



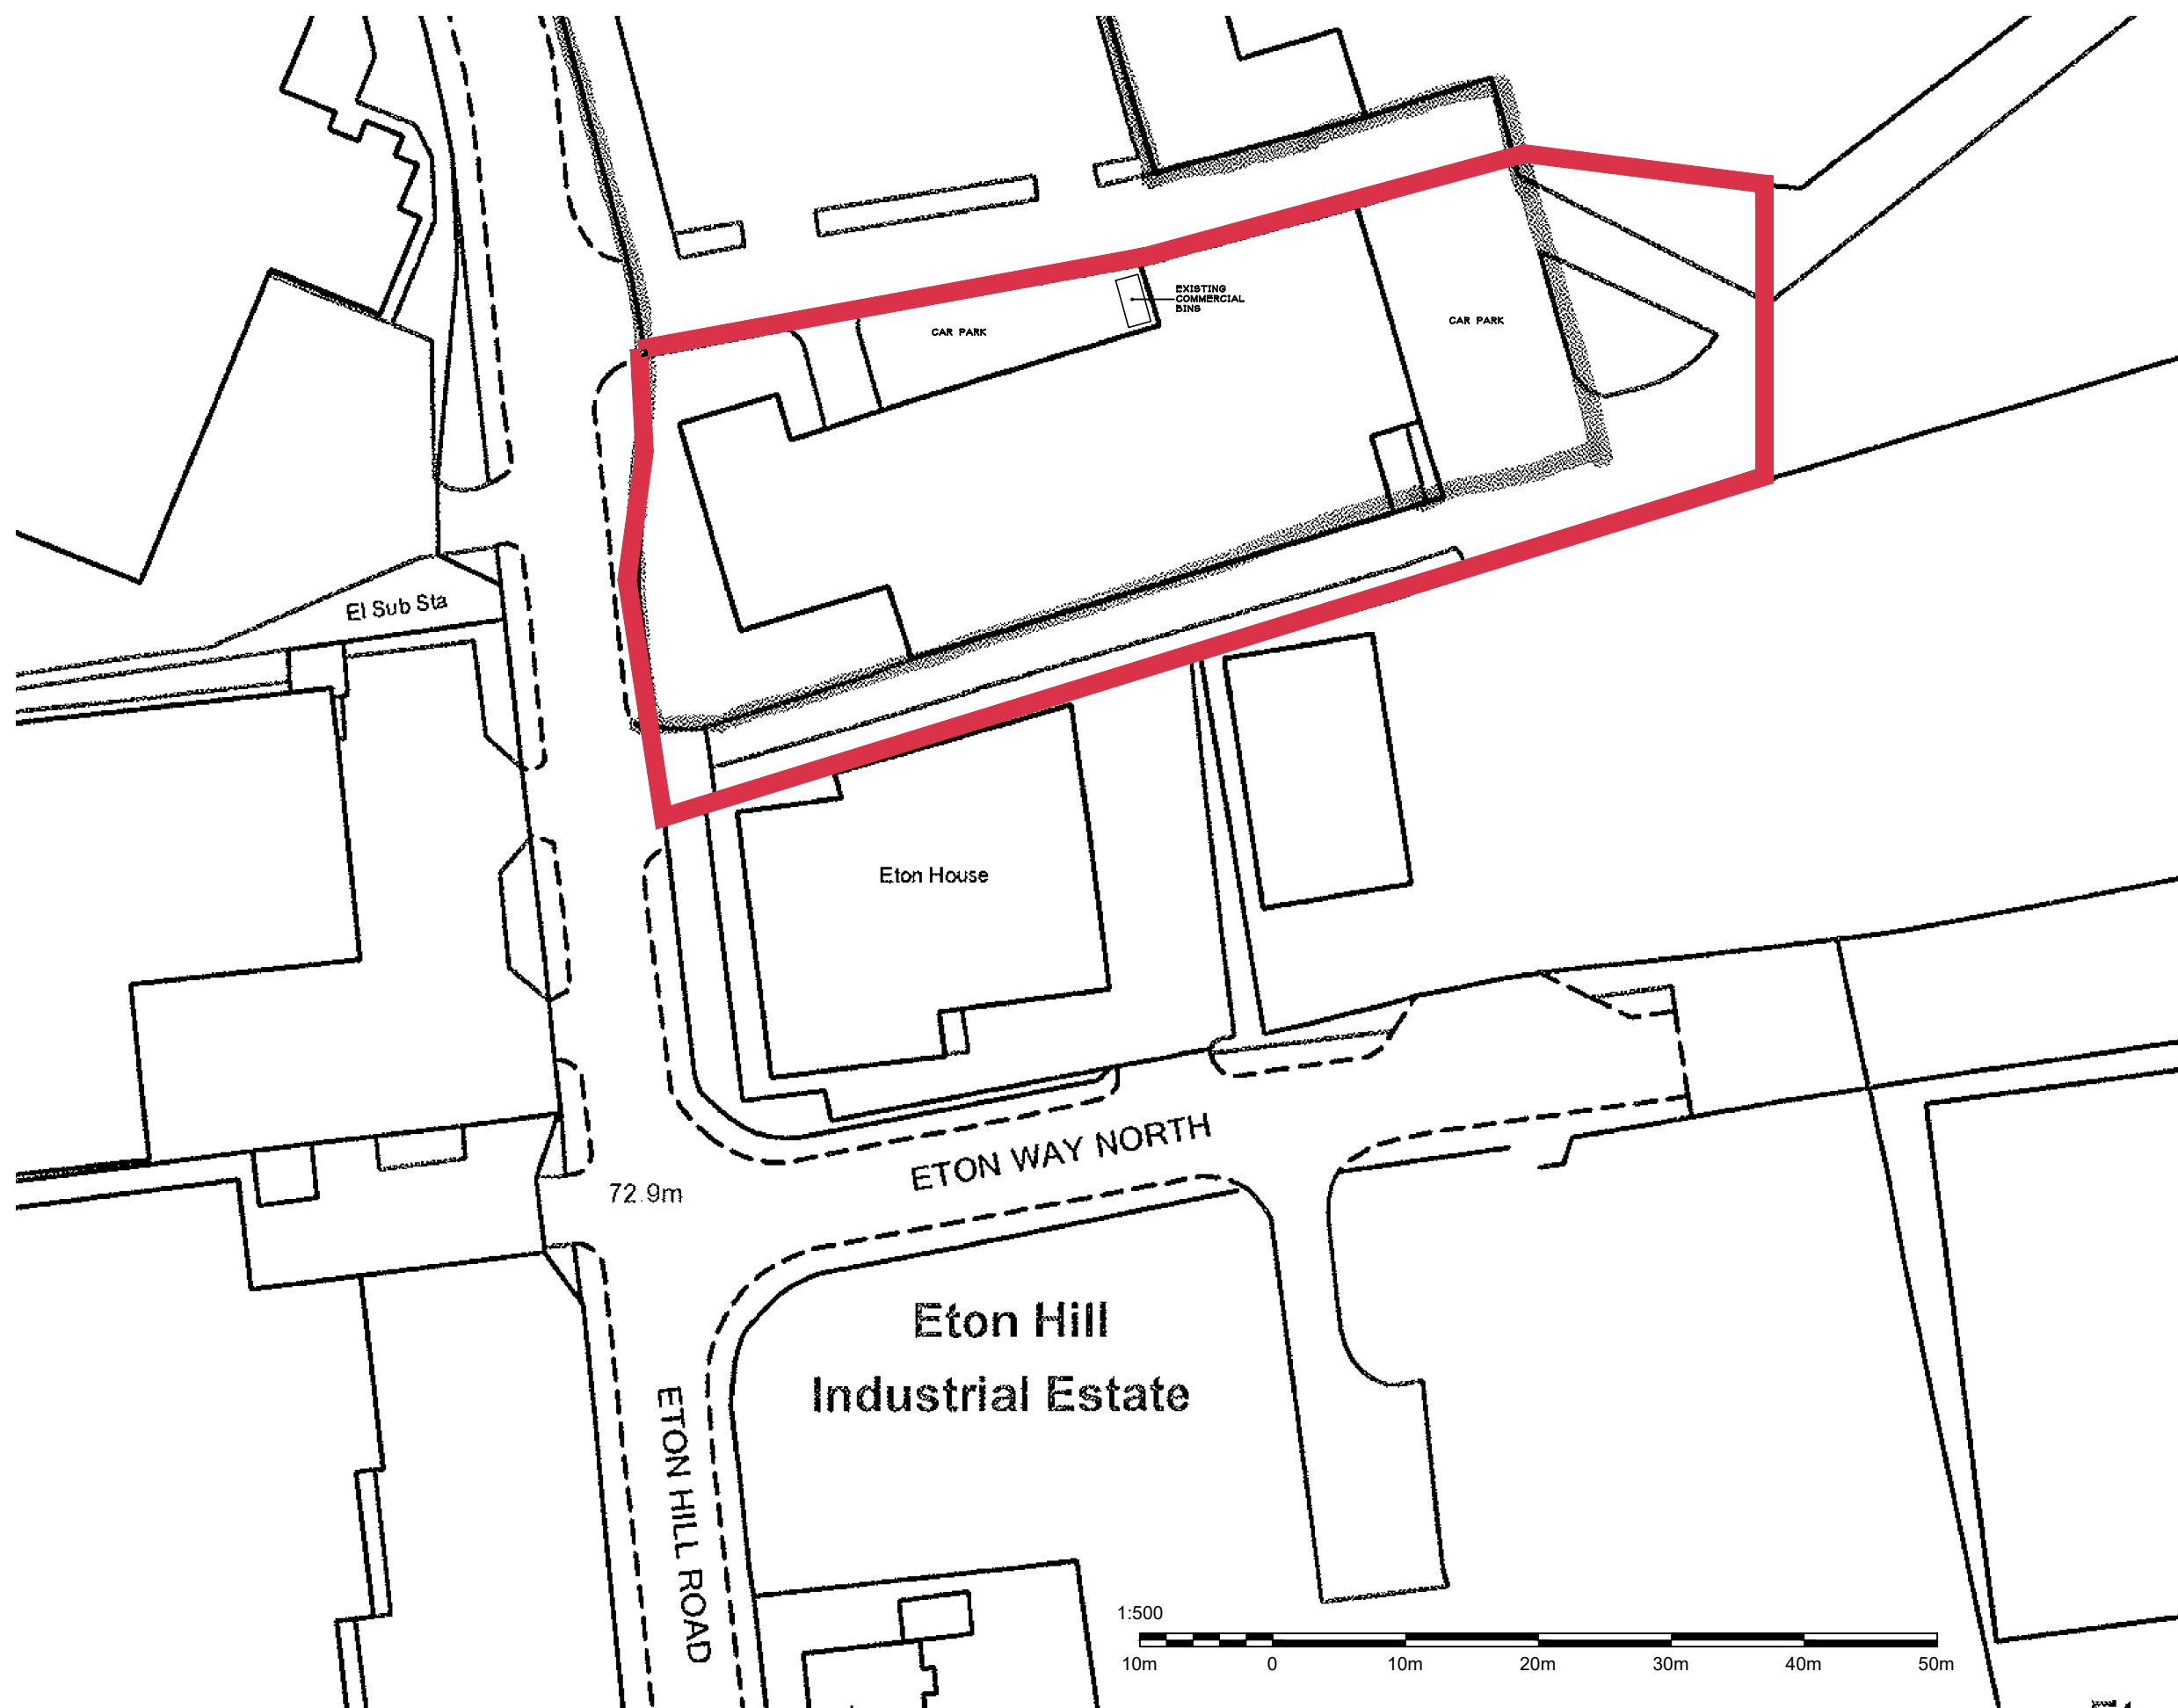

Notes:

1. THE COPYRIGHT OF THIS DRAWING IS VESTED IN MPD BUILT ENVIRONMENT. AND IT MAY NOT BE REPRODUCED IN WHOLE OR PART OR USED FOR THE MANUFACTURE OF ANY ARTICLE WITHOUT THE EXPRESS PERMISSION OF THE COPYRIGHT HOLDERS. 2. VERIFY ALL MEASUREMENTS ON SITE 3. THIS DRAWING IS TO BE READ IN CONJUNCTION WITH ALL RELEVANT ARCHITECTURE, DESIGN CONSULTANTS DRAWINGS AND SPECIFICATIONS.

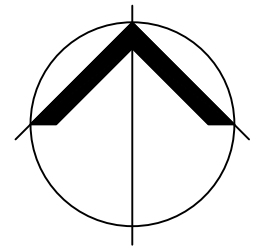

REV:	DESCRIPTION:	BY:	DATE:
STATUS: PLANNING			



Mill Lane, Newton-le-Willows, Merseyside, WA12 8BT
E: info@mpdbuiltenv.co.uk, T: 01925 357008

CLIENT:
JUNGLE MAYHEM

SITE:			
Jungle Mayhem			
TITLE:			
EXISTING SITE PLAN			
SCALE AT A3:	DATE:	DRAWN:	CHECKED:
1:500	JUL'23	SR	SR
PROJECT NO:	DRAWING NO:		REVISION:
MPD21	PLO3		