



NOTES

- This drawing is copyright. No unauthorised copying of drawing without the express permission of the architect.
- Do not scale from prints. Use figure dimensions only.
- Contractors to check all dimensions on site prior to commencement of works.
- All works to be carried out in accordance with current statutory Health and Safety Regulations.
- This drawing is to be read in conjunction with all relevant consultants' and / or specialists' drawings / documents and any discrepancies or variations are to be notified to the architect before affected work commences.


REV.	AMENDMENTS	DATE
A.	DORMER ROOFS AMENDED	08.08.22
B.	DORMER ROOFS AMENDED	15.09.22

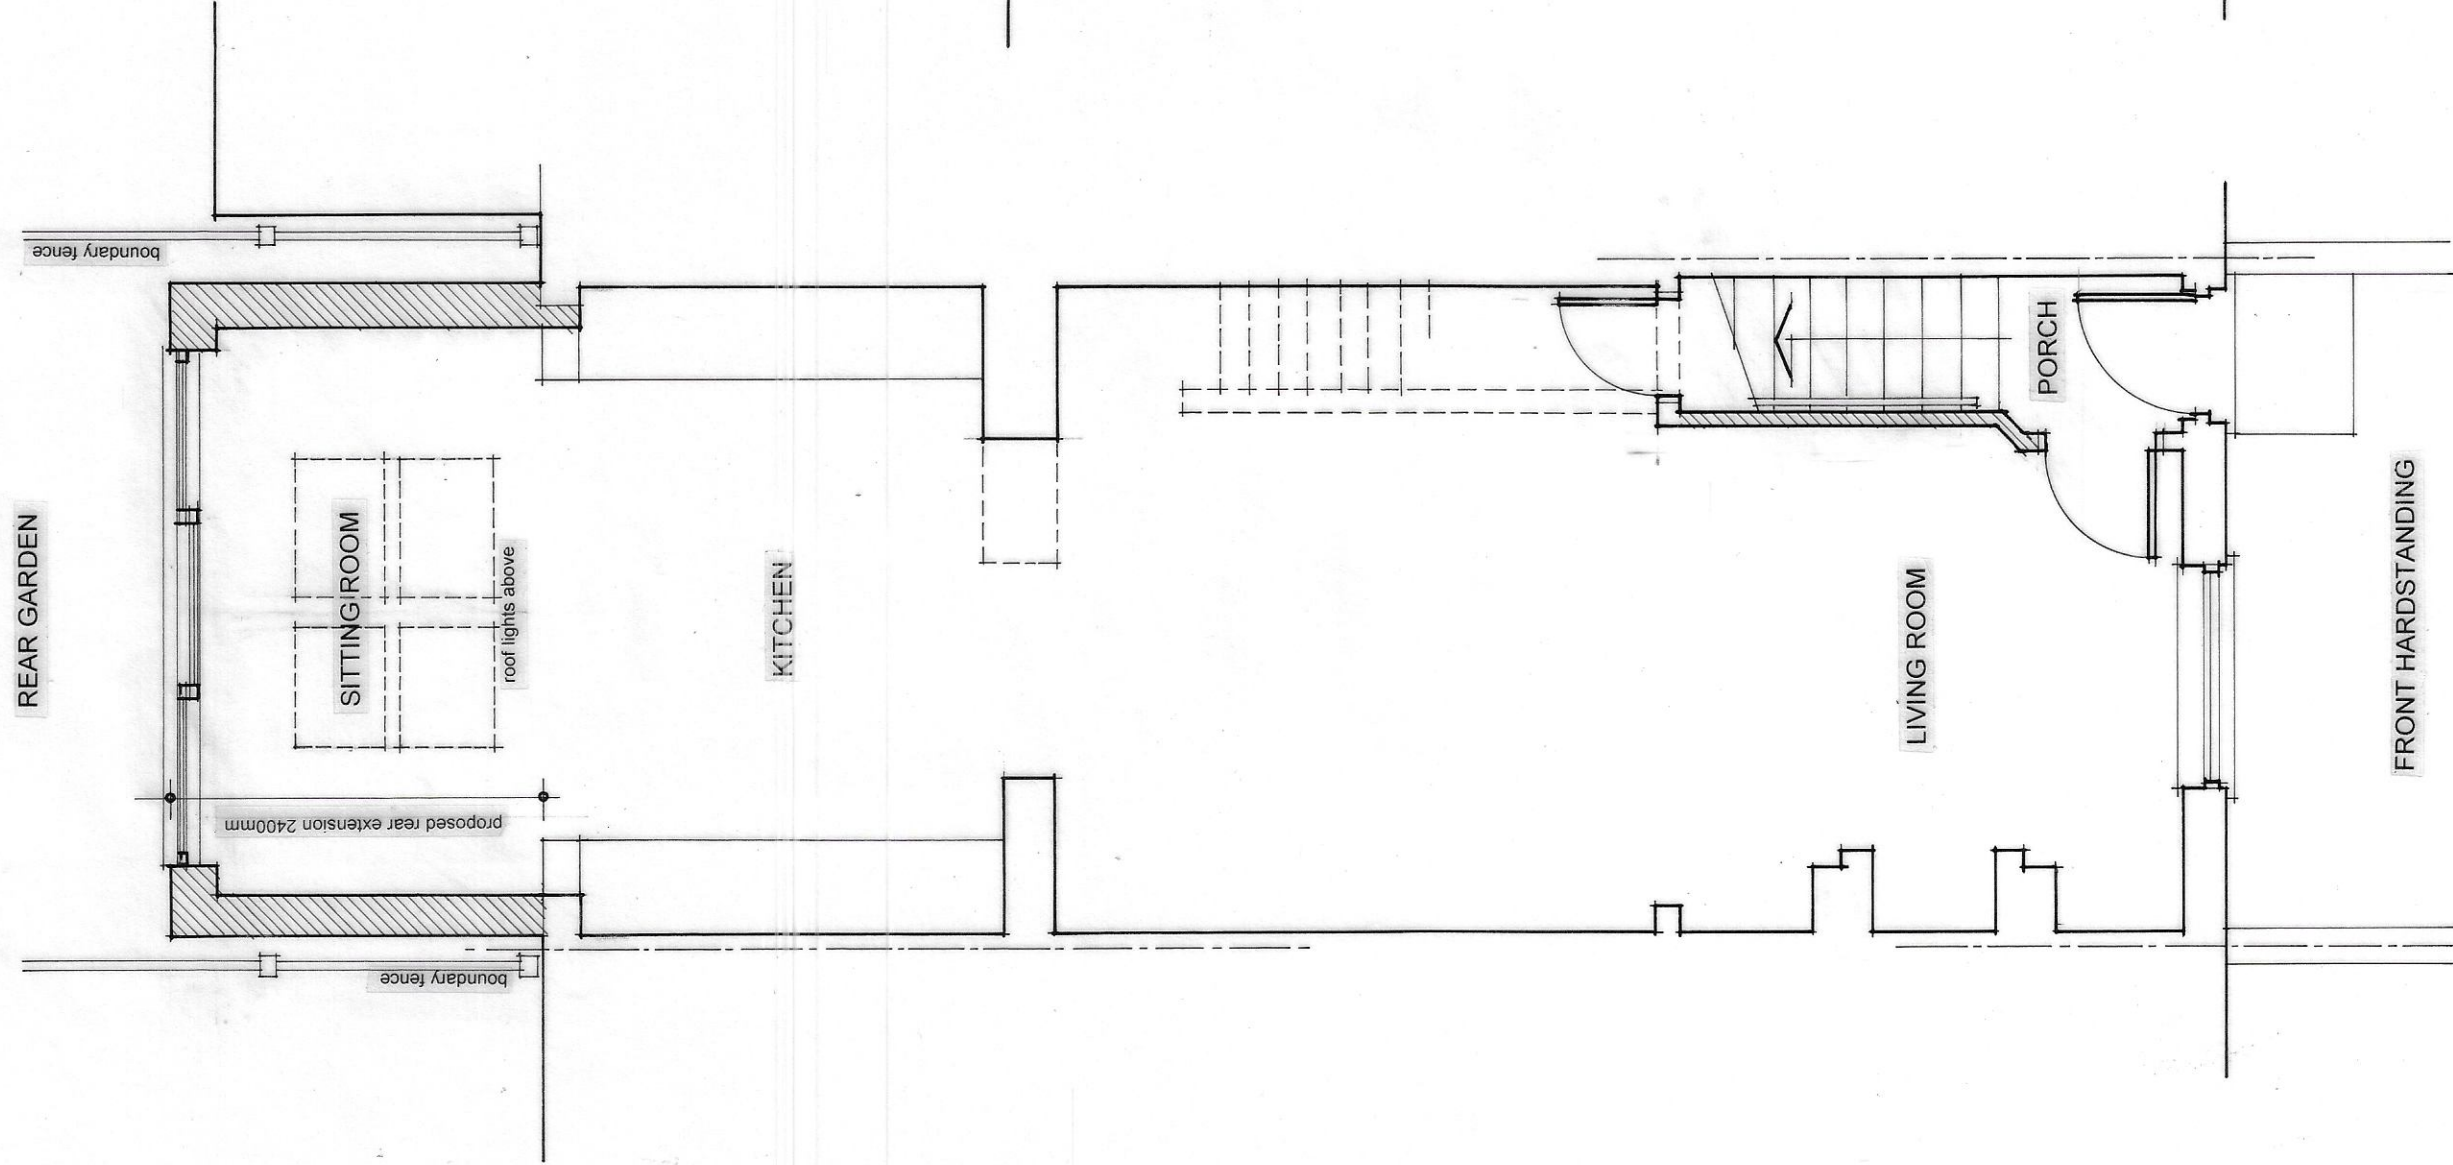


PROPOSED GROUND FLOOR PLAN

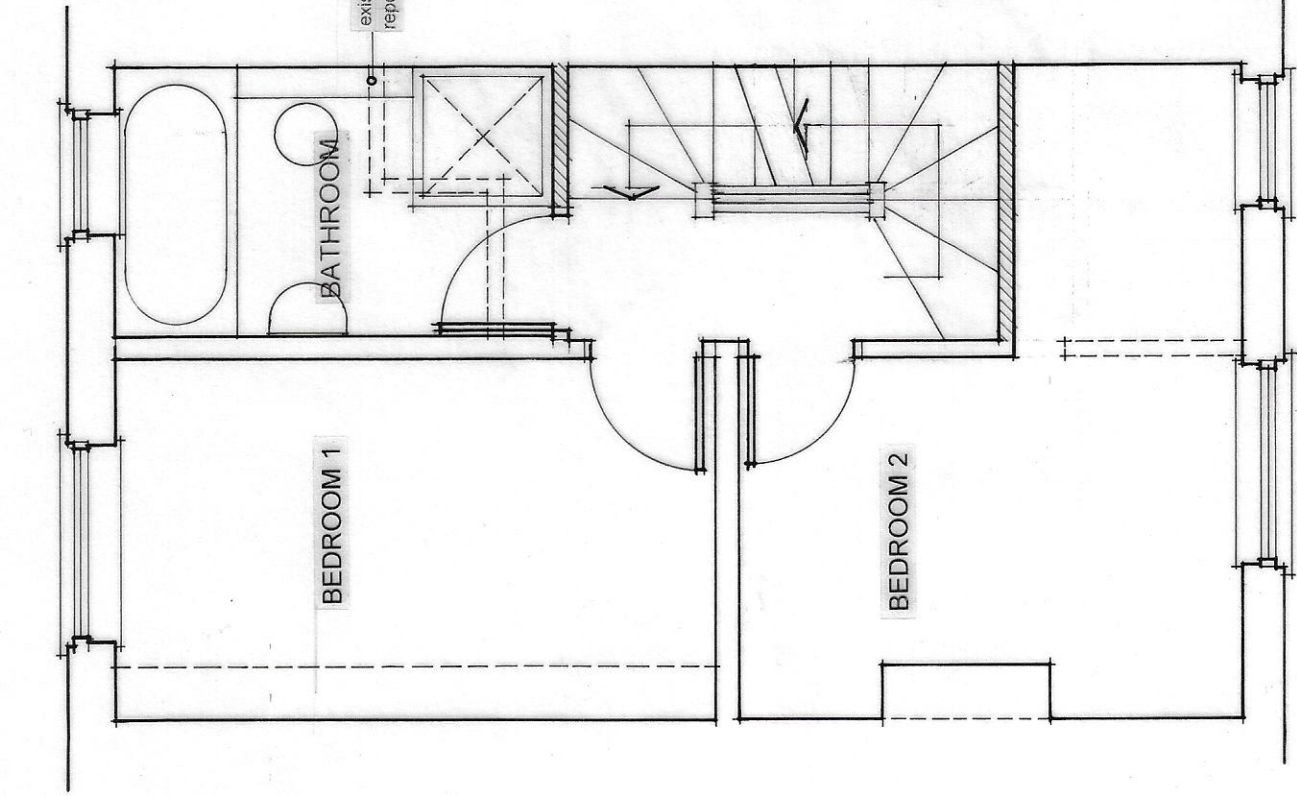


PROPOSED FIRST FLOOR PLAN

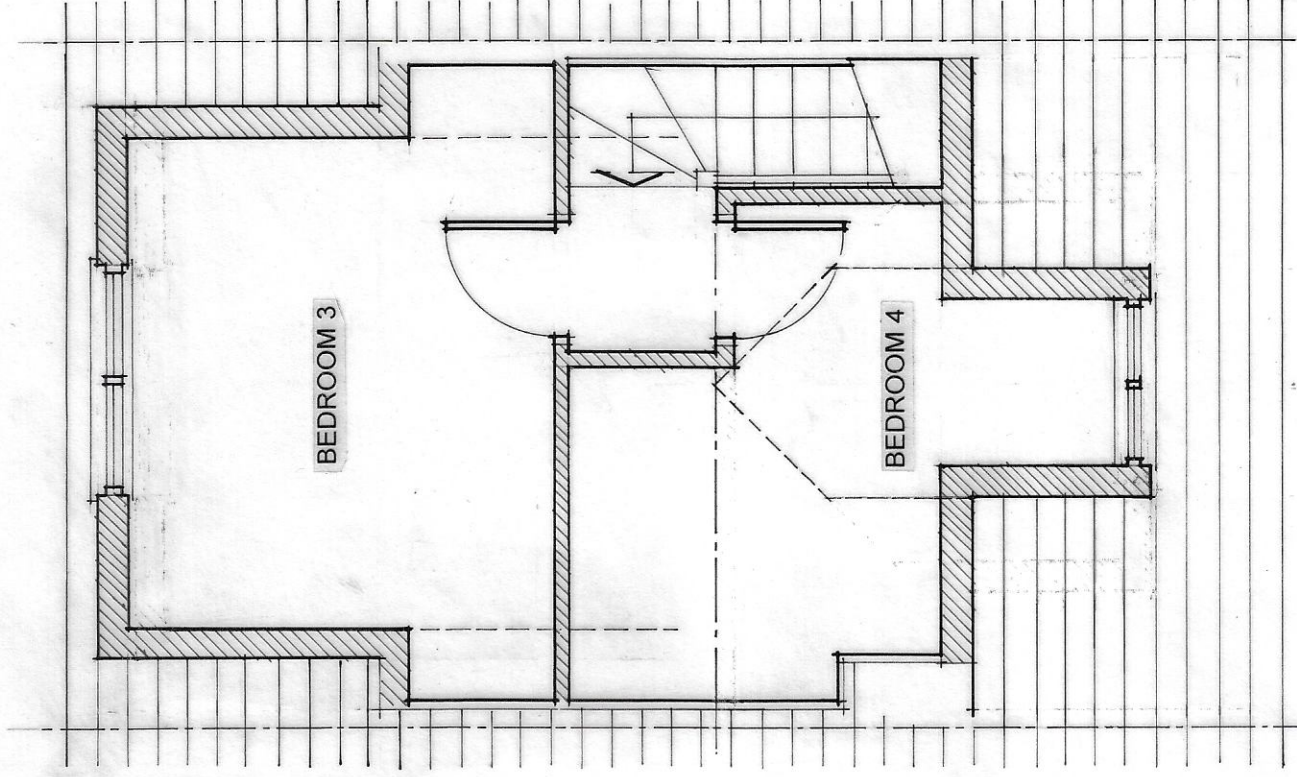

PROPOSED ATTIC FLOOR PLAN

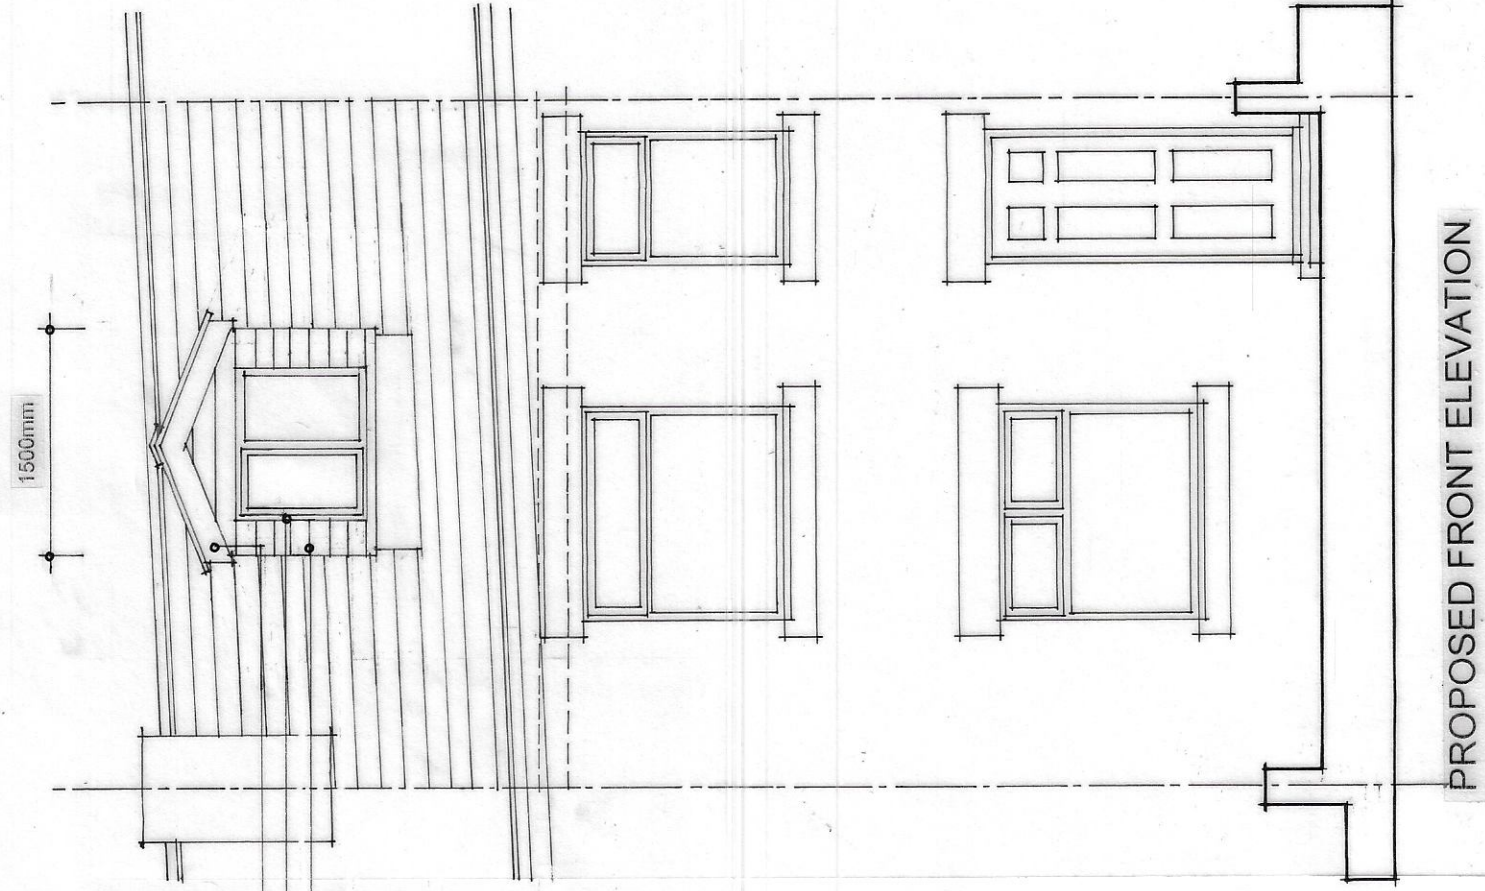

PROPOSED FRONT ELEVATION

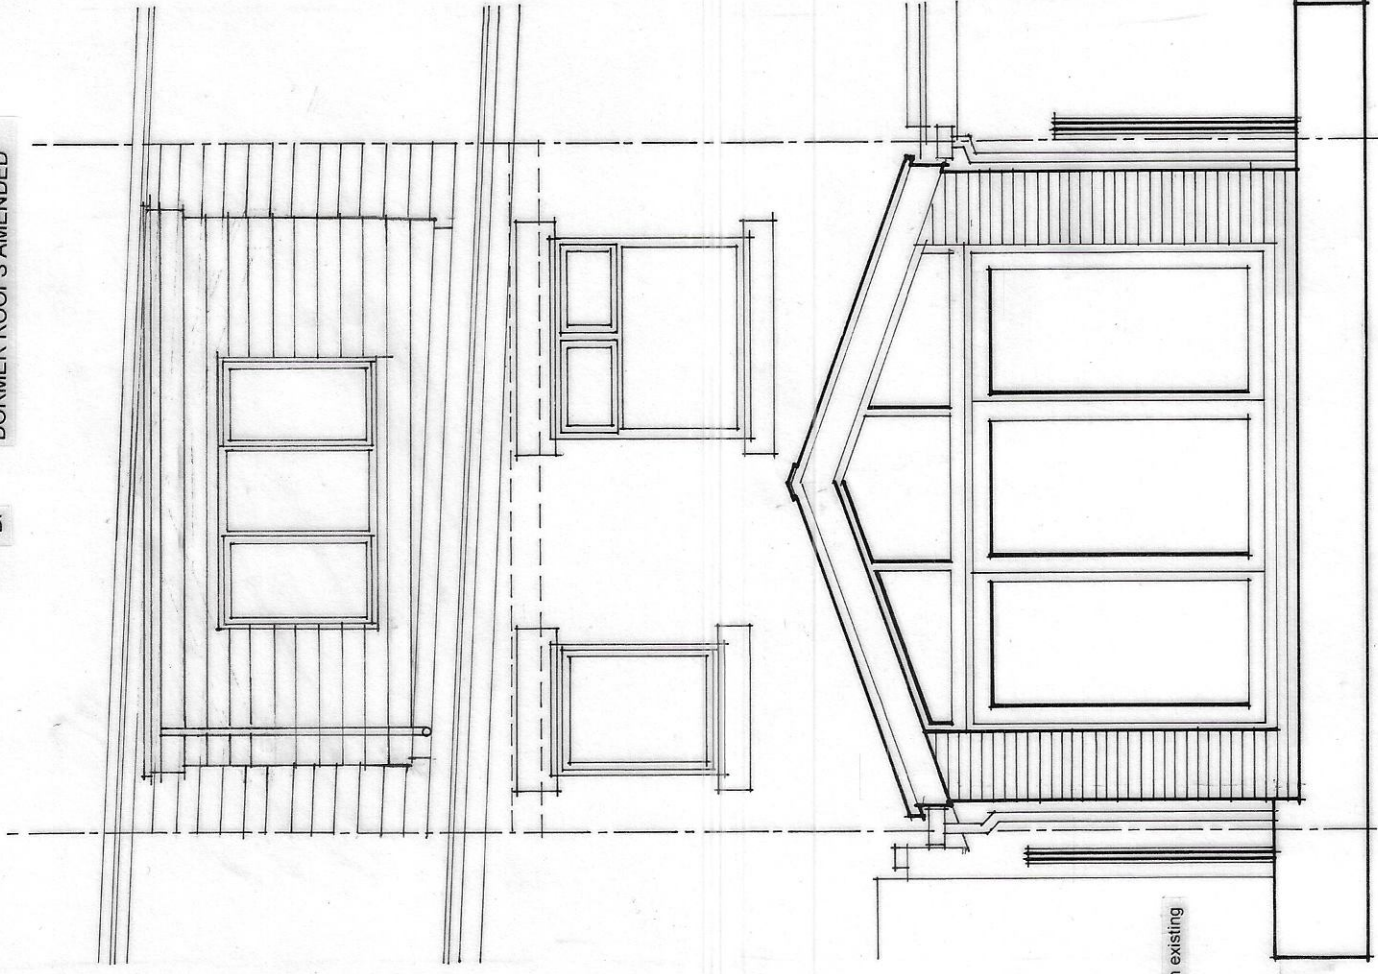

PROPOSED REAR ELEVATION

Project	PROPOSED REAR EXTENSION & ATTIC CONVERSION 41 CARNETT STREET, RAMSBOTTOM
Drawing	PROPOSED FLOOR PLANS & ELEVATIONS
Client	MR & MRS J WOODLAND
Dwn. By	WJH
Scale	1:50 @ A1
Dwg No.	22/626 02 (B)
Dwg Size	A1
Date	JUNE 2022

JOHN HOLT ARCHITECTS LTD.

3 MANCHESTER ROAD BURY LANCASHIRE BL9 0DR
TELEPHONE 0161 764 8314 FACSIMILE 0161 764 6995
E-MAIL mail@johnholtarchitects.co.uk

DO NOT SCALE DRAWING