


AS EXISTING




GROUND FLOOR PLAN

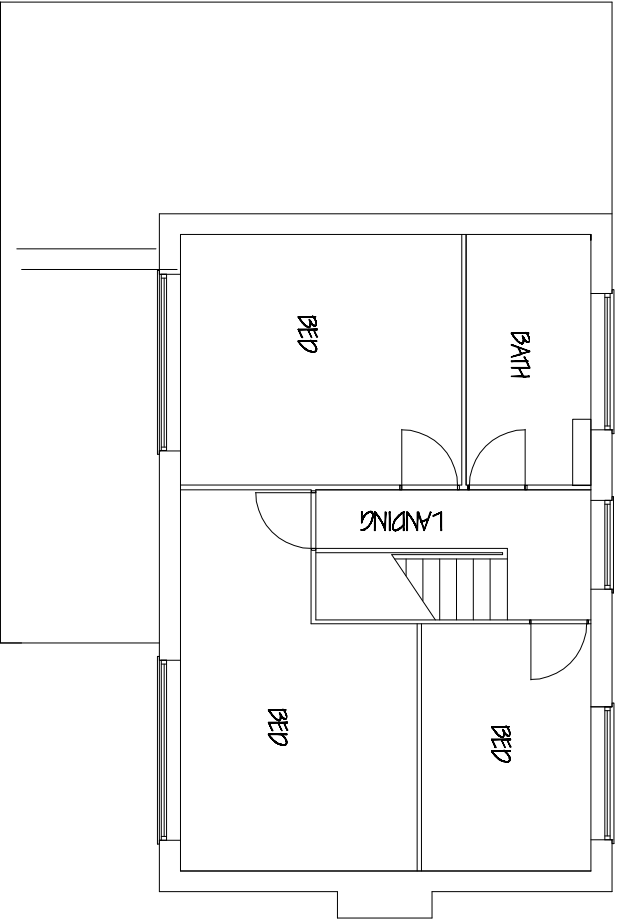


FIRST FLOOR PLAN

WORKING PLAN

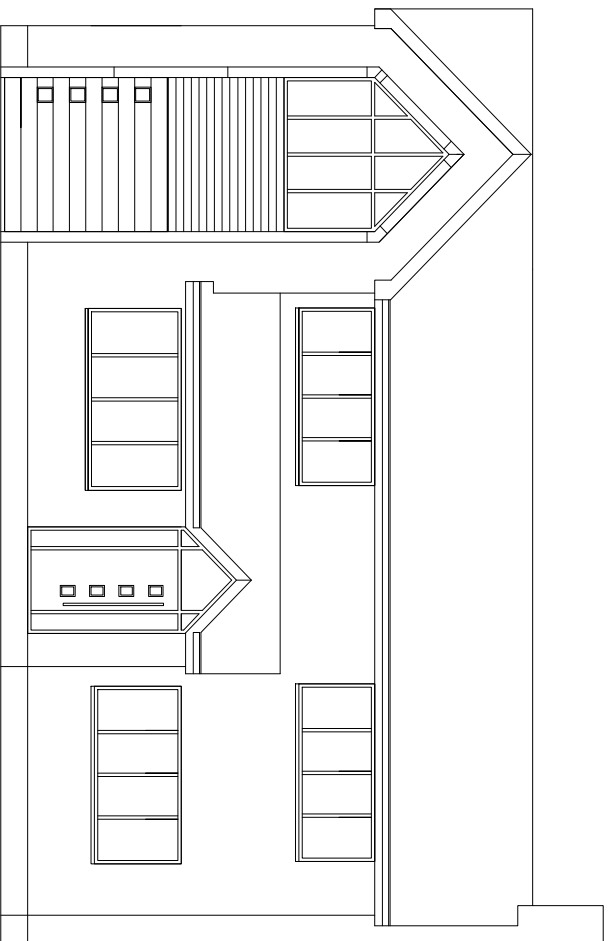


FRONT ELEVATION


AS PROPOSED

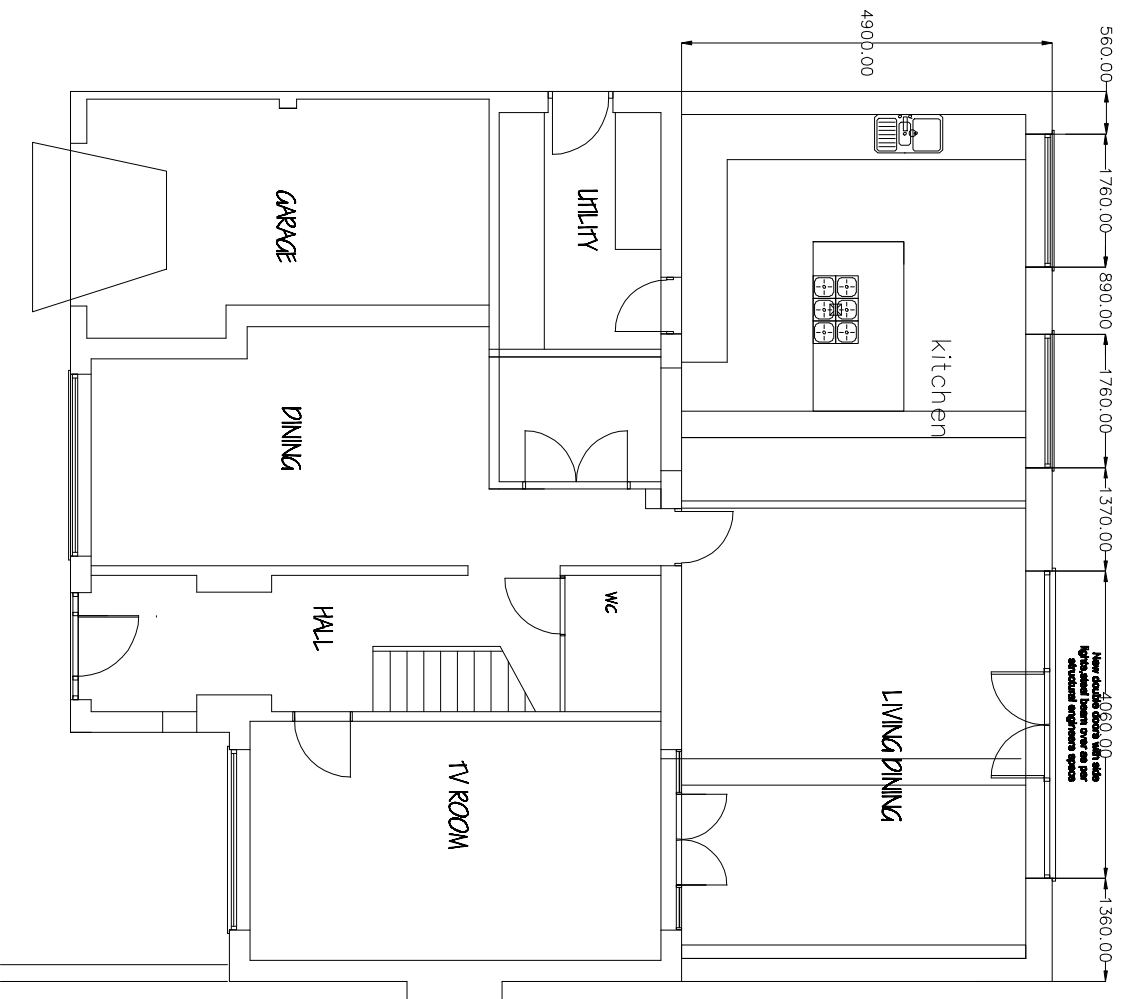


GROUND FLOOR PLAN

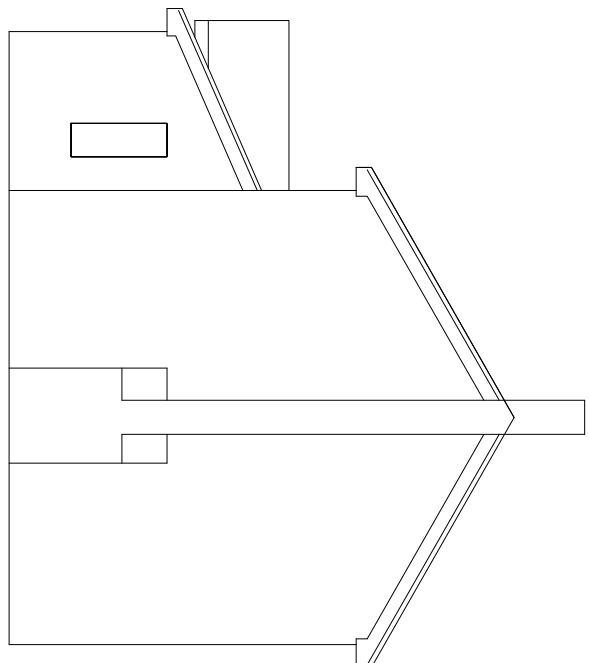

SIDE ELEVATION

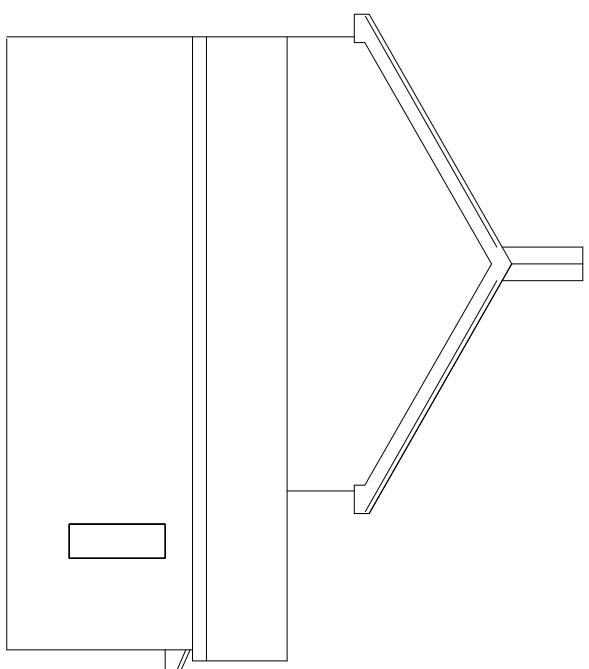


SIDE ELEVATION

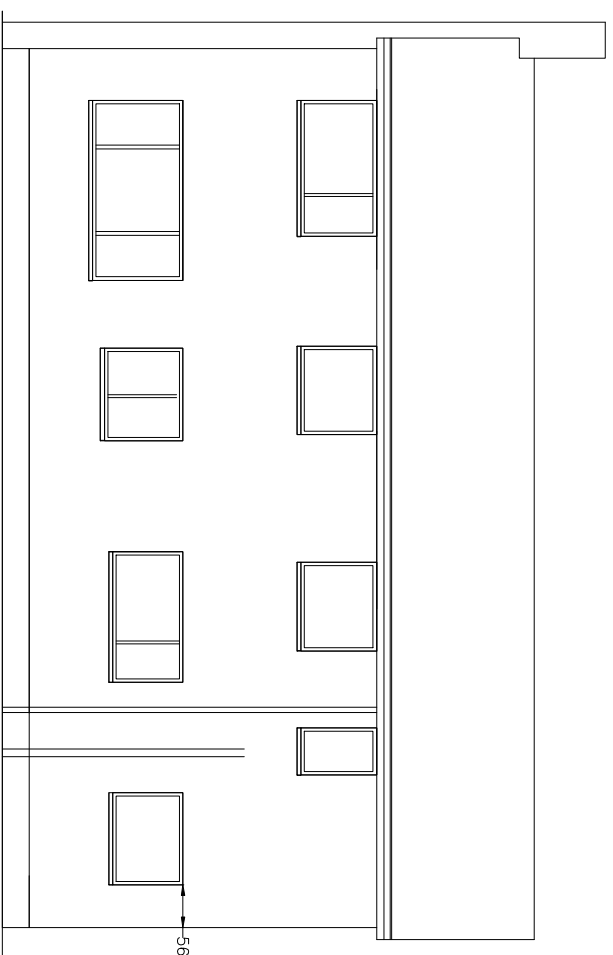


REAR ELEVATION


AS PROPOSED

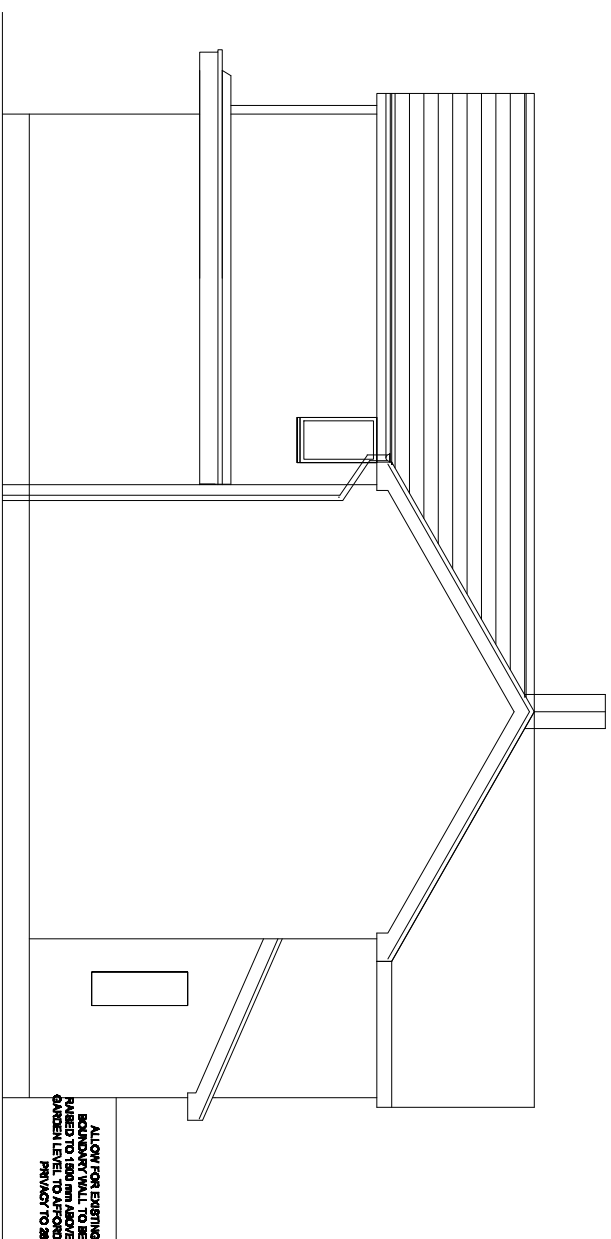


SIDE ELEVATION

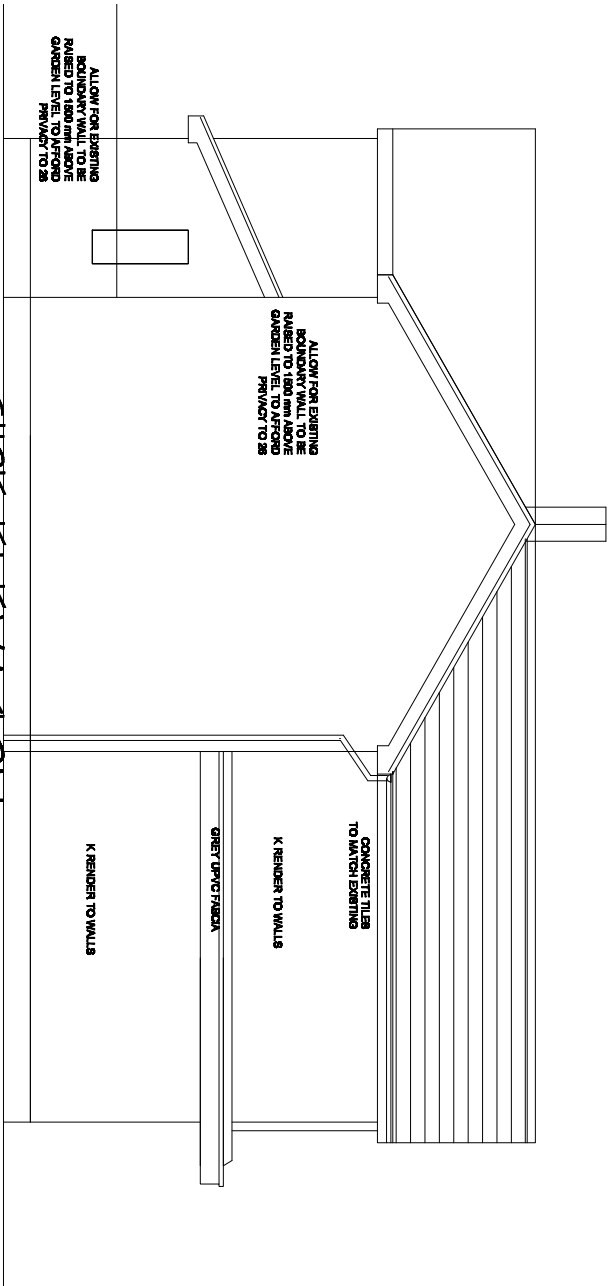



SIDE ELEVATION

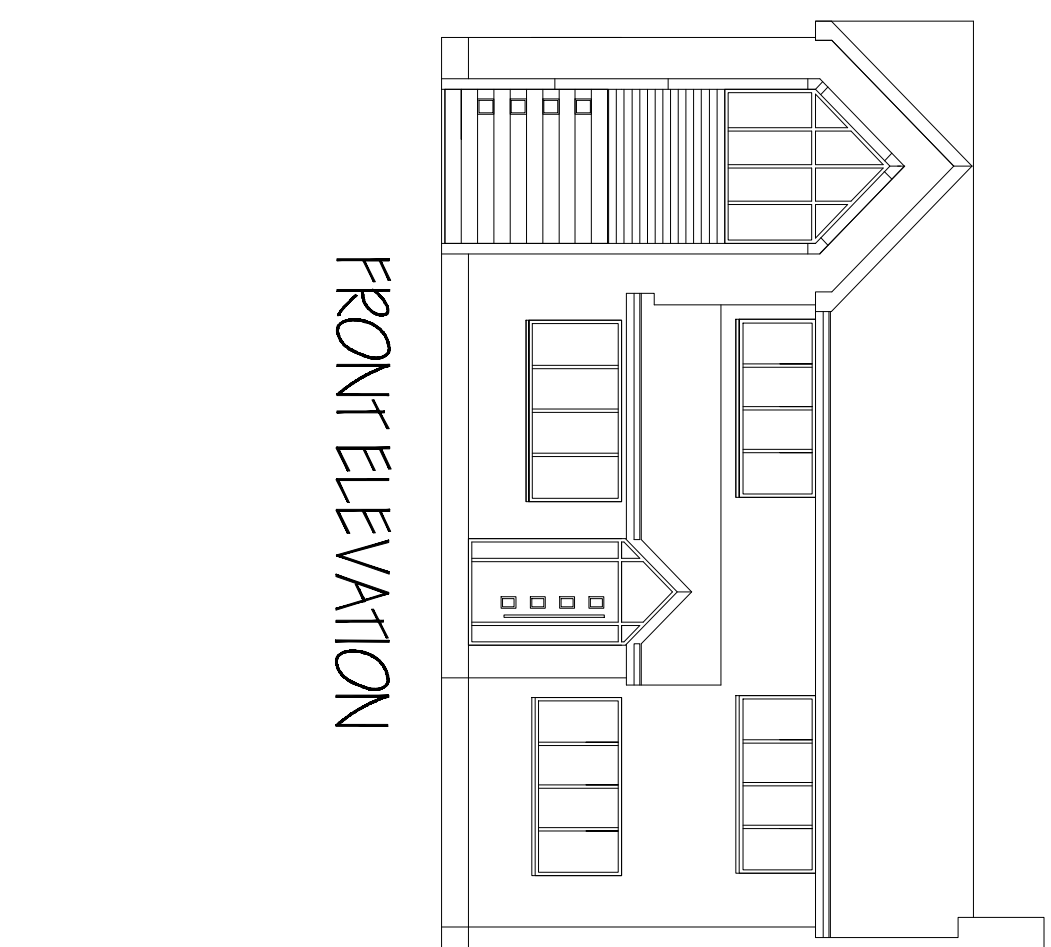

FRONT ELEVATION

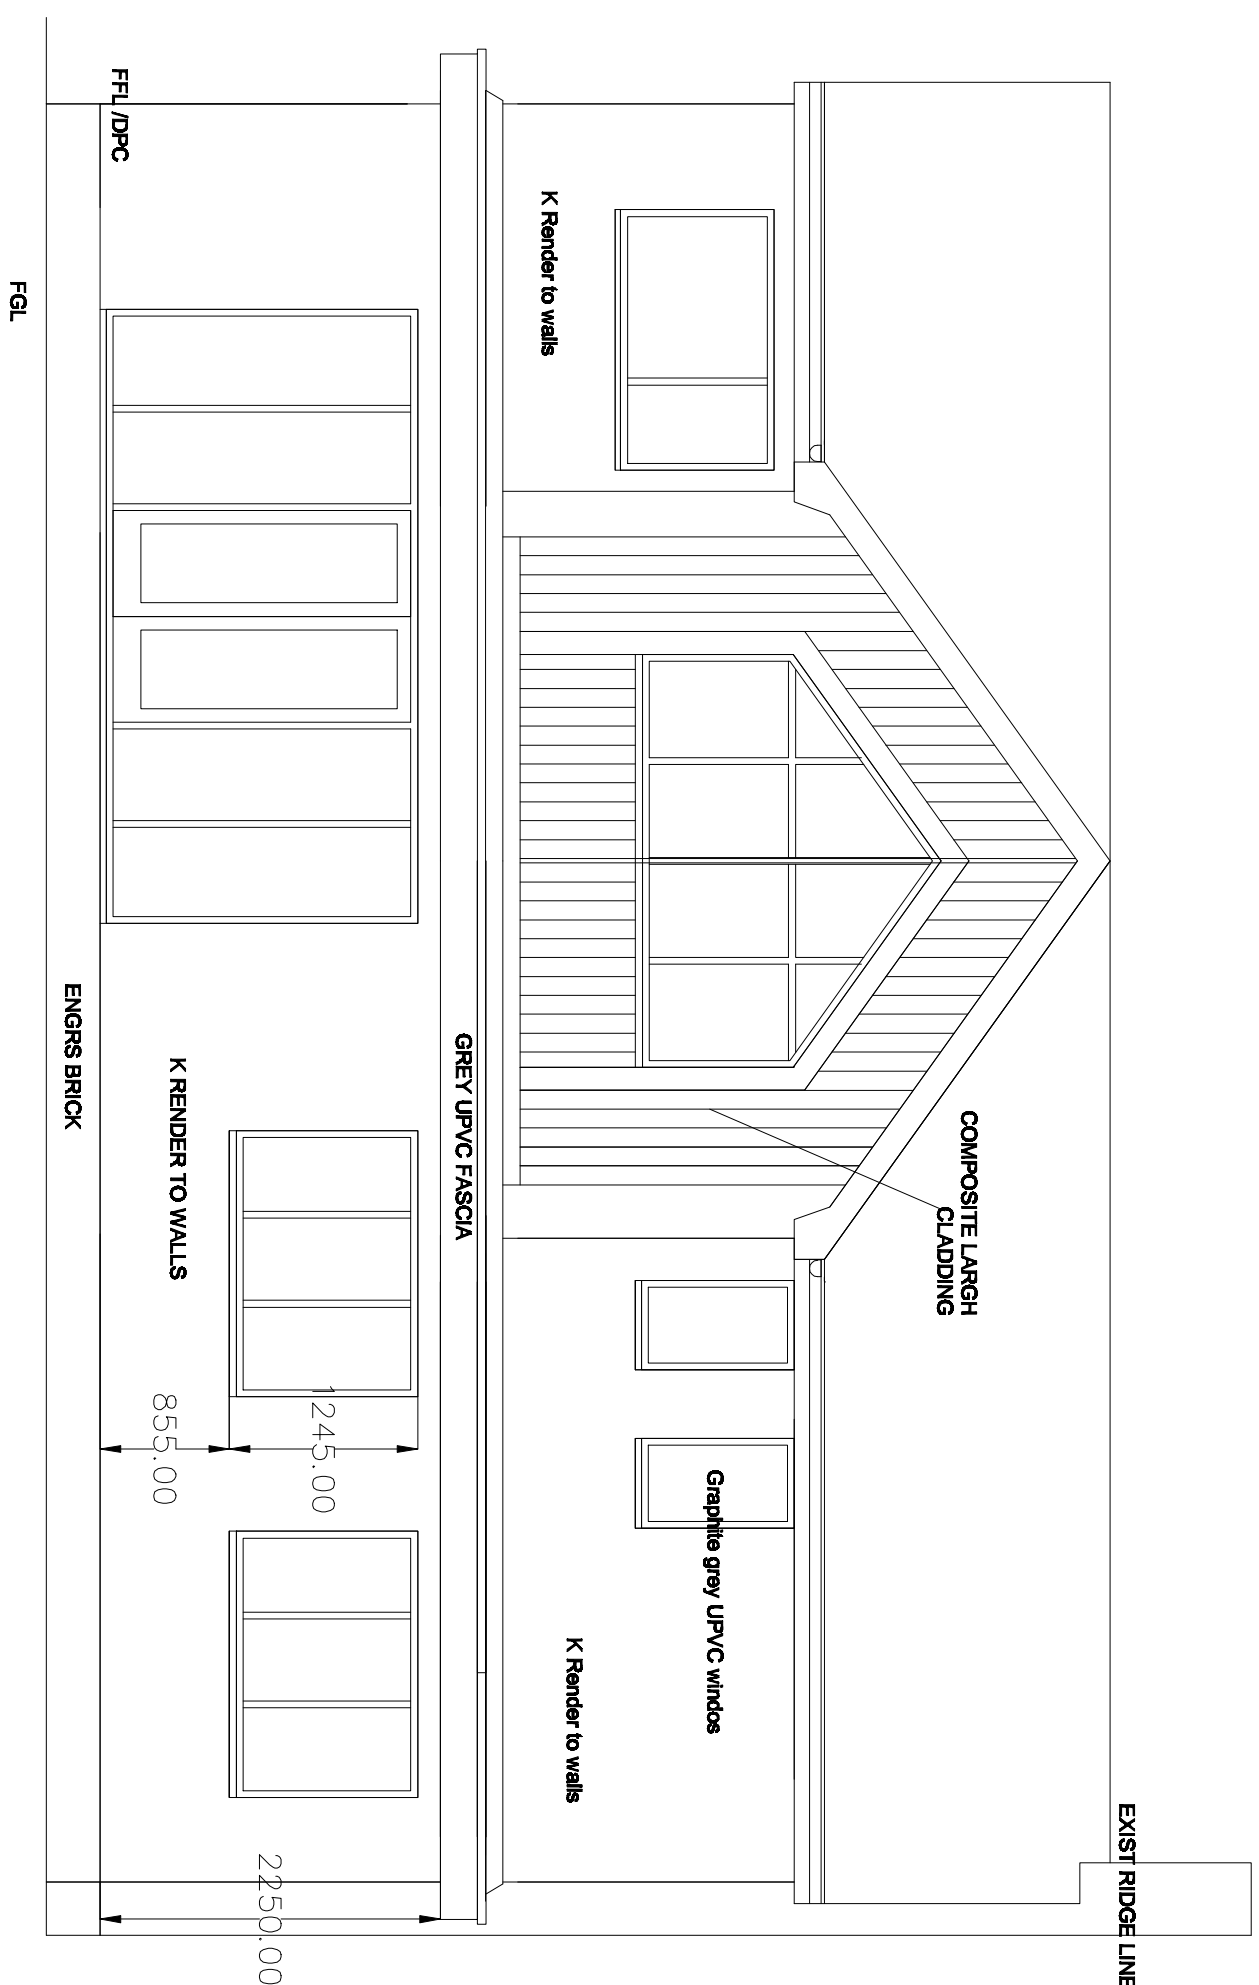

FIRST FLOOR PLAN

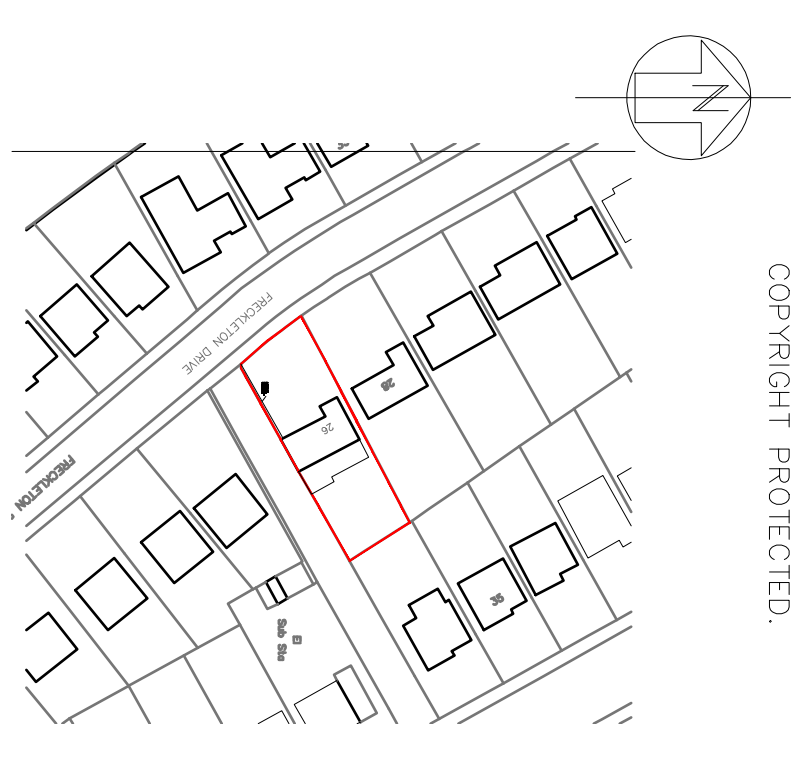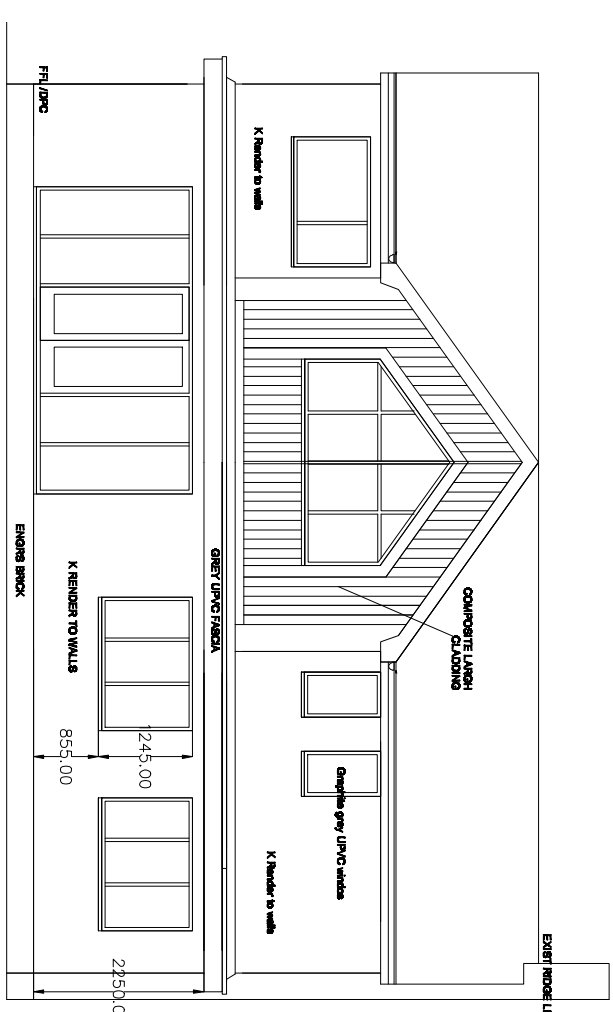

NOTES

ORIGINAL A1

DO NOT SCALE FROM THIS DRAWING.
ALL DIMENSIONS TO BE CHECKED ON SITE.
COPYRIGHT PROTECTED.

LOCATION PLAN I / 1250



SITE PLAN I / 500

REVISIONS			
SCALE	DATE	DRAWN	CHECKED
1" = 100'	JUNE 22	ASC	
1" = 50'			
CLIENT			

TITLE
26 FRECKLETON DRIVE, BURY BL82JA

PROPOSED EXTENSIONS AND ALTERATIONS TO REAR ELEVATION INCLUDING A SINGLE AND TWO STOREY EXTENSIONS

DRAWING No.

10.01