




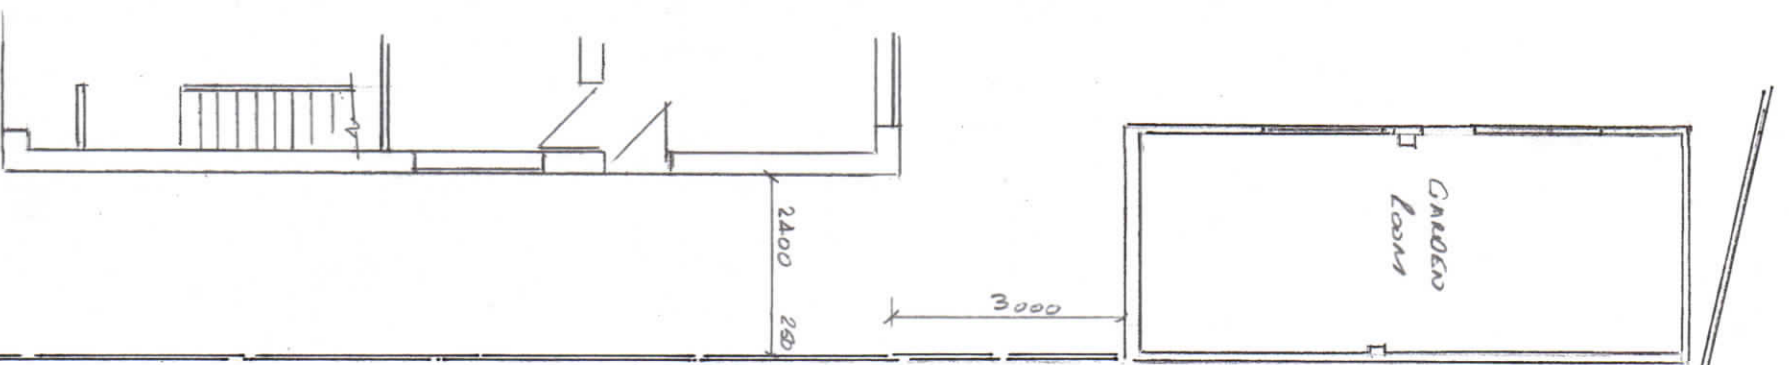

PROPOSED GROUND FLOOR PLAN

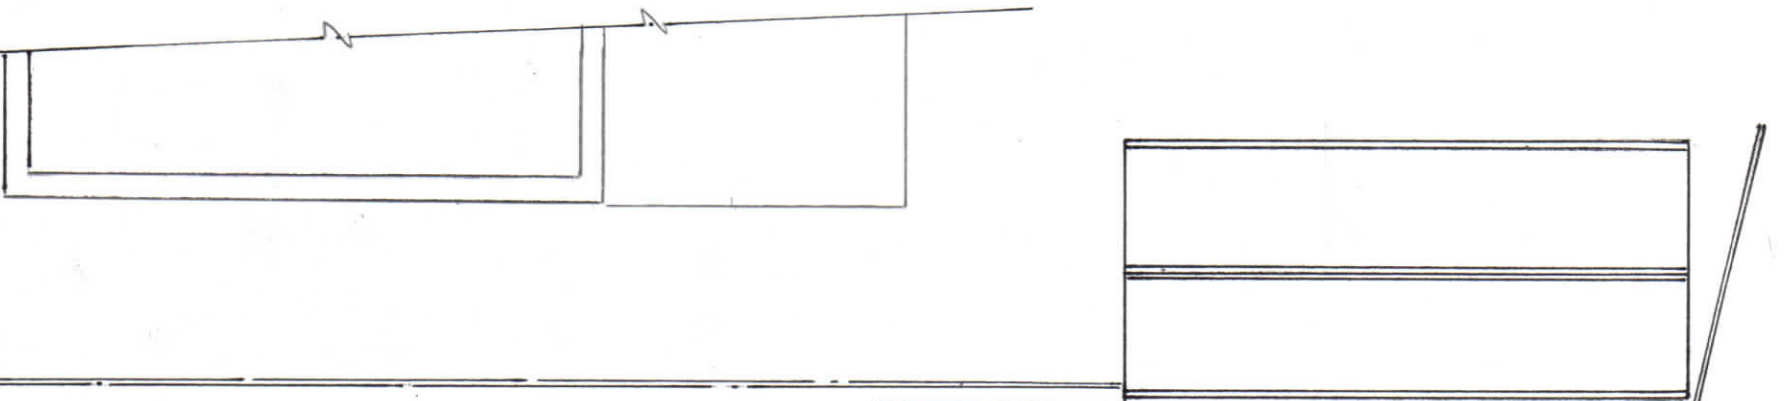

PROPOSED FIRST FLOOR PLAN

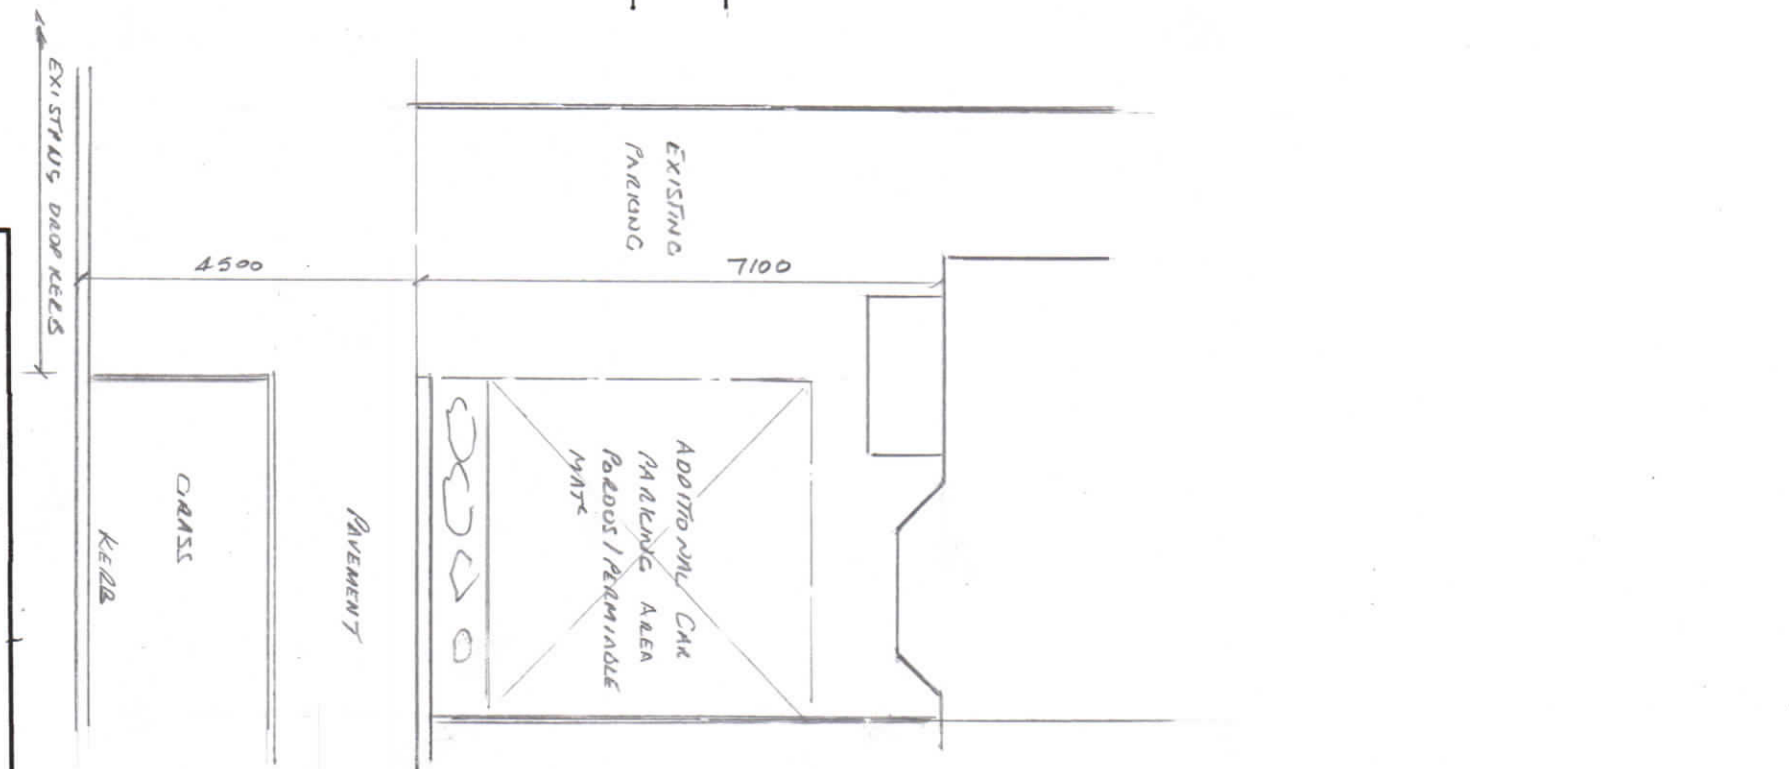

Thompson Designs

Tel 0161 705 1458 Mob 07884 318634

Sheet 4

Proposed Plans

134 Parkhills Road

Bury BL9 9AW

Scale 1:100 @ A3 Date March 2023

Rev 1