



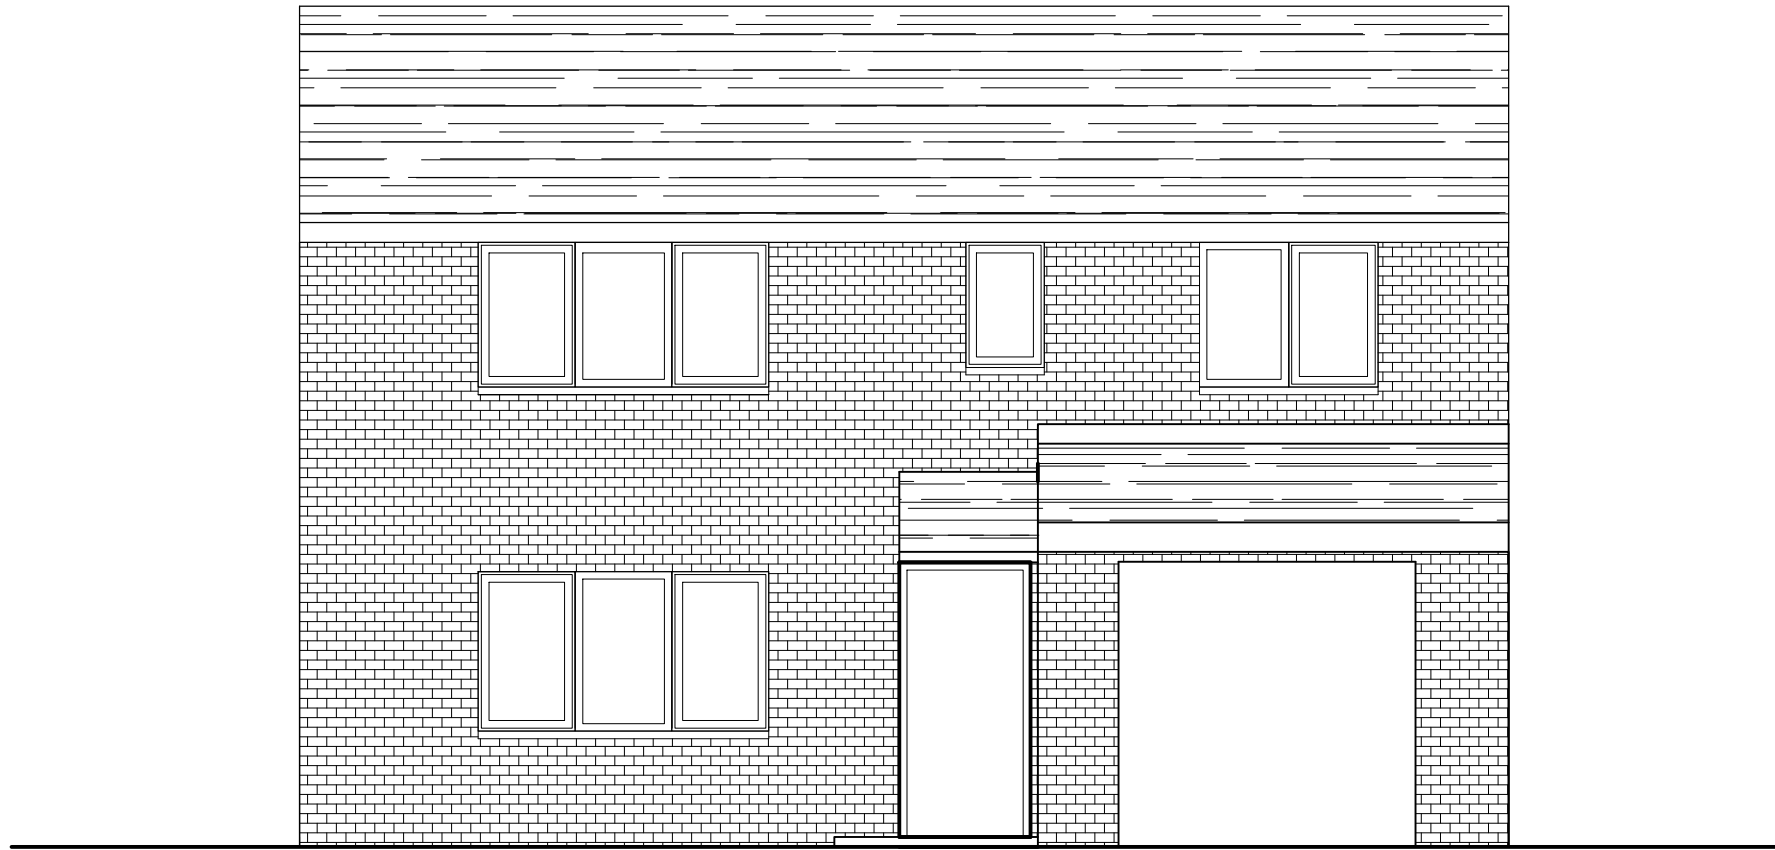


FRONT ELEVATION

Scale 1:50

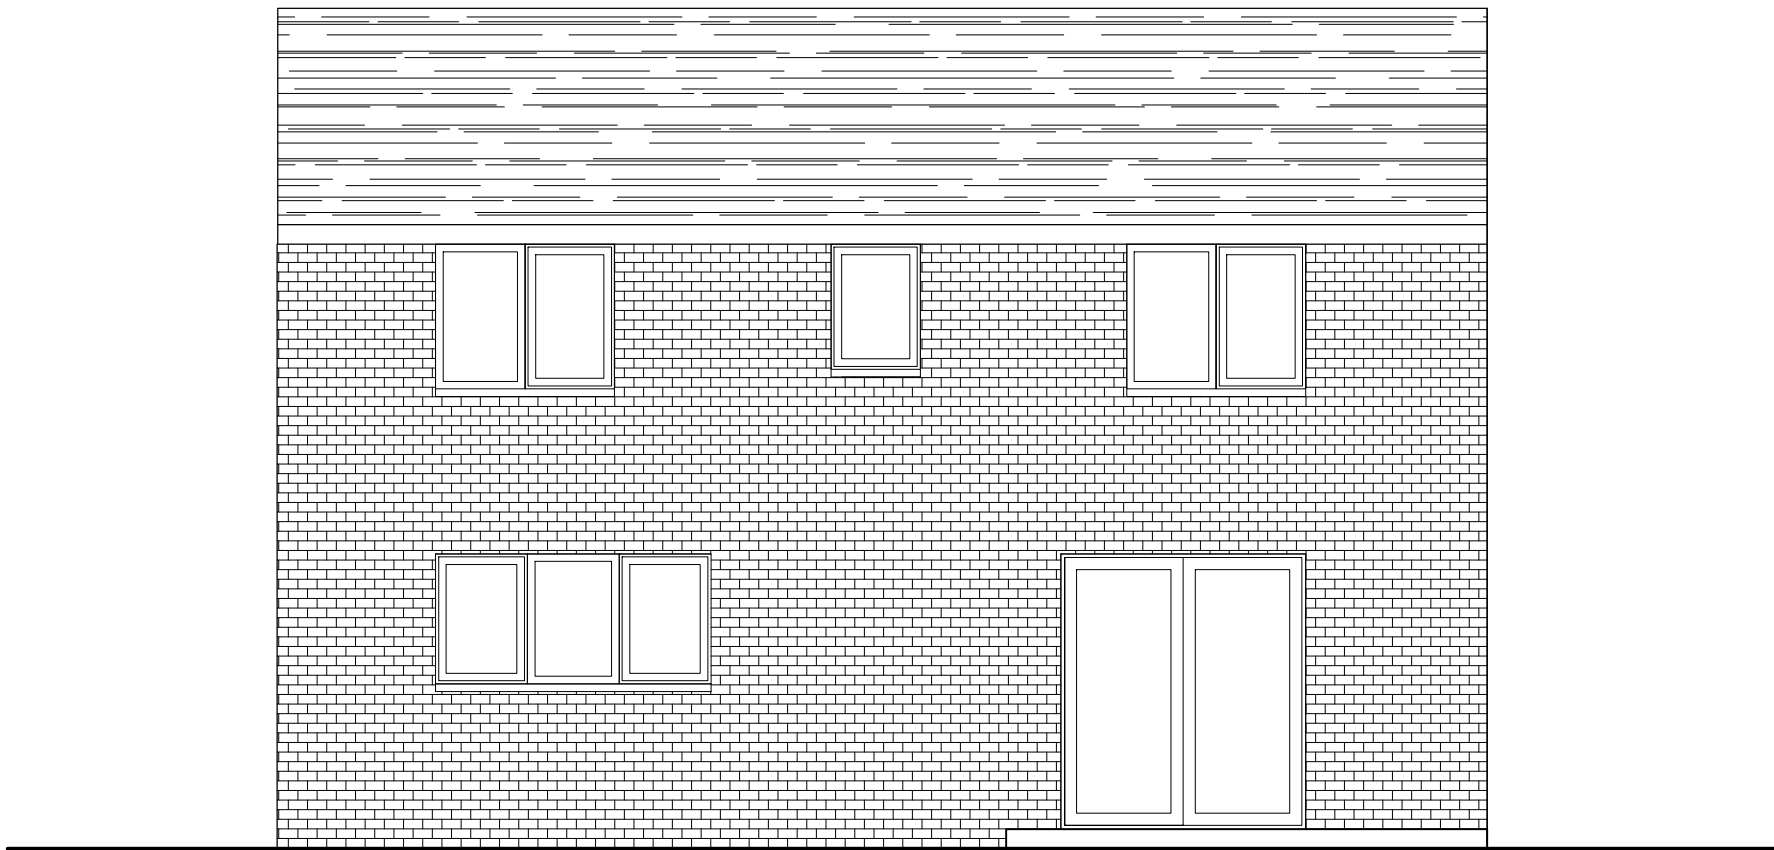


REAR ELEVATION

Scale 1:50

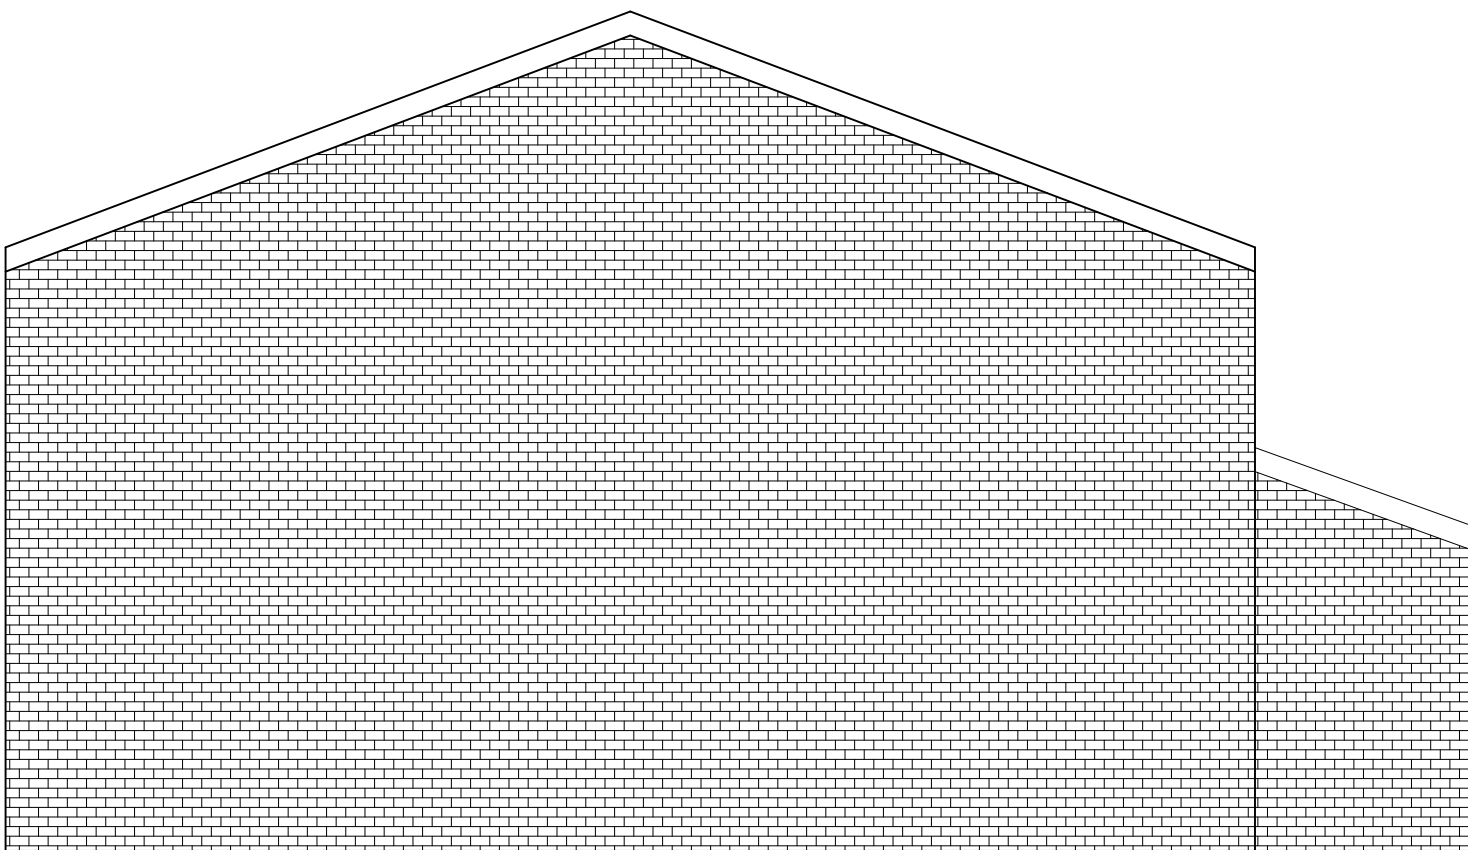

SIDE ELEVATION A


Scale 1:50

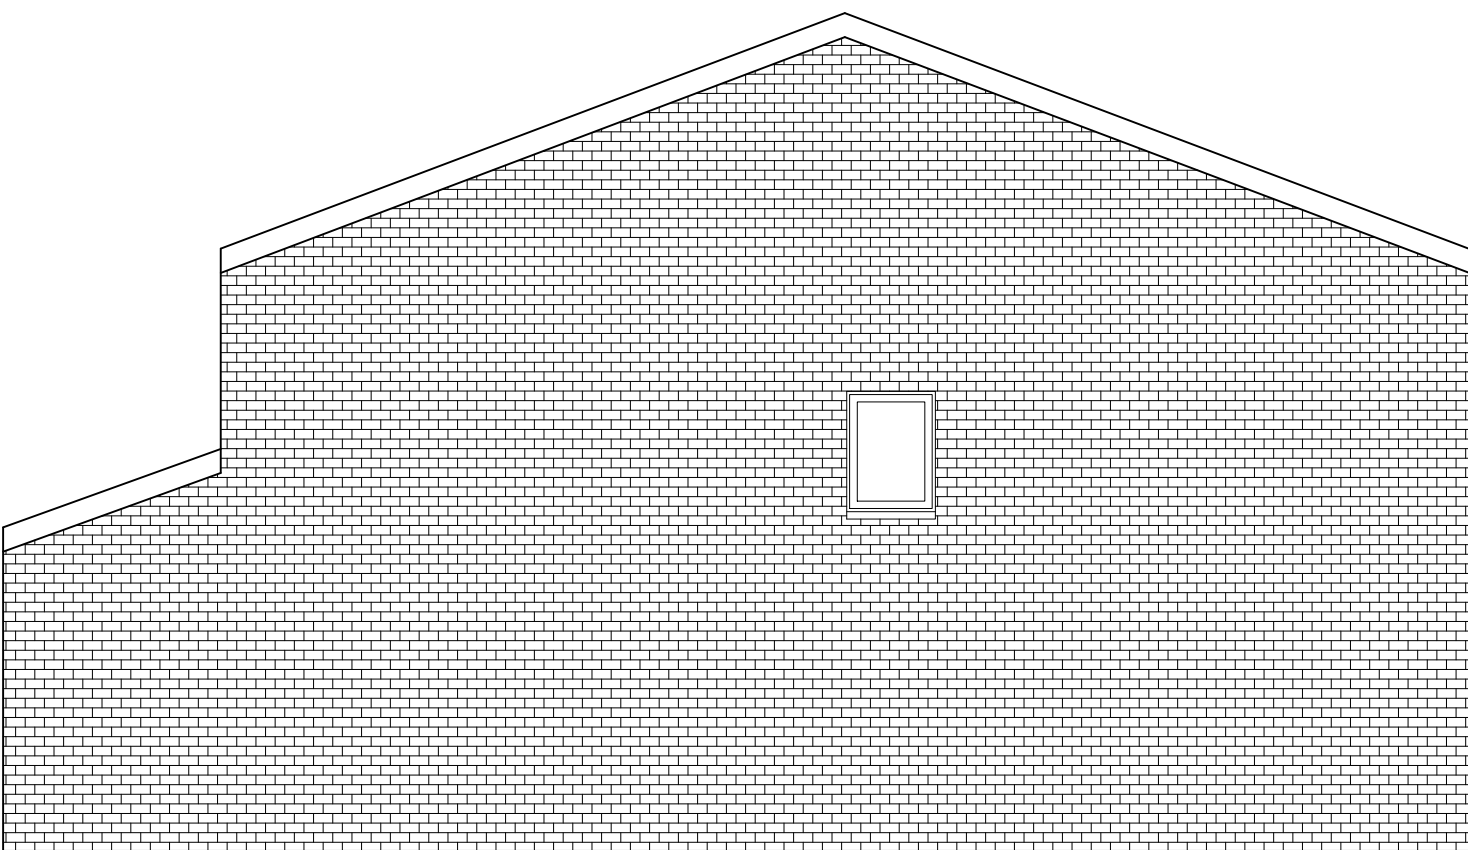

SIDE ELEVATION B

Scale 1:50

Client Greg Appleby			
Date	NOV 2022	Status	EXISTING
Drawn	EM	Checked	JS
Scale	1:50	Size	A1
Rev.	Drawing No. 486-101		
Drawing Title Existing Elevations			
Project Title 21 Cherry Avenue, Radcliffe, M26 2AH.			
 JSA DESIGN			

 

All levels and dimensions must be checked on site by contractor prior to commencement of works. Any variations must be reported to JSA Design.
All information hereon in is the copyright of JSA Design.
Copying in full or in part is forbidden without the written permission from JSA Design.