




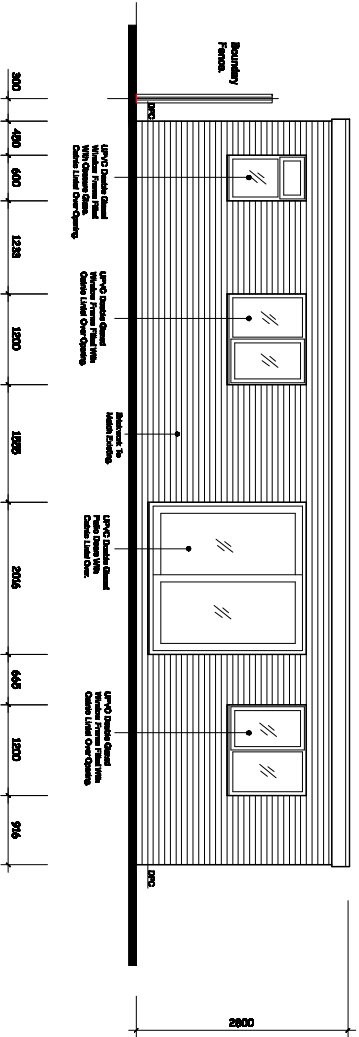


PROPOSED SIDE ELEVATION.

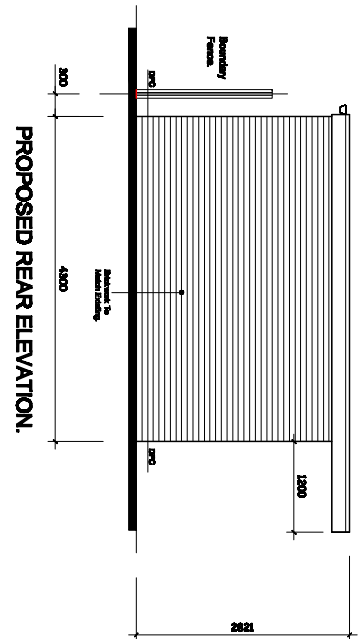


PROPOSED REAR ELEVATION.

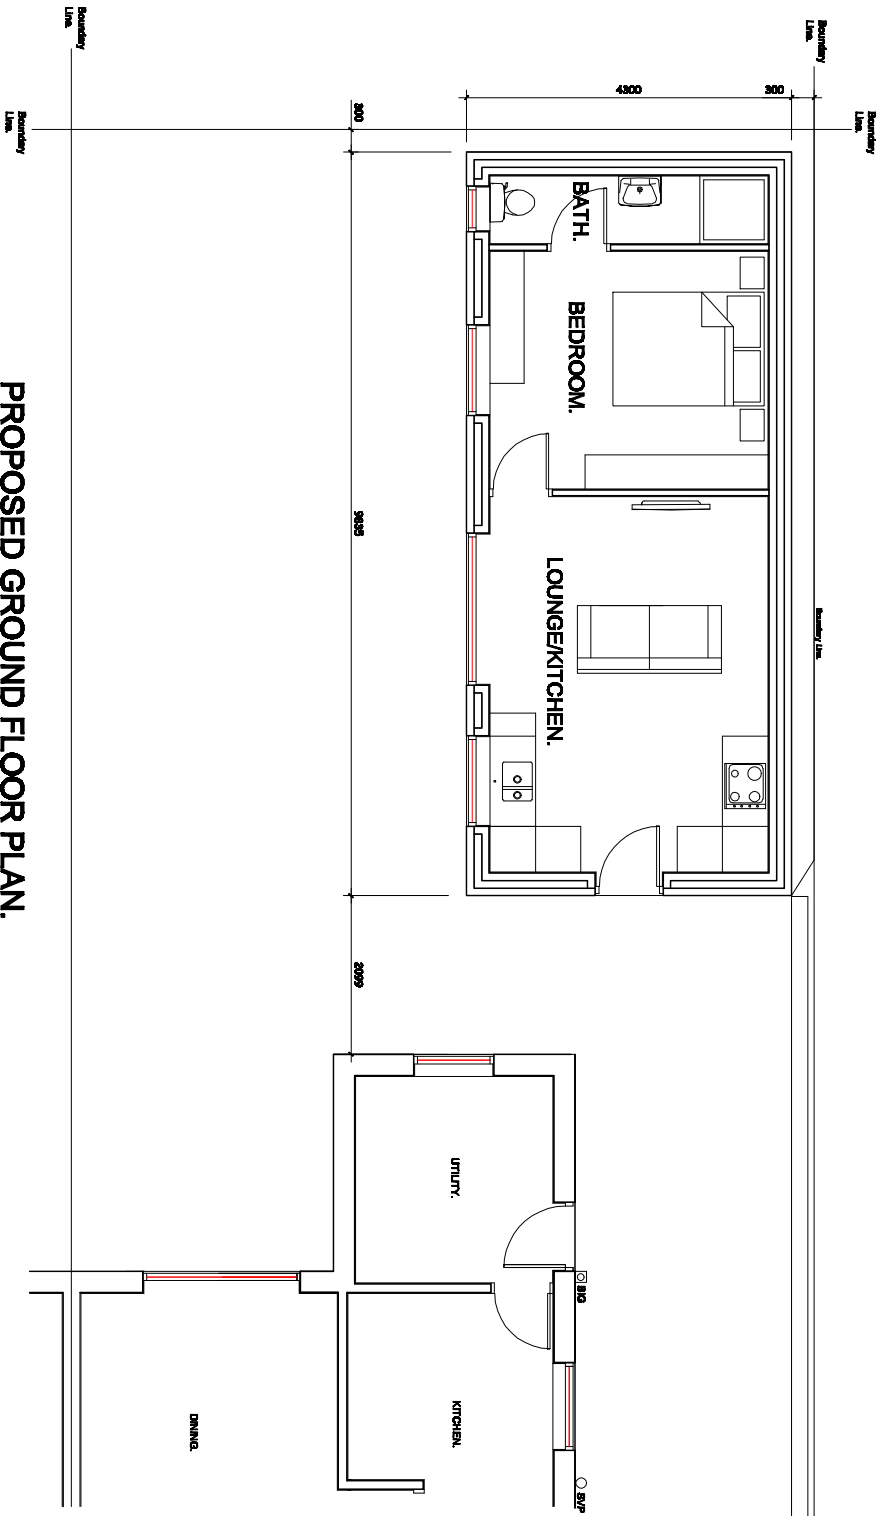

PROPOSED GROUND FLOOR PLAN.

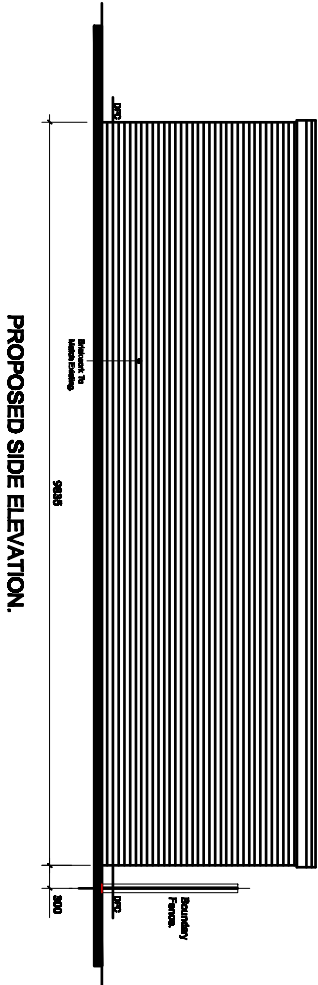

PROPOSED SIDE ELEVATION.

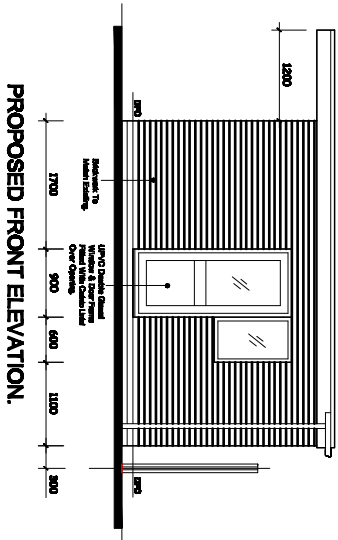

PROPOSED FRONT ELEVATION.

Revision

A - Elevations and Floor Plan Amended. - 8th April 2025.
B - gRElevations and Floor Plan Amended. - 8th April 2025.

Title :

PROPOSED DETACHED ANNEXE.

Project :

14, LIMEFIELD BROW,
BURY.
BL9 6QR

MTC Designs

31 Exford Drive Bolton BL2 6TB
T: 01204 416714 M: 0776255514
Email: info@mtcdesigns.co.uk

Scale 1:100 @ A3

Date: April 2025.

Drawing No: P02B