



Notes
This drawing is the property of IDC Home Architecture Ltd and copyright is reserved by them. This drawing is not to be copied or disclosed by or to any unauthorised persons without the prior written consent of IDC Home Architecture Ltd.




Front Elevation
(1:100)

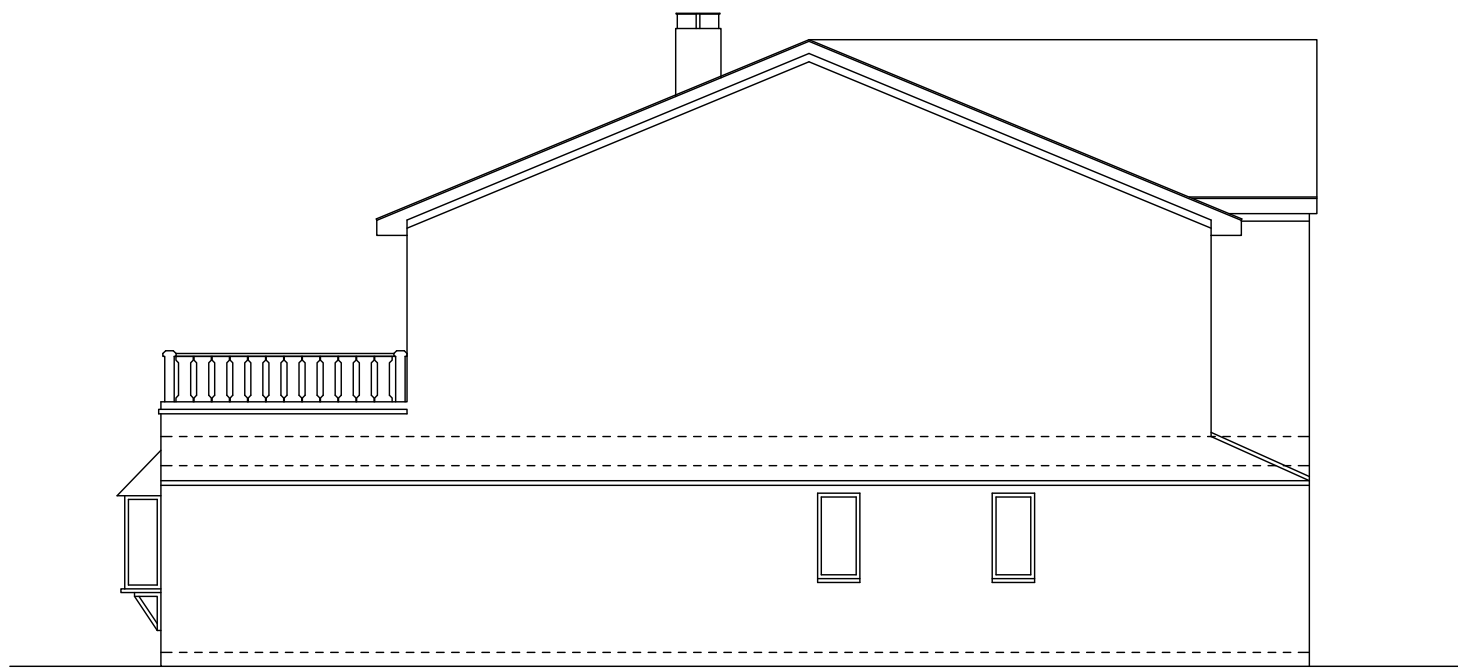


Side Elevation
(1:100)

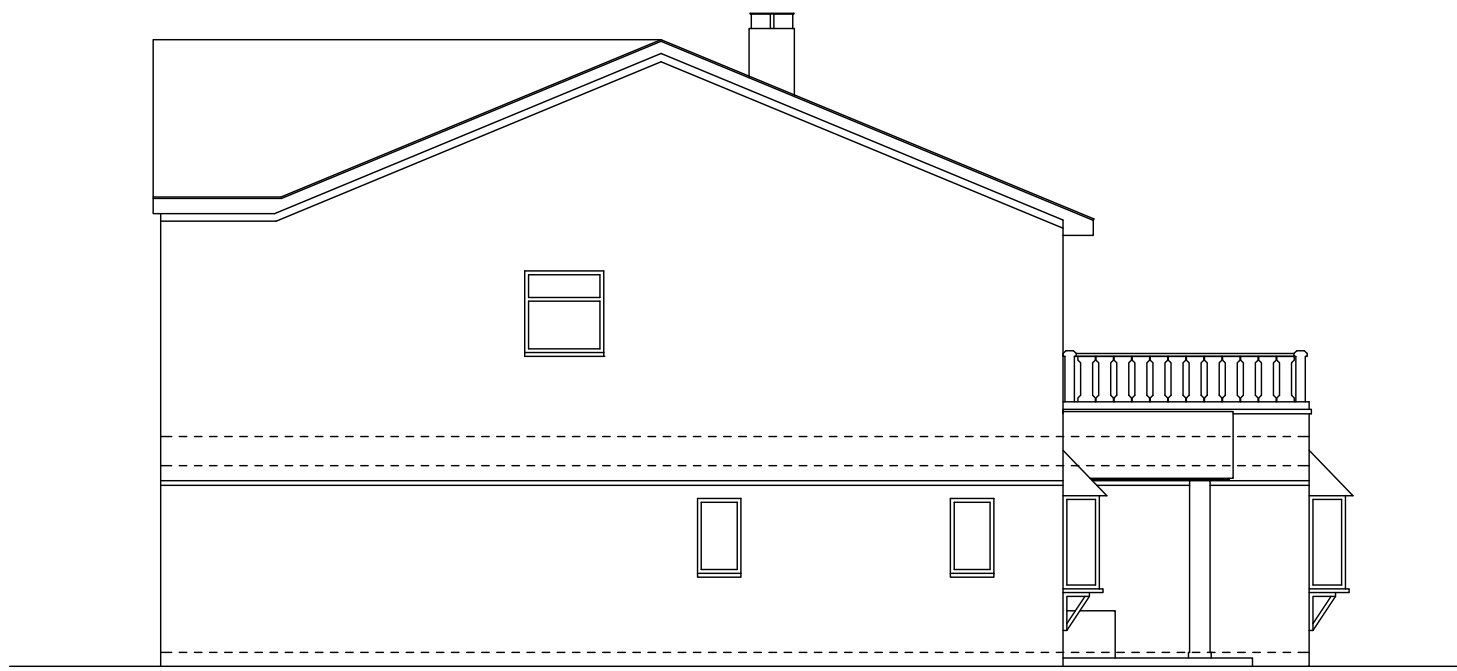


Side Elevation
(1:100)

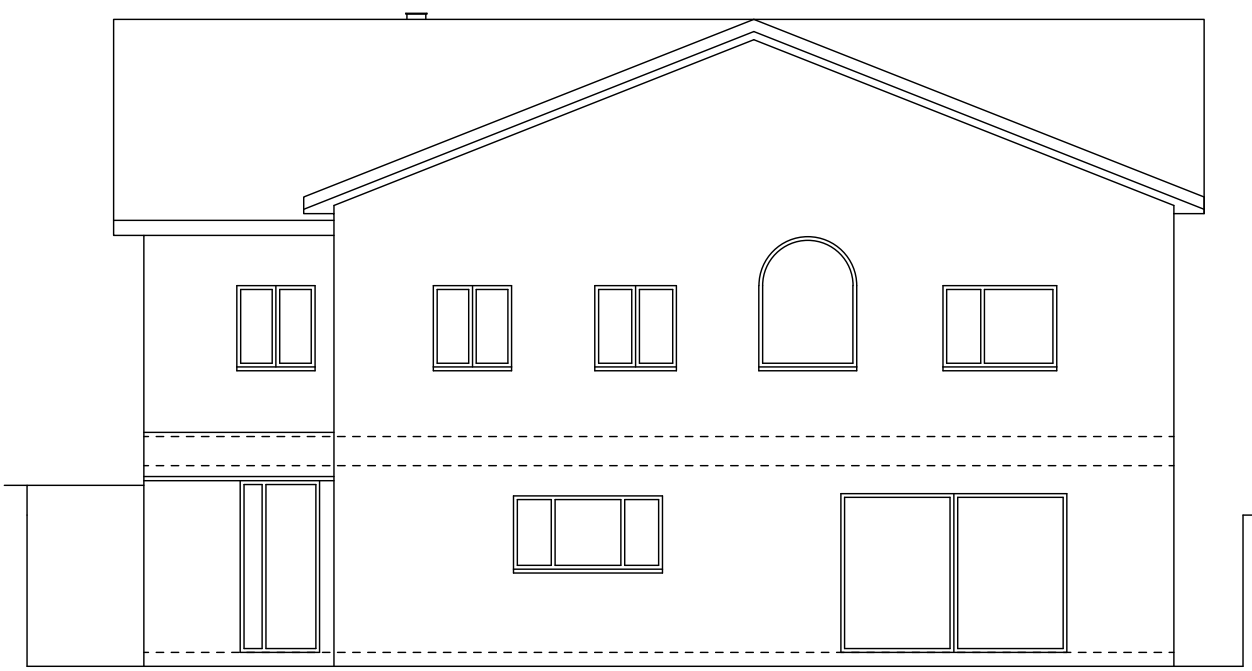

Rear Elevation
(1:100)

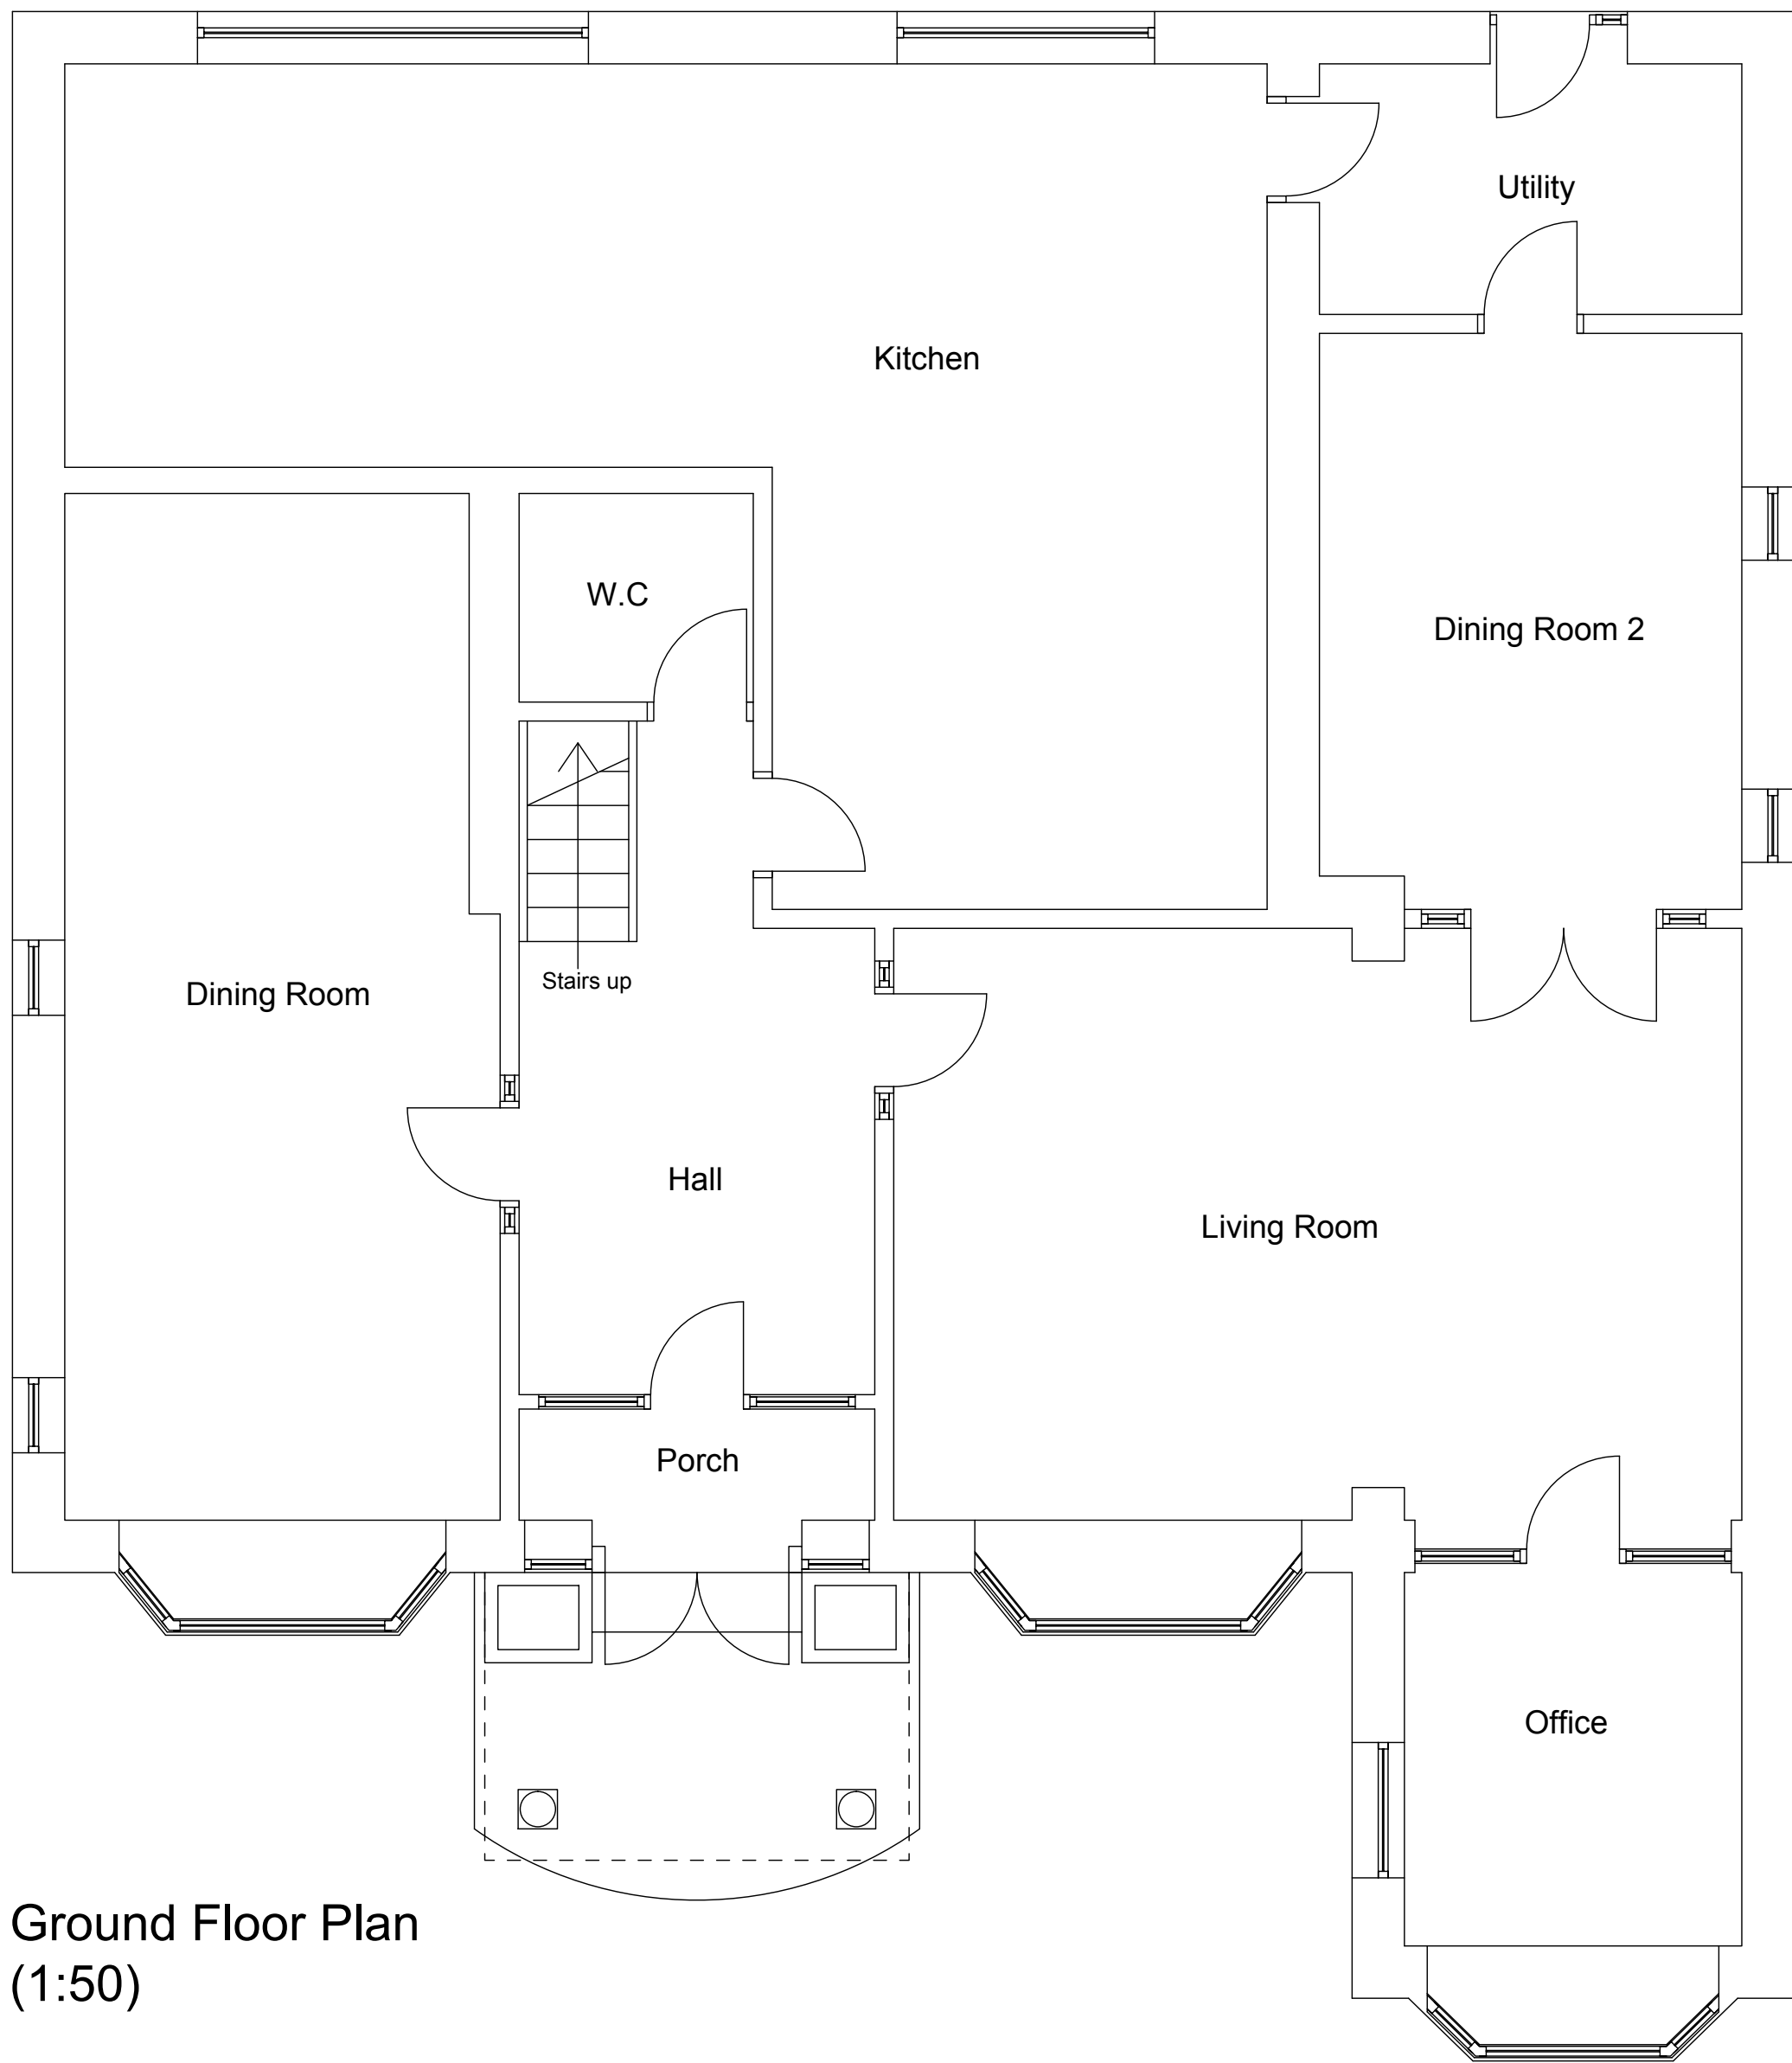

Ground Floor Plan
(1:50)

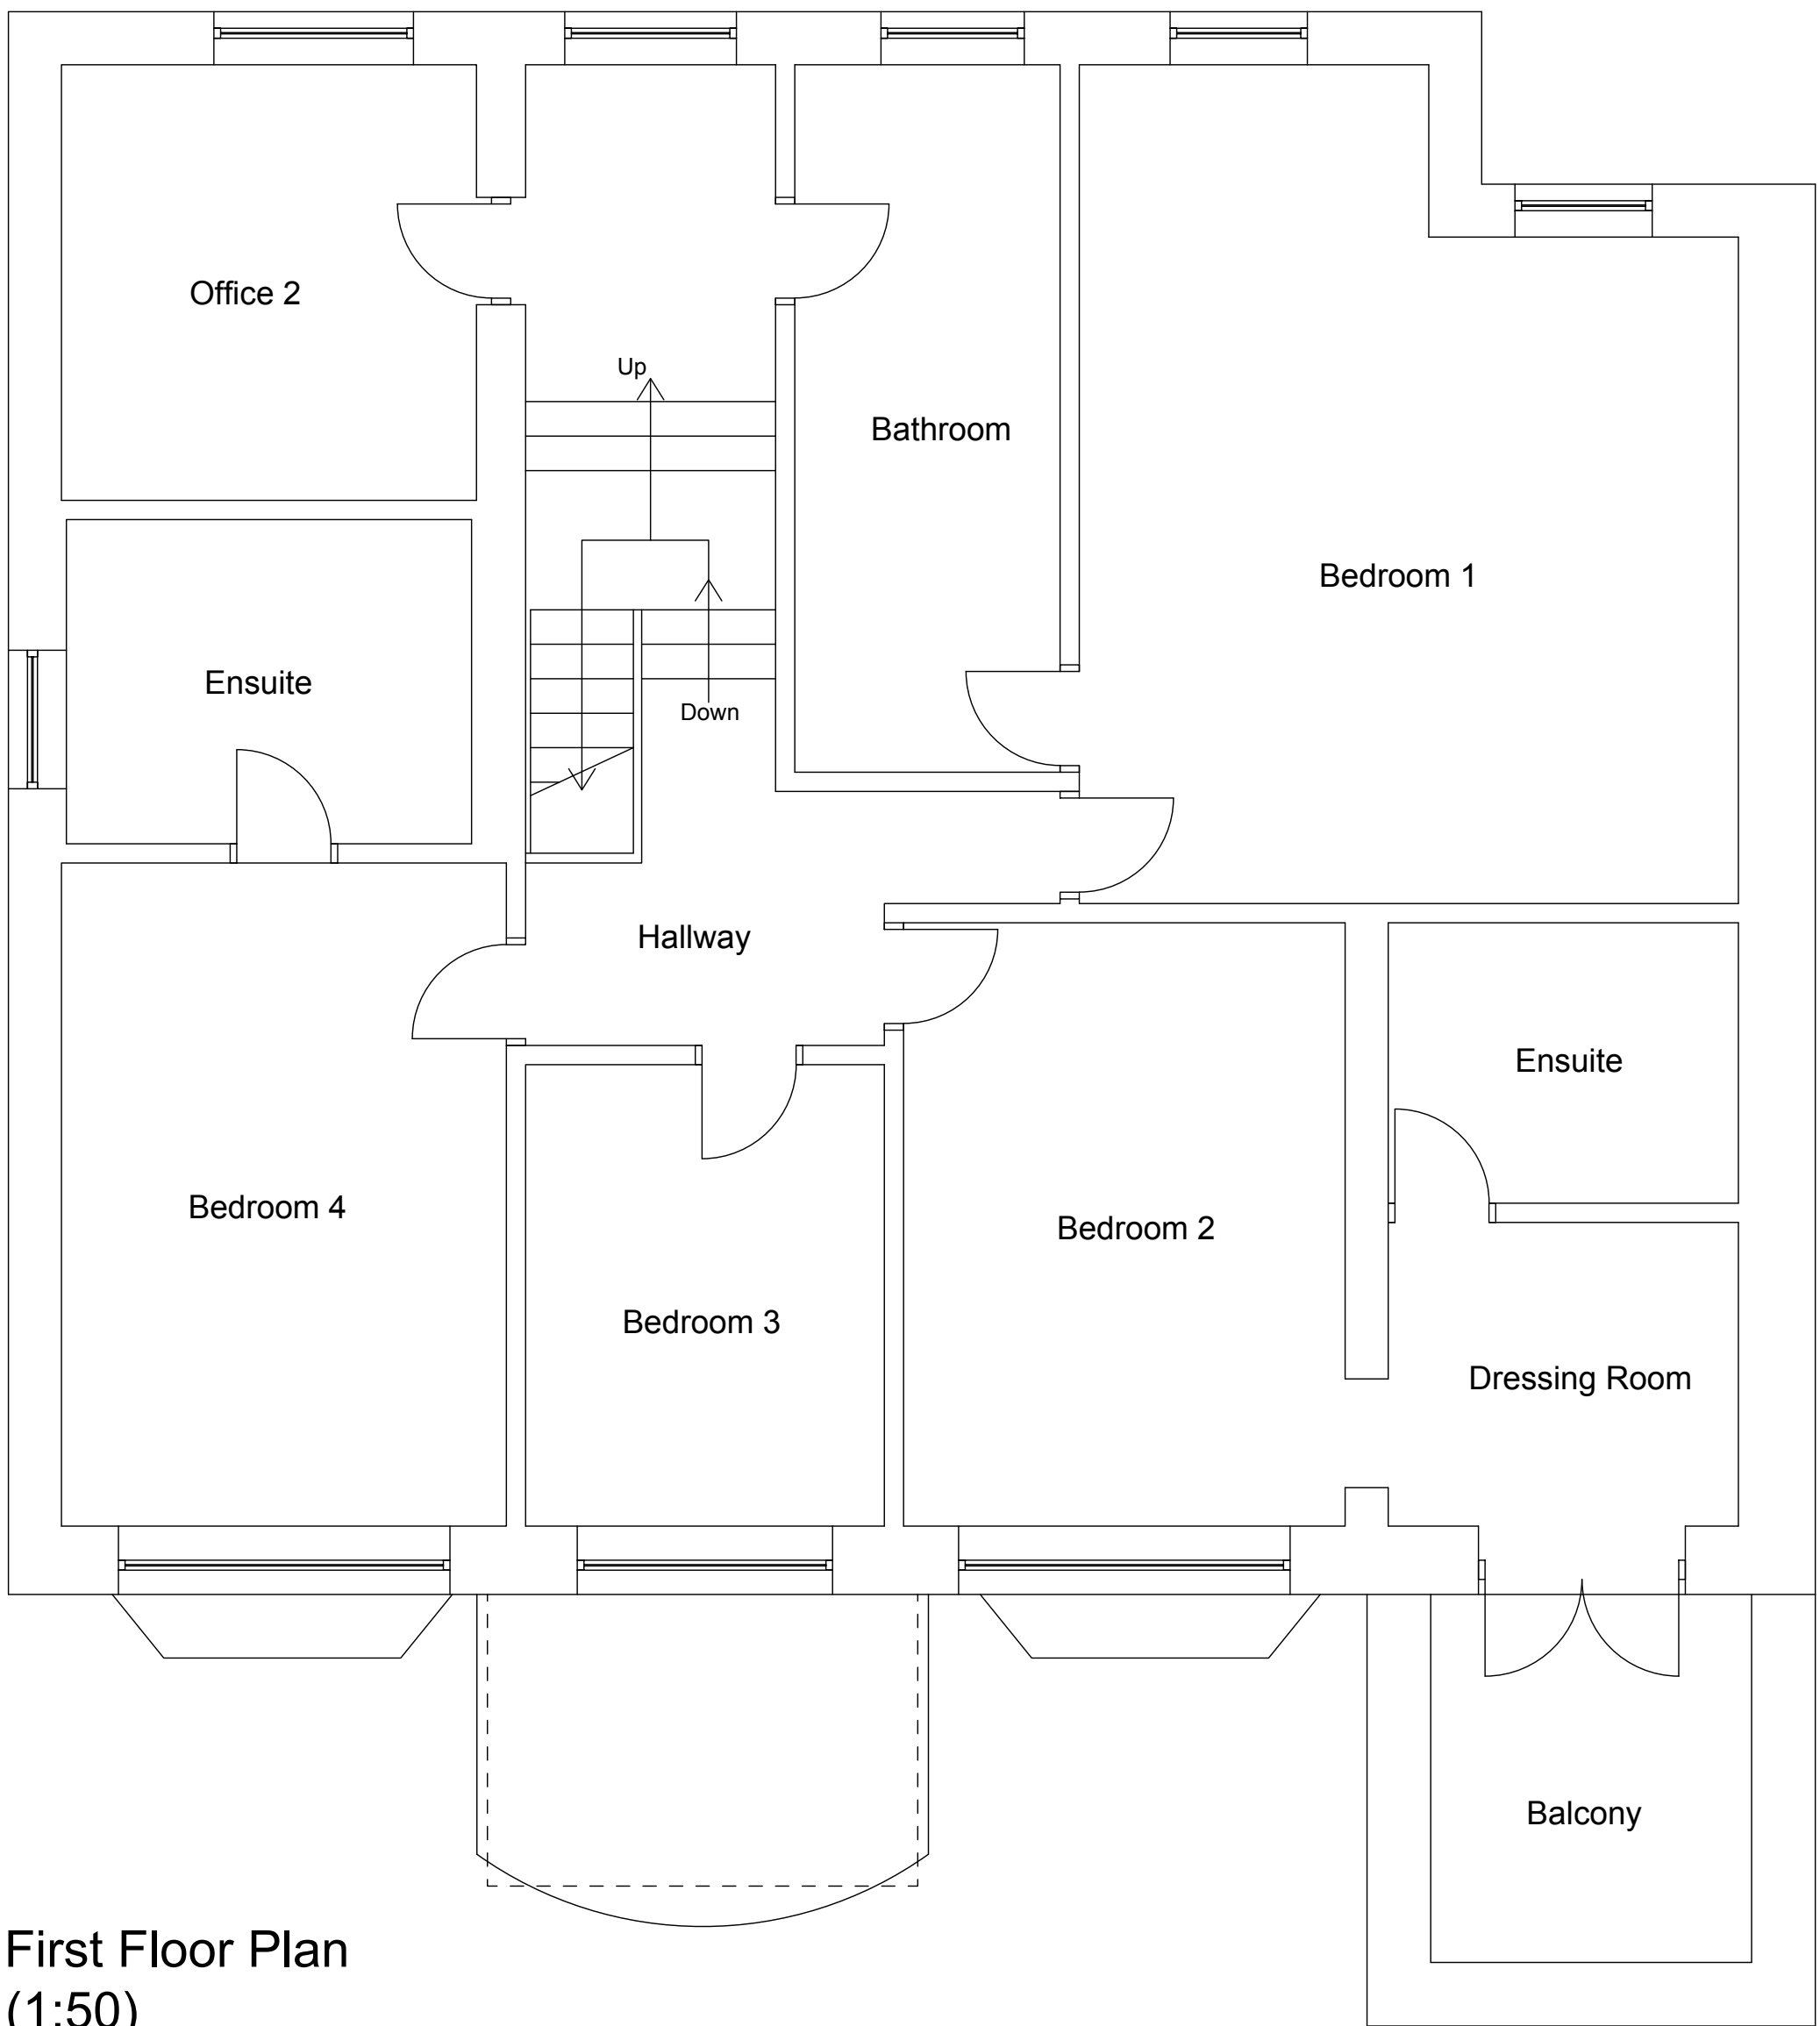

First Floor Plan
(1:50)

A 06/05/2026 MJ Rear Elevation added
Rev Date Drawn by Comments

Client
Mr G Mahmood
Project
350 Manchester Road, Bury, BL9 9NR
Extension and alterations

Drawing
Existing Plans & Elevations
Date March 2026
Drawn by MJ
Scales As Listed @ A1

Job No - Dwg No - Rev
HA25030 - 01 - A



IDC Home
Architecture

5-11 Eagle Street, Accrington, Lancashire, BB5 1LN
T: 01254 232007 E: homearchitecture@email-idc.co.uk