



Notes
This drawing is the property of IDC Home Architecture Ltd and copyright is reserved by them. This drawing is not to be copied or disclosed by or to any unauthorised persons without the prior written consent of IDC Home Architecture Ltd.




Front Elevation
(1:100)

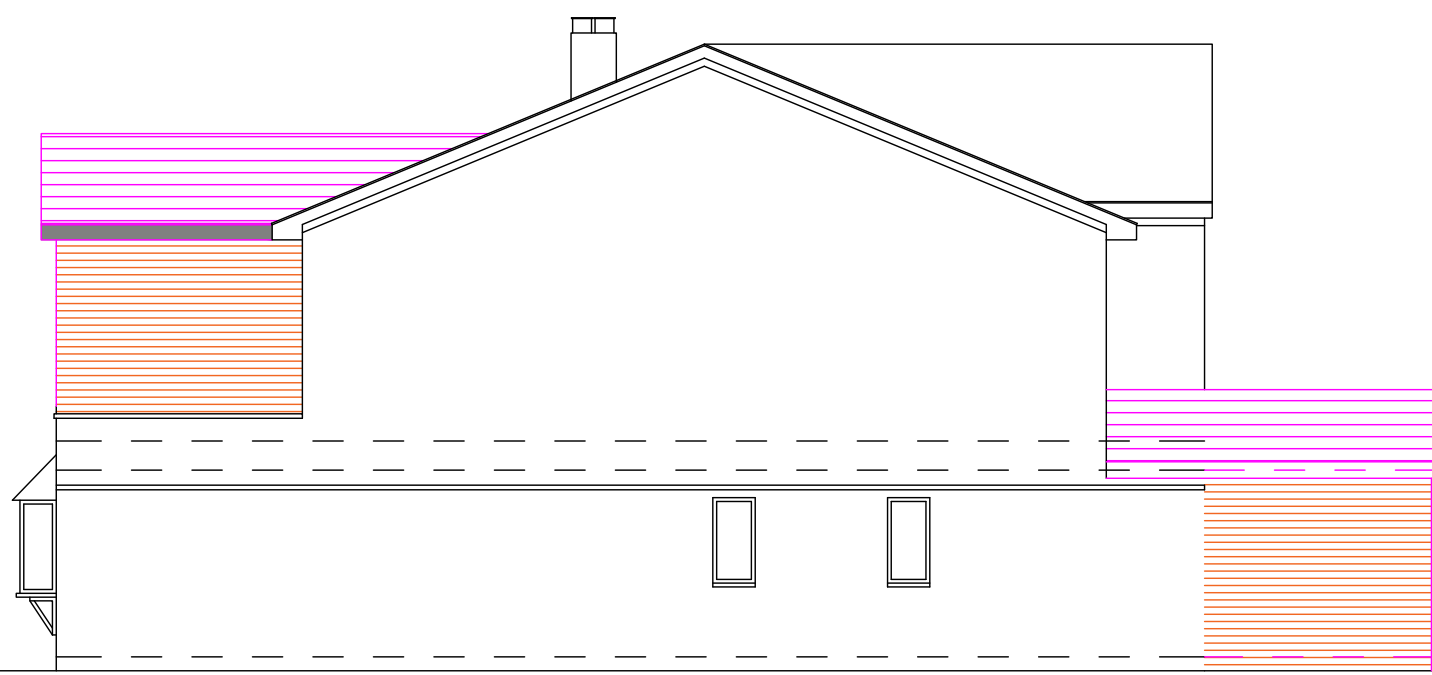


Side Elevation
(1:100)

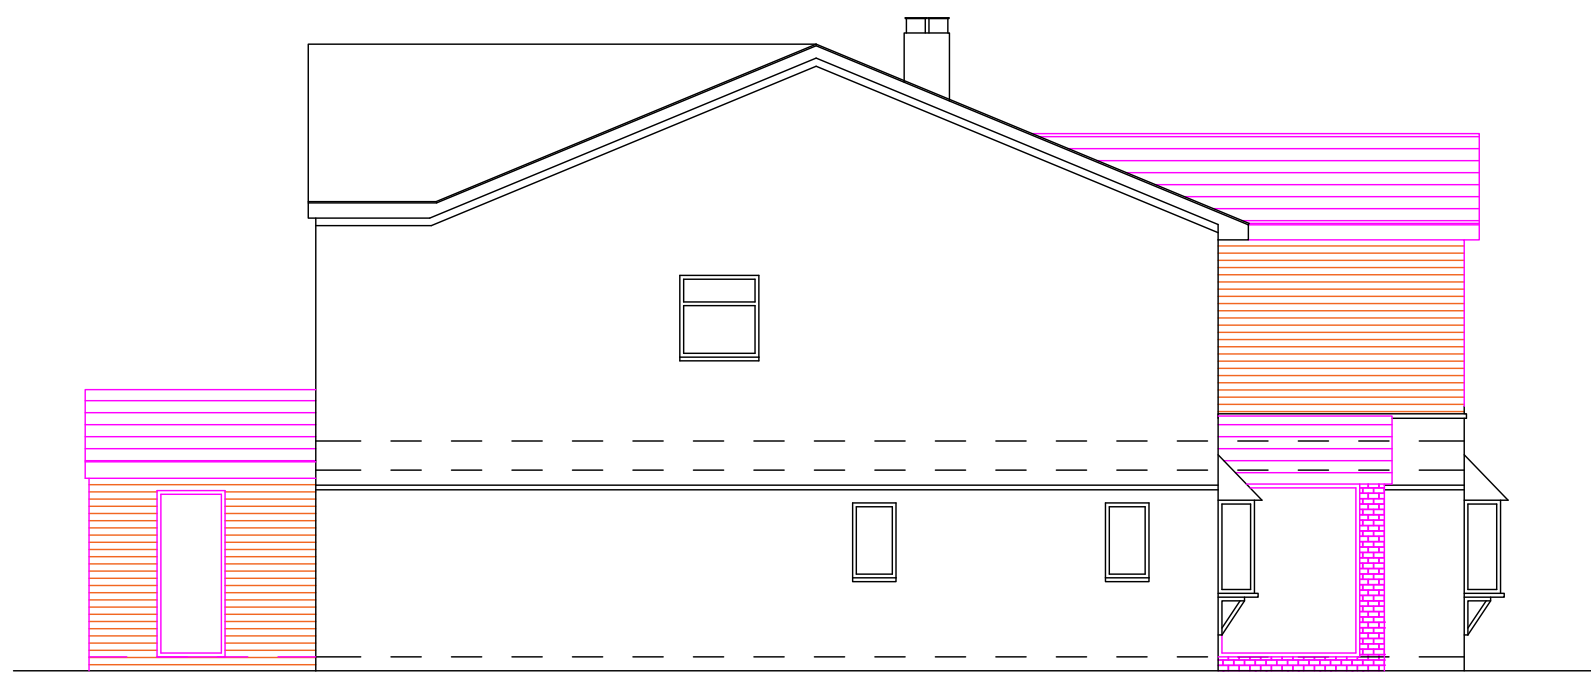


Side Elevation
(1:100)

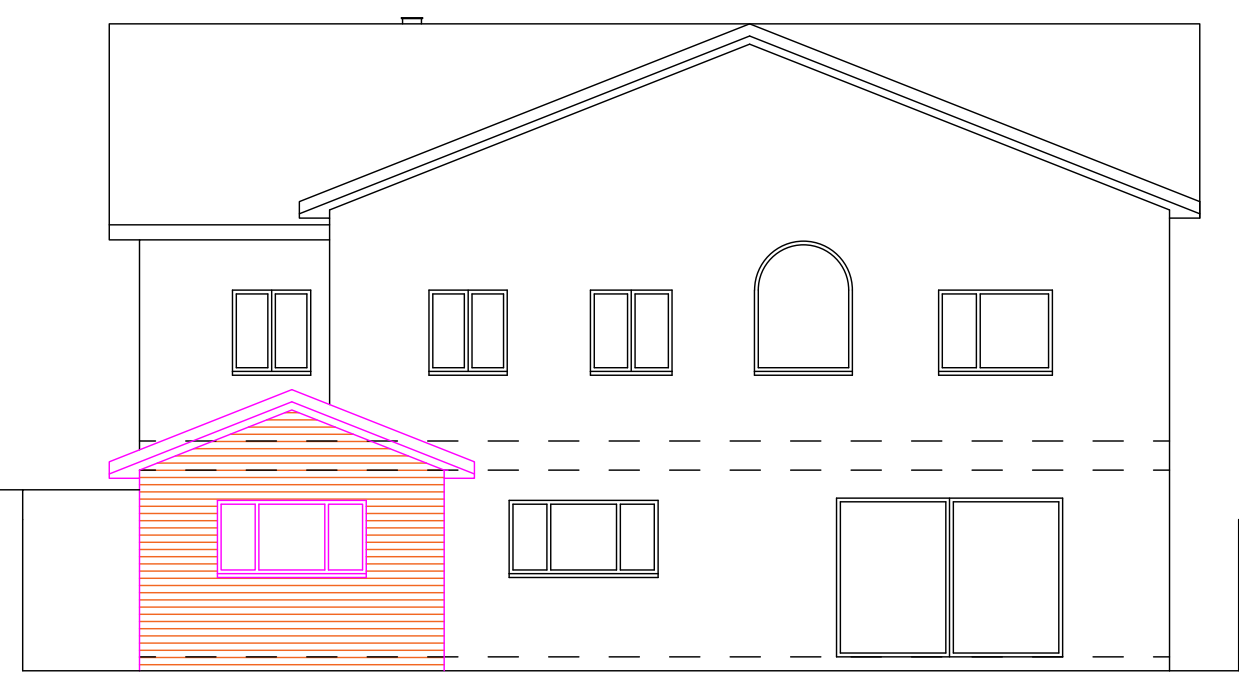

Rear Elevation
(1:100)

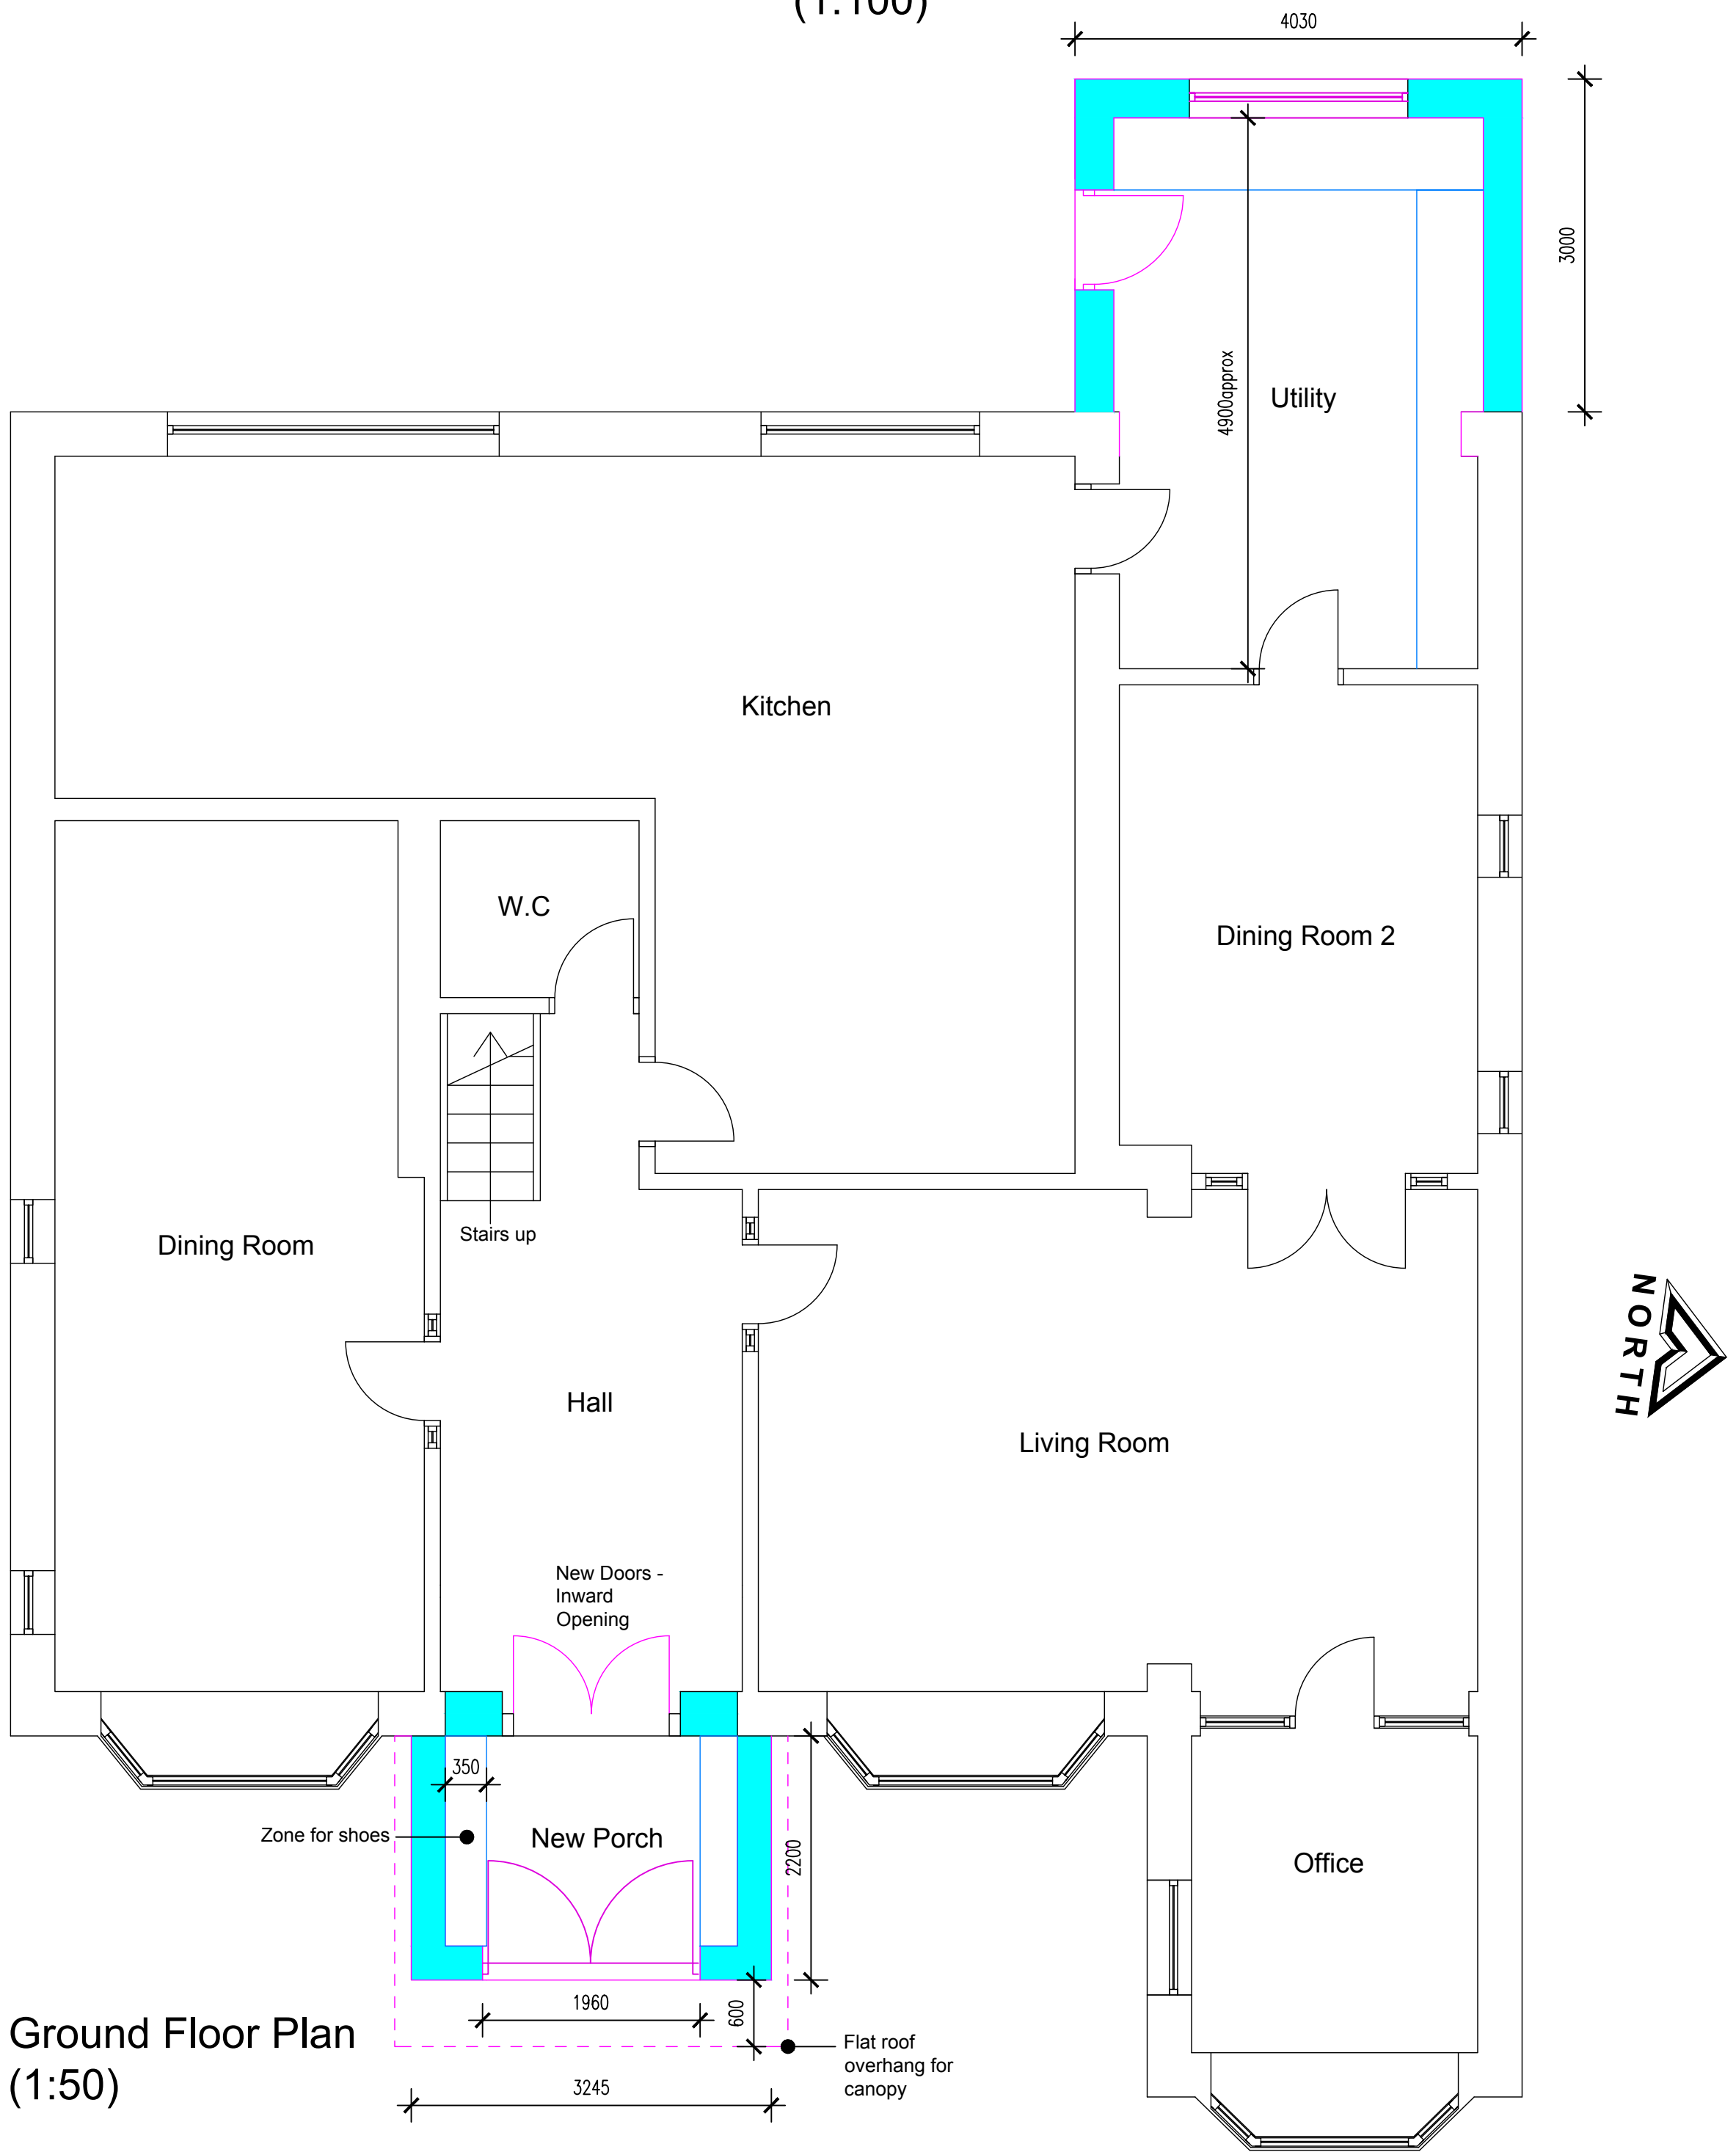

Ground Floor Plan
(1:50)

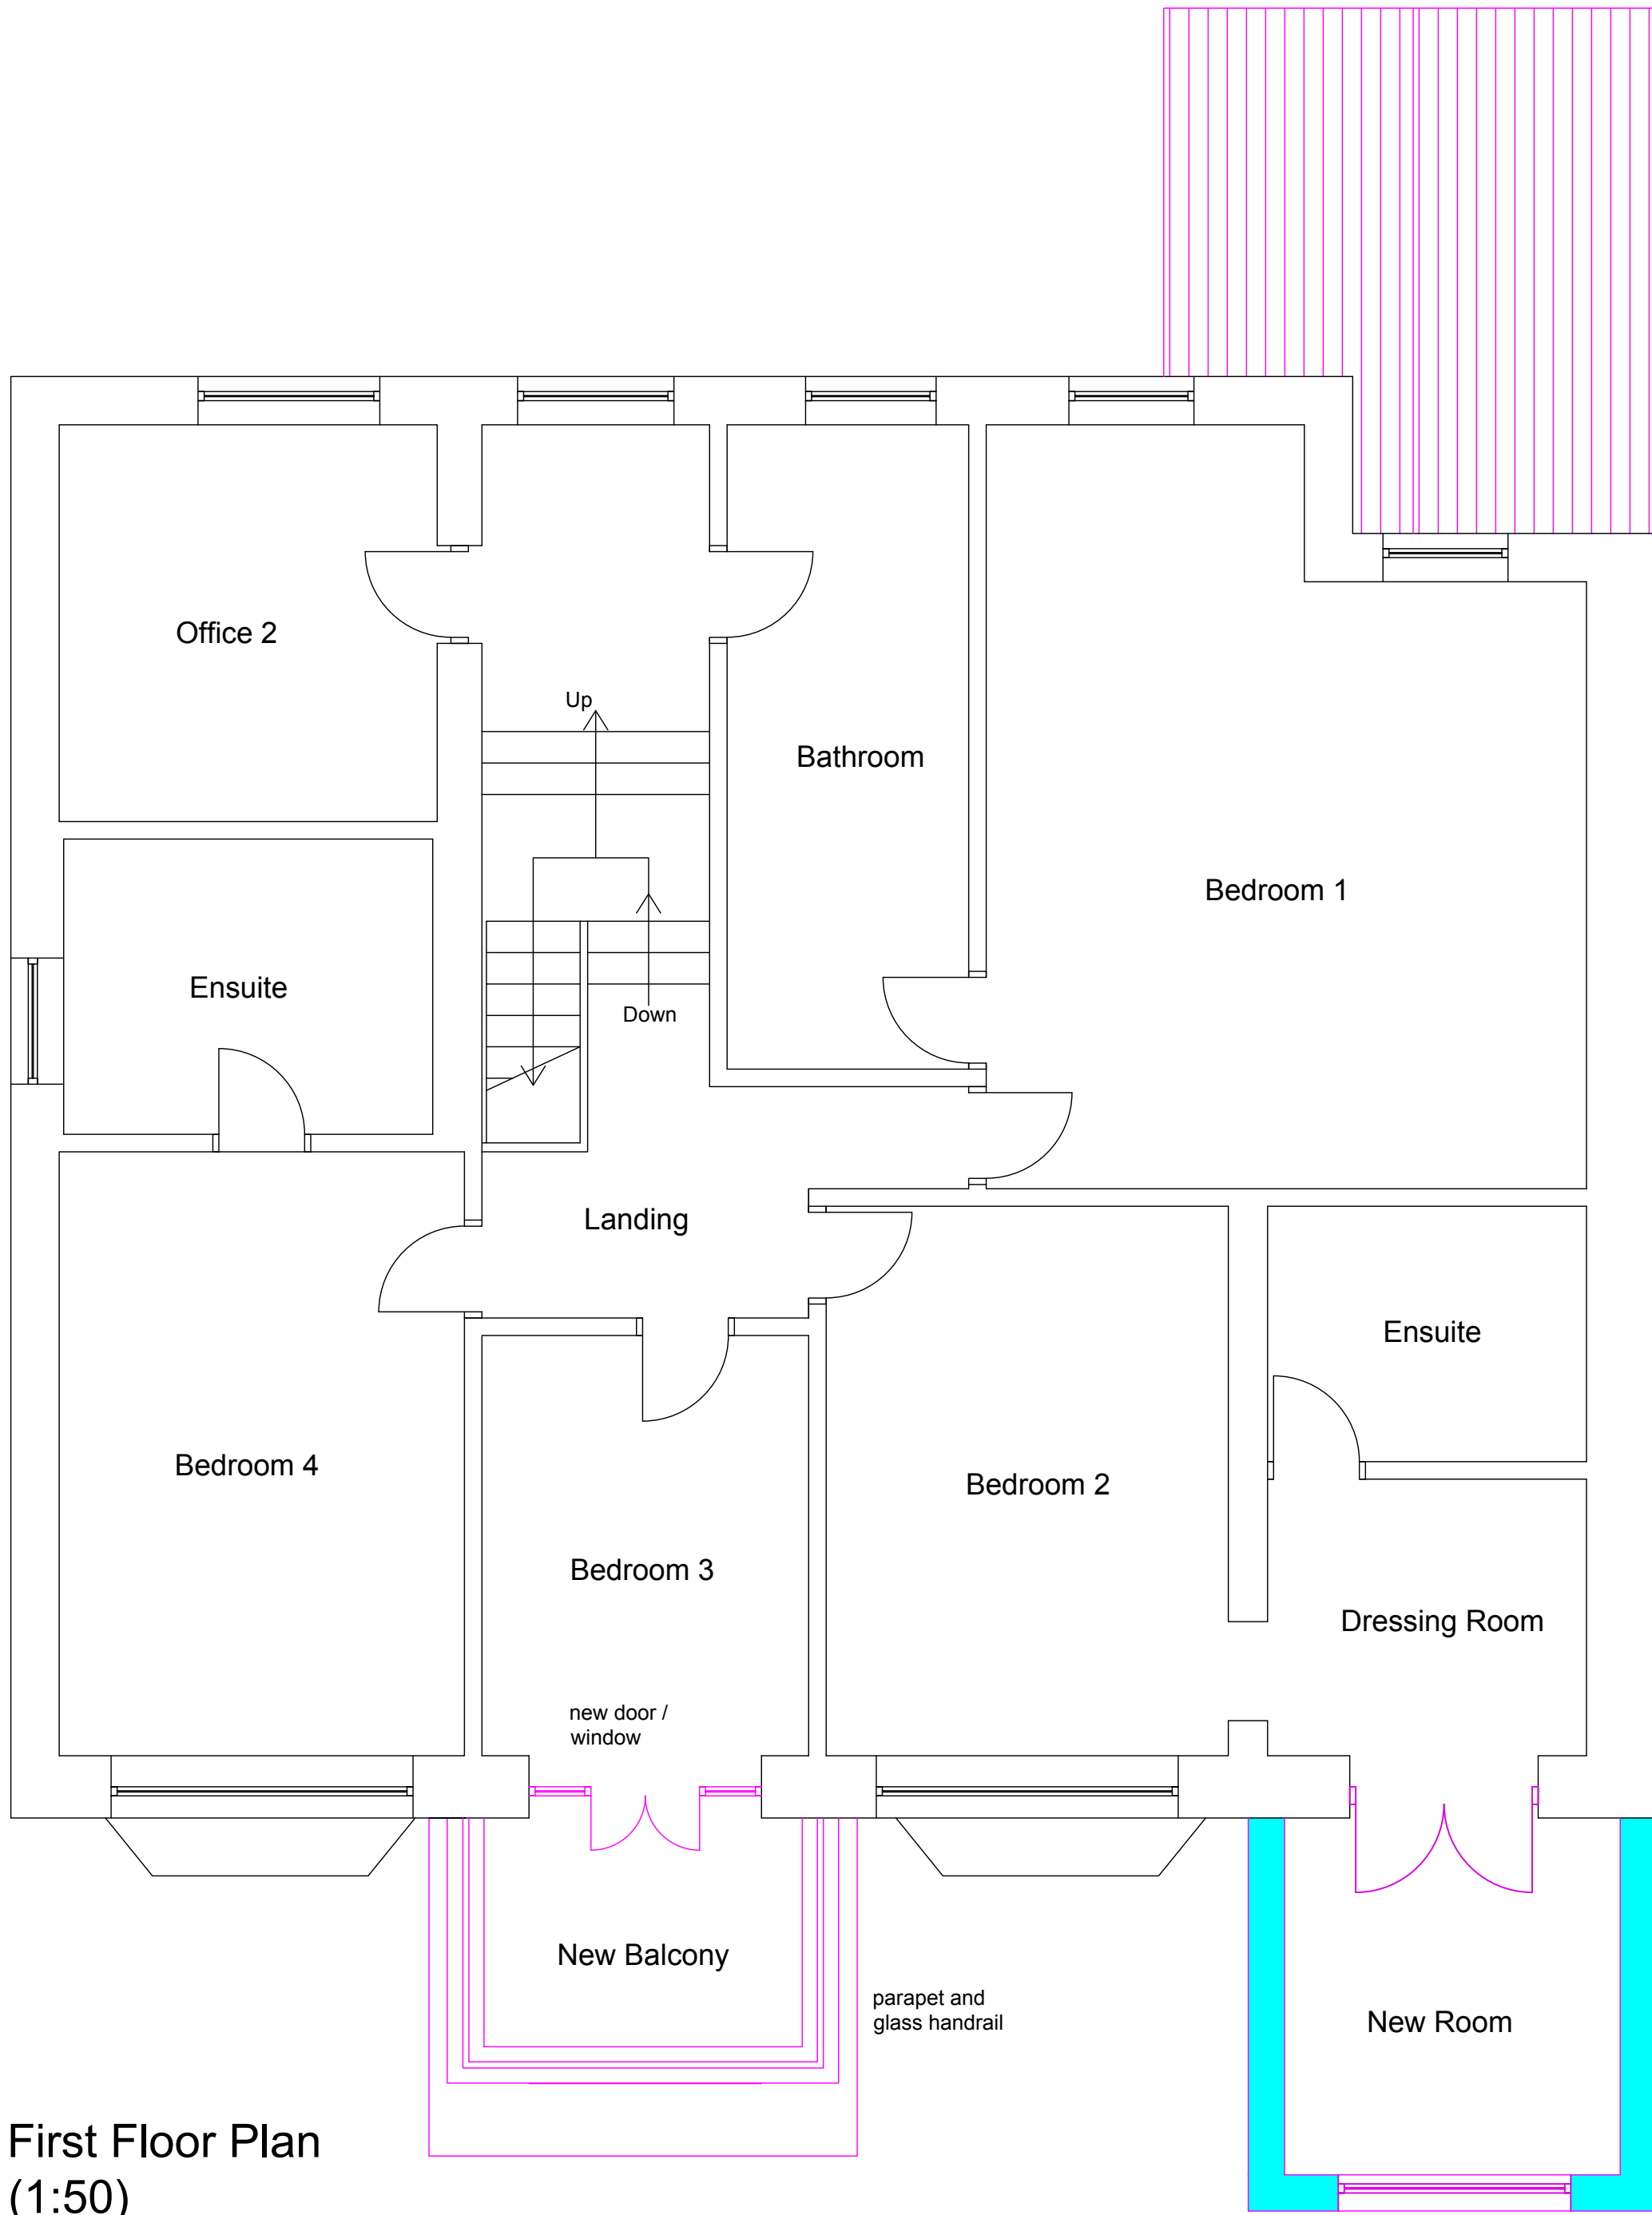

First Floor Plan
(1:50)

D	06-05-26	MJ	Utility roof hatching added
C	06-05-26	MJ	Utility Extension elevation added
B	28-04-26	jad	Porch doors changed to double doors
A	28-04-26	jad	utility extension added
Rev	Date	Drawn by	Comments

Client
Mr G Mahmood
Project
350 Manchester Road, Bury, BL9 9NR
Extension and alterations

Drawing
Proposed Plans & Front Elevation - Scheme 1
Date
April 2026
Drawn by
MJ / JD
Scales
1:50 @ A1

Job No - Dwg No - Rev
HA25030 - SK1 rev D



**IDC Home
Architecture**

5-11 Eagle Street, Accrington, Lancashire, BB5 1LN
T: 01254 232007 E: homearchitecture@email-idc.co.uk