


Dimensioning

Figured dimensions only to be taken from these designs and drawings. Work to annotated dimensions only. All dimensions to be checked on site. Architectural designers to be informed immediately of any discrepancies before work proceeds. Drawings are to be read in conjunction with relevant specifications, structural engineers and service engineers' drawings.

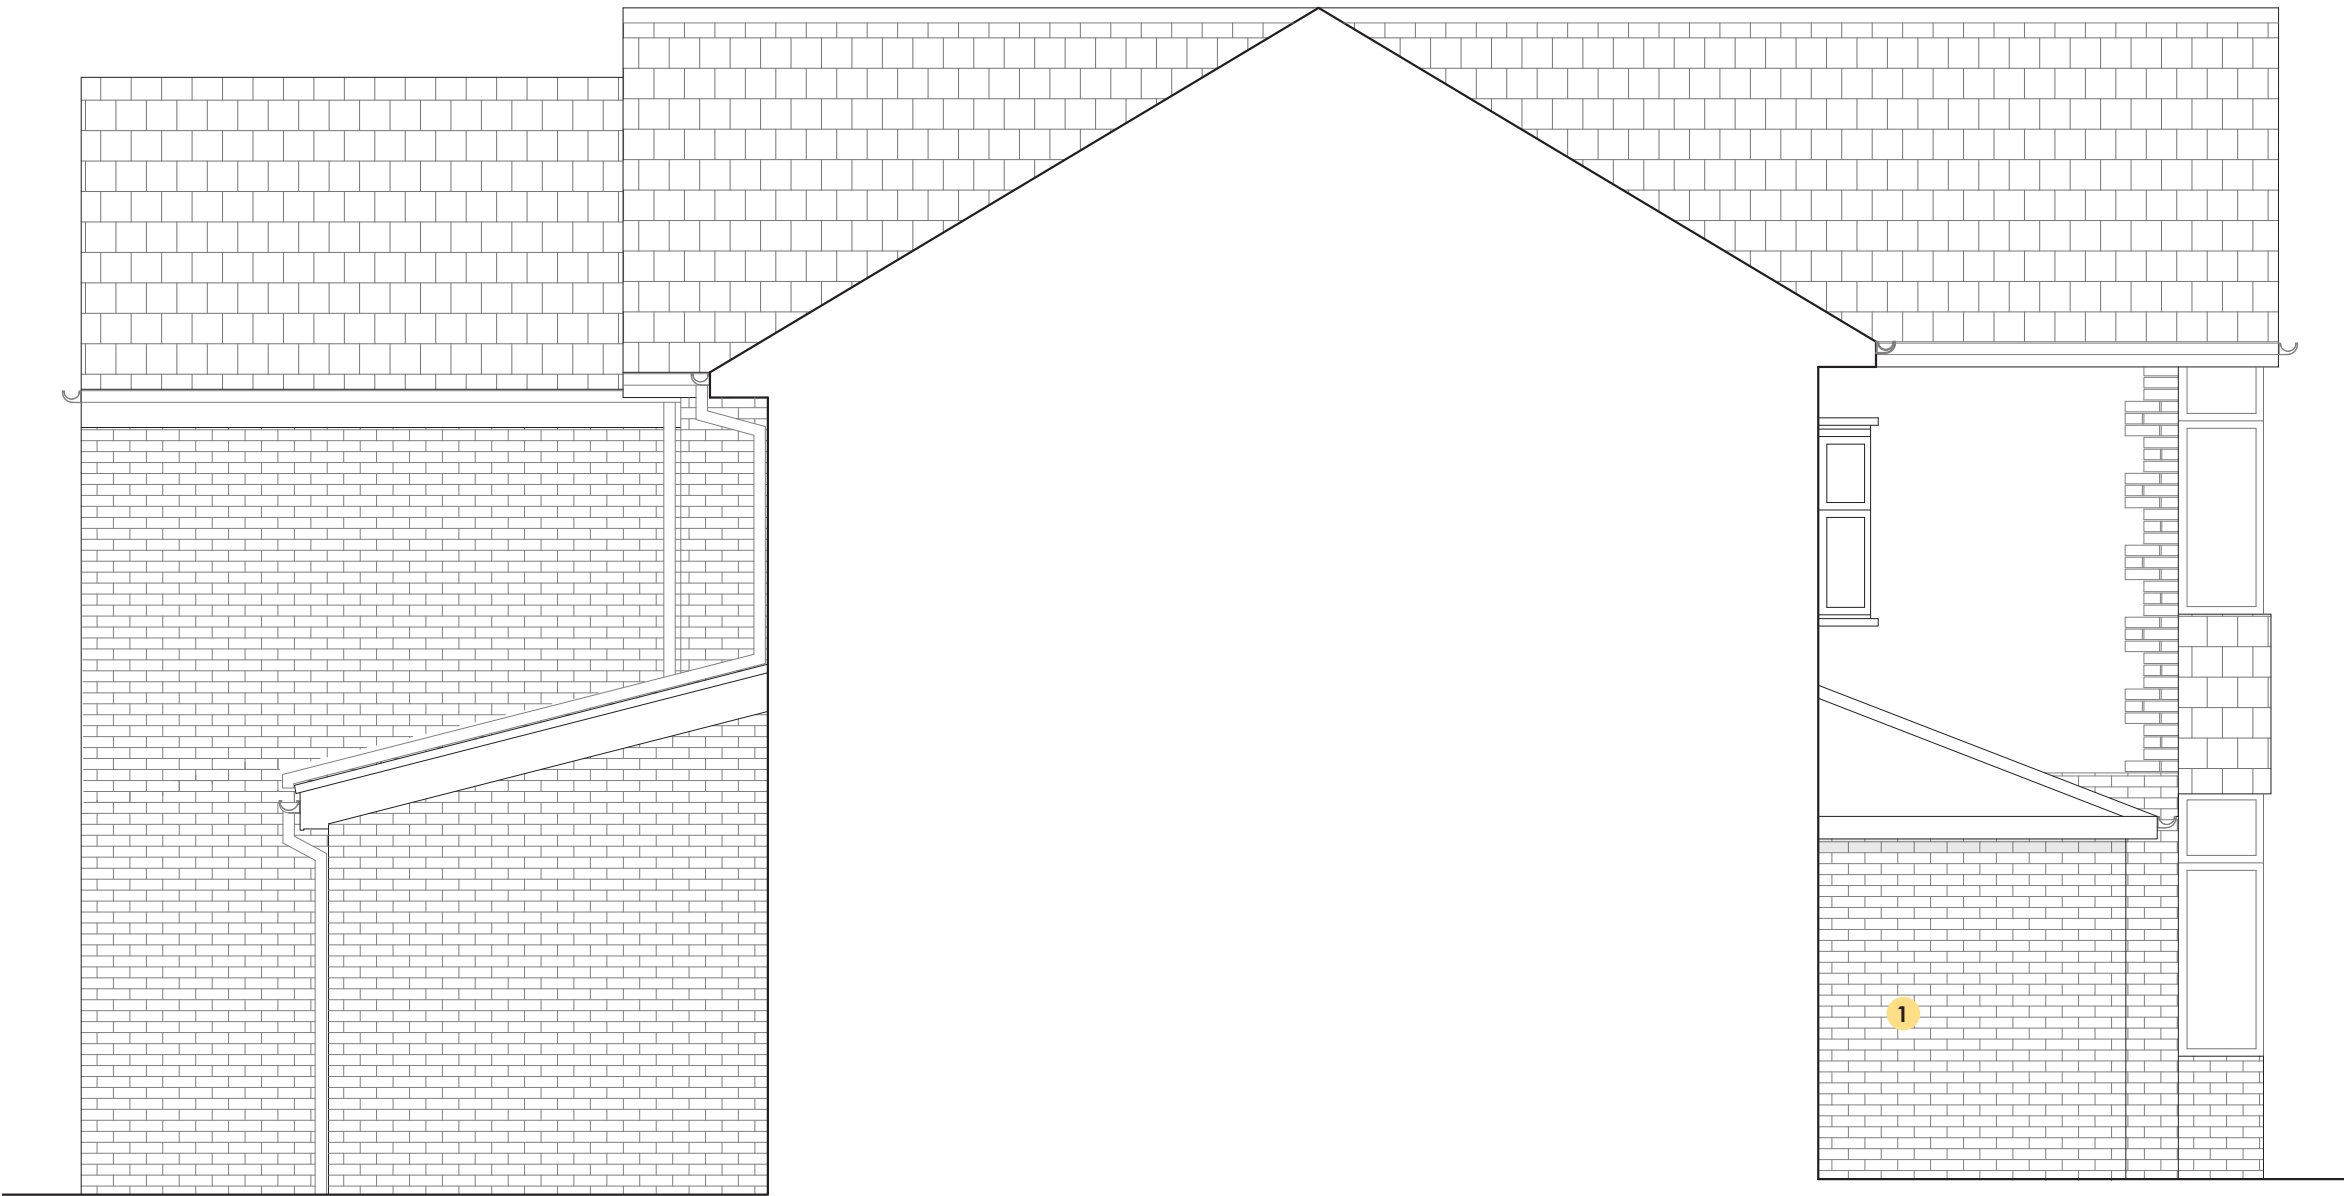

PROPOSED SIDE ELEVATION  
1:50 @ A2



PRROPOSED FRONT ELEVATION  
1:50 @ A2

- Key
- 1 Brickwork to match existing
  - 2 Roof tiles to match existing
  - 3 Proposed Composite Door

| Rev | Description            | Date     |
|-----|------------------------|----------|
| A   | Submitted for Planning | 09/12/21 |
| B   | Revised Drawing        | 29/01/22 |

PLANNING



Client  
Mr Saleem

Project  
70 Heywood Road,  
Prestwich  
M25 1FN

Title  
Proposed Elevations

Scale  
1:50 @ A2

Drawing No. :  
Sheet 3v of 5

Date  
Dec 2021