
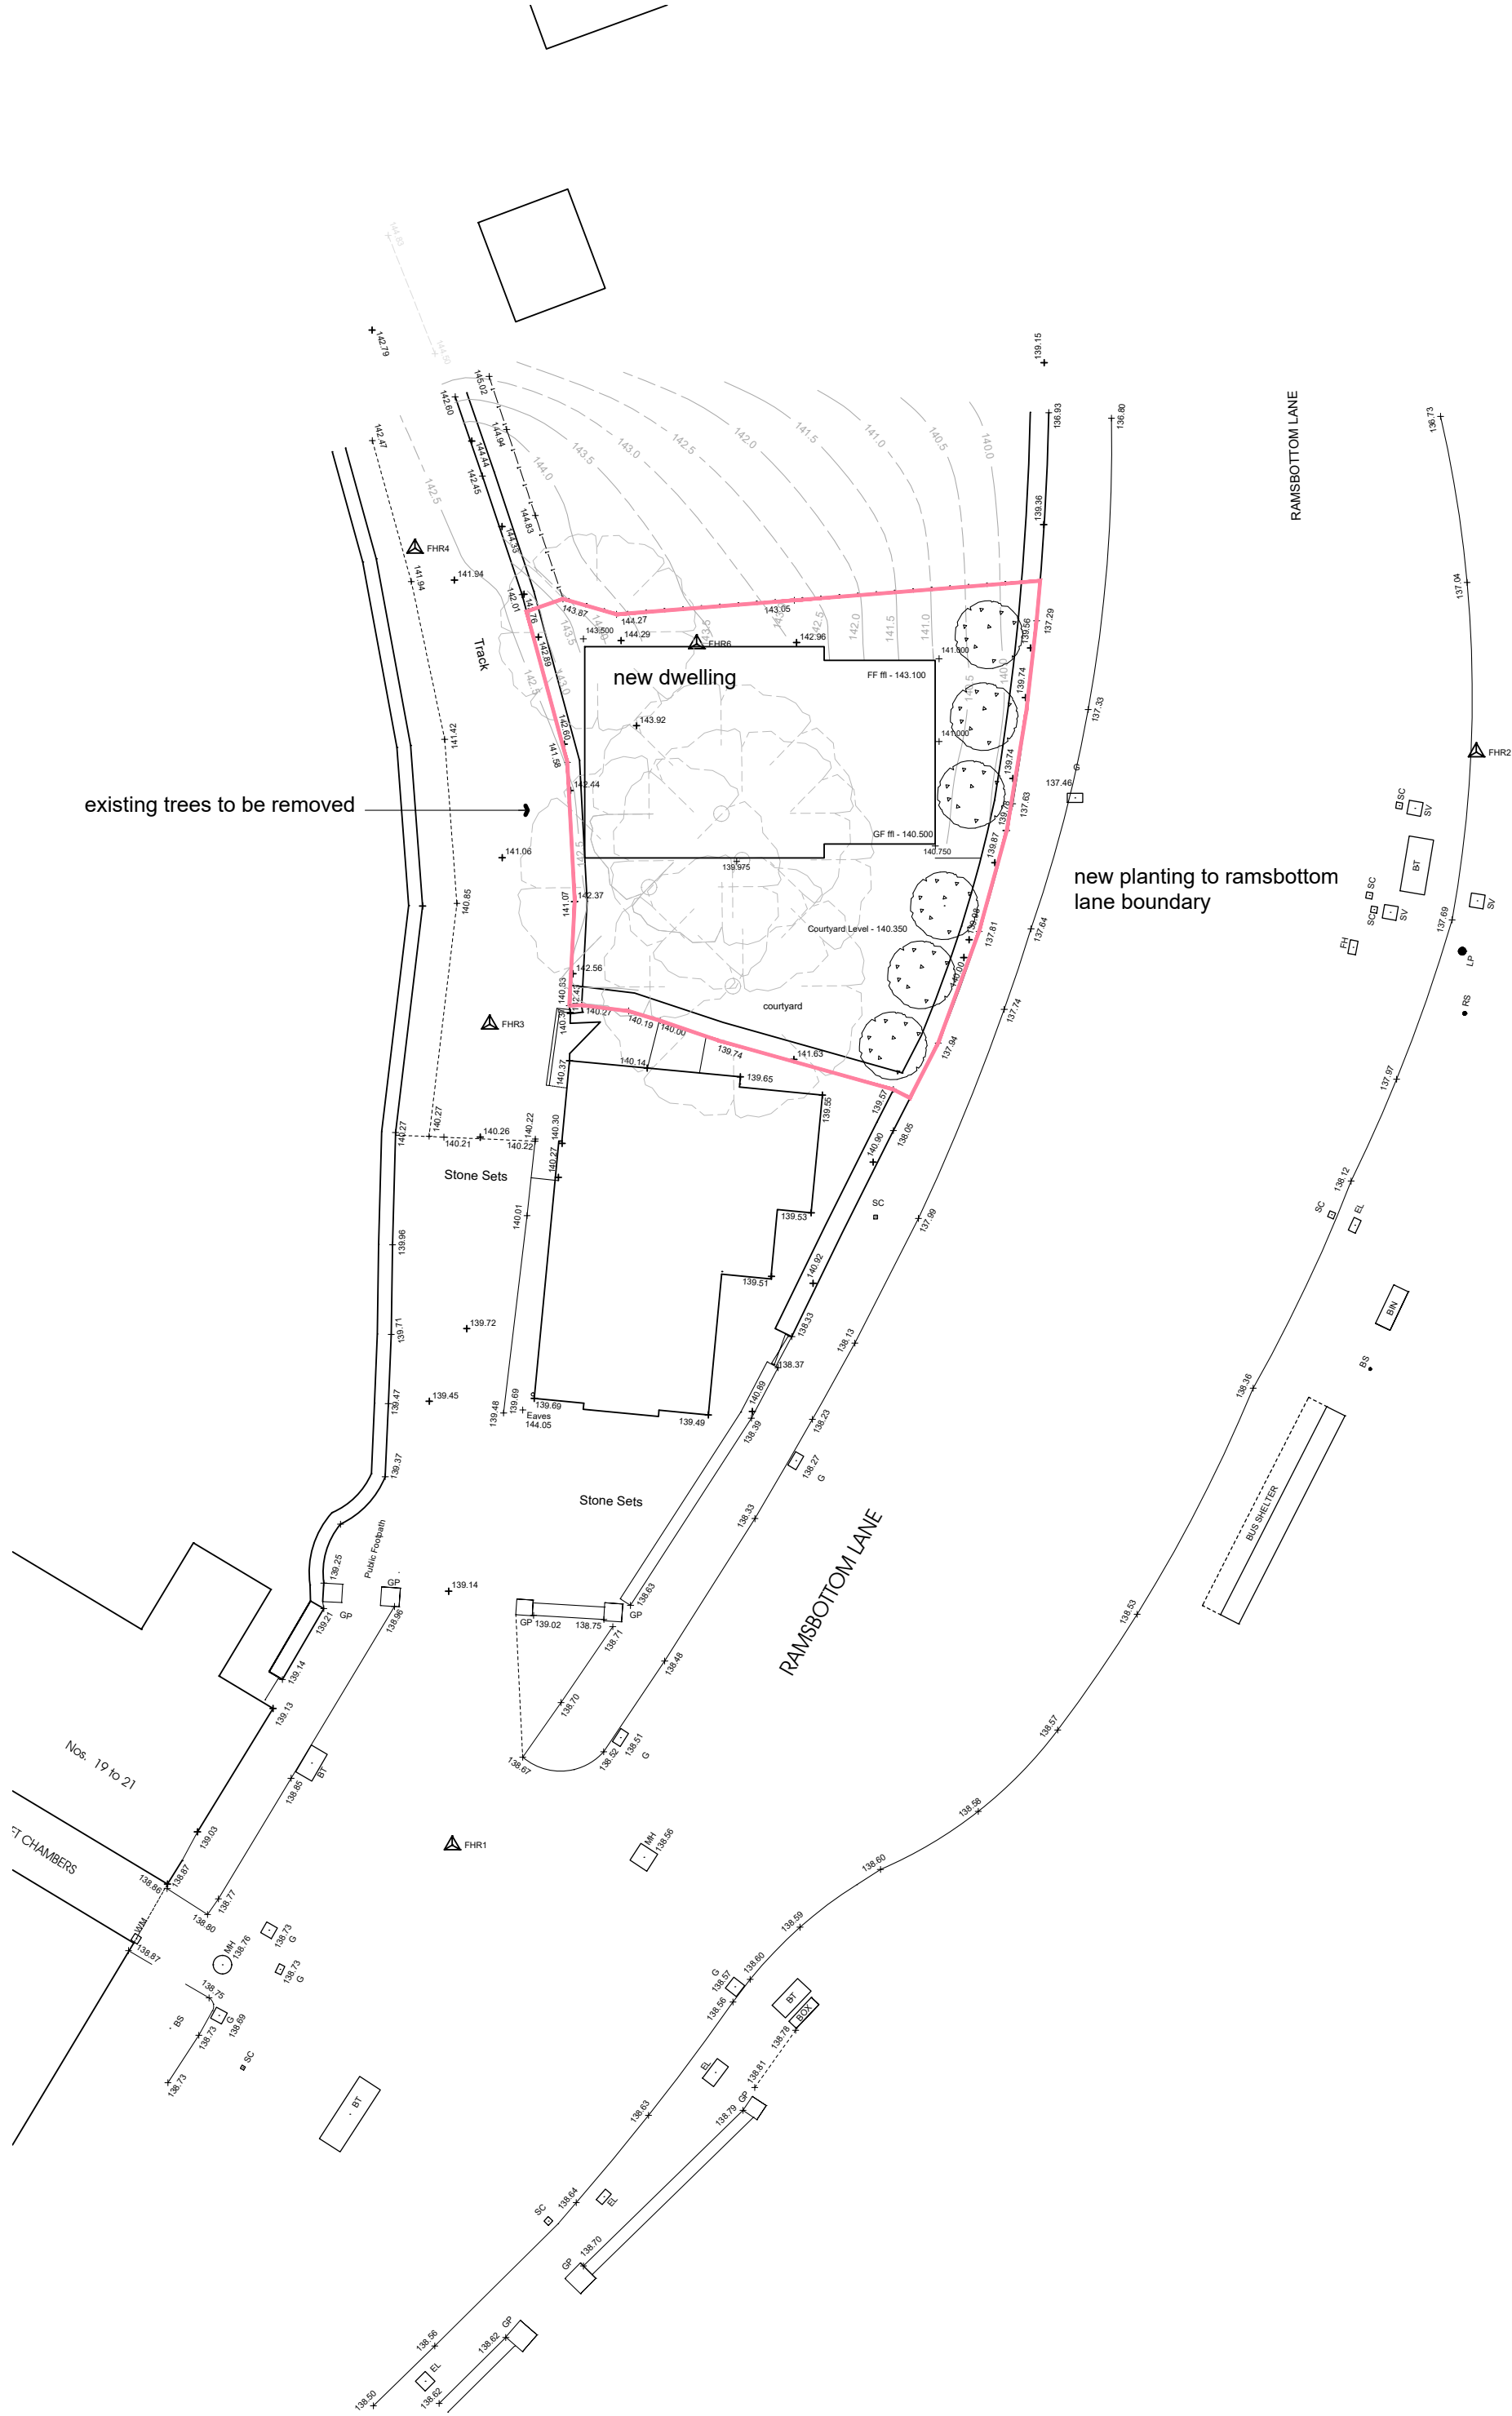


this drawing is the property of SSHARC LTD and copyright is reserved by them the drawing is not to be copied or disclosed to any unauthorized person without express and prior written consent

 

B 03.03.2019 updated to new layout
A 08.10.2018 position of building
revised to suit new layout
status
PLANNING
job no
18.02
title
proposed site plan

scale
1:200 @ A3

date
03.10.2018

project
new dwelling
ramsbottom lane
ramsbottom

client
yarn estates ltd

SSHARC Ltd
drawing number

03_B