

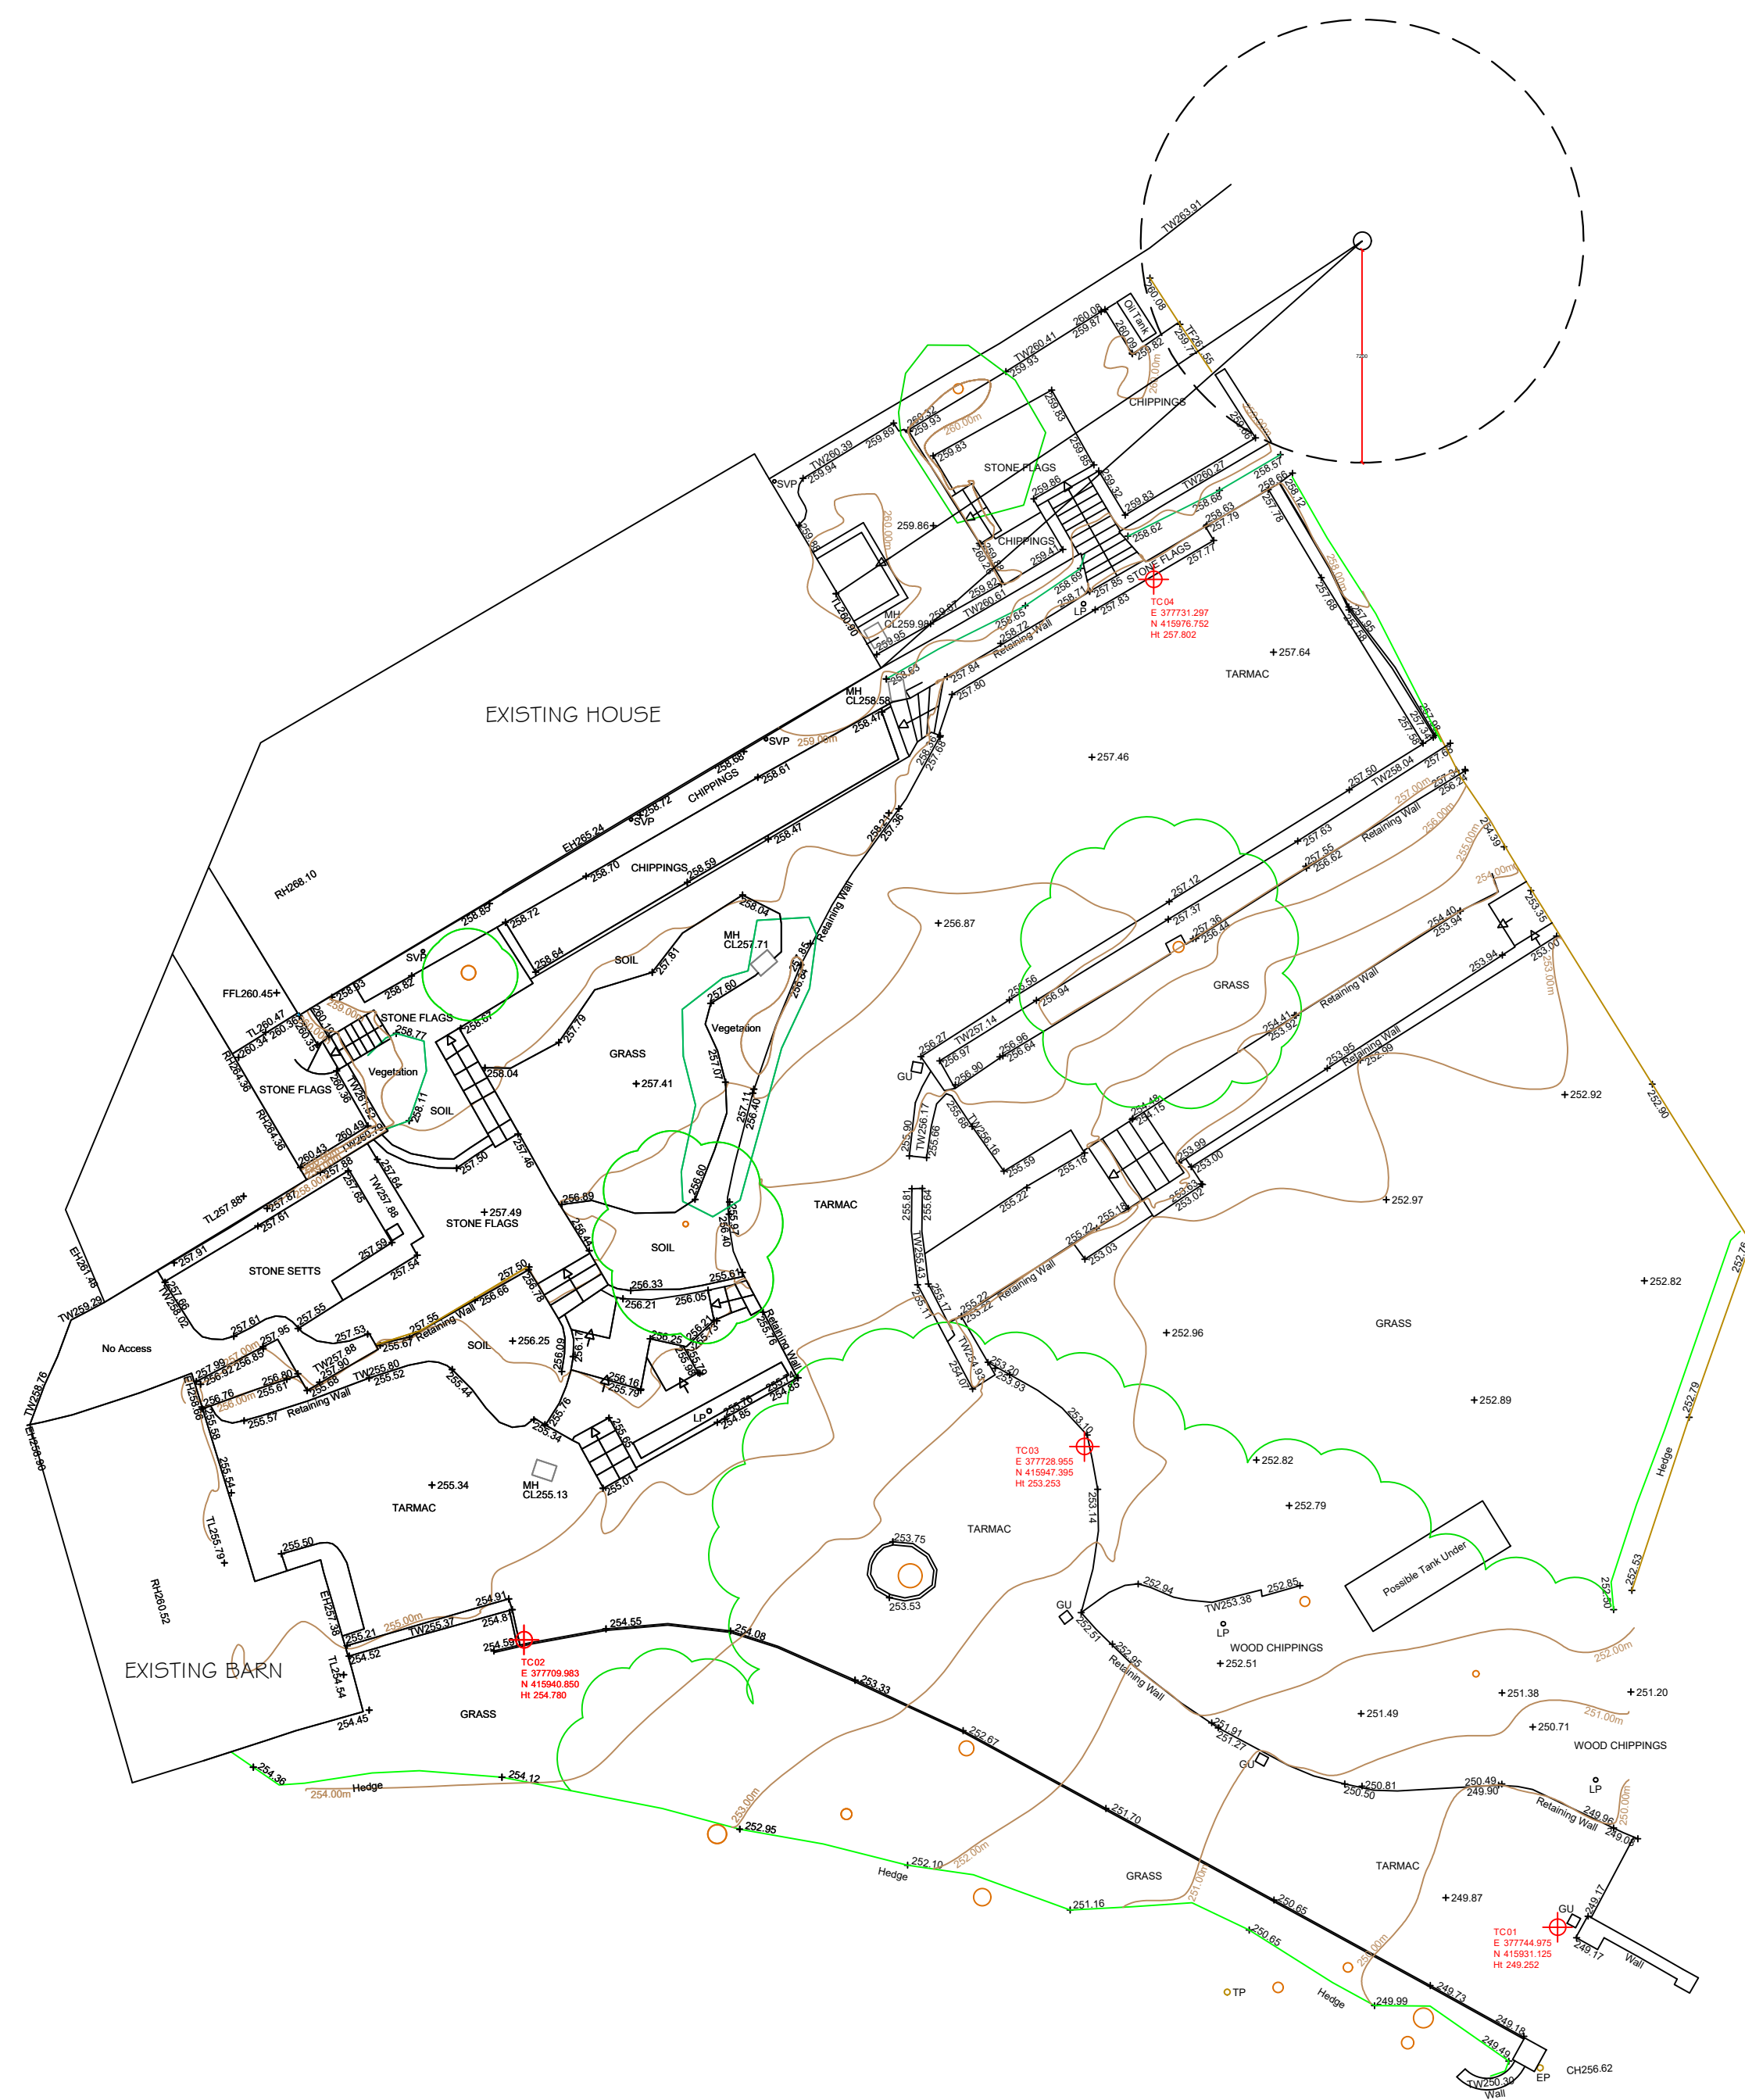


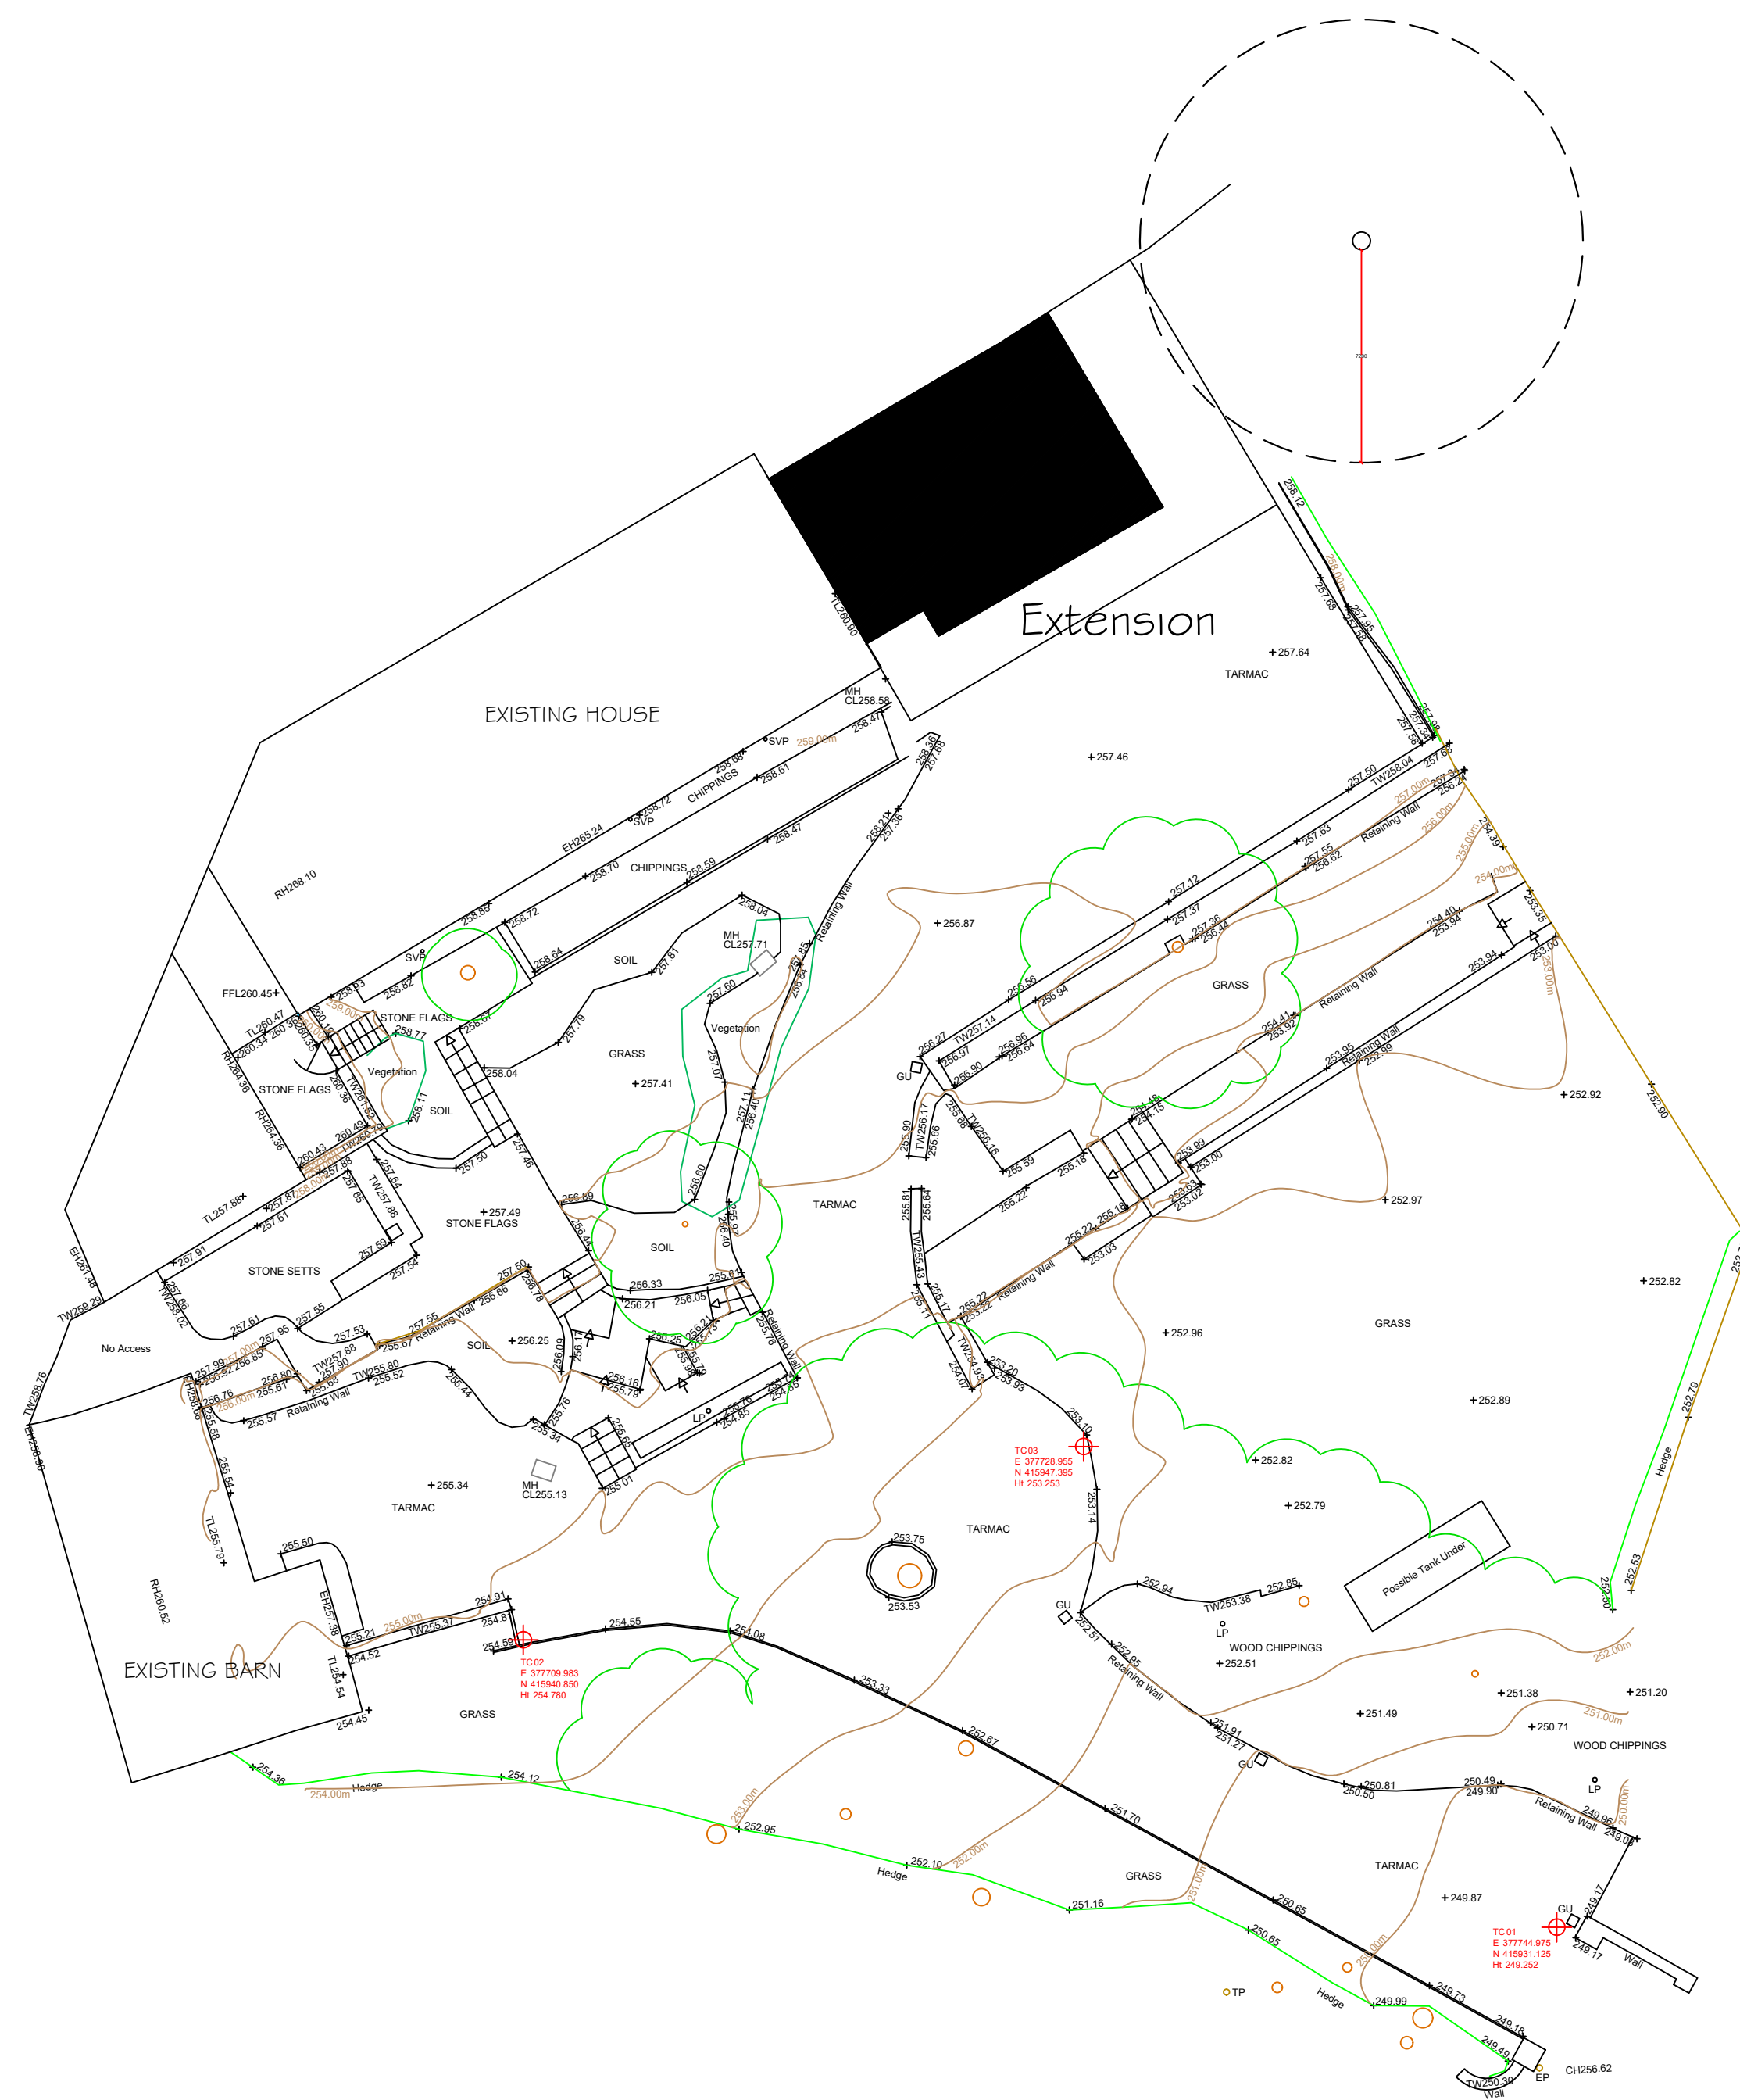

EXISTING SITE PLAN

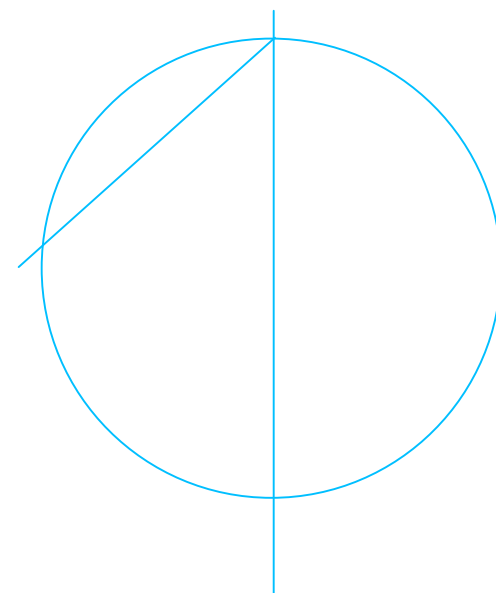

PROPOSED SITE PLAN

Notes.

notes.

Project .

PROPOSED EXTENSION
NORCOT
MOORBOTTOM ROAD
HOLCOMBE

Client.

MR & MRS BOTTOMLEY

Drawing title:

EXISTING & PROPOSED
SITE PLANS (TOPO INFO)

Status.

Scale.

1:200 AT A1

Drawn by:

PH

Date.

1 MARCH 2022

Project no.

PHA/646

Fig. no.

A1.5

Rev.