



Copyright of this drawing is vested in BPM Architectural and it must not be copied or reproduced without written consent. Figured dimensions only are to be taken from this drawing. DO NOT SCALE OFF THIS DRAWING IF IN DOUBT ASK

All contractors must visit the site and be responsible for taking and checking all dimensions relative to their work.
BPM architectural are to be advised of any variation between drawings and site conditions.


Electronic data/ drawings issued as 'read only' and should not be interrogated for measurement.
All dimensions and levels should be 'read only' from those values stated in text, on the drawings

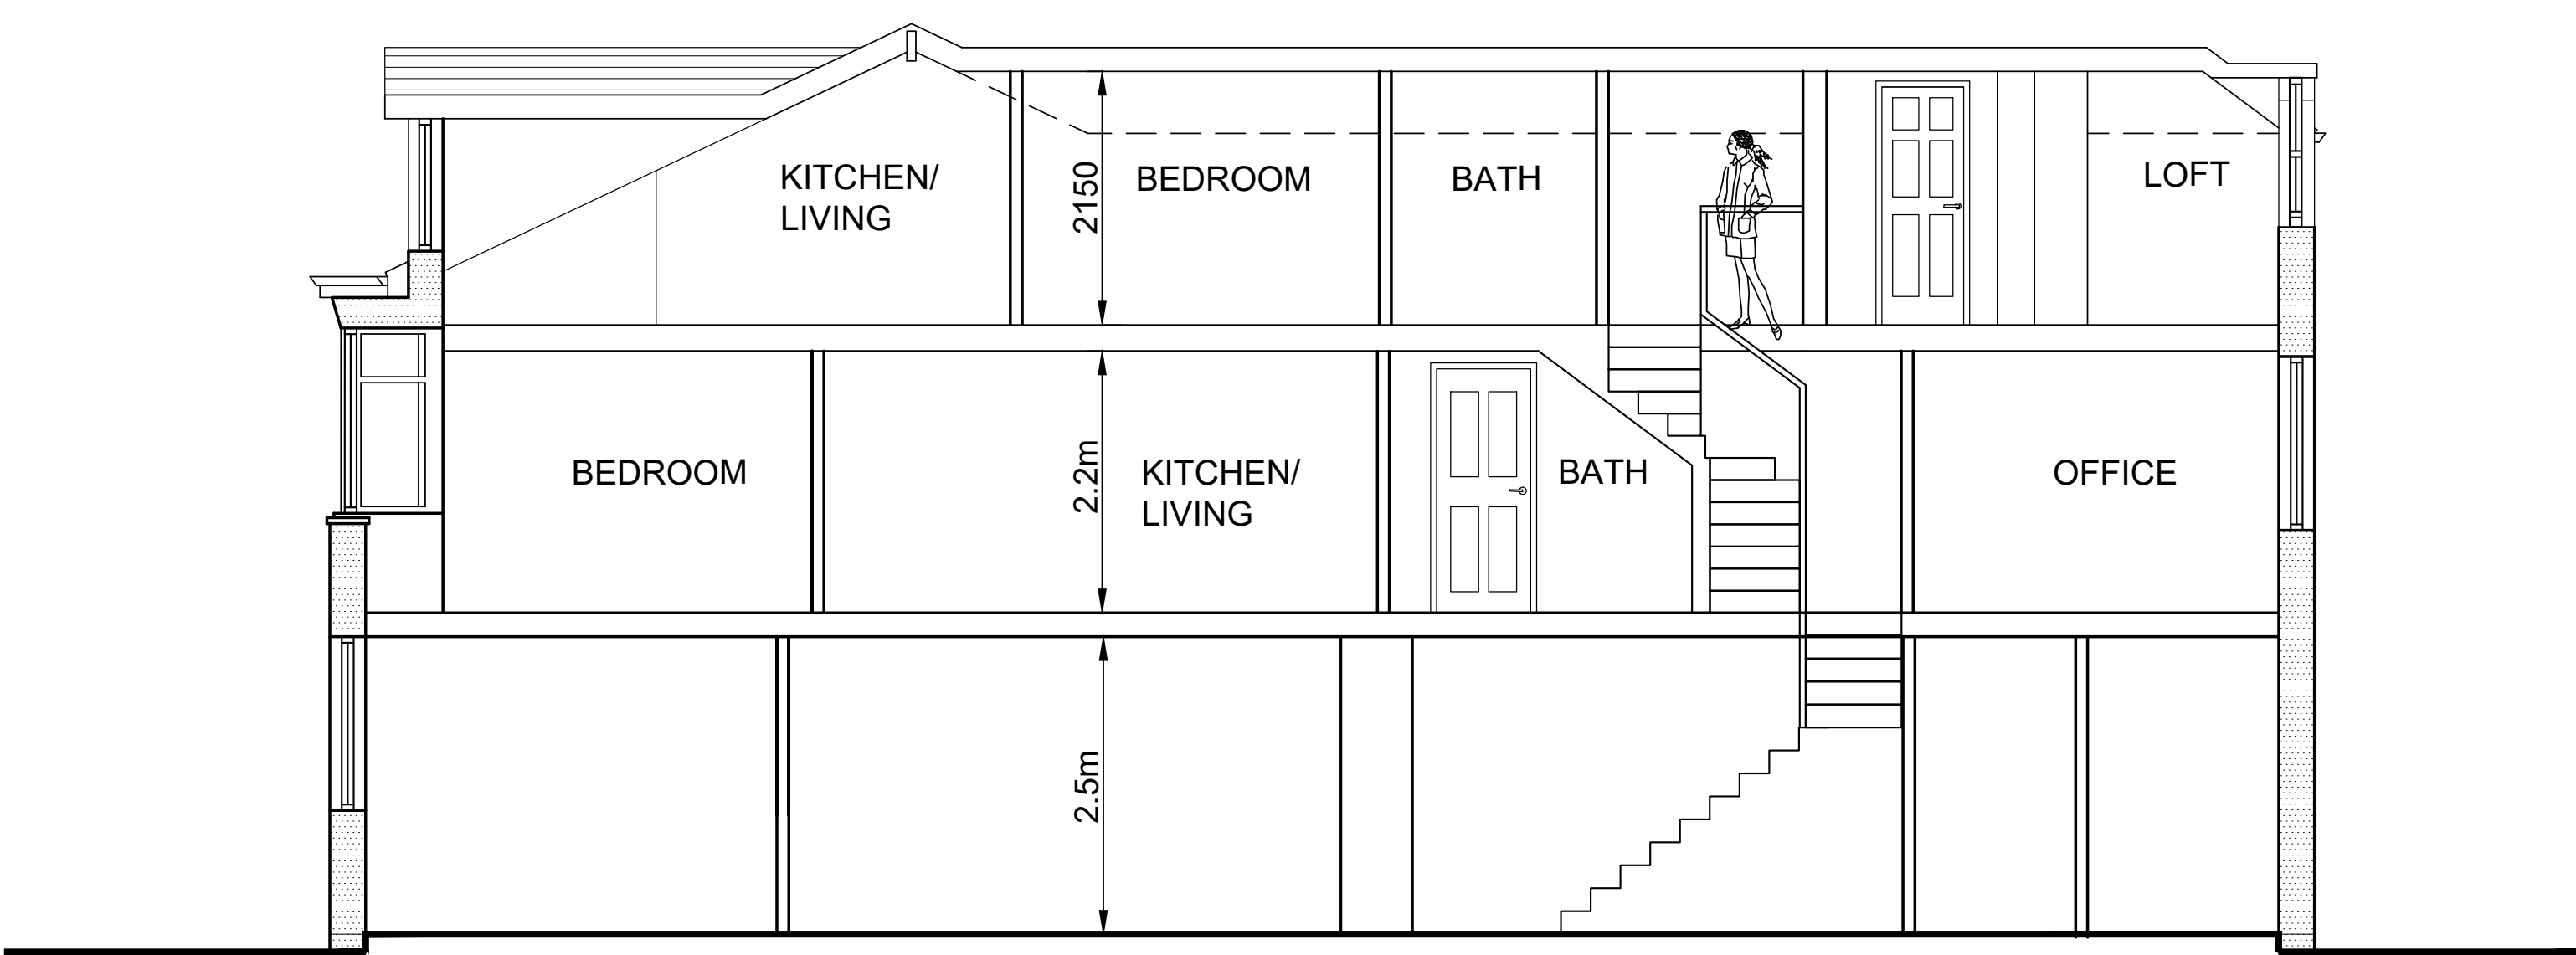

PROPOSED SECTION

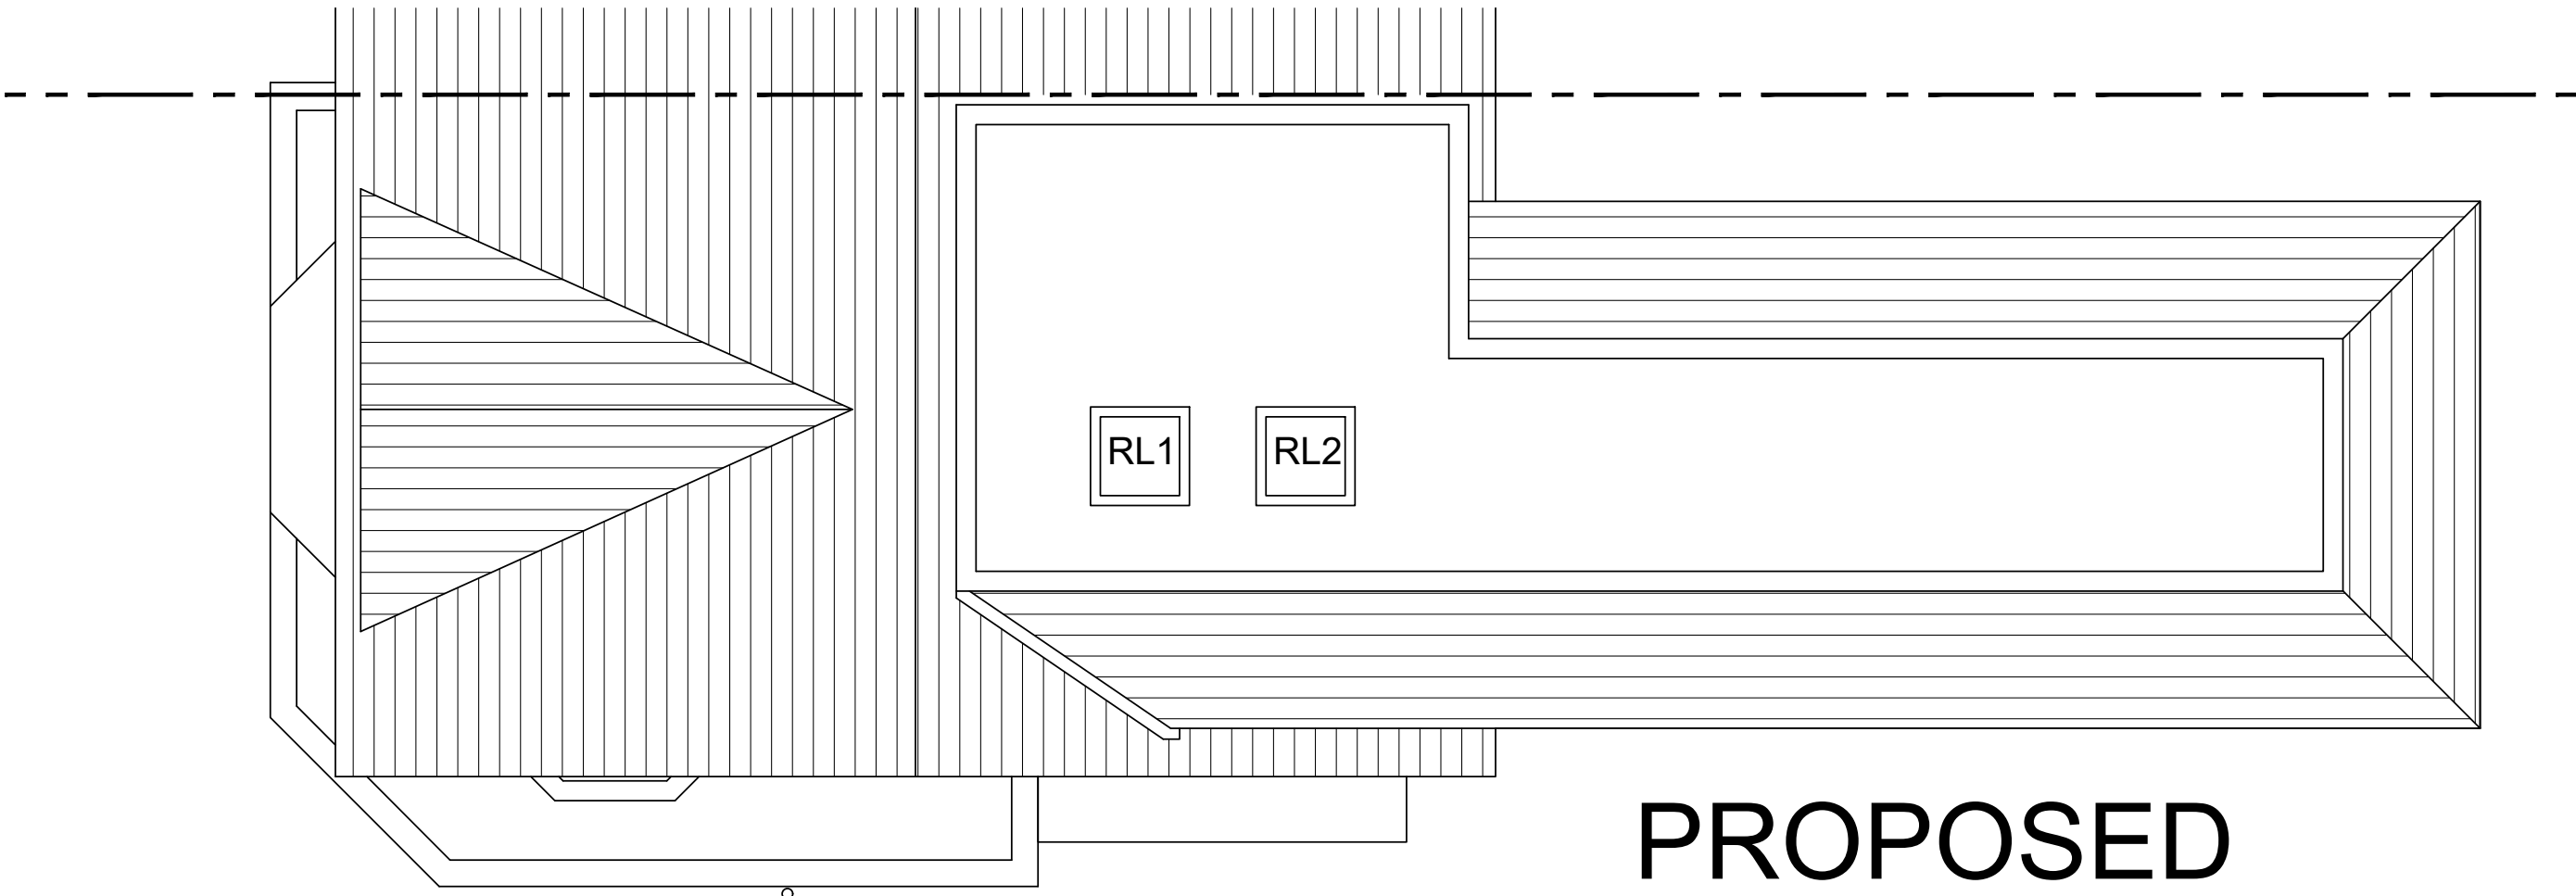

PROPOSED
ROOF PLAN

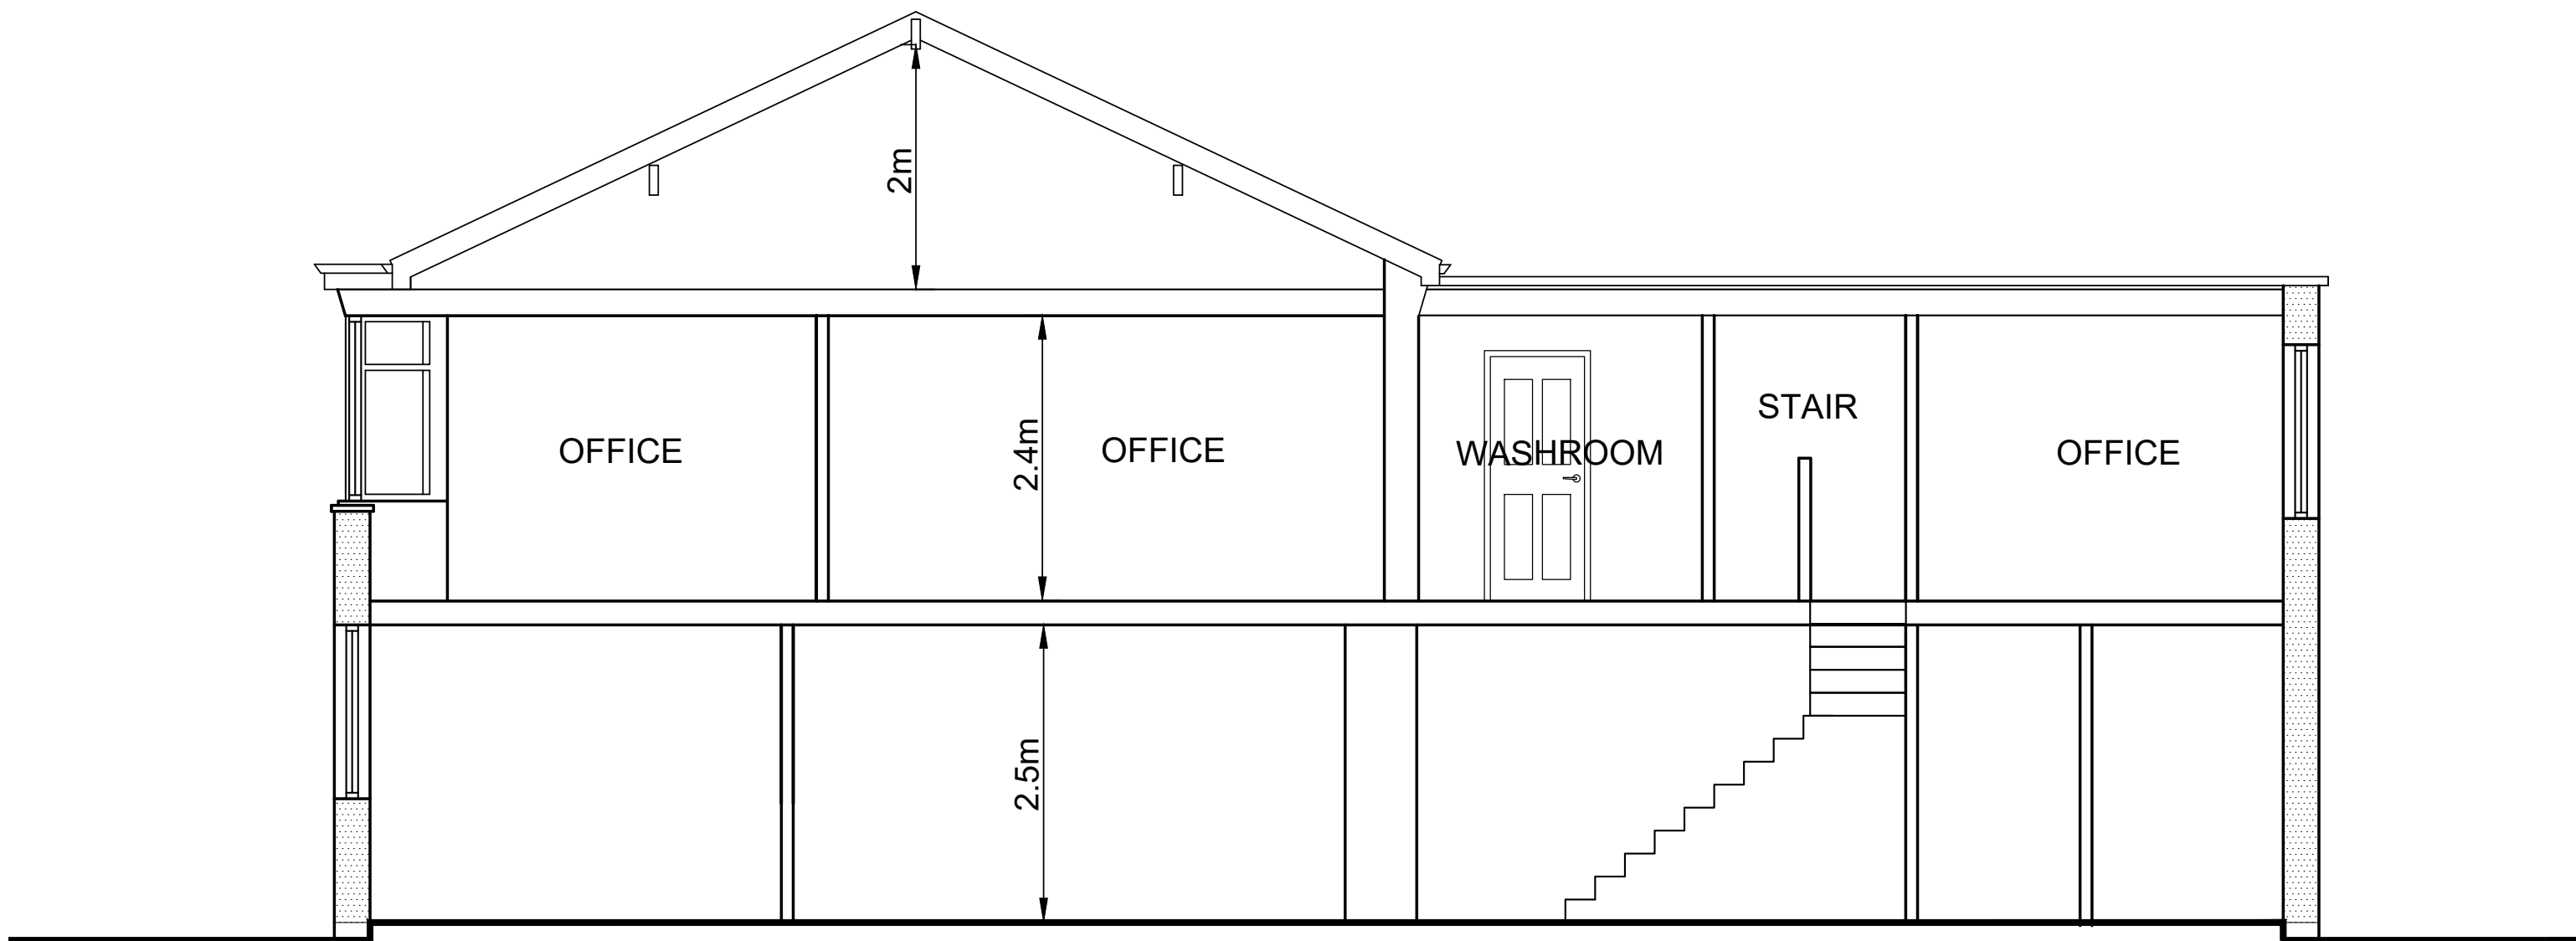

EXISTING SECTION

REV: | DATE: | DETAILS:

BM ARCHITECTURAL DESIGNS
APARTMENT 8,
224 GREAT CLOWES STREET
SALFORD M7 2ZS
email: benjamin.maguire10@gmail.com

PROJECT: 424 BURY OLD ROAD,
PRESTWICH, BURY,
MANCHESTER M25 1PR

TITLE: SECTIONS AND ROOF PLAN

CLIENT: CASSEL AND FLETCHER
PROPERTY MANAGEMENT LTD

SCALE: 1:50 @A1 DATE: 01/ 2023 DRAWN: BM

STATUS: PLANNING

DRAWING NO: BM/0123/AULD/PL5 REV: