



- NOTES
- This drawing is copyright. No unauthorised copying of drawing without the express permission of the architect.
 - Do not scale from prints. Use figure dimensions only.
 - Contractors to check all dimensions on site prior to commencement of works.
 - All works to be carried out in accordance with current statutory Health and Safety Regulations.
 - This drawing is to be read in conjunction with all relevant consultants' and / or specialists' drawings / documents and any discrepancies or variations are to be notified to the architect before affected work commences.
- | REV. | AMENDMENTS | DATE |
|------|------------|------|
|------|------------|------|

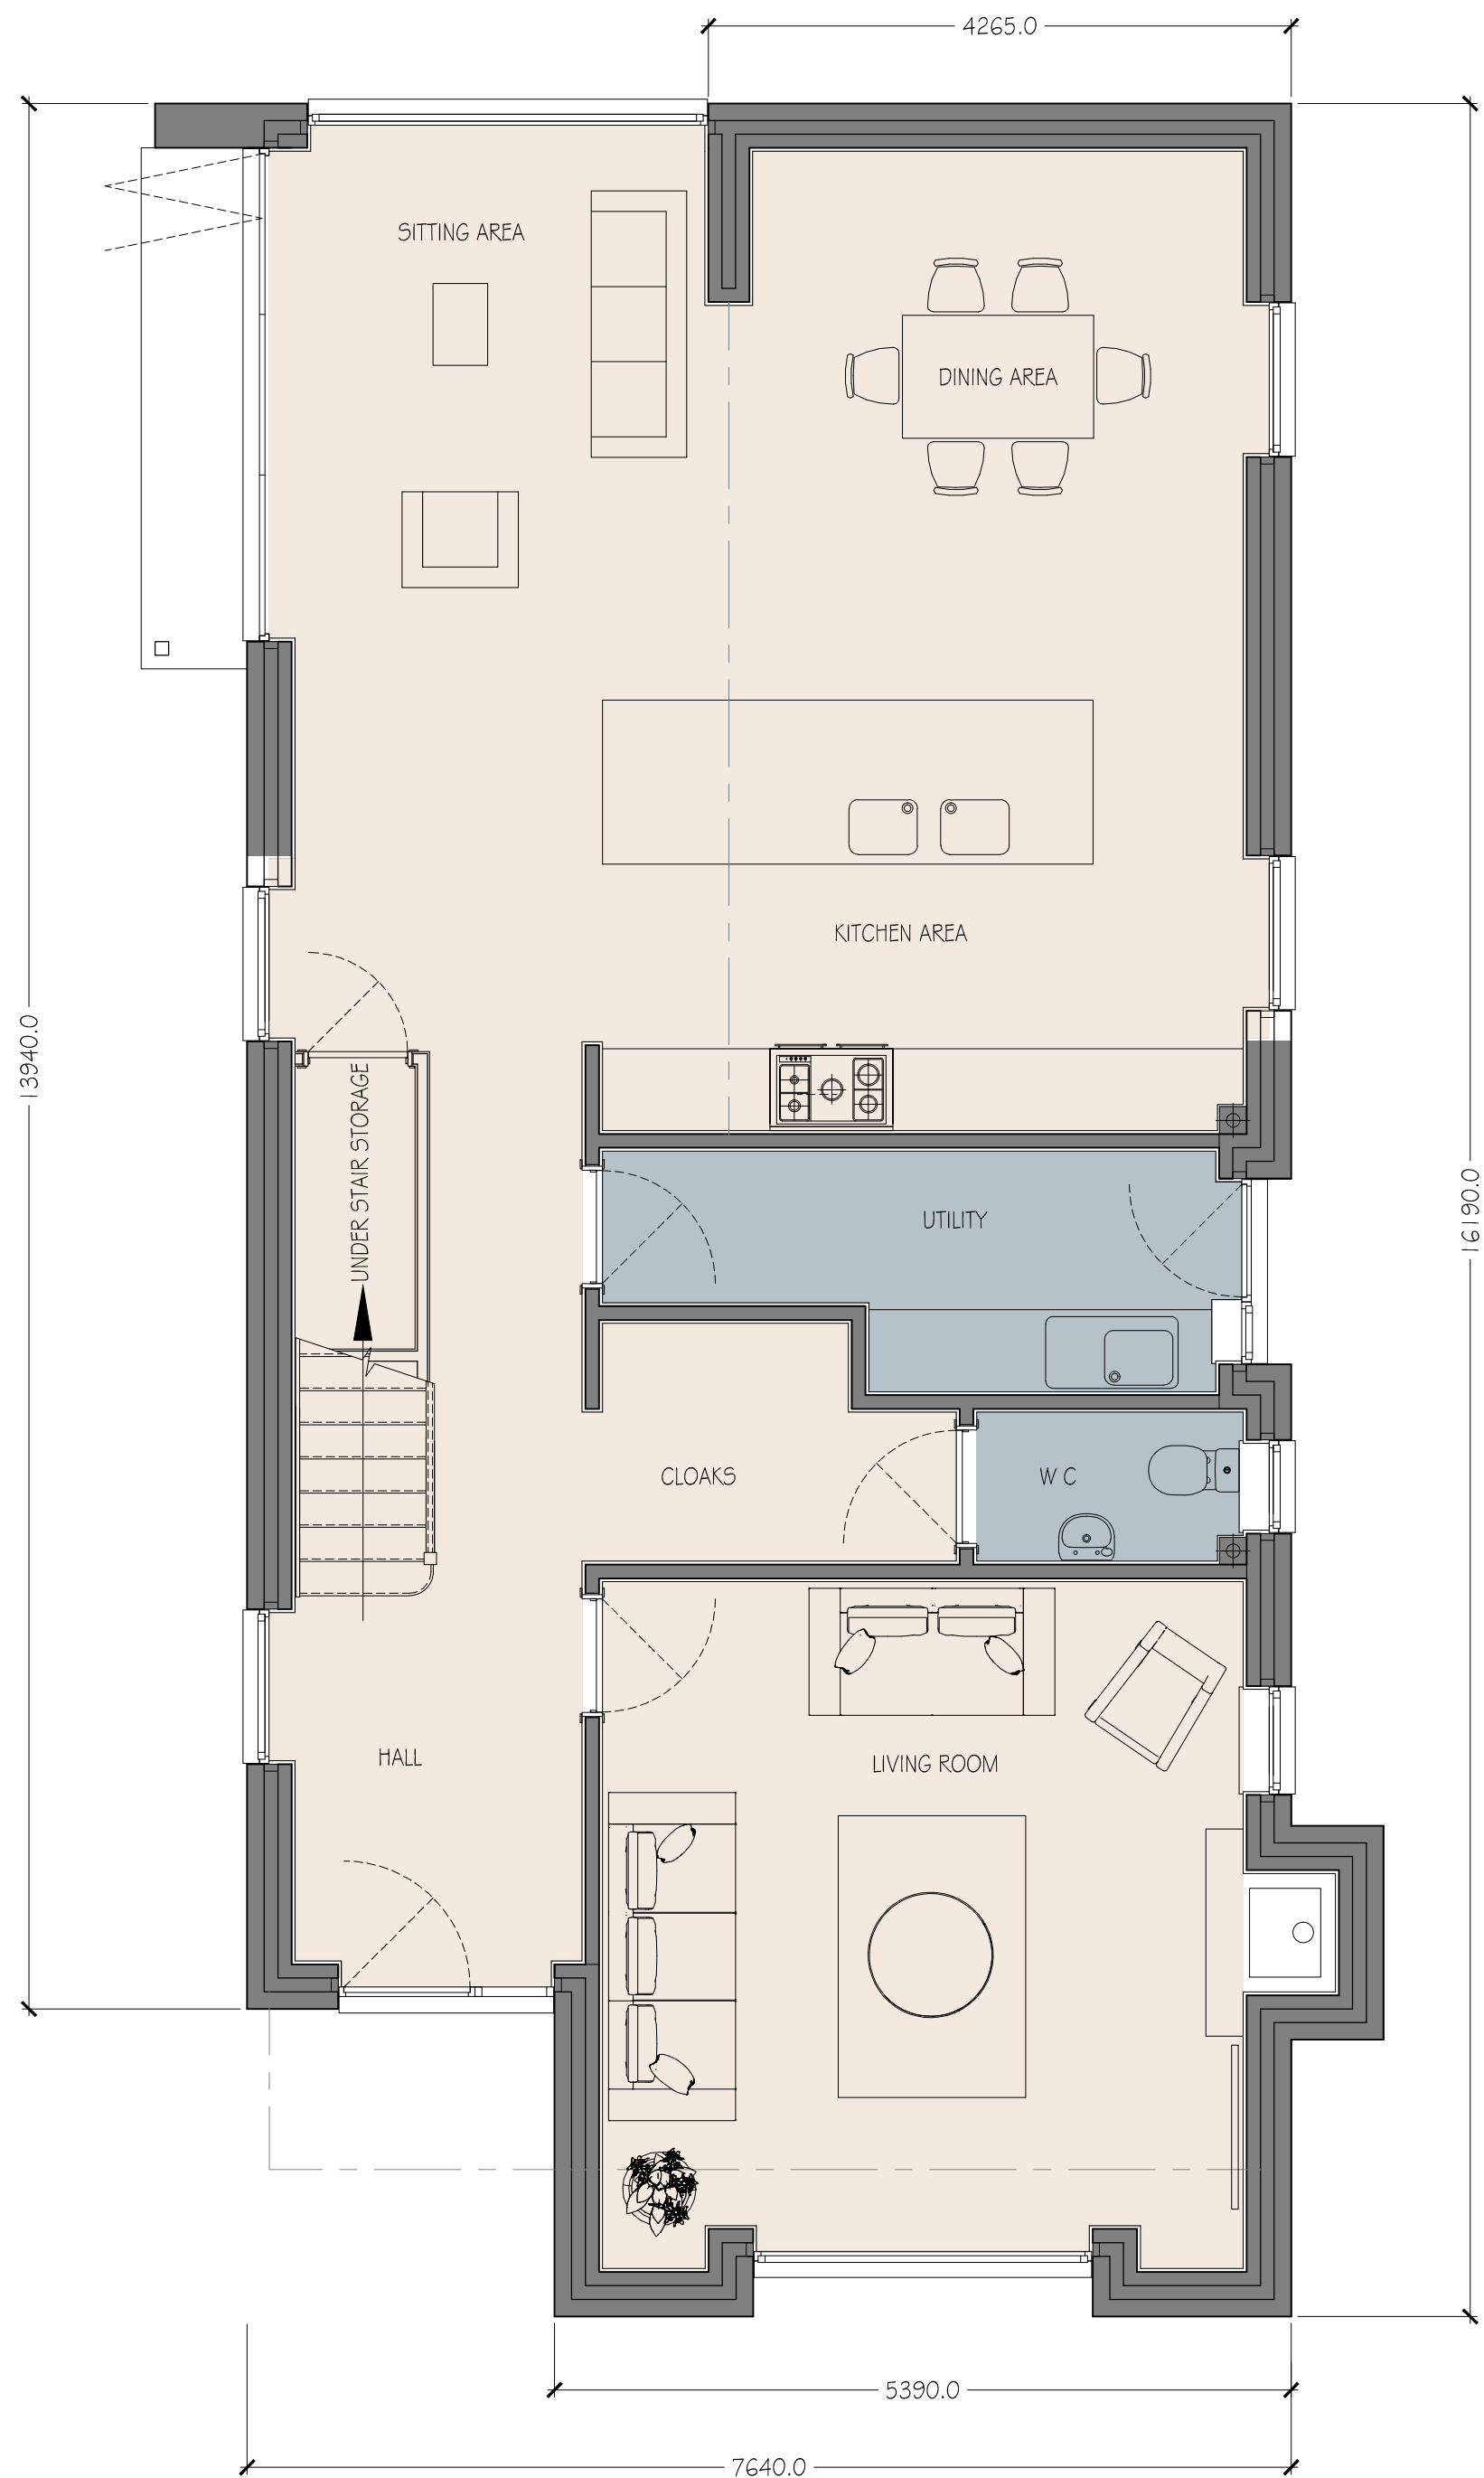

GROUND FLOOR PLAN

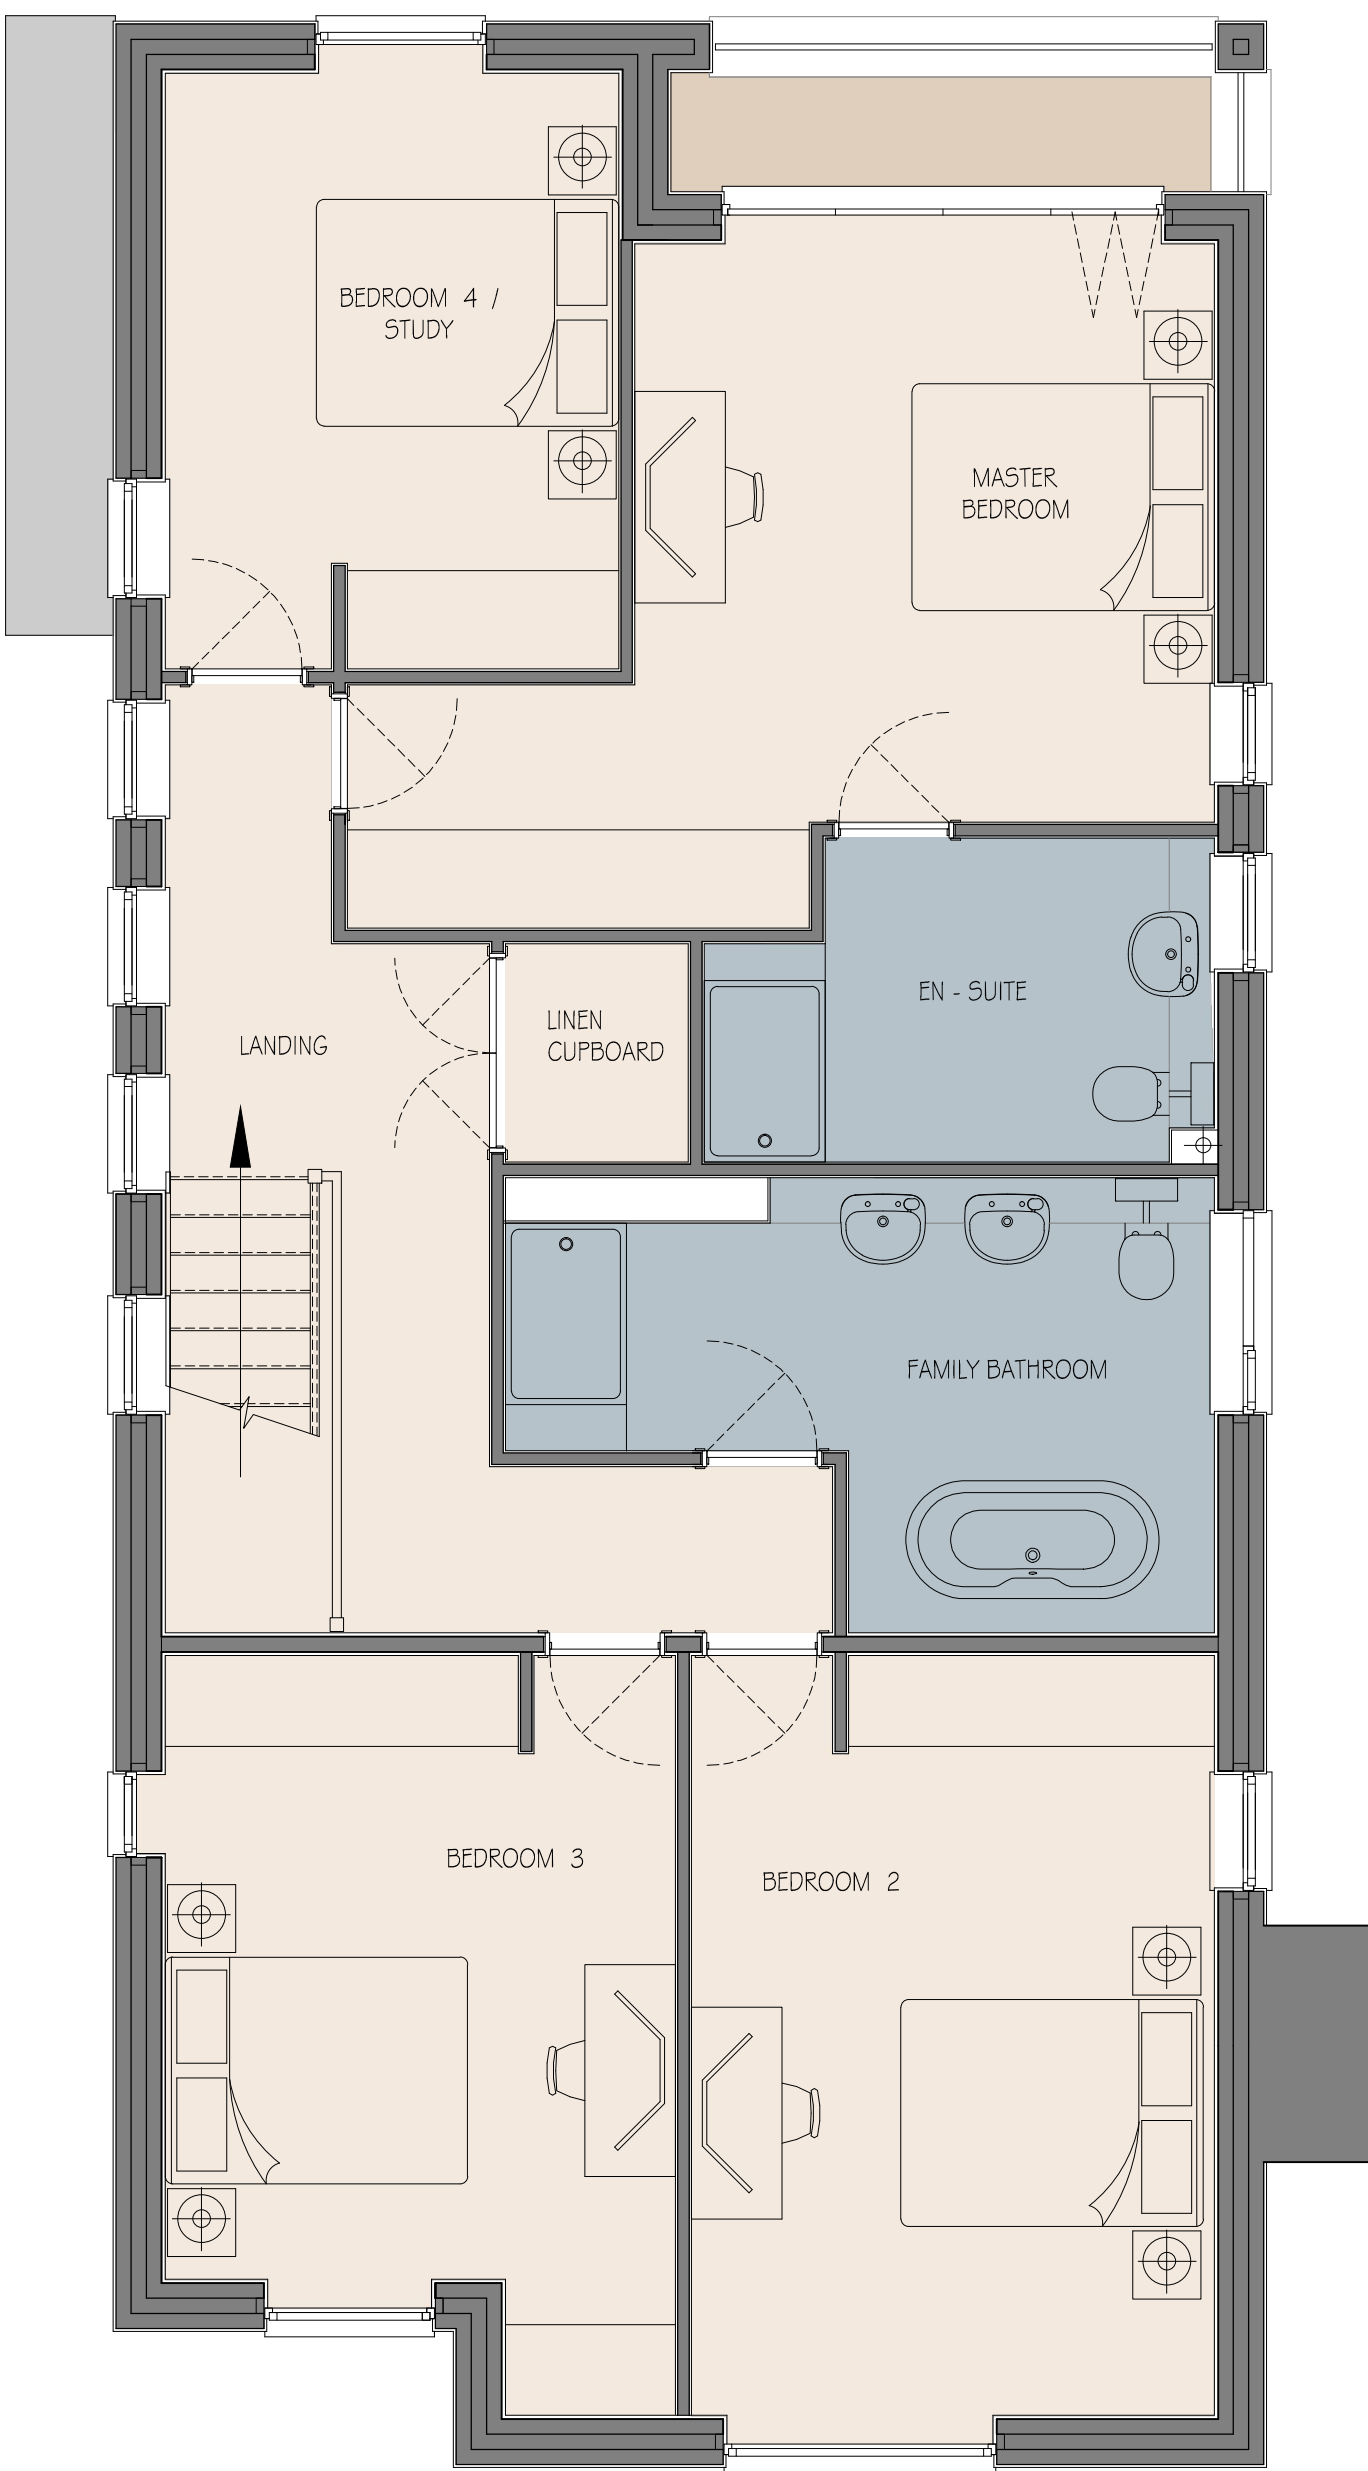

FIRST FLOOR PLAN



1:1250 SCALE LOCATION PLAN
Crown Copyright and database rights 2022 OS Licence no. AC0000849896
0m 20m 40m 60m 80m



Project	DEVELOPMENT, 148 HOLLINS LANE, HOLLINS
Drawing	PLANNING FLOOR PLANS
Client	MR G RIDING
Dwn. By	AGW
Scale	1:50 @ A1
Drg. No.	R-0753-10_RevA
Drg. Size	A1
Date	OCTOBER 2022

JOHN HOLT ARCHITECTS LTD.

3 MANCHESTER ROAD BURY LANCASHIRE BL9 0DR
TELEPHONE 0161 764 8314 FACSIMILE 0161 764 6995
E-MAIL mail@holtarchitects.co.uk
DO NOT SCALE DRAWING