

 


DO NOT SCALE FROM THIS DRAWING.
Use written dimensions only, if in doubt ASK
This drawing is protected under the copyright of 3D.G design

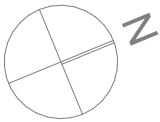

First Floor Plan

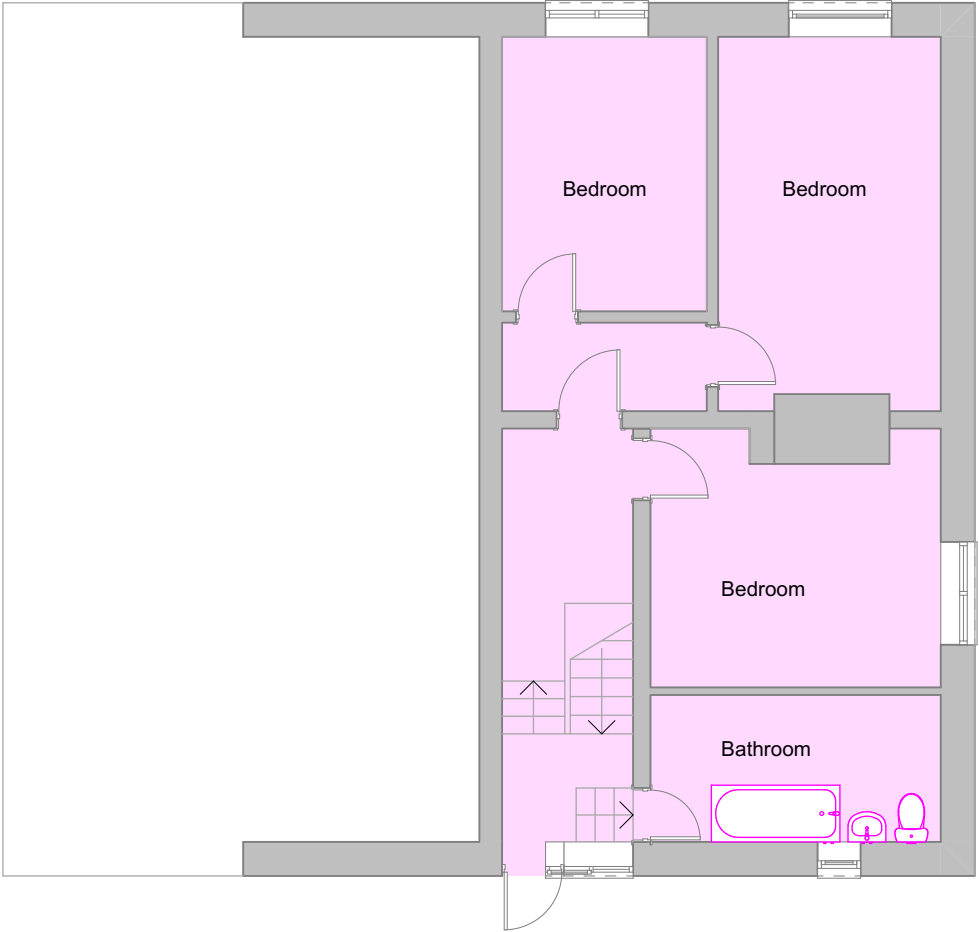

Second Floor Plan

- Pharmacy
- Shared Accommodation
- First Floor Retail
- Upper Floor Residential

D	Planning Application	04.03.22
Rev	Description	Date
Project: 7 Market Place, Ramsbottom. BL0 9AJ		
Status: Planning Application		
Client: Gorgemead Limited		
Drawing Title: Existing Upper Floor Plans		
Project No: 010-329		3D.G design architectural consultants 11 Leyland House Lancashire Business Park Centurion Way Leyland Lancashire PR26 6TY t: 01772 367 150 e: studio@3dgdesign.co.uk w: www.3dgdesign.co.uk
Drg No: 02	Rev: D	
Scale: 1:100 @ A3		