



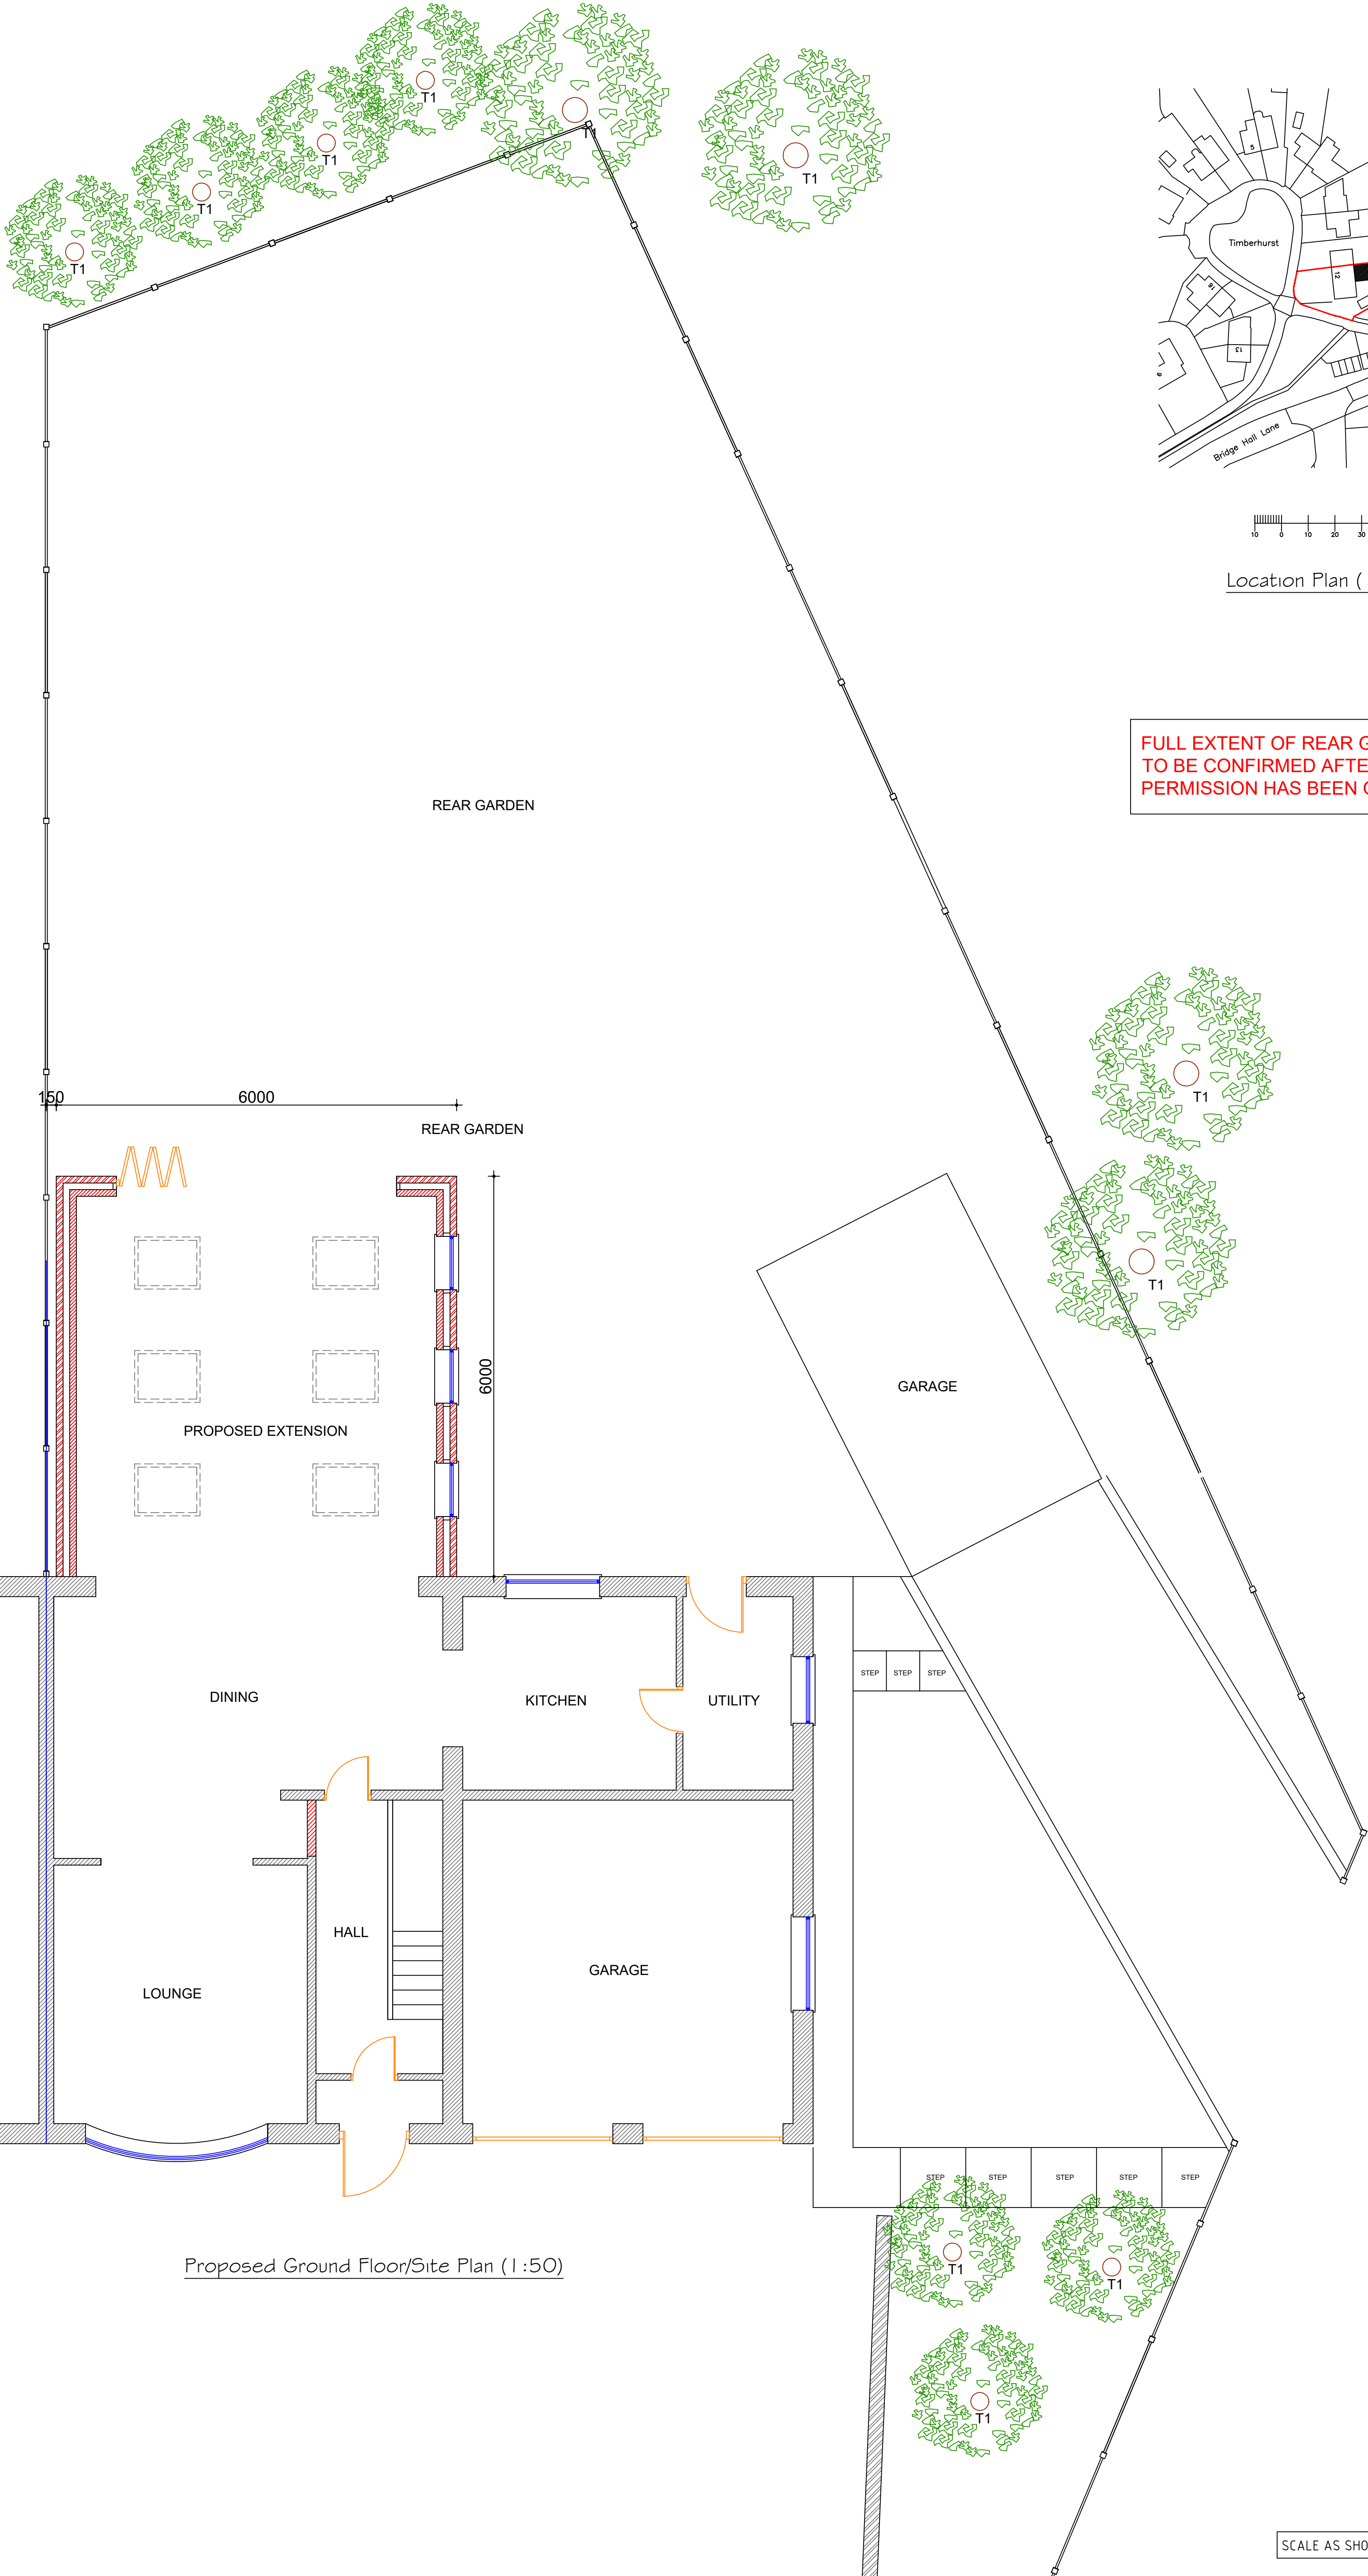


Proposed Ground Floor/Site Plan (1:50)

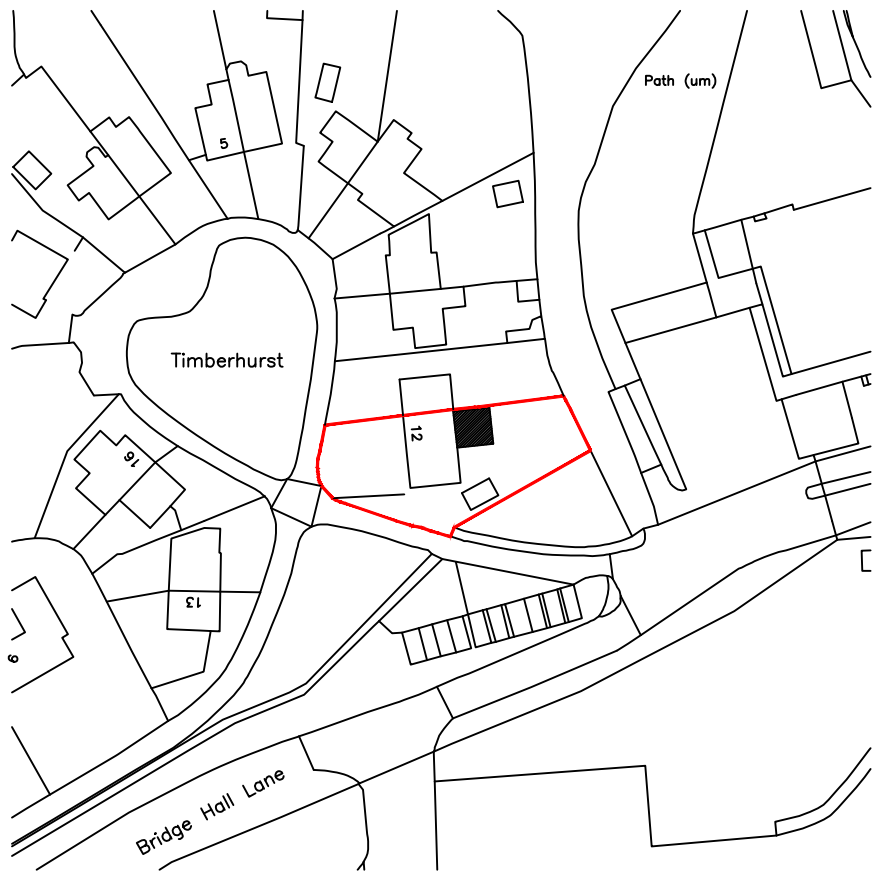

Location Plan (1:1250)

FULL EXTENT OF REAR GARDEN LANDSCAPING
TO BE CONFIRMED AFTER PLANNING
PERMISSION HAS BEEN GRANTED.

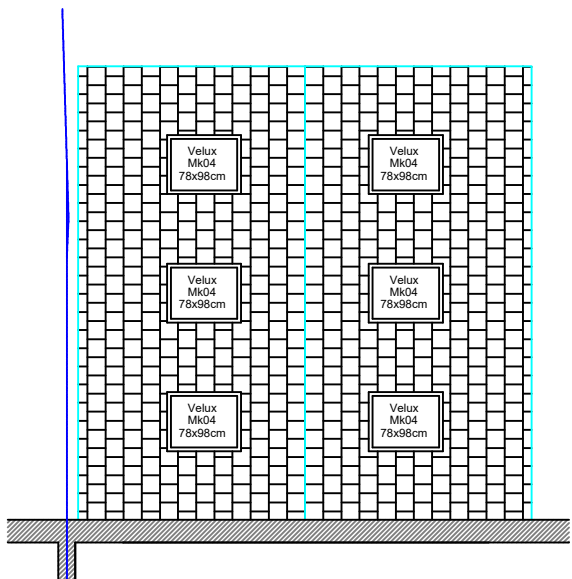

Proposed Roof Plan (1:100)

GENERAL NOTES

1. All dimensions are in millimetres unless otherwise noted.
2. This drawing is not to be copied or disclosed by or forwarded on to any unauthorised persons without prior written consent of Gamble King and Noone Limited.
3. Do not scale from this drawing and is only to be used for Local Authority Approval purposes only.

Client
Mr. Steven Ince

Job
12 Timberhurst,
Bury,
BL9 7NZ.

Org
Proposed Ground Floor/Site Plan and
Location Plan.

Drawn S.King	Date June 2022	Scale As Shown
Job No. D21.07.19	Org No. P02	

Gamble King and Noone Ltd
Consulting Structural Engineers & Building Surveyors.
5 Queen Street
Oldham
OL1 1RD
Tel: 0161 652 1183
Mobile: 07756 902 604
07725 145 369

SCALE AS SHOWN AT A1