


NOTES


- This drawing is copyright. No unauthorised copying of drawing without the express permission of the architect.
- Do not scale from prints. Use figure dimensions only.
- Contractors to check all dimensions on site prior to commencement of works.
- All works to be carried out in accordance with current statutory Health and Safety Regulations.
- This drawing is to be read in conjunction with all relevant consultants' and / or specialist drawings and any amendments to this drawing shall be referred to the architect before affected work commences.

REV. AMENDMENTS DATE

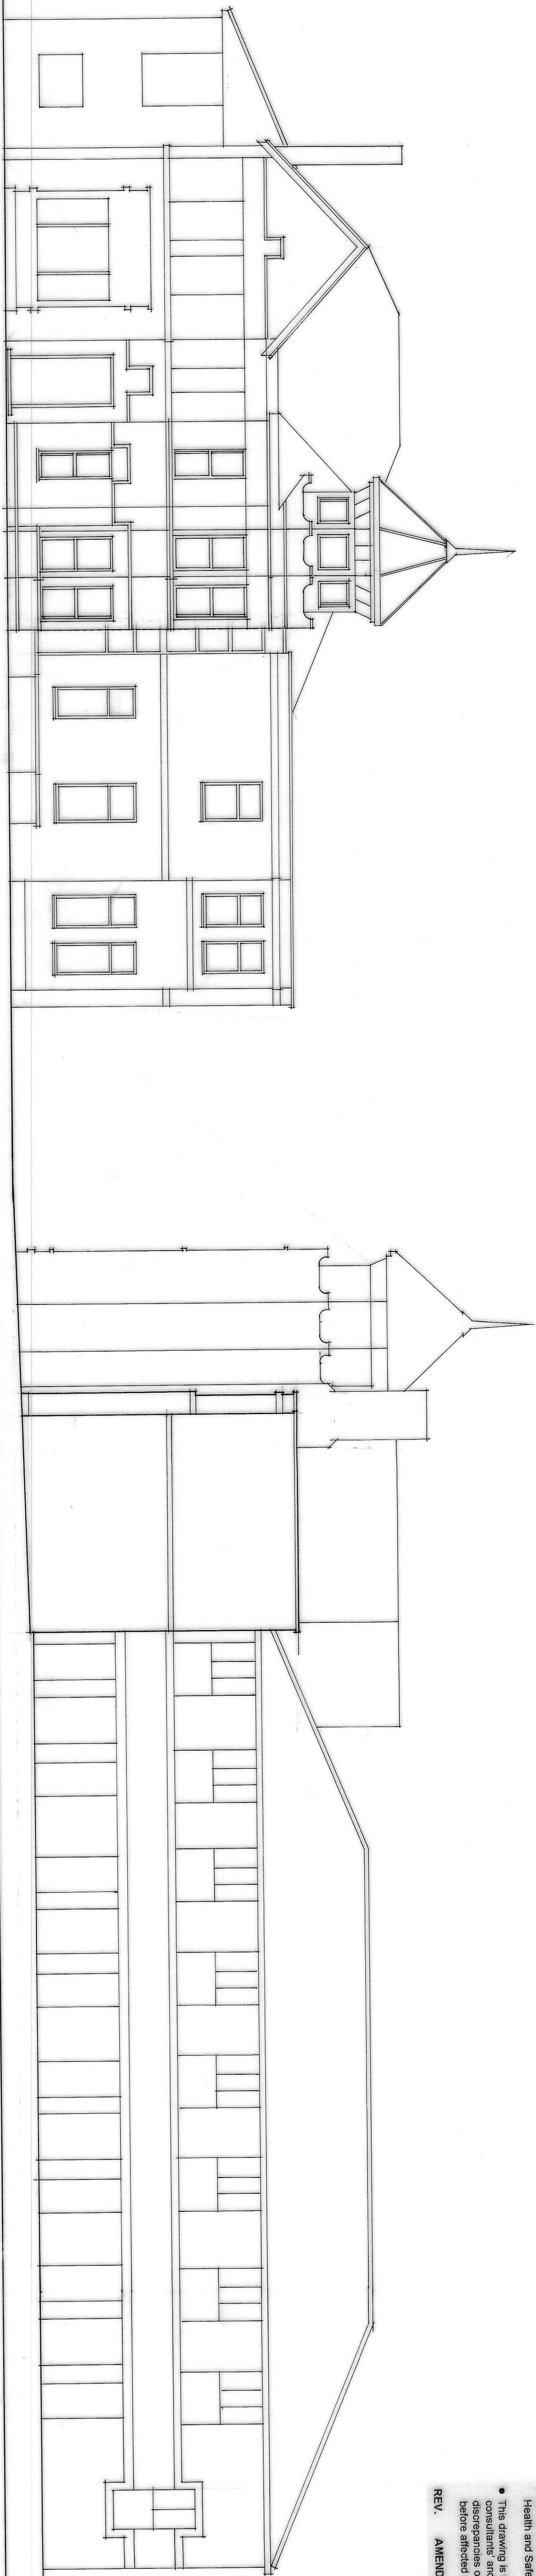


existing south elevation

existing east elevation

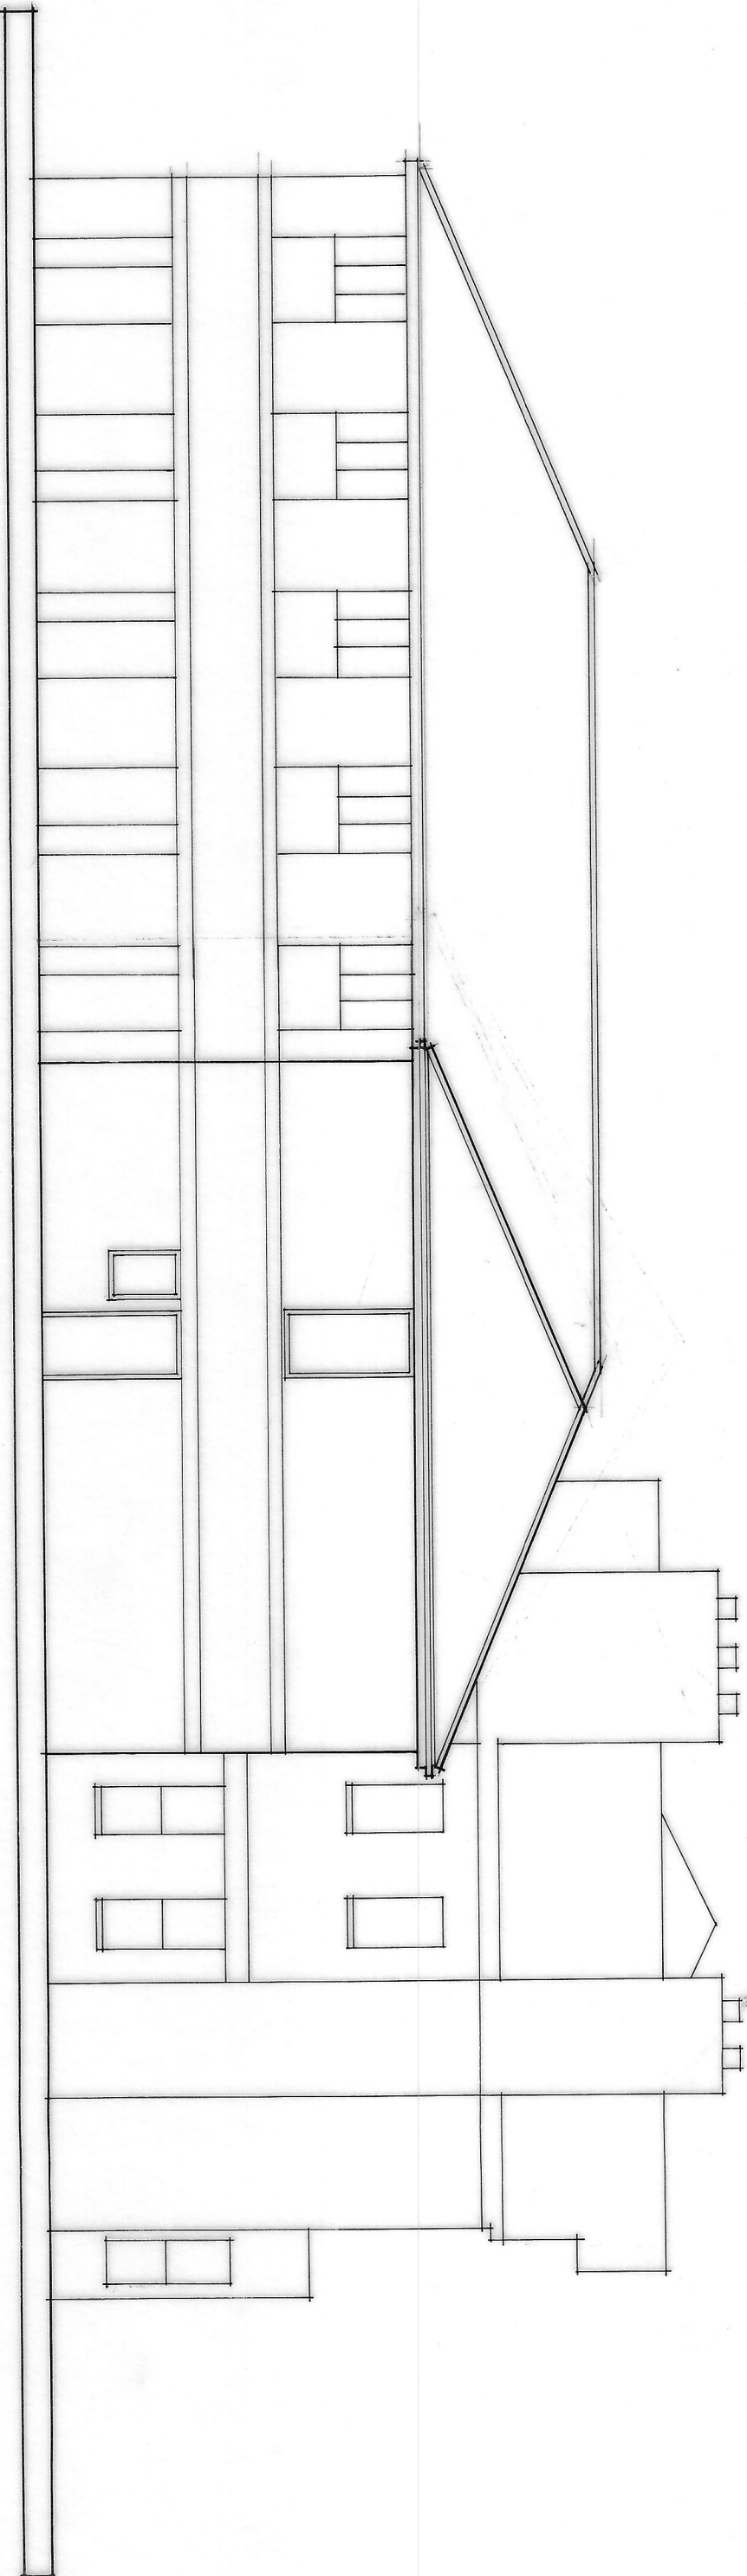

existing west elevation

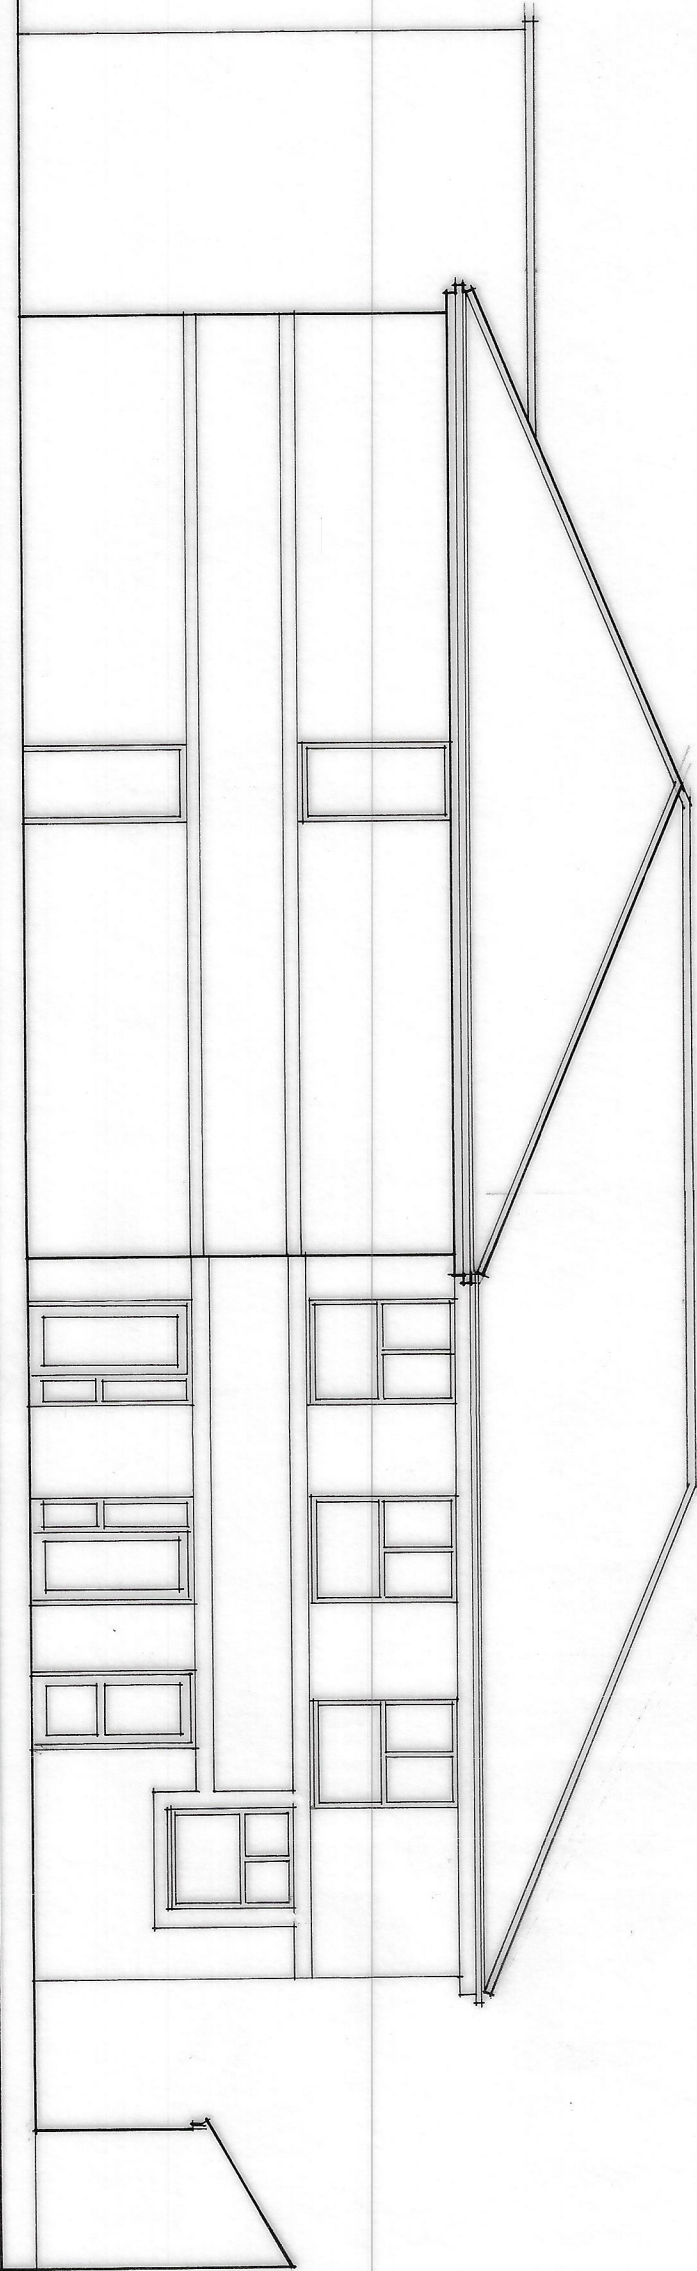

existing north elevation

Project	EXTENSIONS & ALTERATIONS, WHITEFIELD HOUSE
Drawing	EXISTING ELEVATIONS
Client	WHITEFIELD HOUSE RESIDENTIAL CARE HOME
Drawn By	WJH
Scale	1:100
Dwg No.	20/06/07
Dwg Size	A1
Date	JULY 2020

JOHN HOLT ARCHITECTS LTD.

3, MANCHESTER ROAD, BURF, LANCASHIRE, BL3 0DR
TELEPHONE 0161 764 8314 FACSIMILE 0161 764 6995
EMAIL: mail@johnholt.co.uk
DO NOT SCALE DRAWING