


NOTES

- This drawing is copyright. No unauthorised copying of drawing without the express permission of the architect.
- Do not scale from prints. Use figure dimensions only.
- Contractors to check all dimensions on site prior to commencement of works.
- All works to be carried out in accordance with current statutory Health and Safety Regulations.
- This drawing is to be read in conjunction with all relevant consultants' and / or specialists' drawings / documents and any discrepancies or variations are to be notified to the architect before affected work commences.

| REV. | AMENDMENTS | DATE |
|------|------------|------|
|------|------------|------|

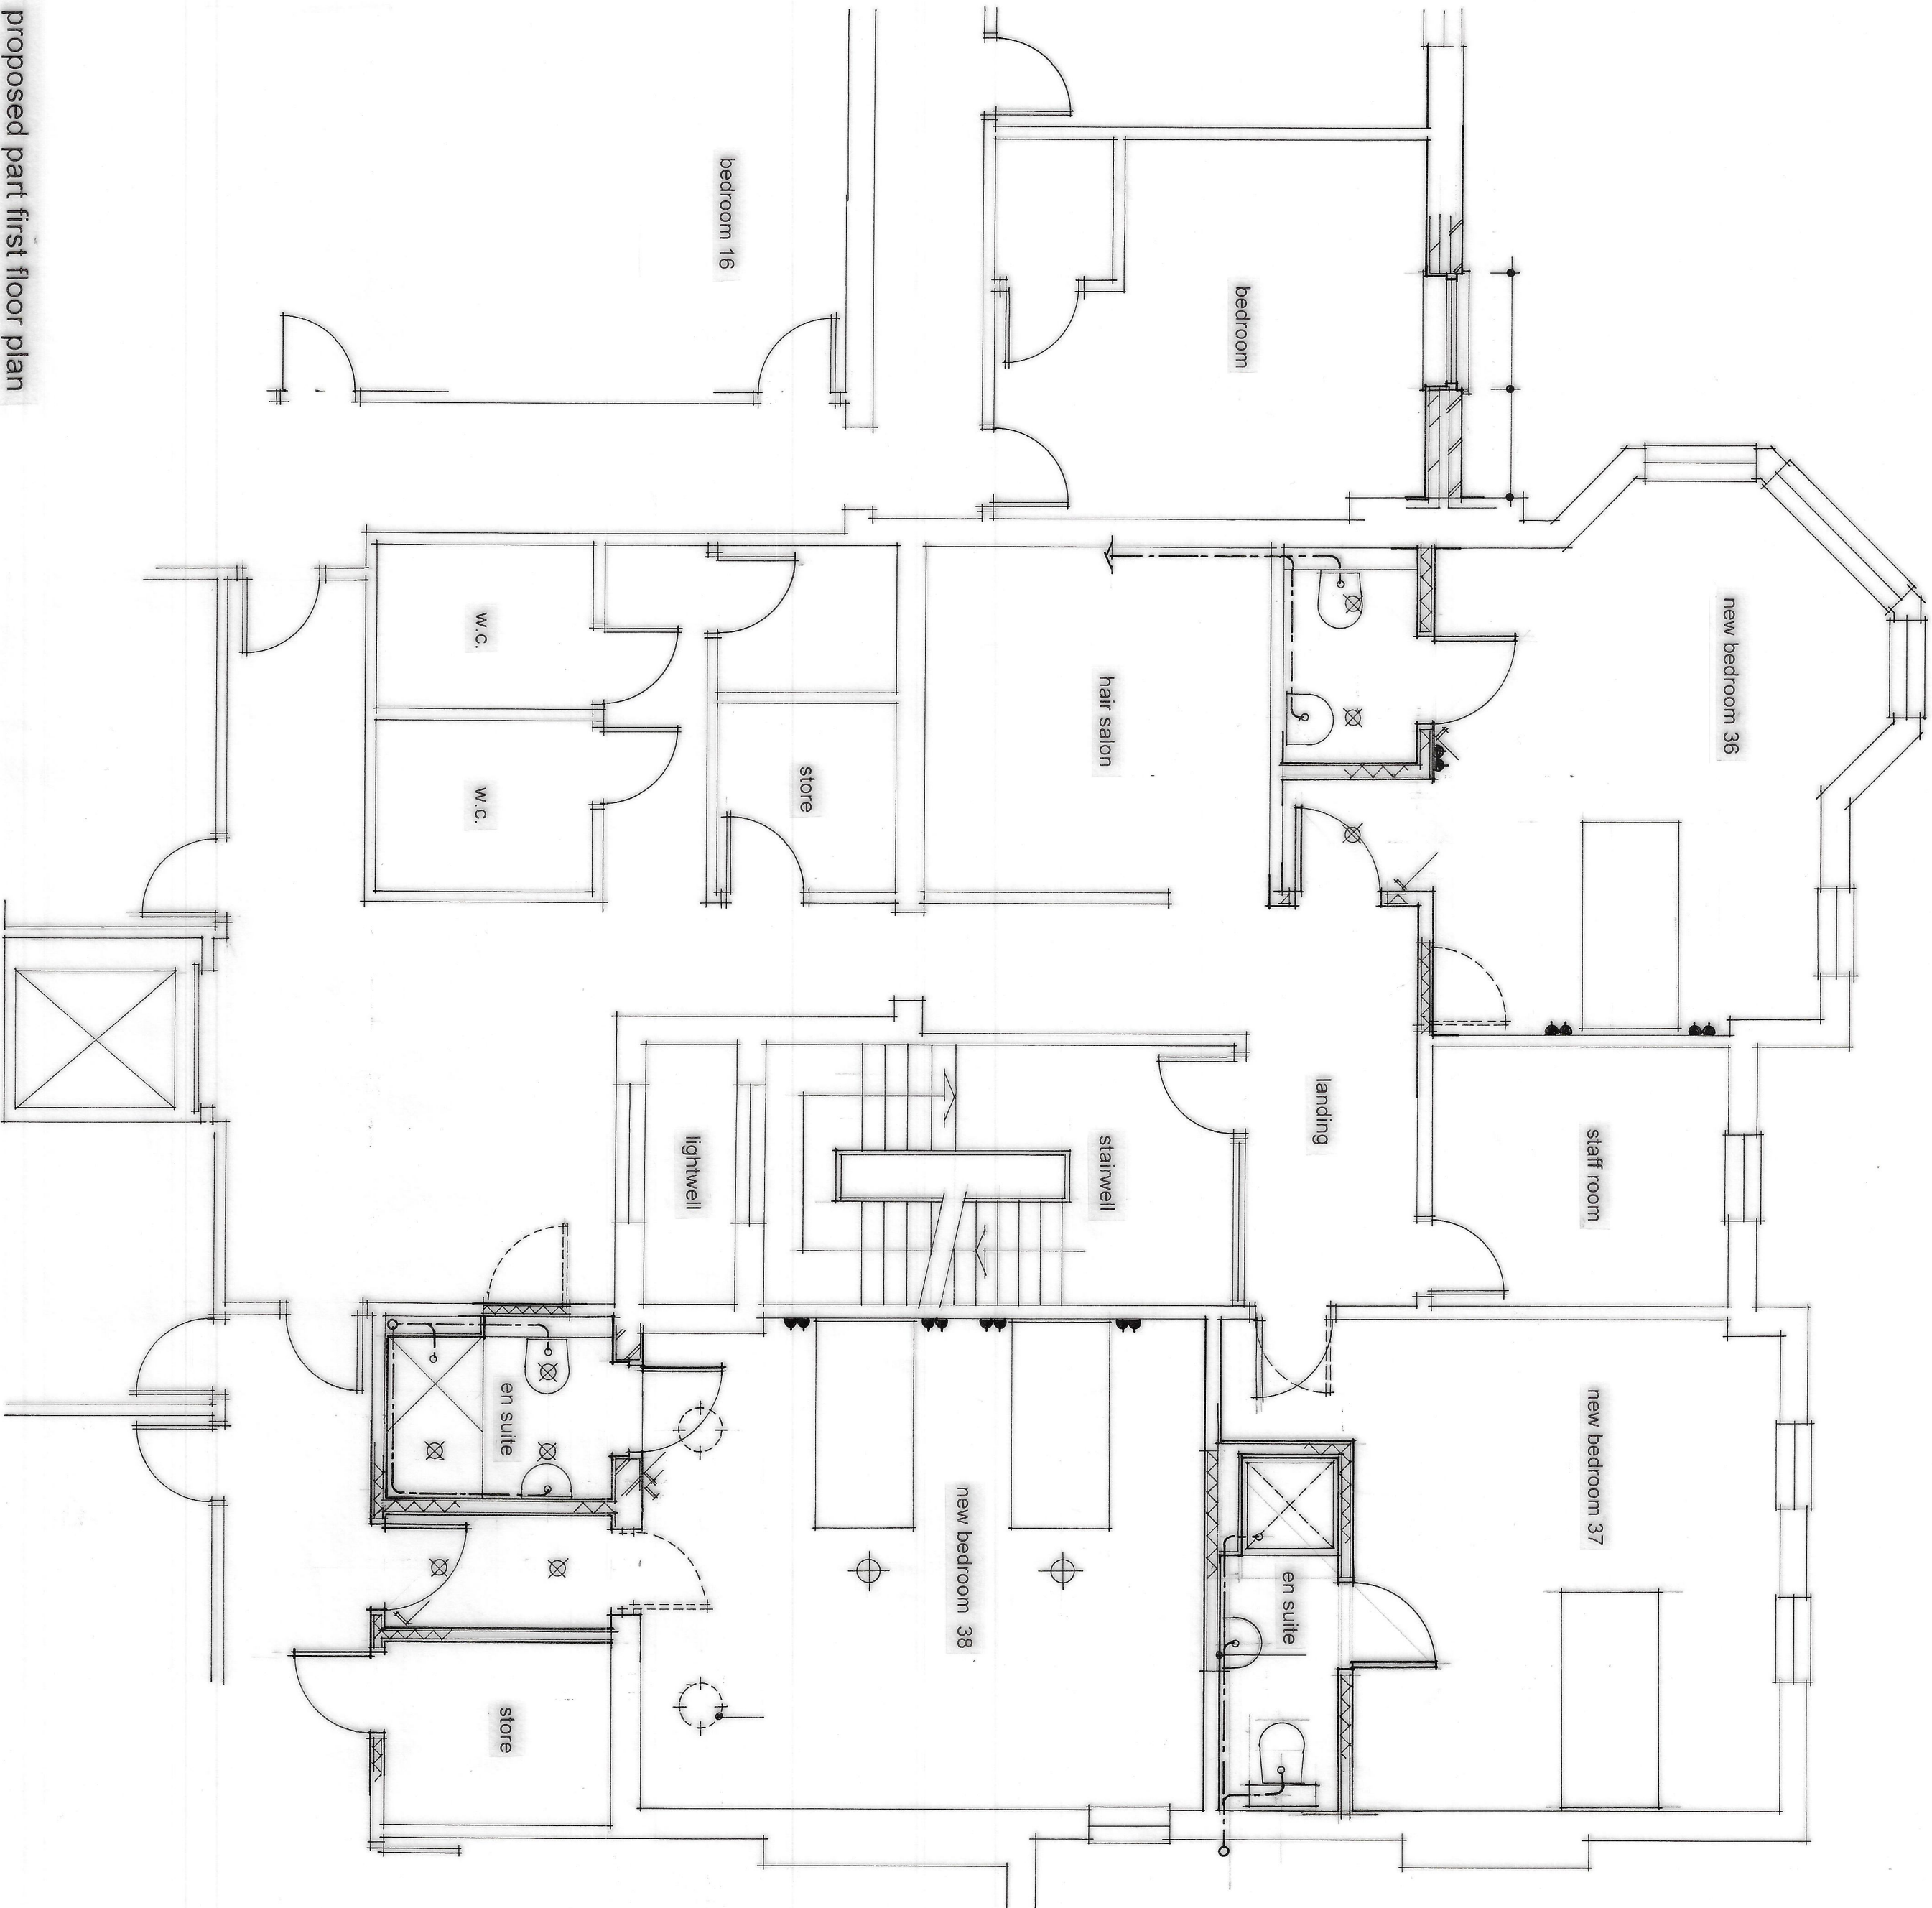

proposed part first floor plan

|           |                                             |
|-----------|---------------------------------------------|
| Project   | EXTENSIONS & ALTERATIONS, WHITEFIELD HOUSE. |
| Drawing   | FIRST FLOOR ALTERATIONS                     |
| Client    | WHITEFIELD HOUSE RESIDENTIAL CARE HOME      |
| Dwn. By   | WJH                                         |
| Scale     | 1:50                                        |
| Dwg. No.  | 20/580.20                                   |
| Dwg. Size | A1                                          |
| Date      | JULY 2020                                   |

JOHN HOLT ARCHITECTS LTD.

3 MANCHESTER ROAD BURY LANCASHIRE BL9 0DR  
TELEPHONE 0161 764 8314 FACSIMILE 0161 764 6995  
E-MAIL mail@johnholtarchitects.co.uk  
DO NOT SCALE DRAWING