



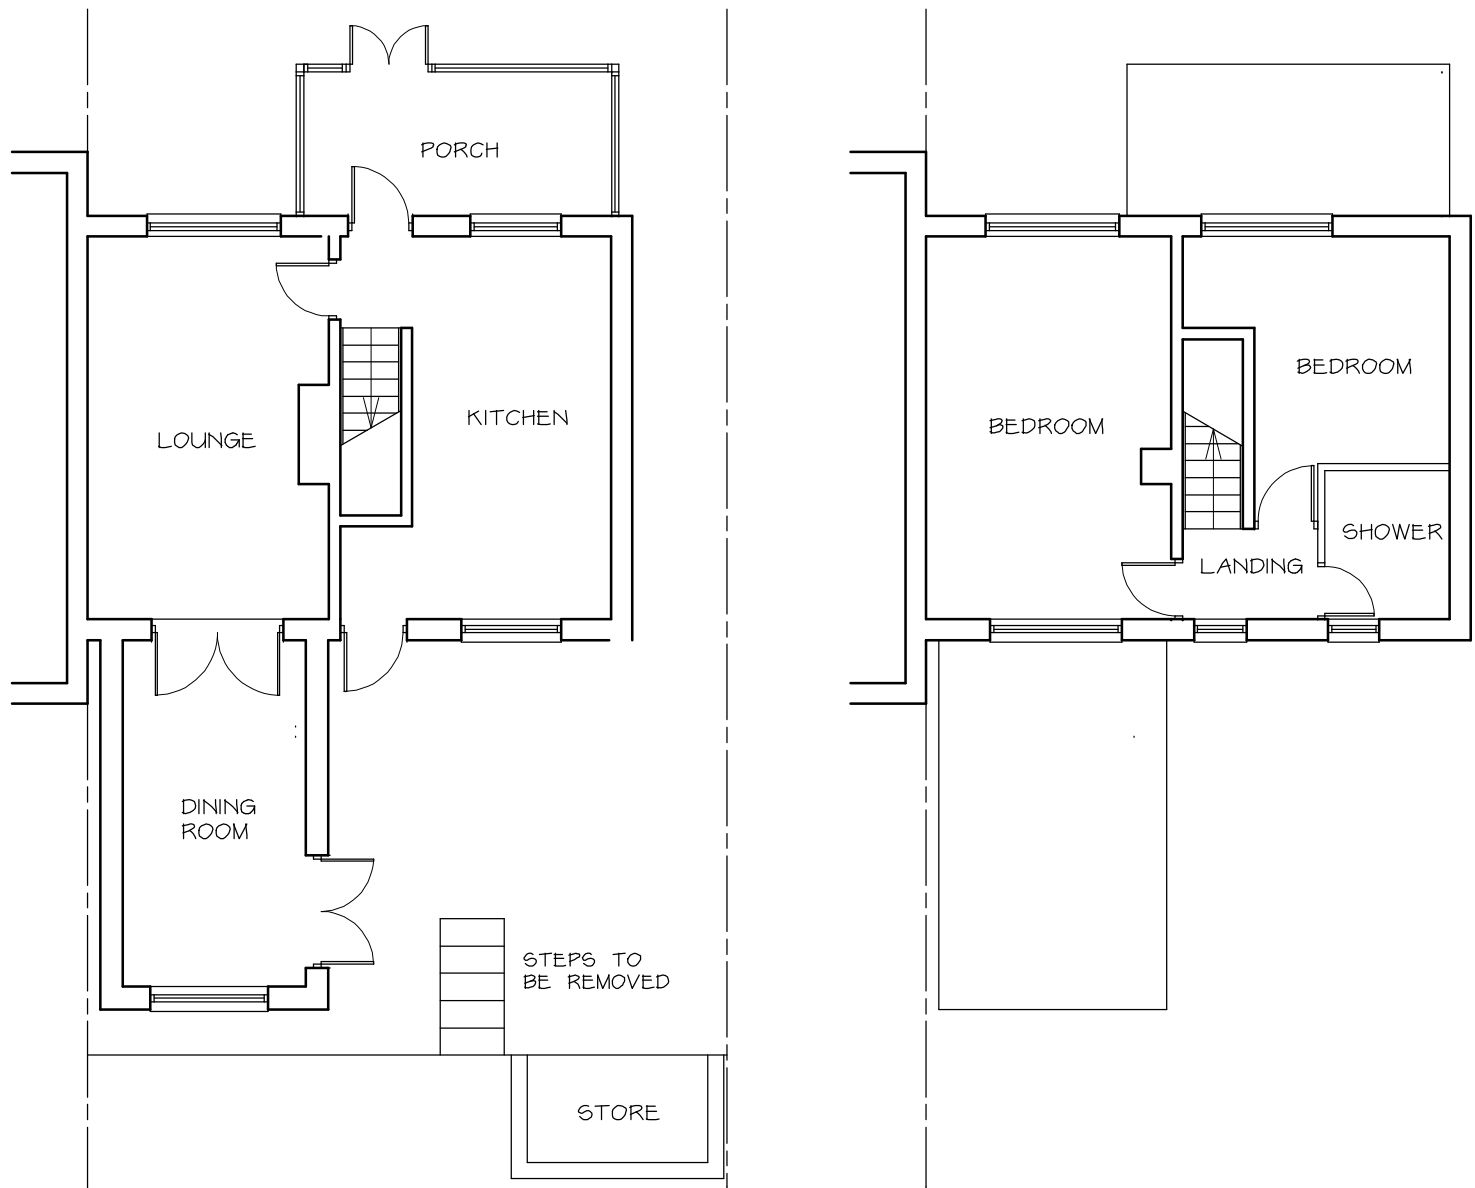

EXISTING GROUND FLOOR PLAN 1 : 100


EXISTING FIRST FLOOR PLAN 1 : 100

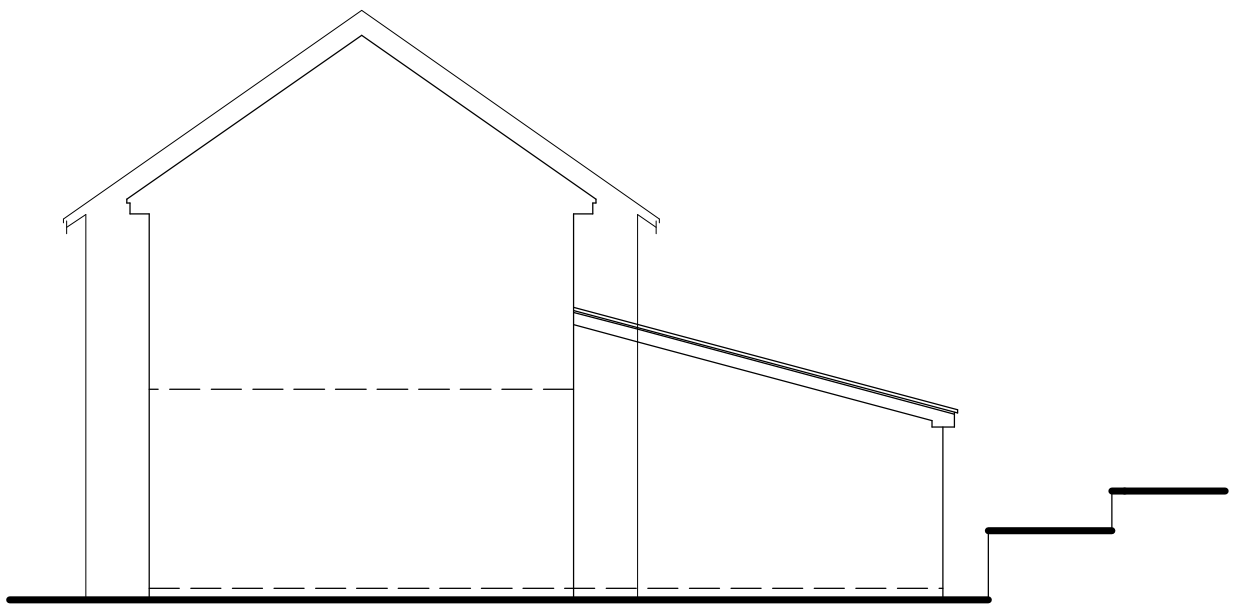

WEST




SOUTH

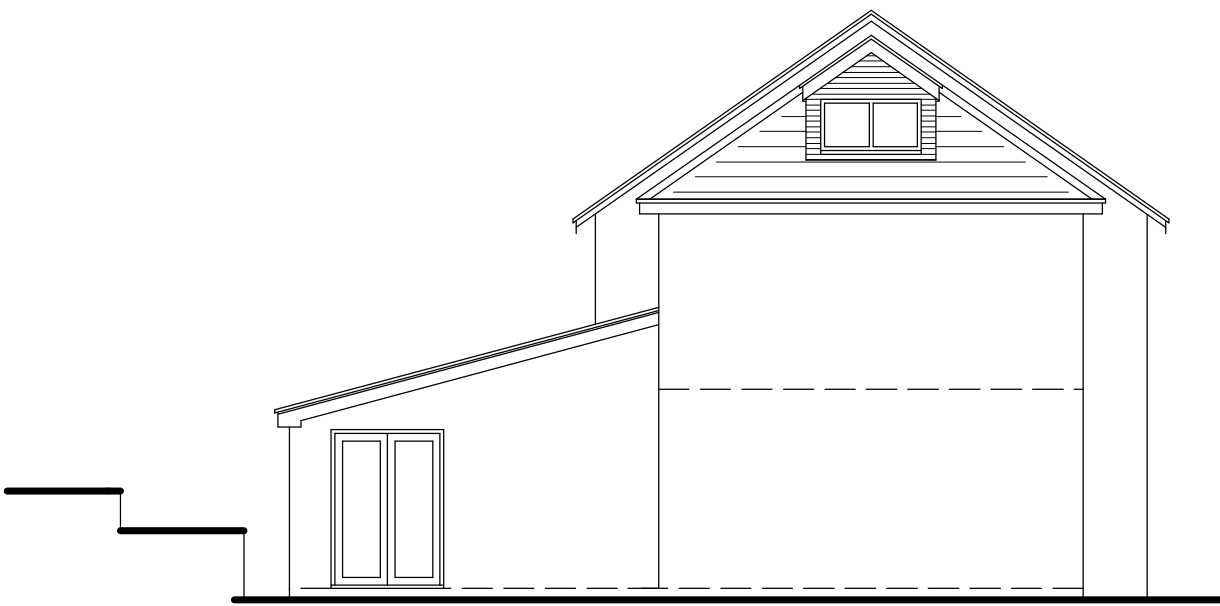

EAST

EXISTING ELEVATIONS 1 : 100

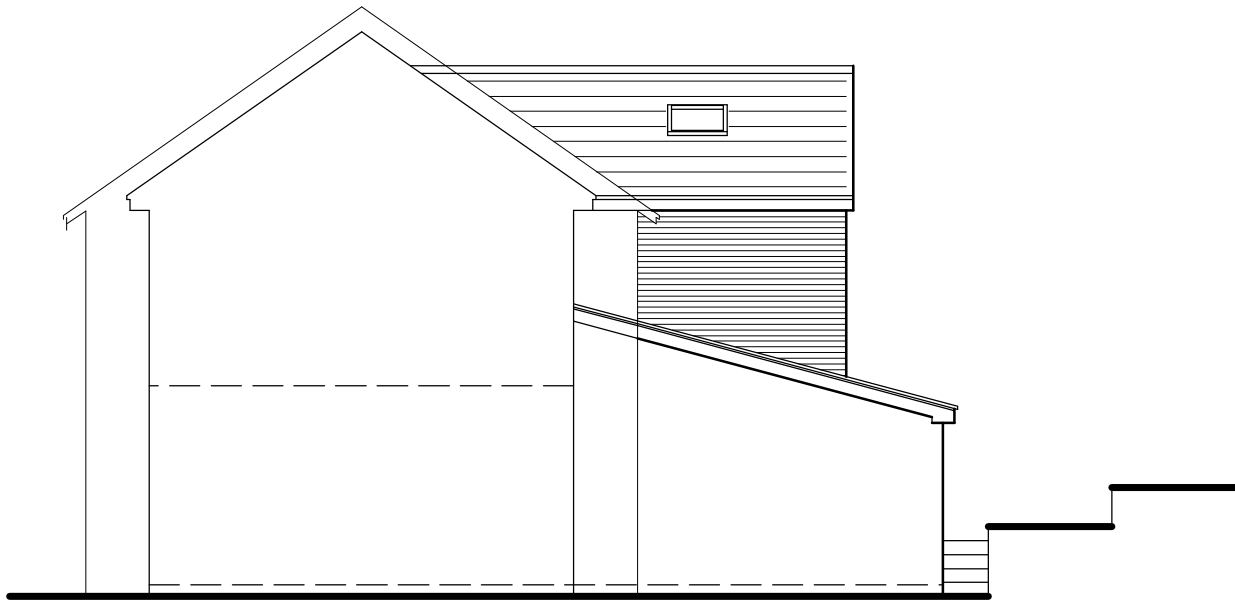

WEST




SOUTH




EAST


PROPOSED ELEVATIONS 1 : 100

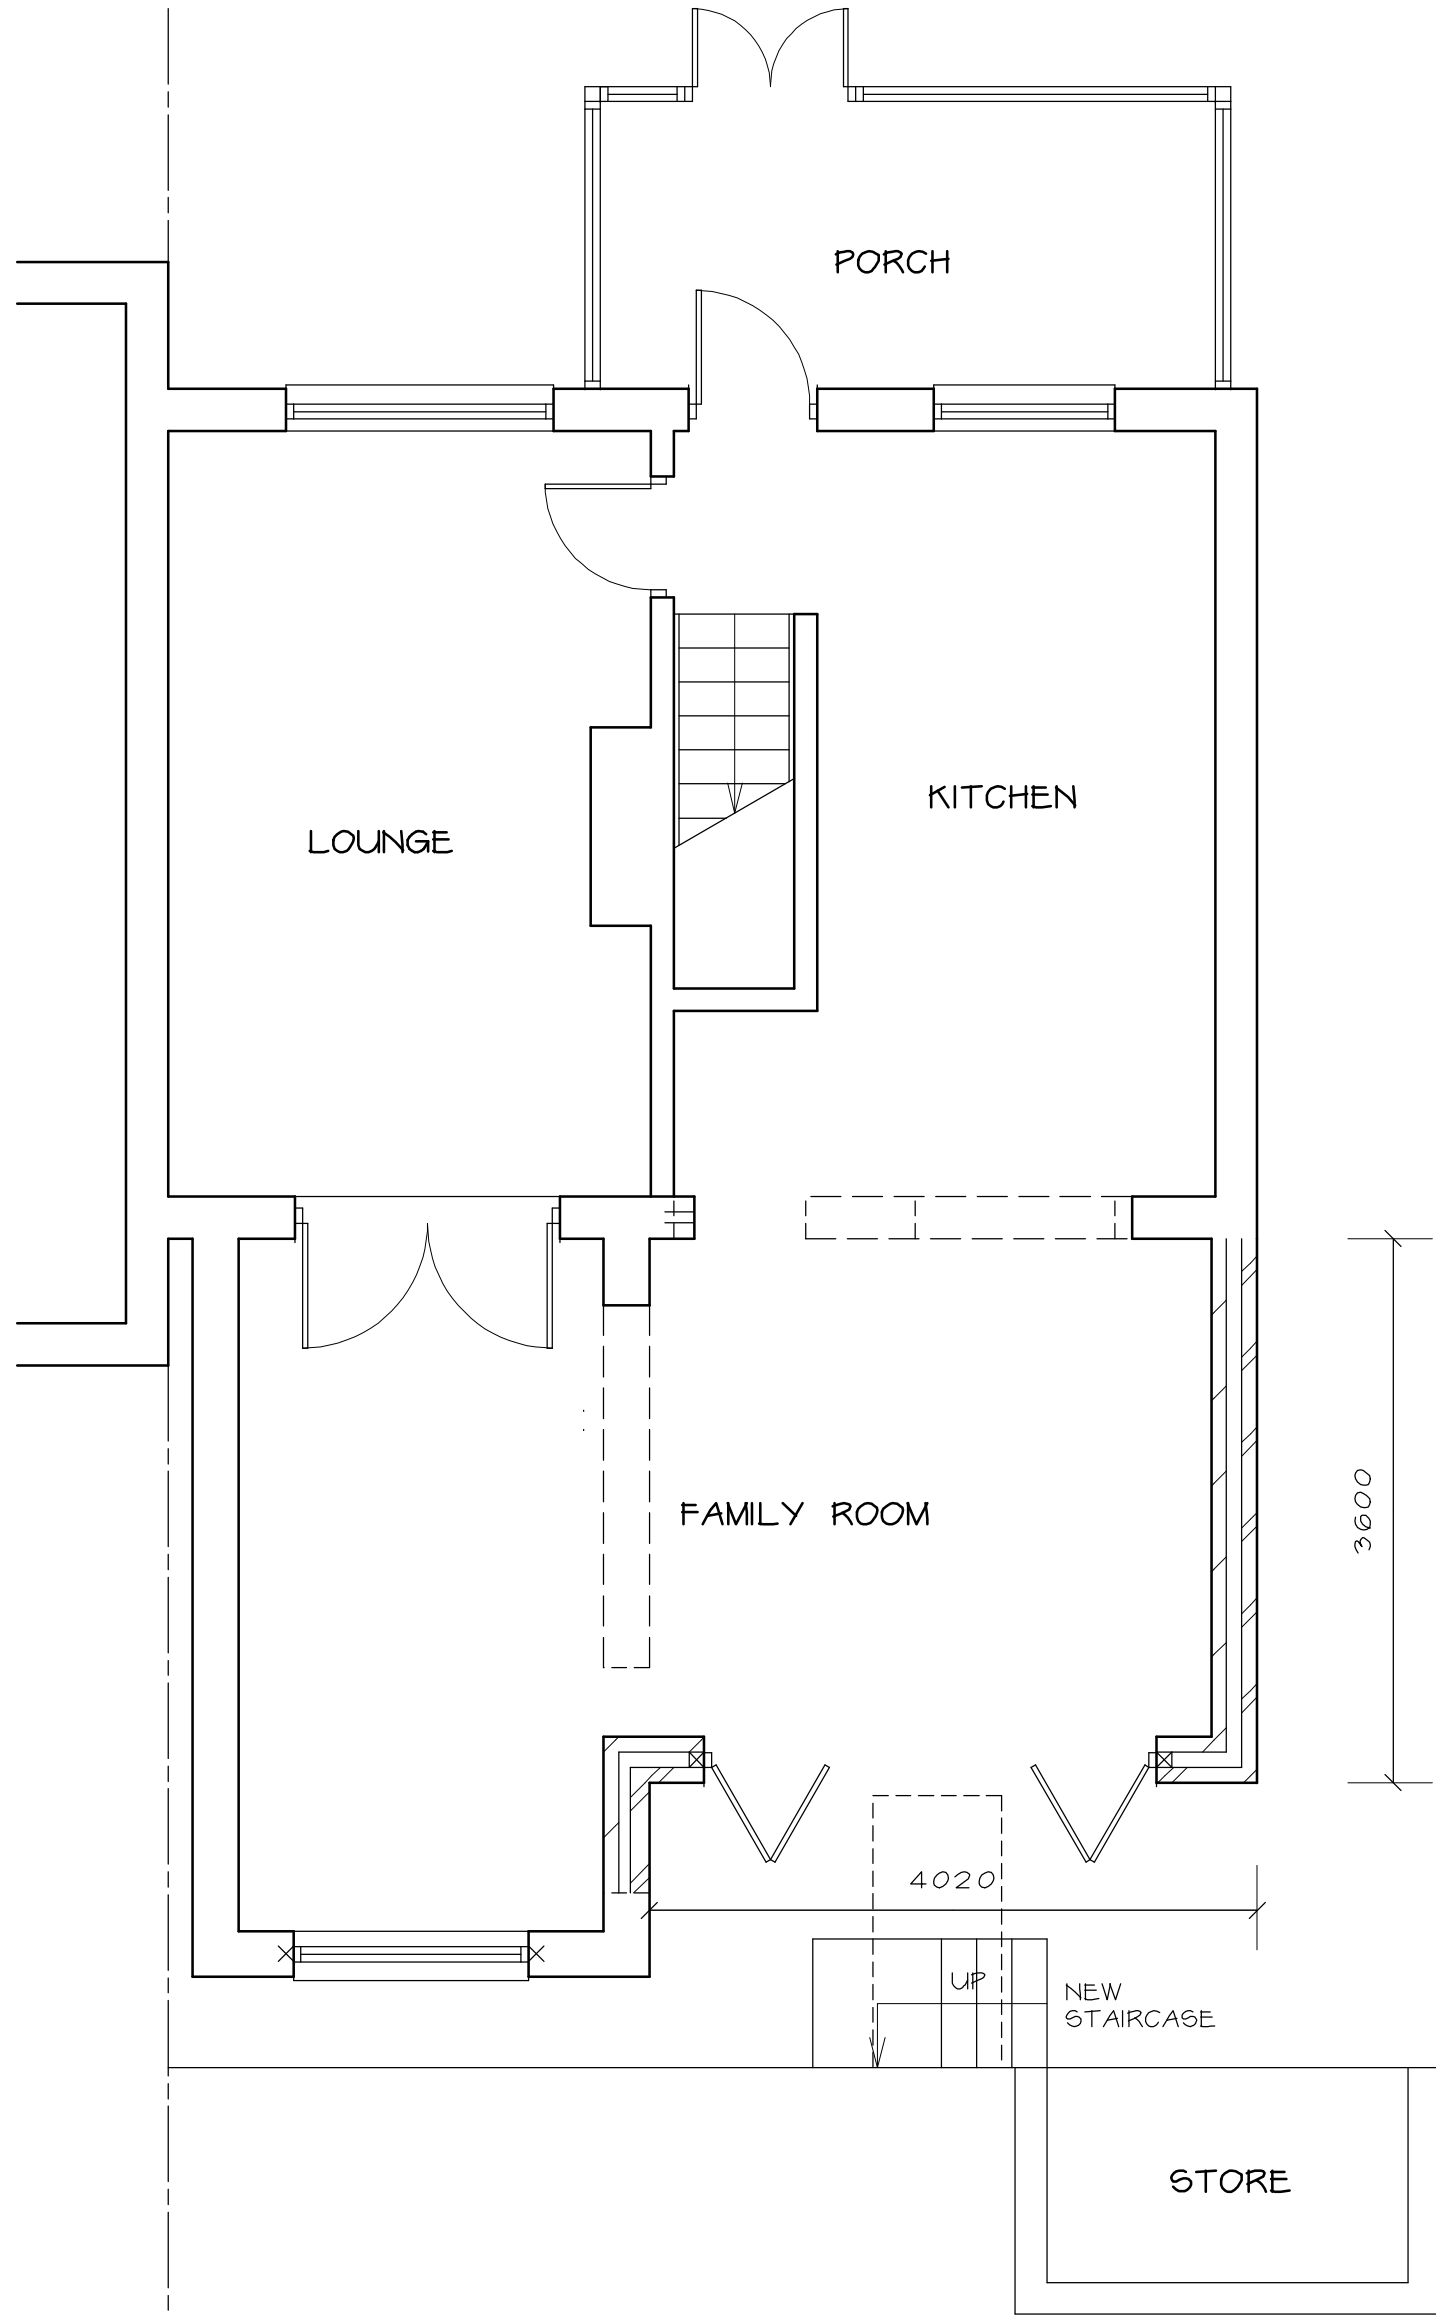


PROPOSED GROUND FLOOR PLAN 1 : 50

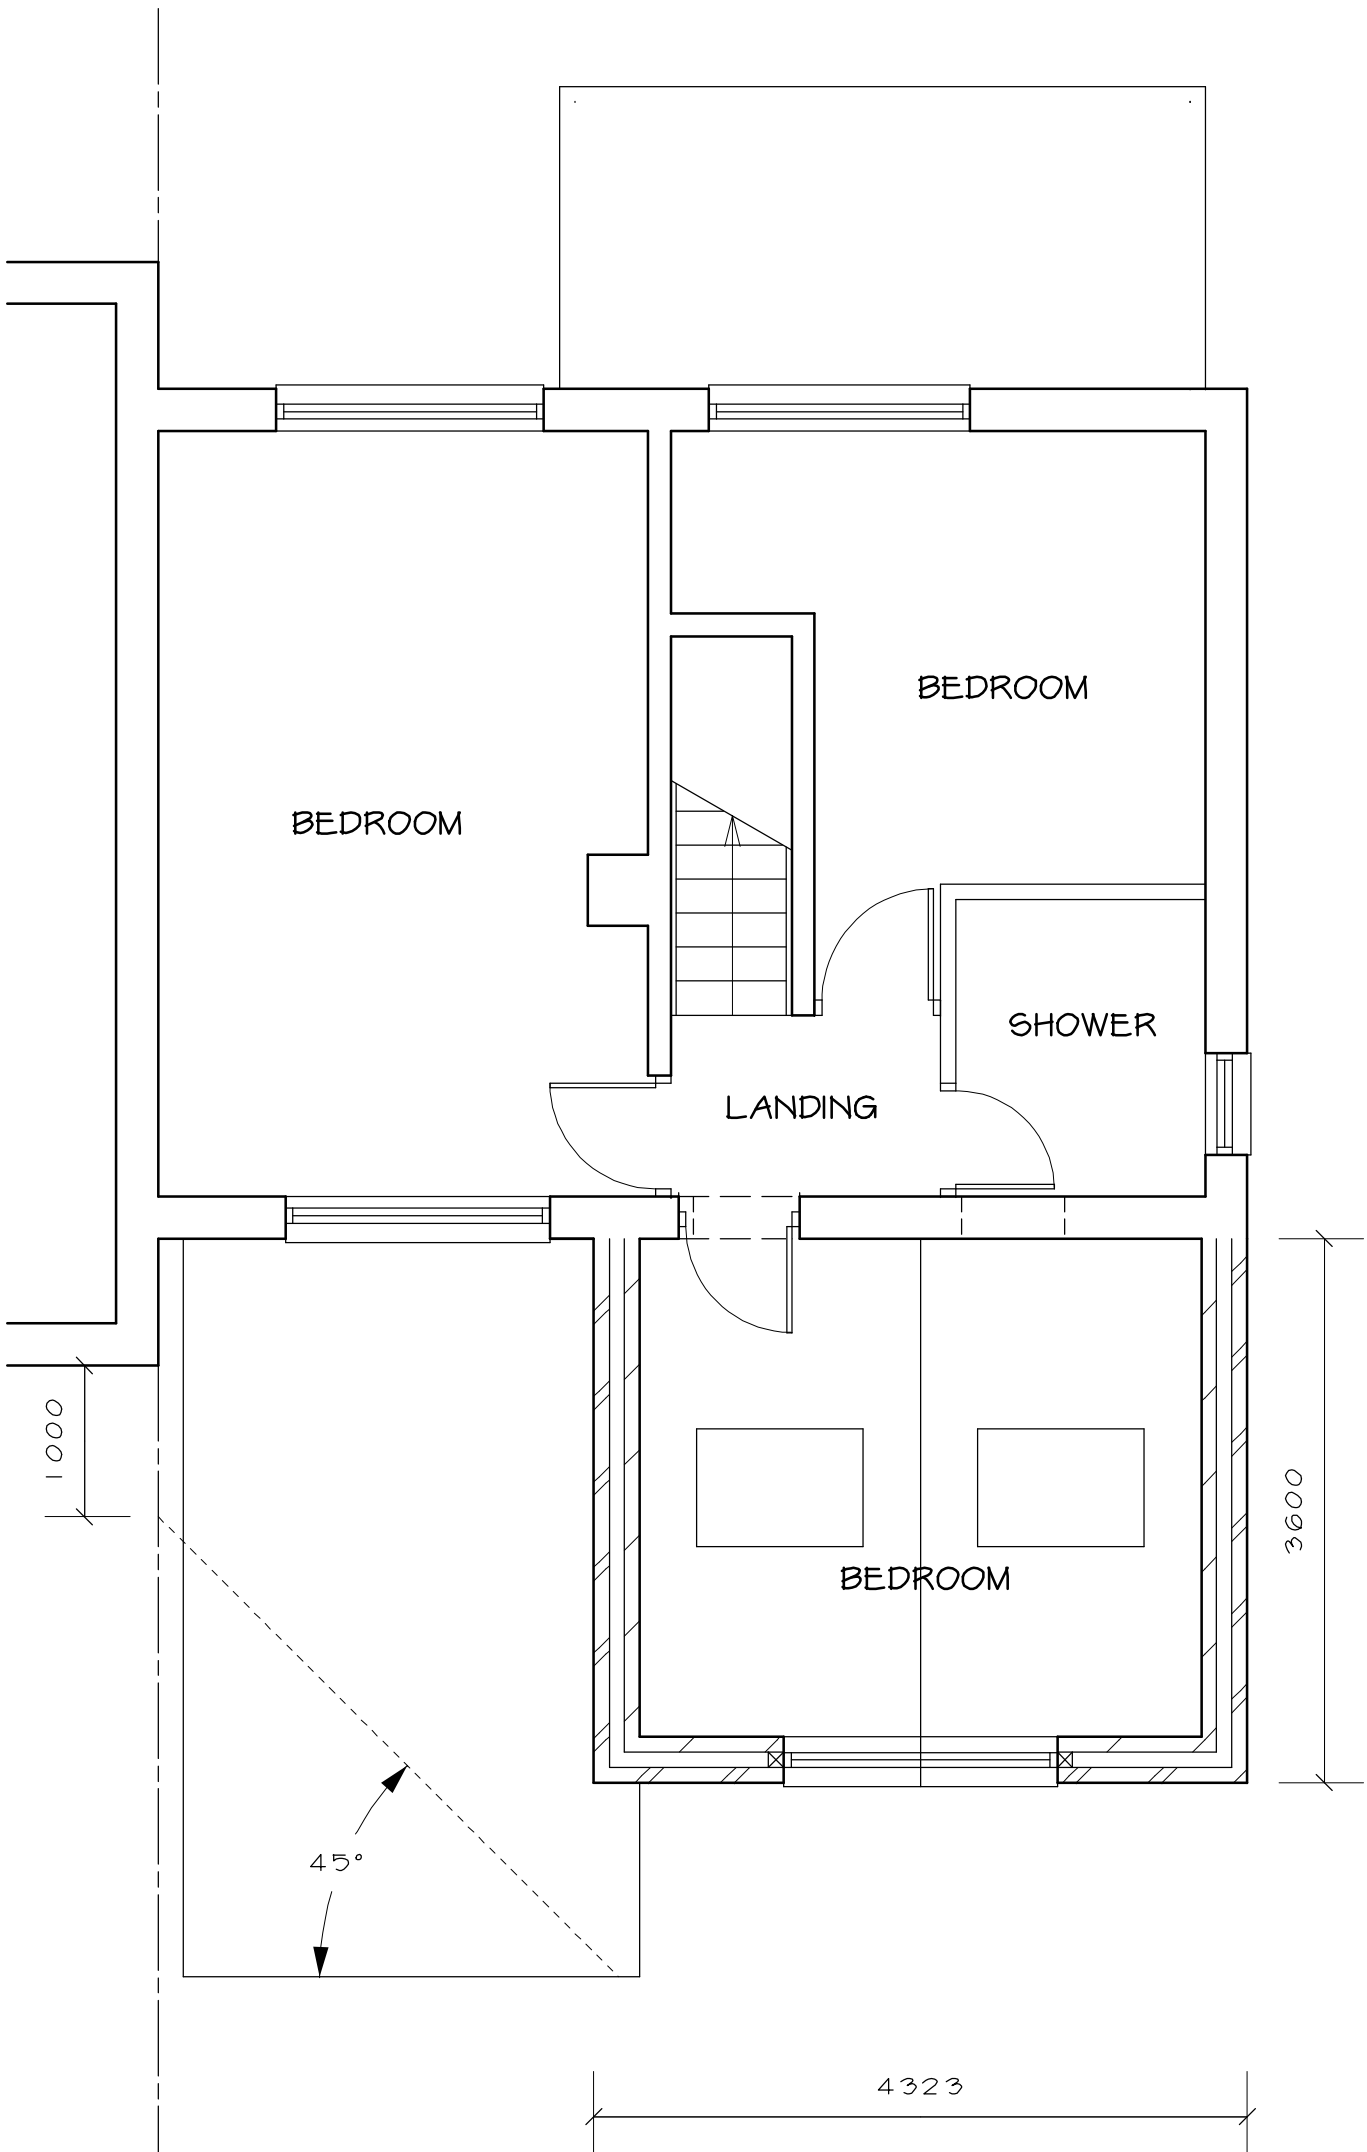

PROPOSED FIRST FLOOR PLAN 1 : 50

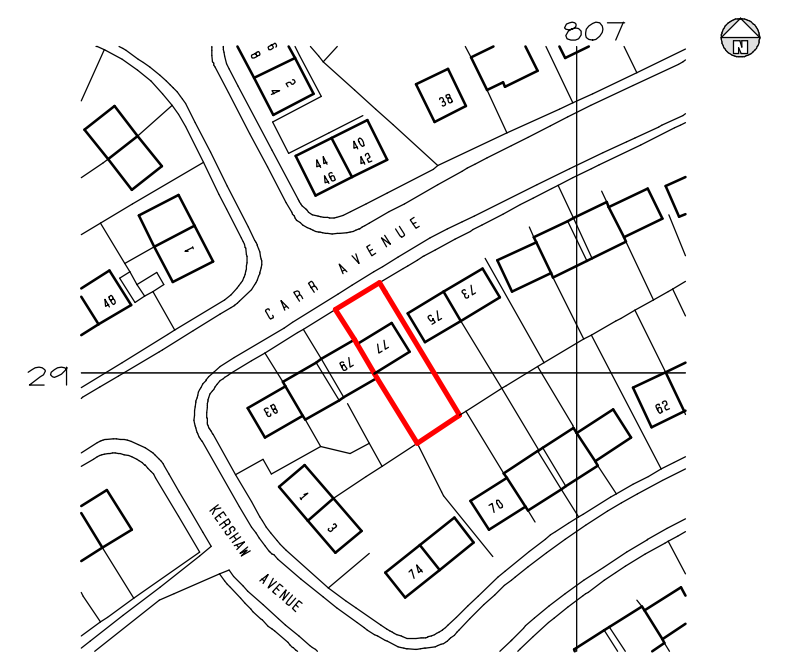

LOCATION PLAN 1 : 1250

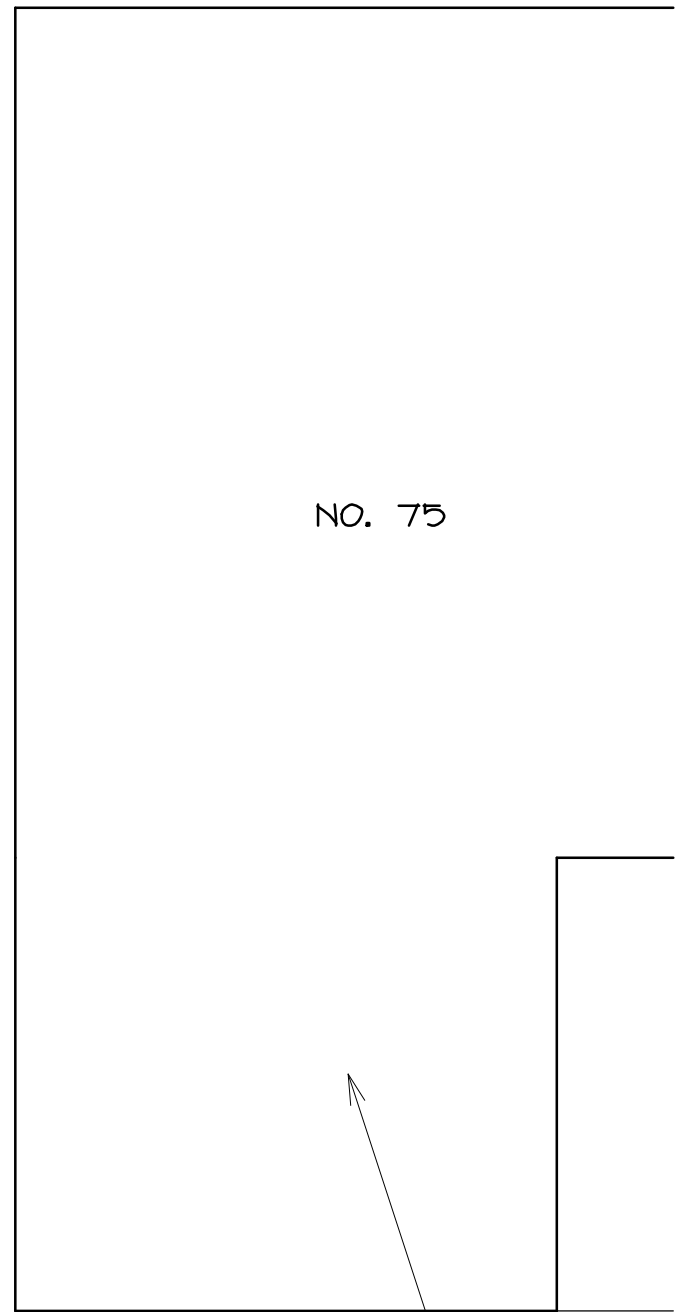

NO. 75

45°

TWO STOREY EXTENSION (UNDER CONSTRUCTION)



SITE PLAN 1 : 200

MATERIALS
ROOF TILES AND BRICKWORK TO MATCH EXISTING

Telephone 0161 643 2422

Northside Plans Ltd

Planning and Building Design

116 Simister Lane Prestwich Manchester M25 2SB

Project

TWO STOREY REAR EXTENSION

77 CARR AVENUE
PRESTWICH

Title

FLOOR PLANS, ELEVATIONS AND
SITE PLAN

Scale 1:50 1:100 1:200 (A1) Date 10/2022
Drawn by NIGEL TAM6 Dwg.no. 77CA/10/B