




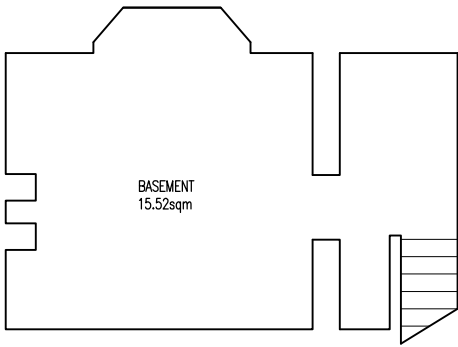


EXISTING BASEMENT FLOOR PLAN
1:100 @ A3

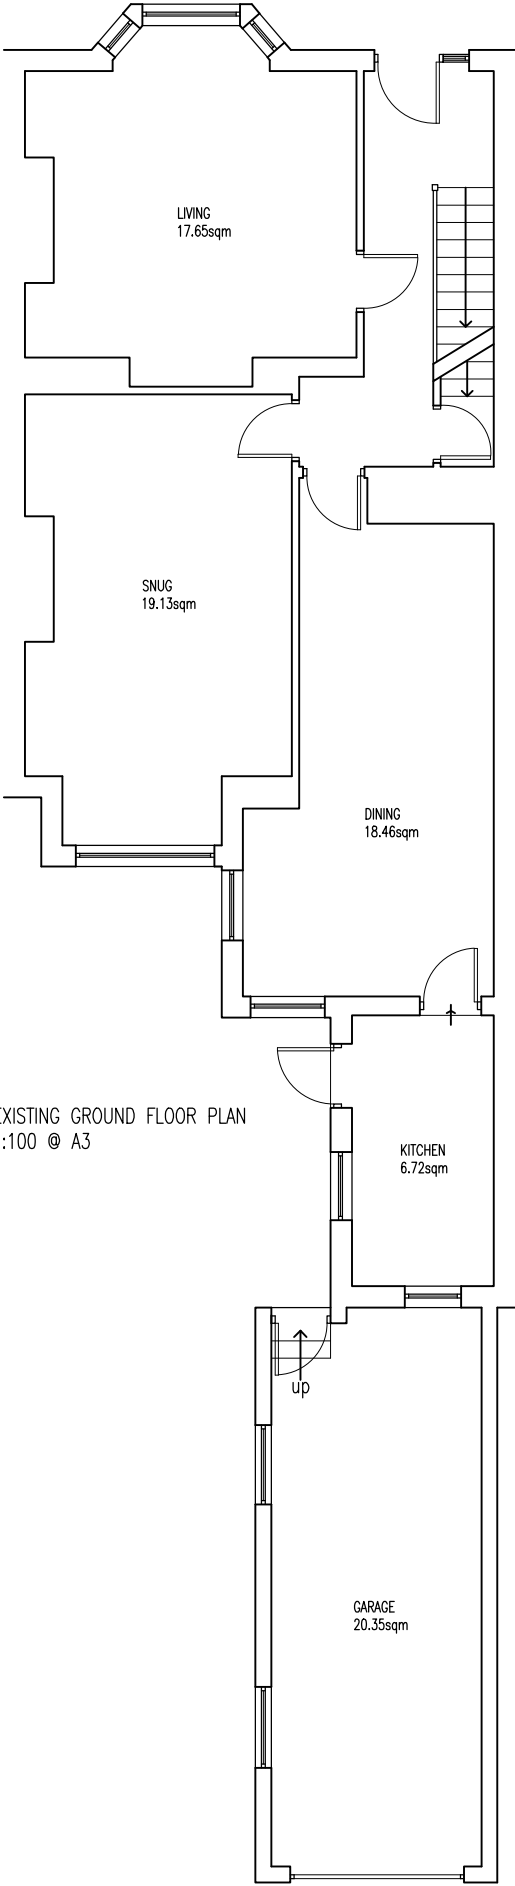

EXISTING GROUND FLOOR PLAN
1:100 @ A3

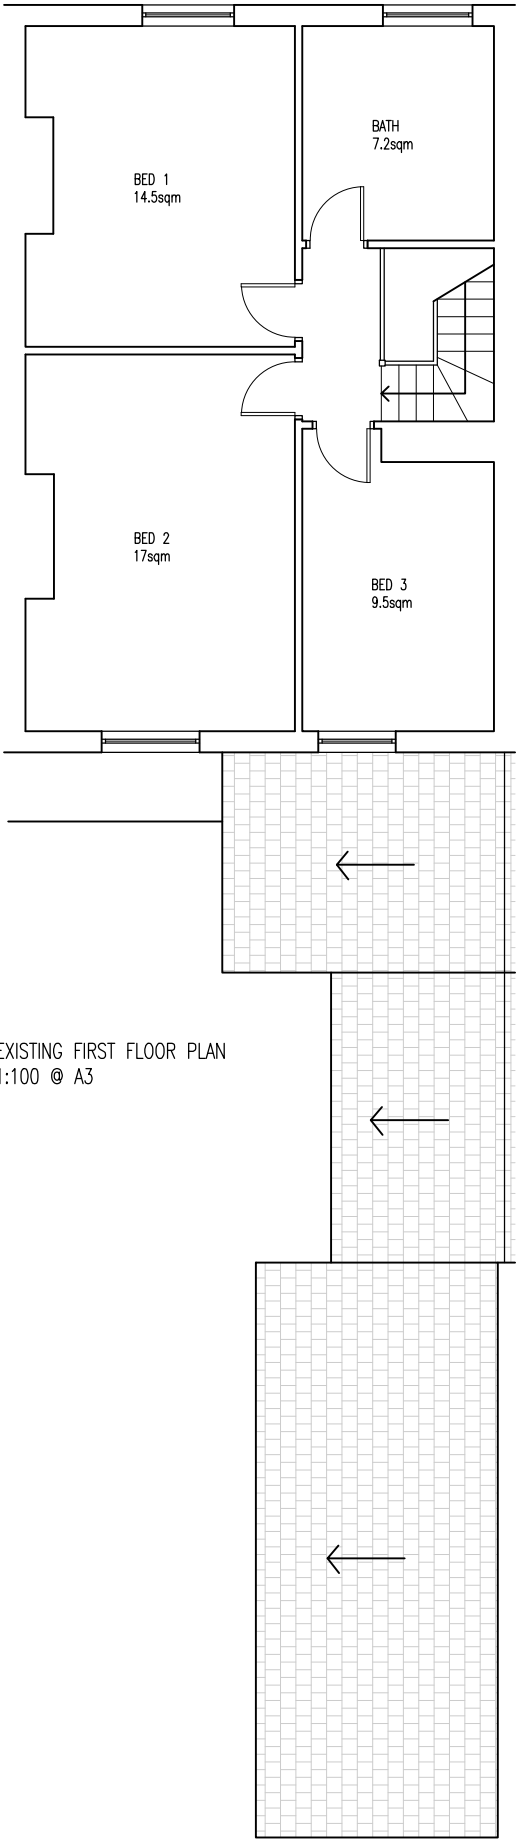

EXISTING FIRST FLOOR PLAN
1:100 @ A3

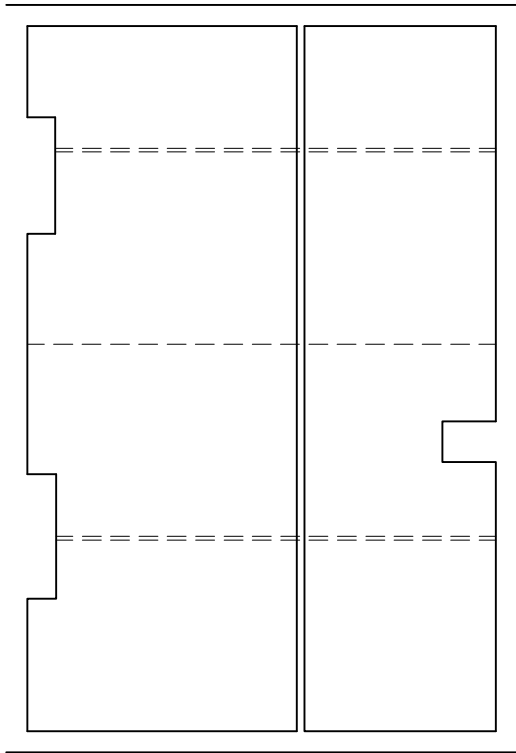

EXISTING LOFT FLOOR PLAN
1:100 @ A3

Rev	Amendments	Date	Ints
Mark Gordon Design + Associates			
Project			
9 BELLE VUE TERRACE, BURY, BL9 0SY			
Drawing Title			
EXISTING PLAN LAYOUTS			
Drawn TW		Checked _	
Date DEC 2021		Scale@A3 1 : 100	
Drawing No. 9BVT/201/BR			Rev.