
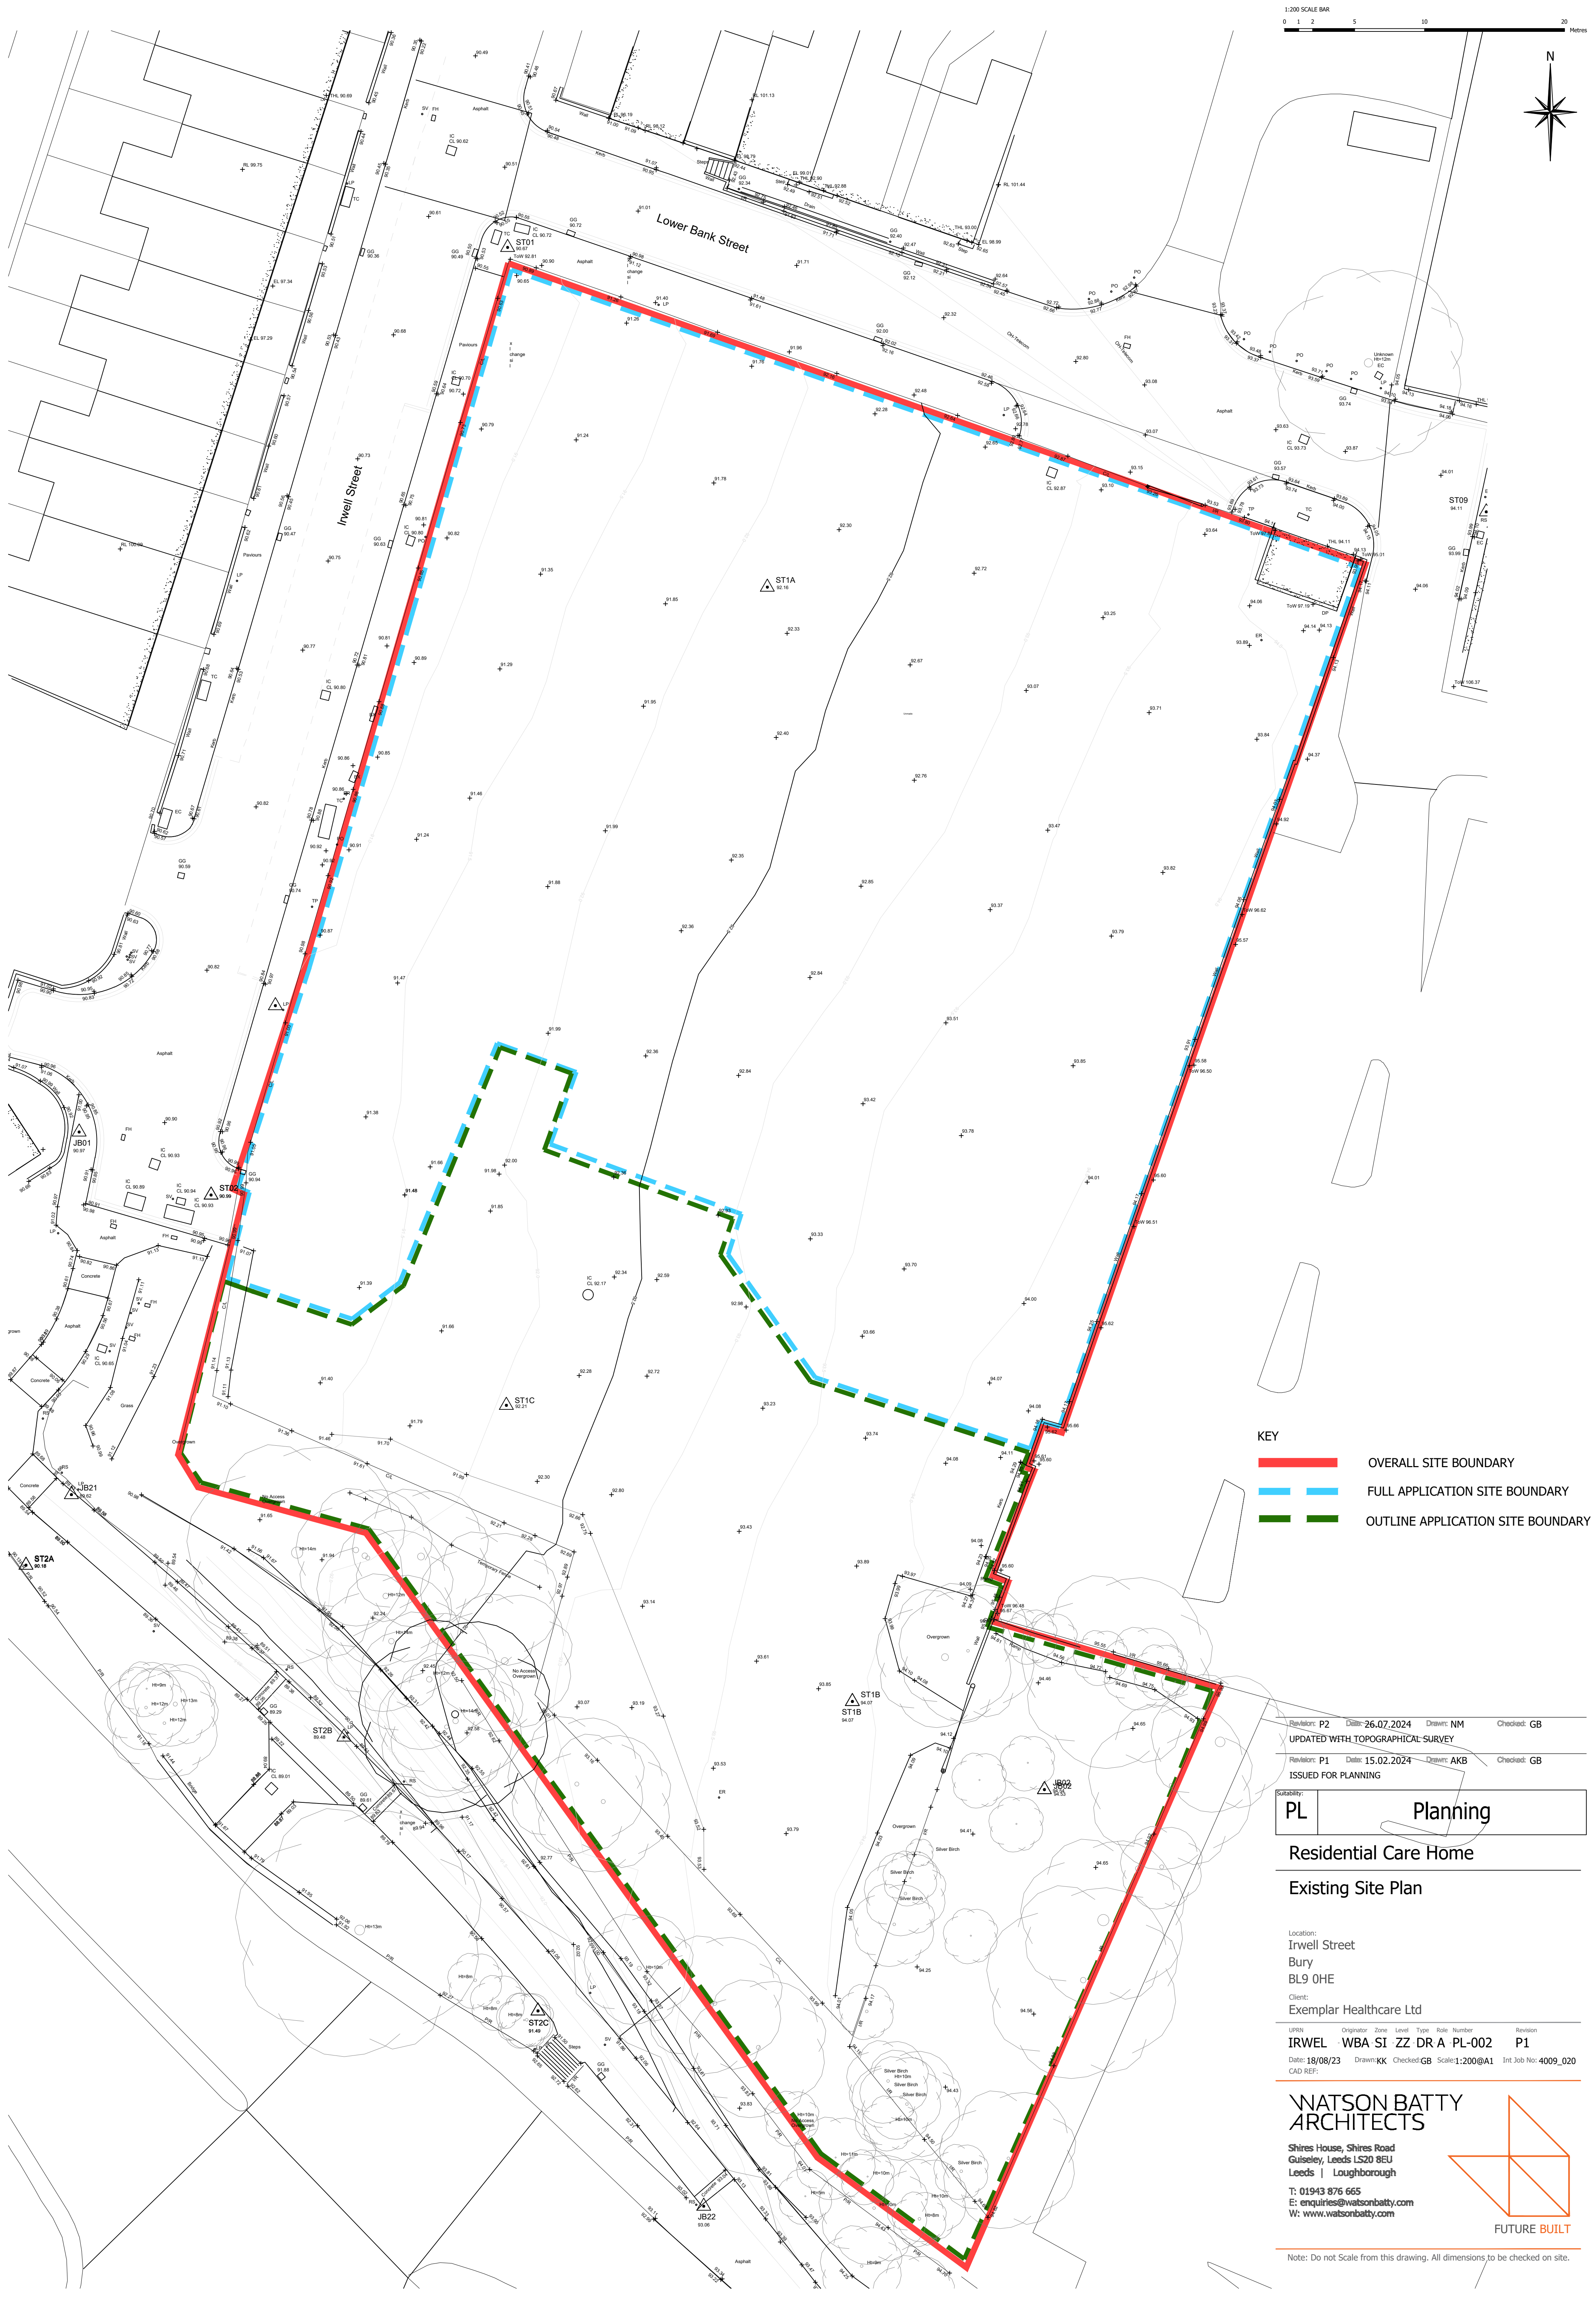


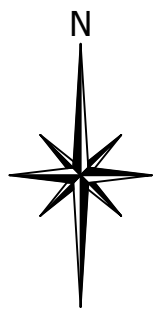

- KEY
- OVERALL SITE BOUNDARY
 - FULL APPLICATION SITE BOUNDARY
 - OUTLINE APPLICATION SITE BOUNDARY

Revision: P2	Date: 26.07.2024	Drawn: NM	Checked: GB
UPDATED WITH TOPOGRAPHICAL SURVEY			
Revision: P1	Date: 15.02.2024	Drawn: AKB	Checked: GB
ISSUED FOR PLANNING			

PL Planning

Residential Care Home

Existing Site Plan

Location:
Irwell Street
Bury
BL9 0HE

Client:
Exemplar Healthcare Ltd

UPRN	Originator	Zone	Level	Type	Role	Number	Revision
IRWEL	WBA	SI	ZZ	DR	A	PL-002	P1
Date: 18/08/23 Drawn: KK Checked: GB Scale: 1:200@A1 Int Job No: 4009_020							
CAD REF:							

WATSON BATTY ARCHITECTS

Shires House, Shires Road
Guiseley, Leeds LS20 8EU
Leeds | Loughborough

T: 01943 876 665
E: enquiries@watsonbatty.com
W: www.watsonbatty.com

FUTURE BUILT

Note: Do not Scale from this drawing. All dimensions to be checked on site.