

SHEET ID: 9WILPL
DATE: 18/09/2022

SITE ADDRESS
117 Bury Old Road
Prestwich
Bury
M25 0EQ

DRAWINGS LIST
Existing:
East Elevation
West Elevation
North Elevation
South Elevation
Site Plan
Roof Plan
Ground Floor Plan
First Floor Plan
Second Floor Plan



DESIGNER
Nasar Ishfaq
JAAN Architects Ltd
www.JAANarchitects.co.uk
07817 086 944

CLIENT
Mr Zeshan Rahmani



Proposed:
East Elevation
West Elevation
North Elevation
South Elevation
Site Plan
Roof Plan
Ground Floor Plan
First Floor Plan
Second Floor Plan

Note: Materials to match existing where possible


ROOF PLAN
SCALE 1:200
EXISTING - E001

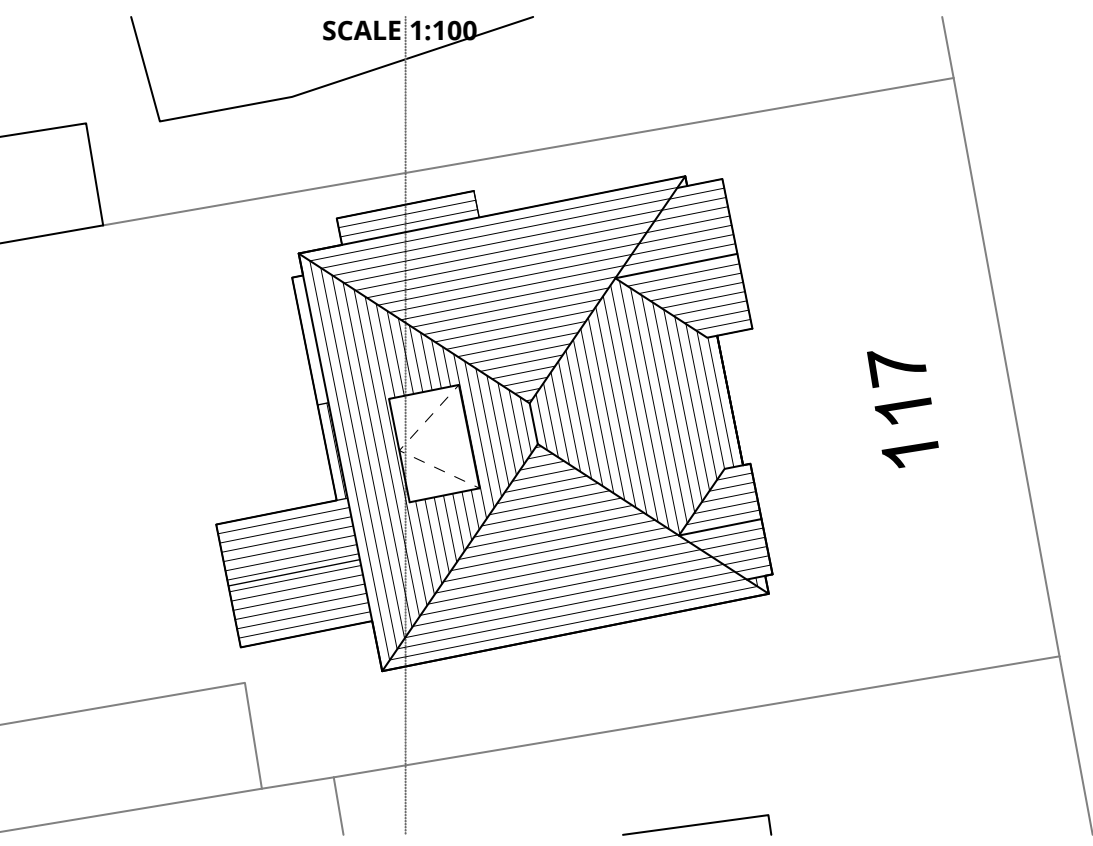 


SITE PLAN
SCALE 1:1250
EXISTING - E002

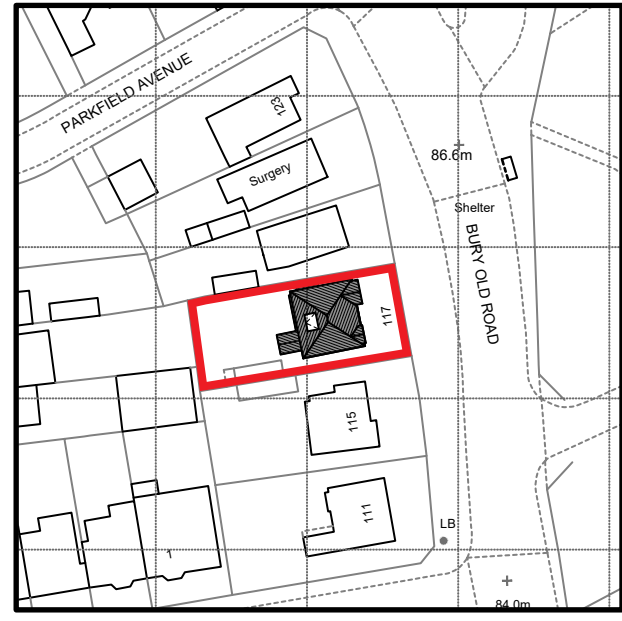 


GROUND FLOOR
SCALE 1:100
EXISTING - E003

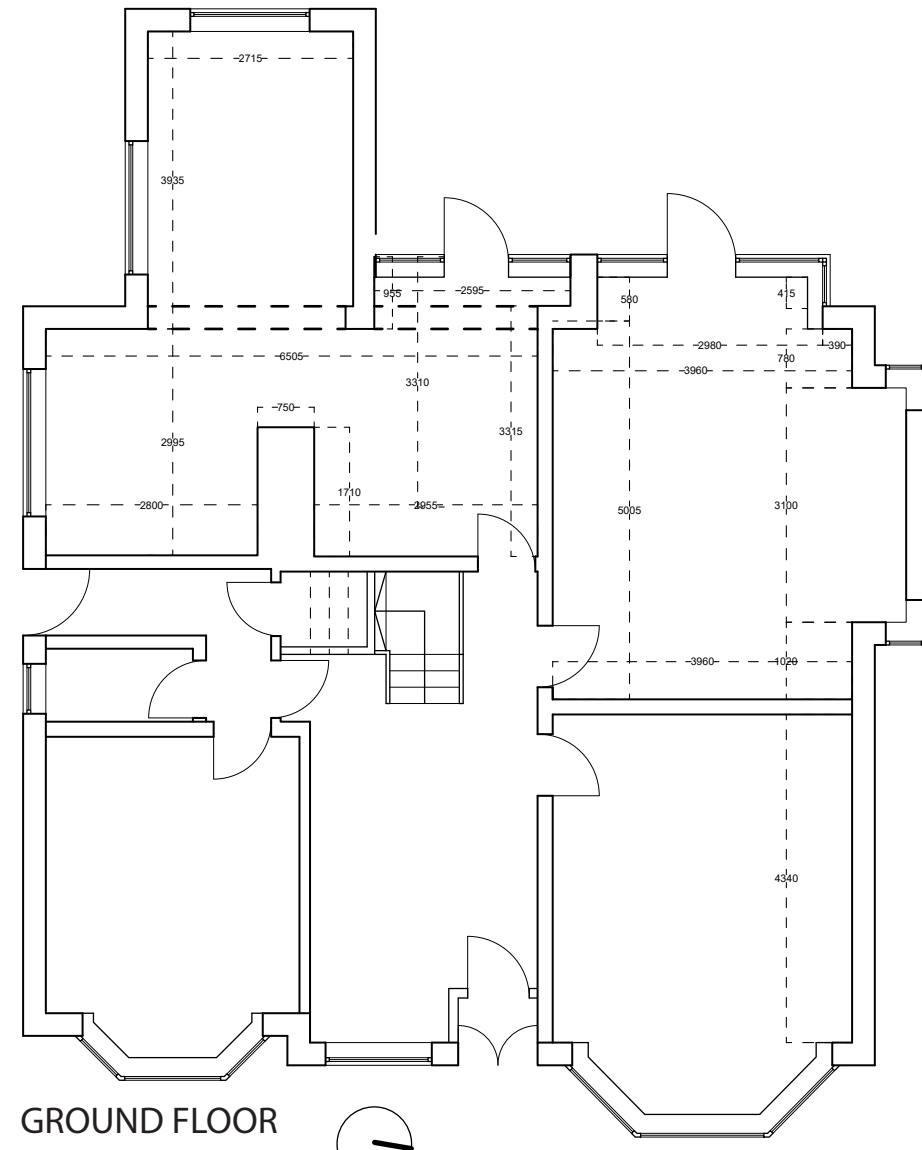


FIRST FLOOR
SCALE 1:100
EXISTING - E004

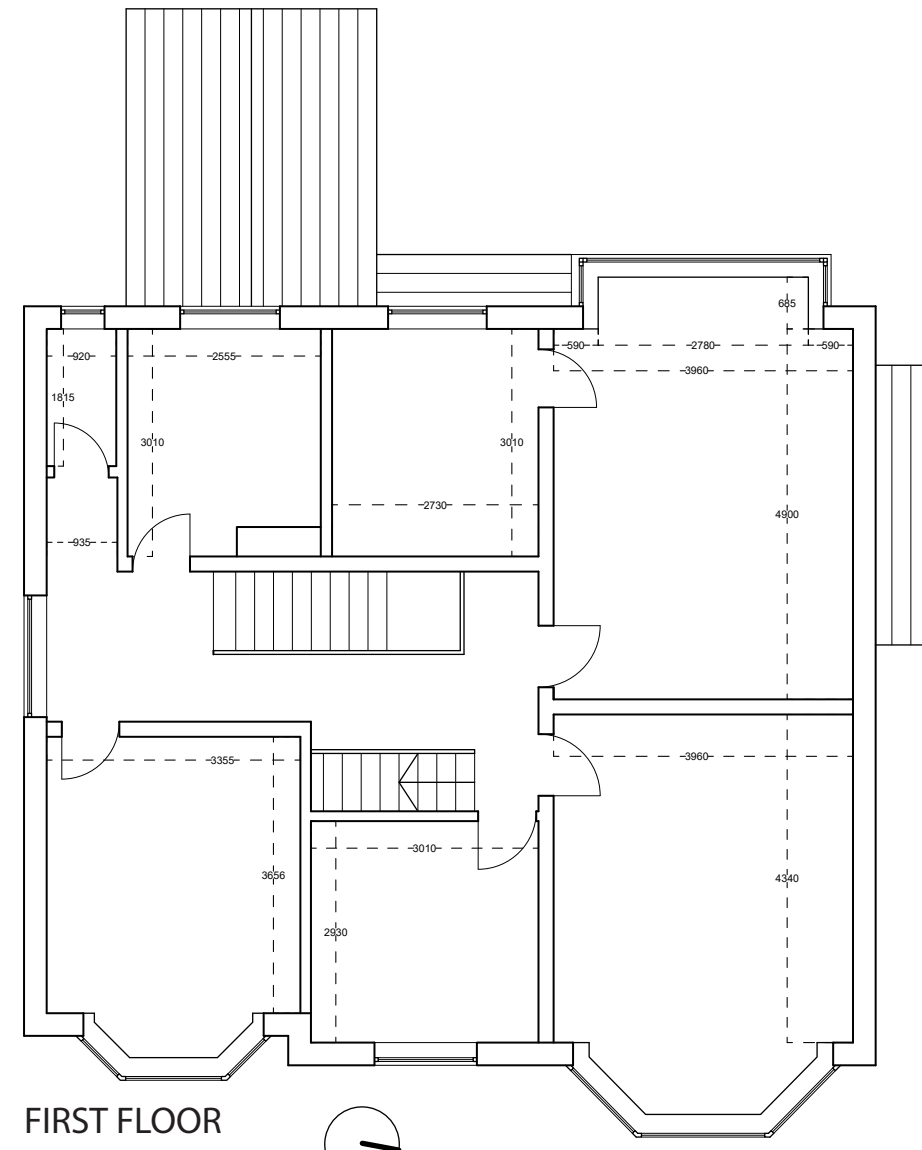


SECOND FLOOR
SCALE 1:100
EXISTING - E005

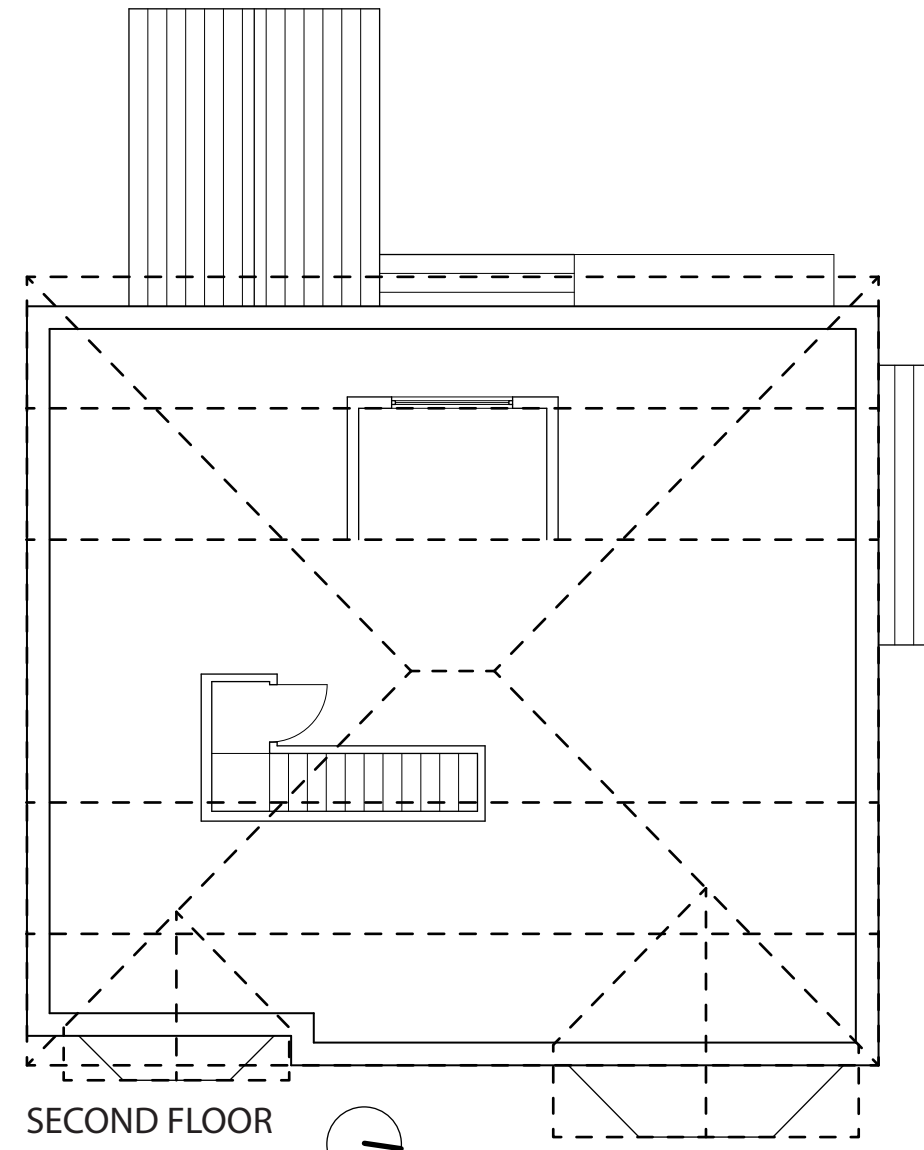



ROOF PLAN
SCALE 1:200
PROPOSED - P001

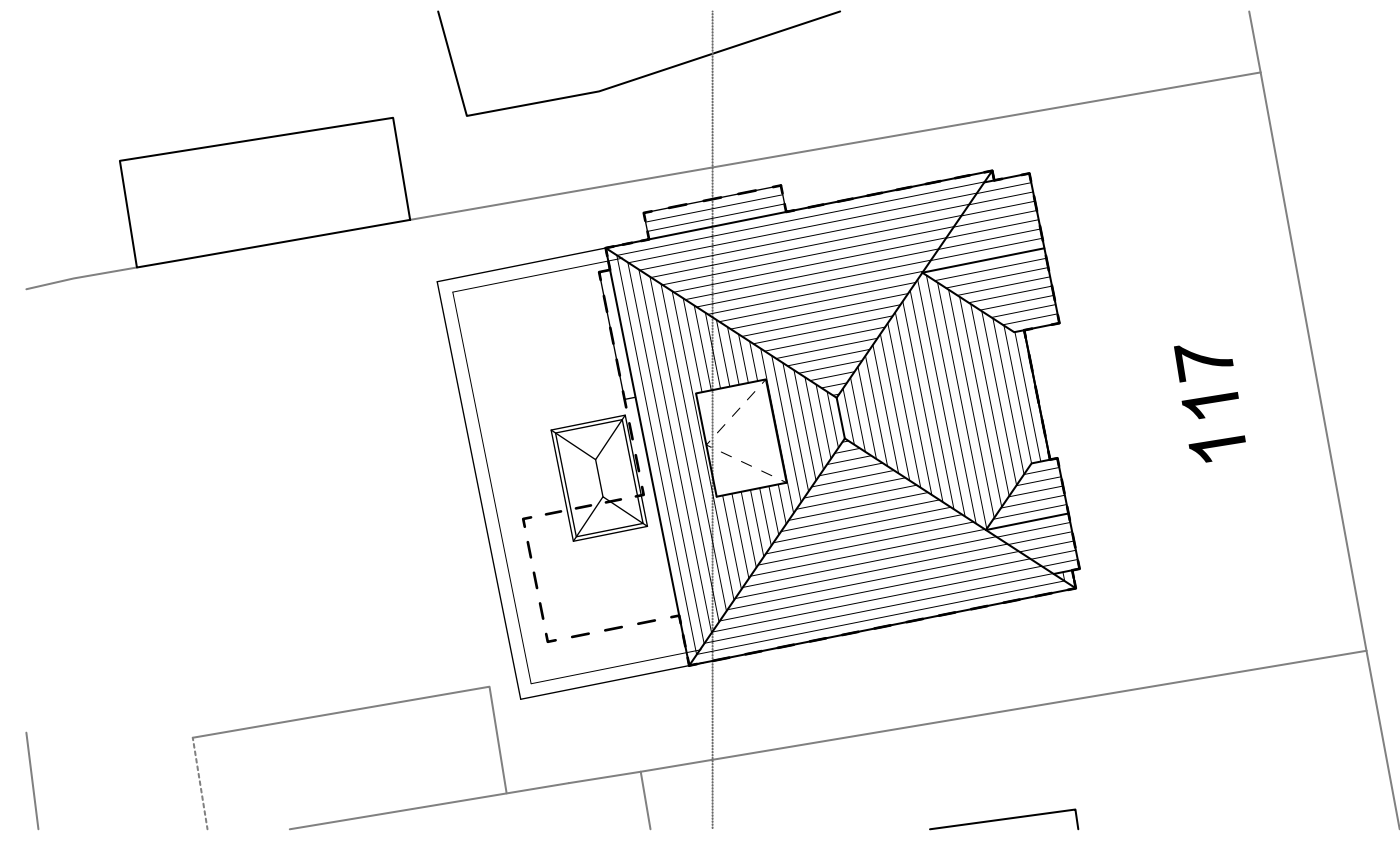


SITE PLAN
SCALE 1:1250
PROPOSED - P002

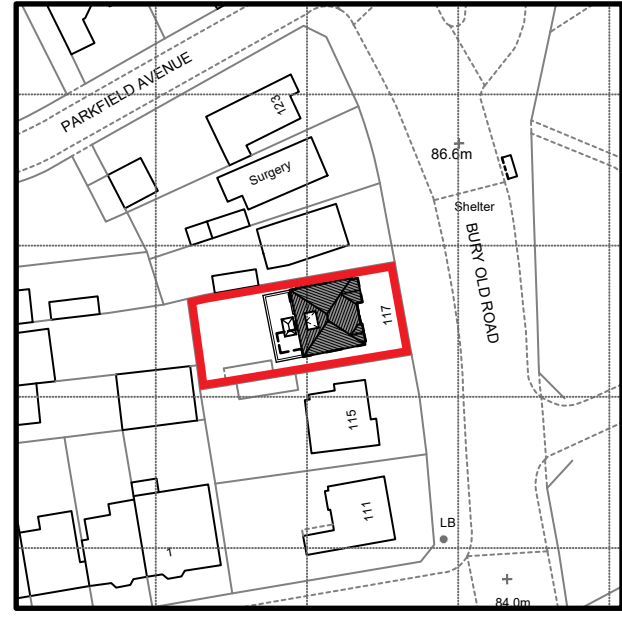


GROUND FLOOR
SCALE 1:100
PROPOSED - P003

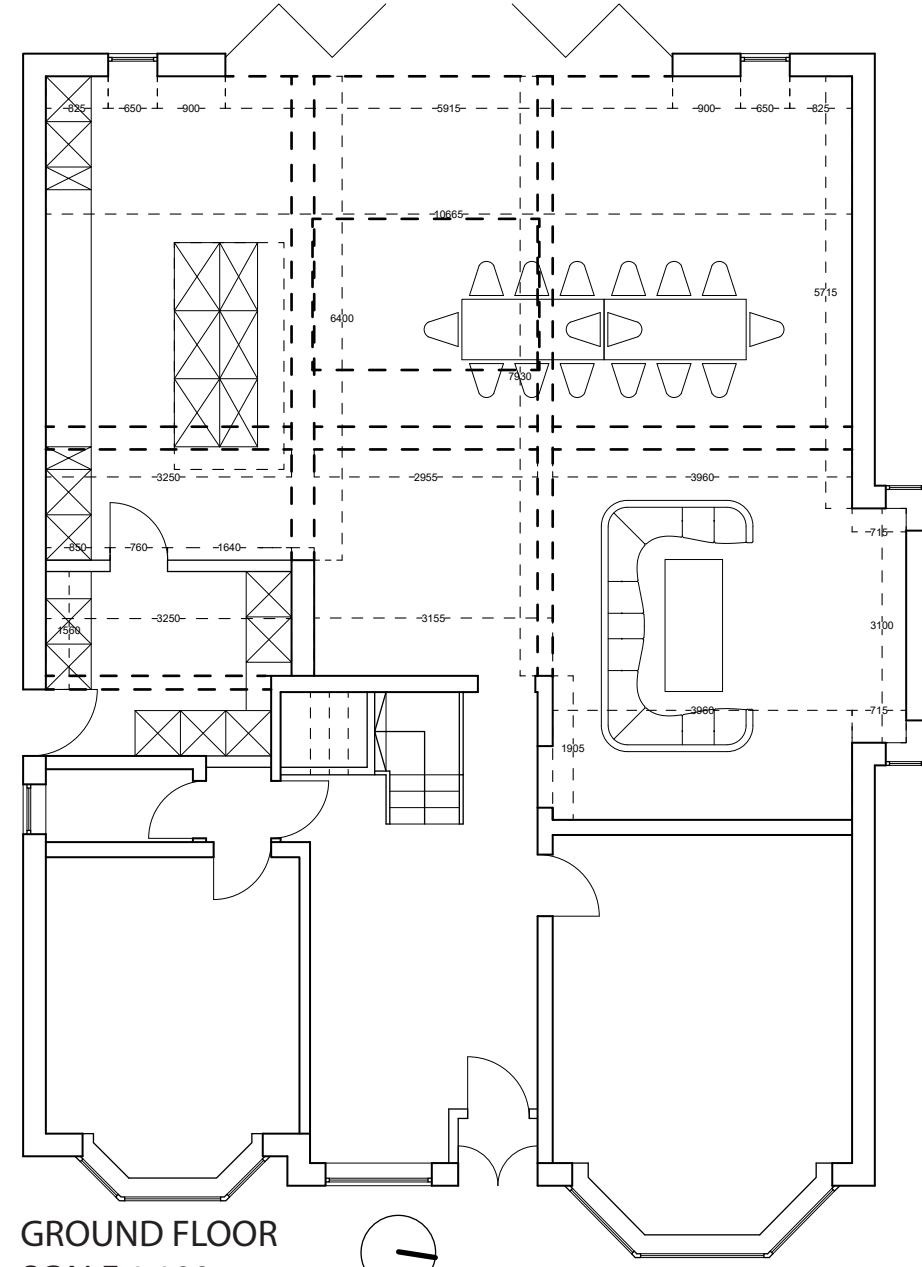 

FIRST FLOOR
SCALE 1:100
PROPOSED - P004

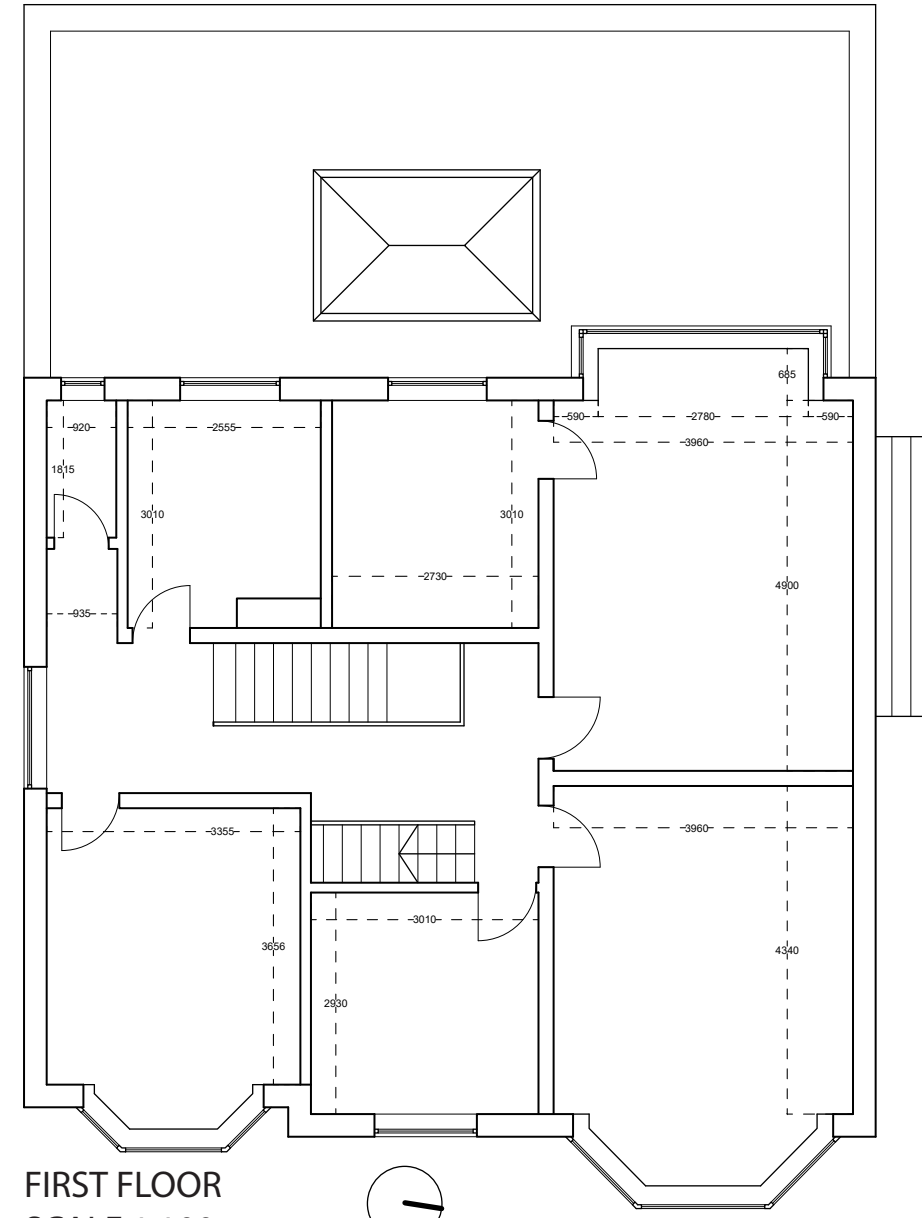


SECOND FLOOR
SCALE 1:100
PROPOSED - P005

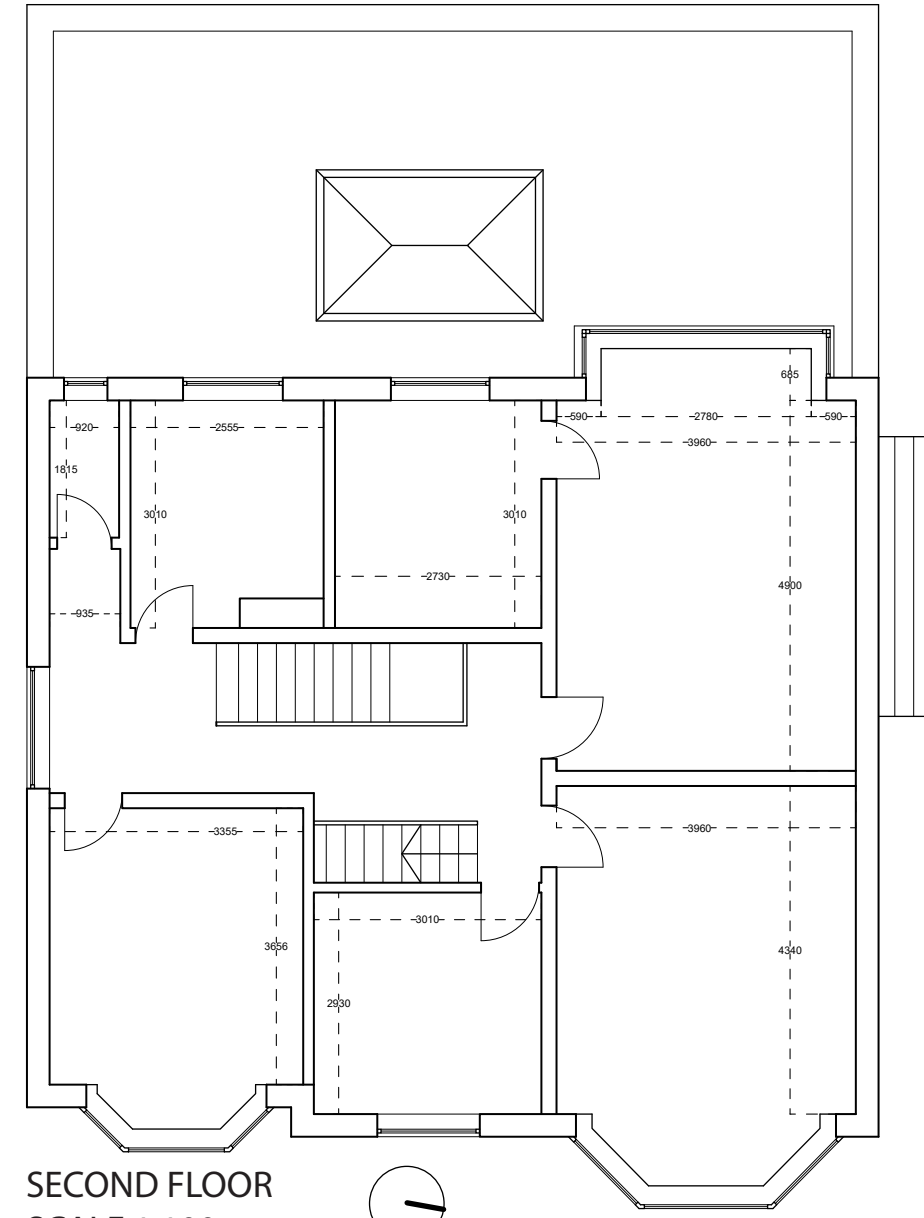

EAST ELEVATION
SCALE 1:100
EXISTING - E006



WEST ELEVATION
SCALE 1:100
EXISTING - E007

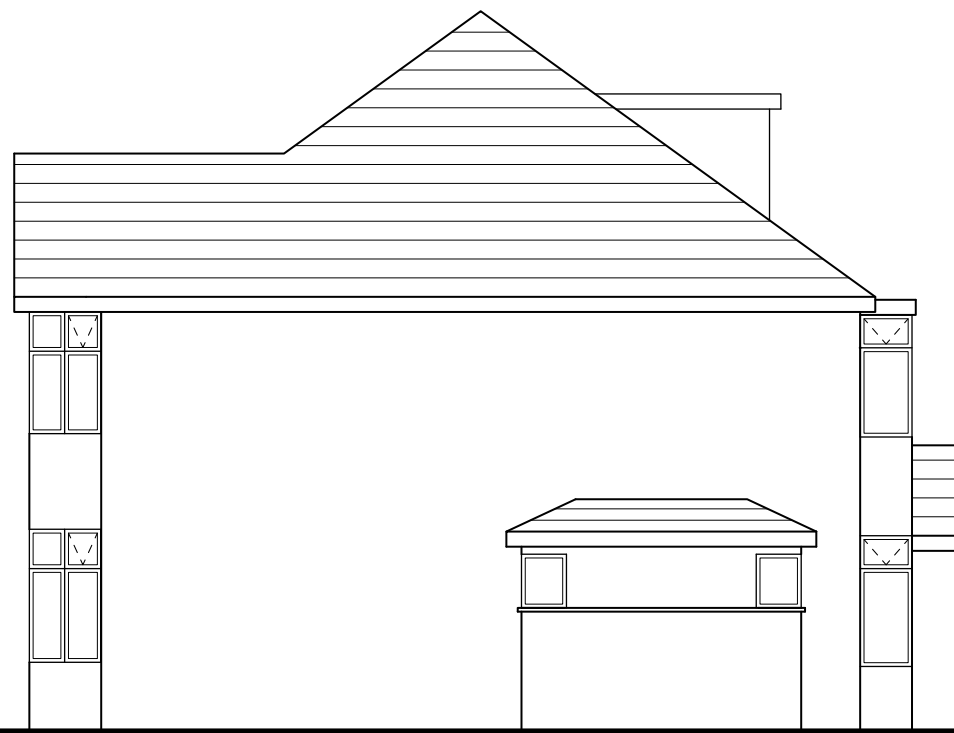

NORTH ELEVATION
SCALE 1:100
EXISTING - E008




SOUTH ELEVATION
SCALE 1:100
EXISTING - E009




EAST ELEVATION
SCALE 1:100
PROPOSED - P006



WEST ELEVATION
SCALE 1:100
PROPOSED - P007

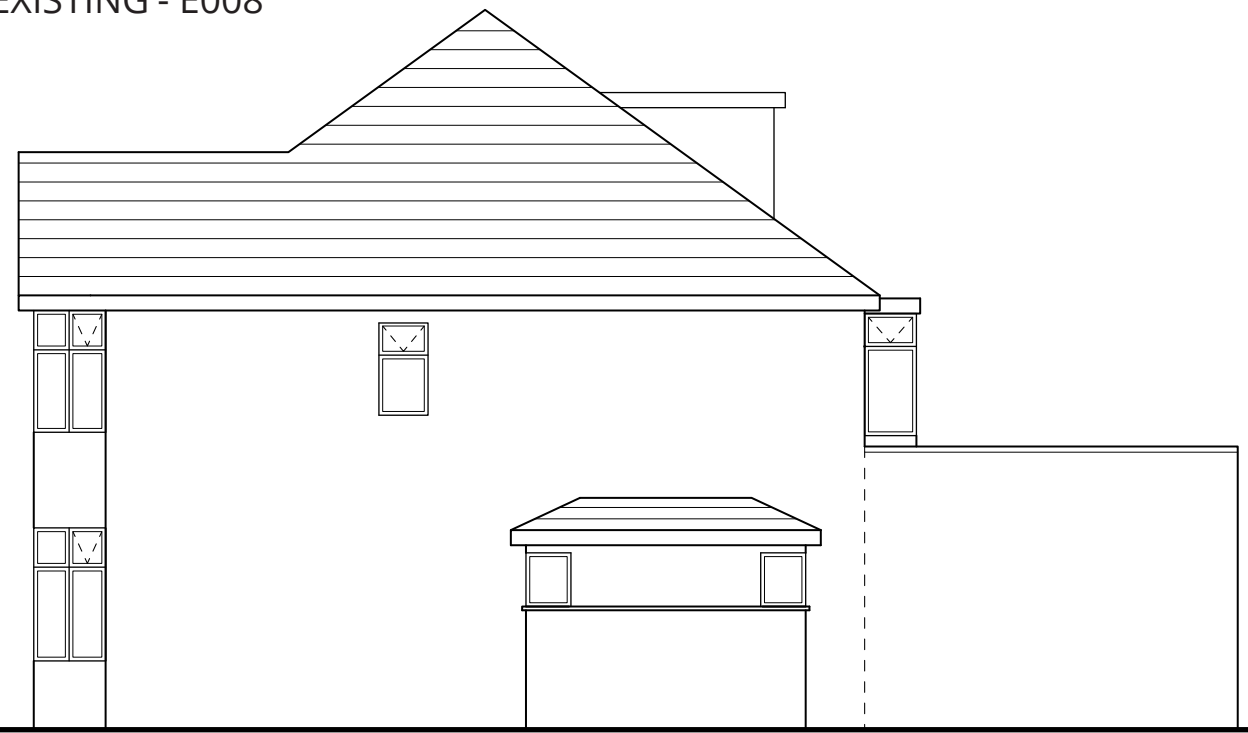

NORTH ELEVATION
SCALE 1:100
PROPOSED - P008

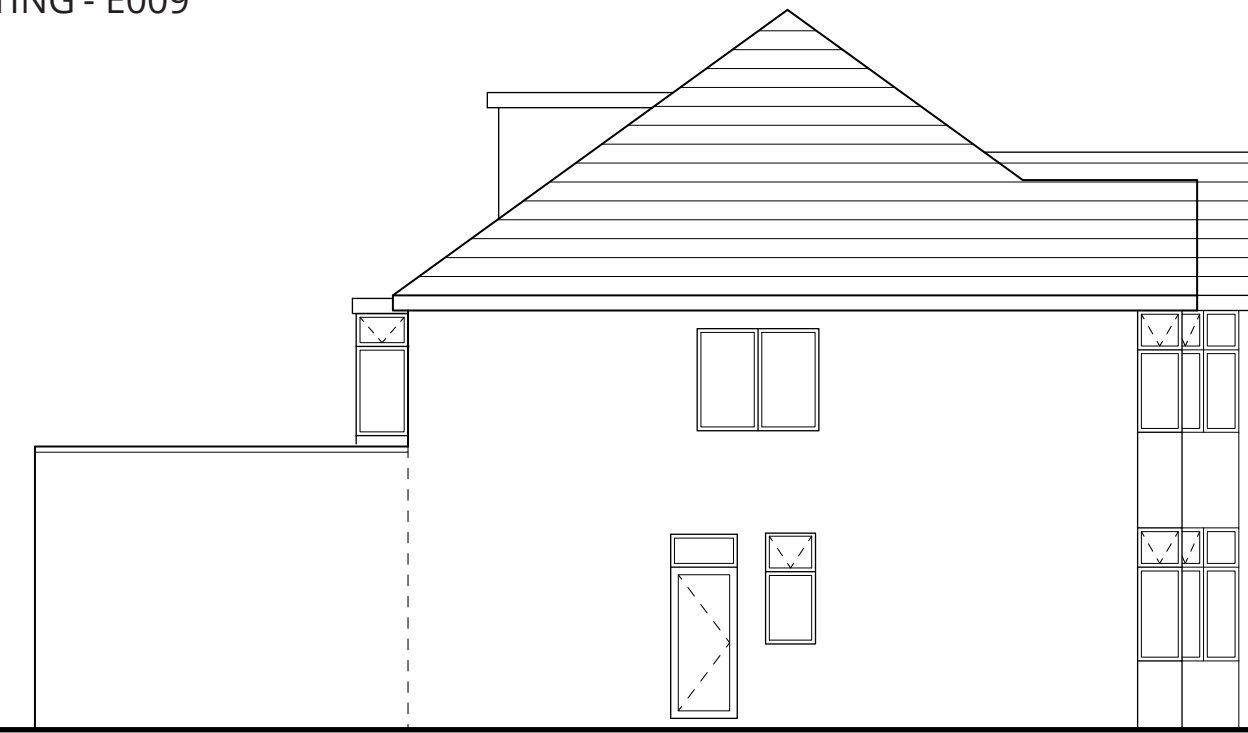

SOUTH ELEVATION
SCALE 1:100
PROPOSED - P009