


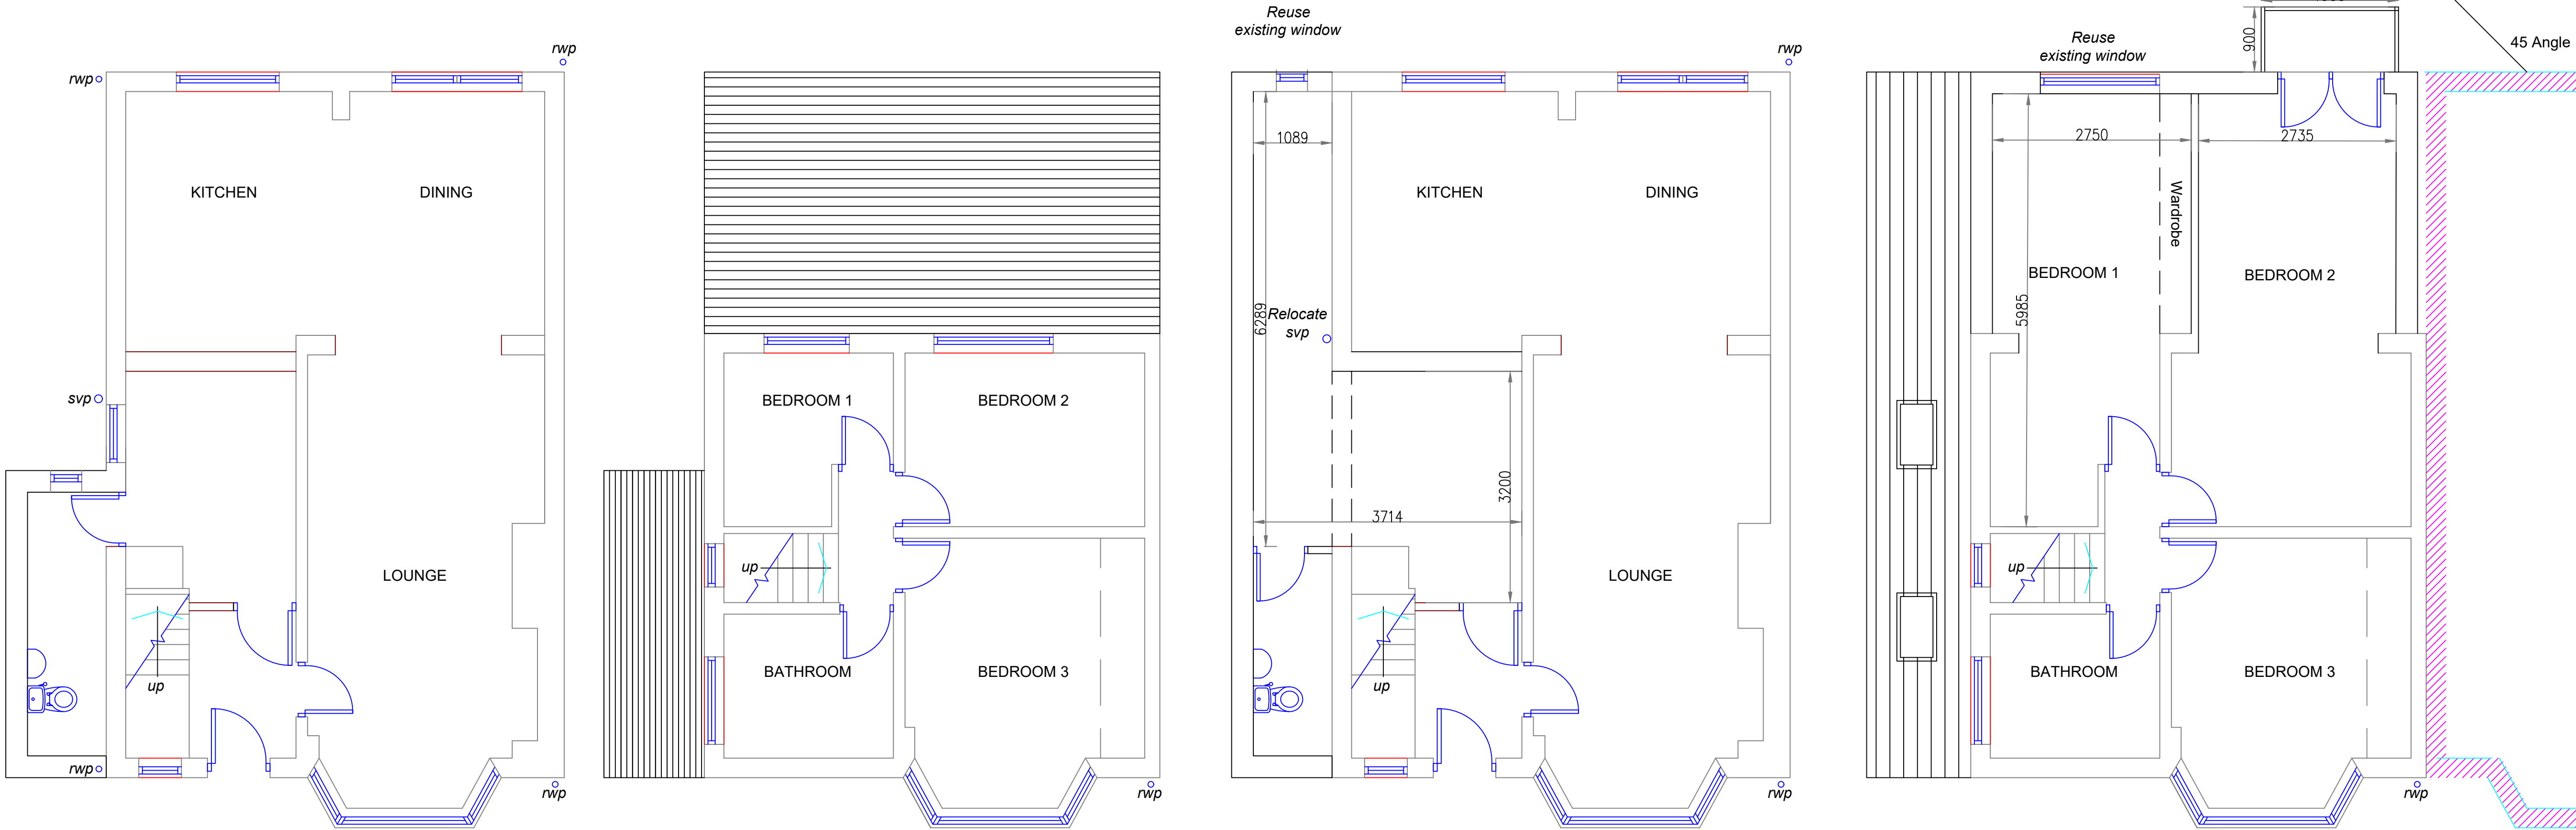

EXISTING GROUND FLOOR PLAN
1:50

EXISTING FIRST FLOOR PLAN
1:50

PROPOSED GROUND FLOOR PLAN
1:50

PROPOSED FIRST FLOOR PLAN
1:50



EXISTING REAR ELEVATION
1:100

EXISTING SIDE ELEVATION
1:100

EXISTING SIDE ELEVATION (2)
1:100

PROPOSED REAR ELEVATION
1:100

PROPOSED SIDE ELEVATION
1:100

PROPOSED SIDE ELEVATION (2)
1:100

All site dimensions, measurements, levels, drains and sewer positions shall be checked/verified by the contractor on site prior to work commencing.
Do not scale from this drawing. Dimensional errors, alterations and/or discrepancies must be reported by contractor before commencement of work. Drawings only to be used for planning purpose.
The drawing is not to be copied or disclosed by or to any unauthorised persons without the prior written consent of MH.

Notes

ROOF TILES WILL MATCH EXISTING TILES
BRICKS WILL MATCH EXISTING BRICKS

Date JUNE-2023

Drawing No 04

Project ALTERATIONS TO 153 HEYWOOD ROAD
PRESTWICH
M25 1LF

Drawing Title EXISTING AND PROPOSED PLANS
EXISTING AND PROPOSED ELEVATIONS

Scale @ A1 VARIOUS

All site dimensions, measurements, levels, drains and sewer positions shall be checked/verified by the contractor on site prior to work commencing.


Do not scale from this drawing. Dimensional errors, alterations and/or discrepancies must be reported to contractor before commencement of work. Drawings only to be used for planning purposes.

This drawing is not to be copied or disclosed by or to any unauthorised persons without the prior written consent of BS.

notes

ROOF TILES WILL MATCH EXISTING TILES


BRICKS WILL MATCH EXISTING BRICKS

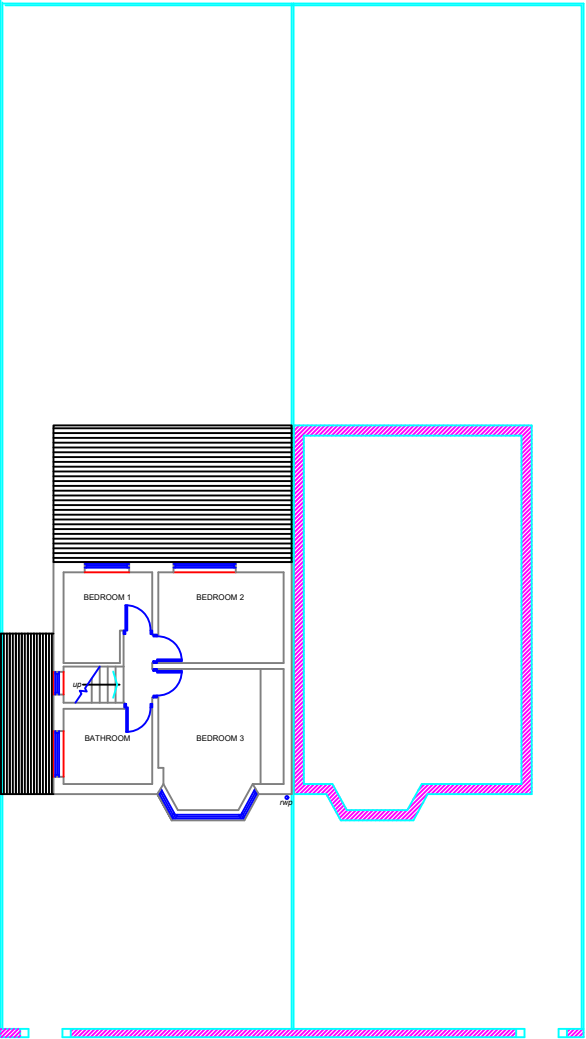

153 HEYWOOD ROAD

155 HEYWOOD ROAD

EXISTING SITE PLAN
1:200

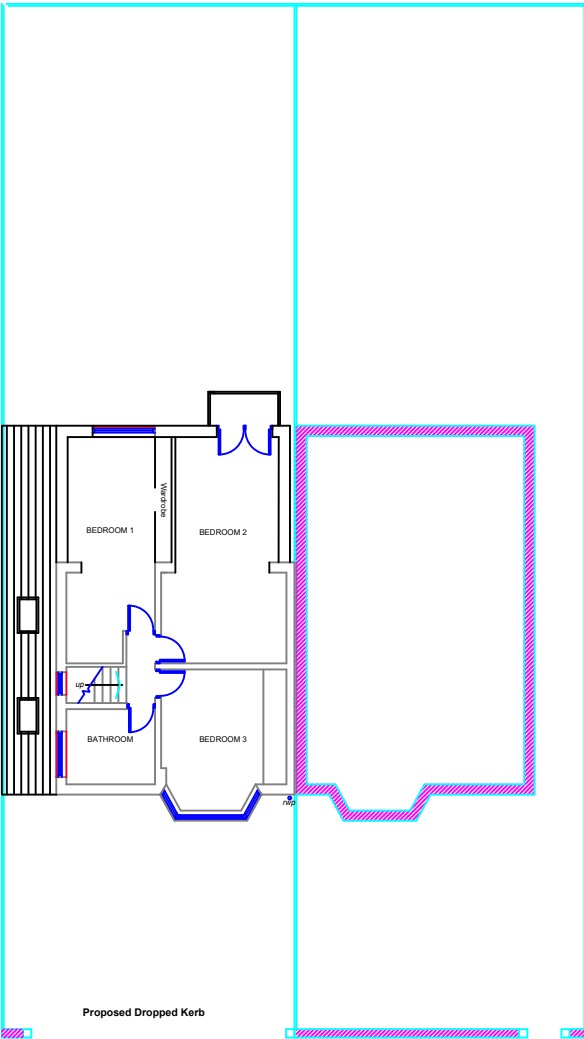

153 HEYWOOD ROAD

155 HEYWOOD ROAD

PROPOSED SITE PLAN
1:200

Date	JUNE-2023
Drawing No	94
Project	153 HEYWOOD ROAD PRESTWICH M25 I/L
Drawing Title	EXISTING AND PROPOSED SITE PLANS
Scale	@ A1