


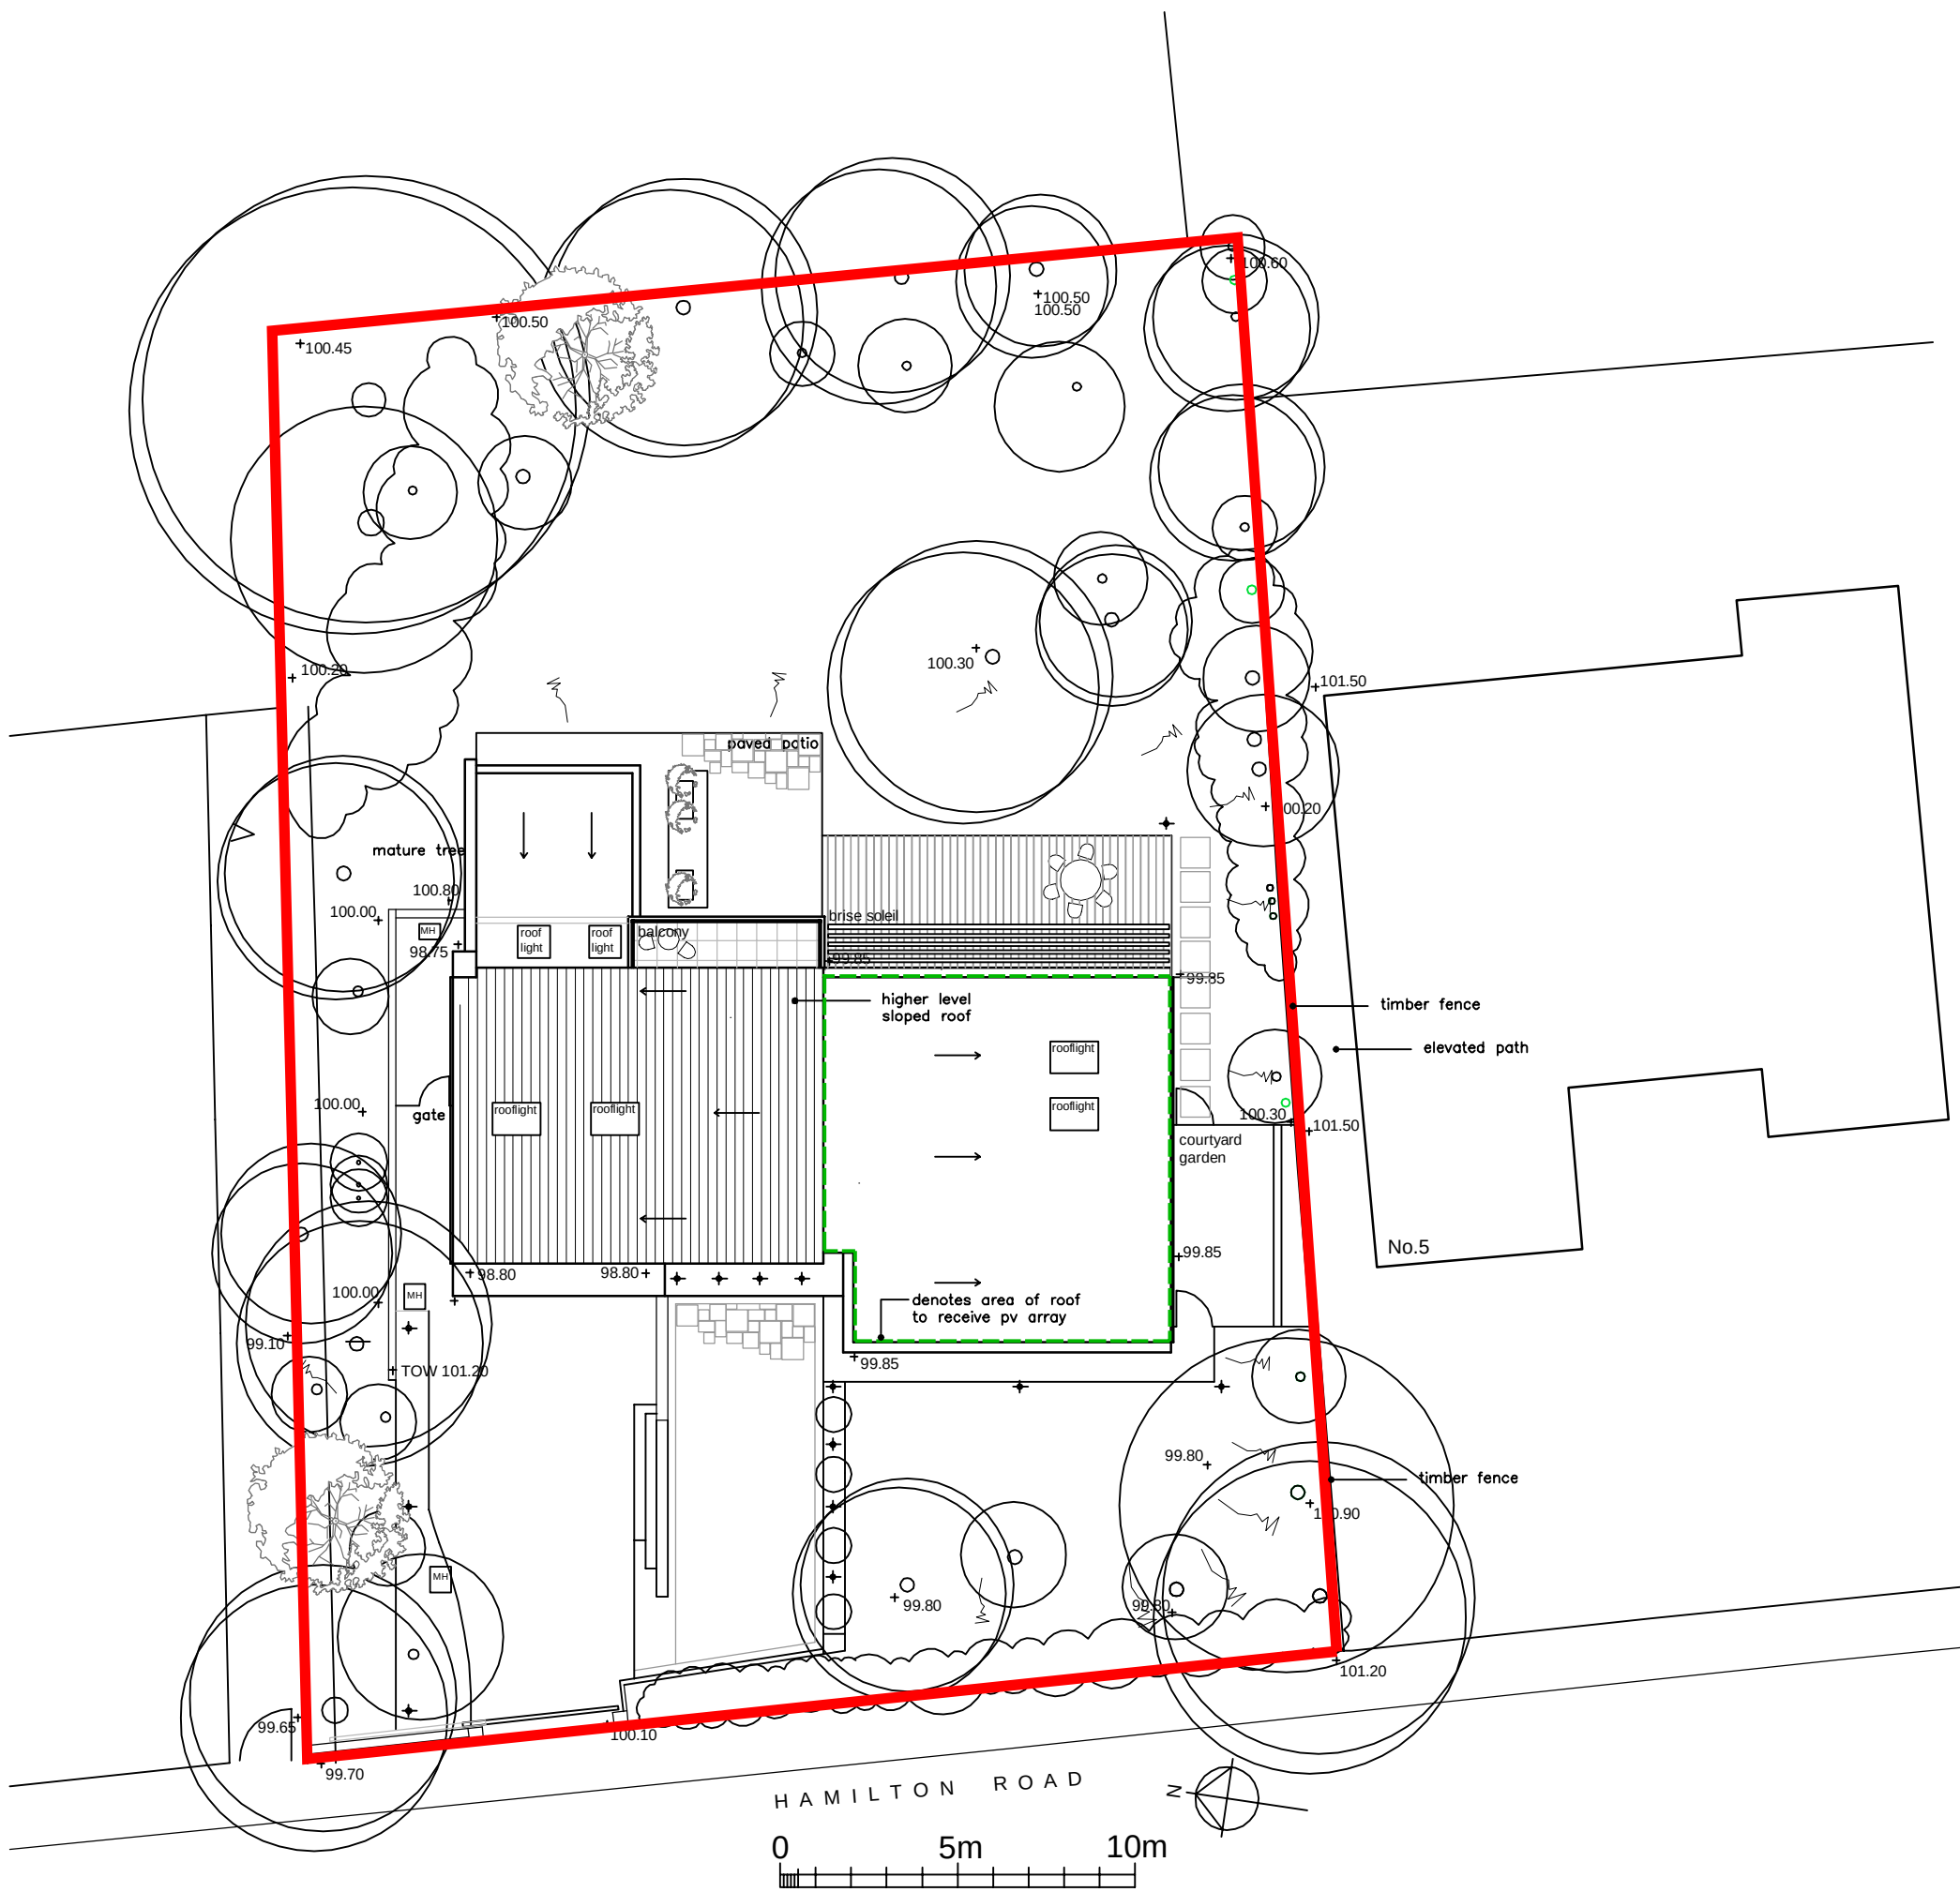

revisions	
existing site plan	
3 hamilton road	
prestwich	
date: july 2023	scale 1:200 @a3
status: for approval	dwg. d466 02
DO NOT SCALE - IF DIMENSIONS ARE NOT GIVEN PLEASE ASK COPYRIGHTED TO ARCHITECTURAL DESIGNWORKS LTD	

architectural designworks limited

designworks



BUILDINGS



SPACES



PLACES

fourth floor 59 piccadilly manchester M1 2AQ t: 0161 332 1943 e: architects@archdesignworks.co.uk