

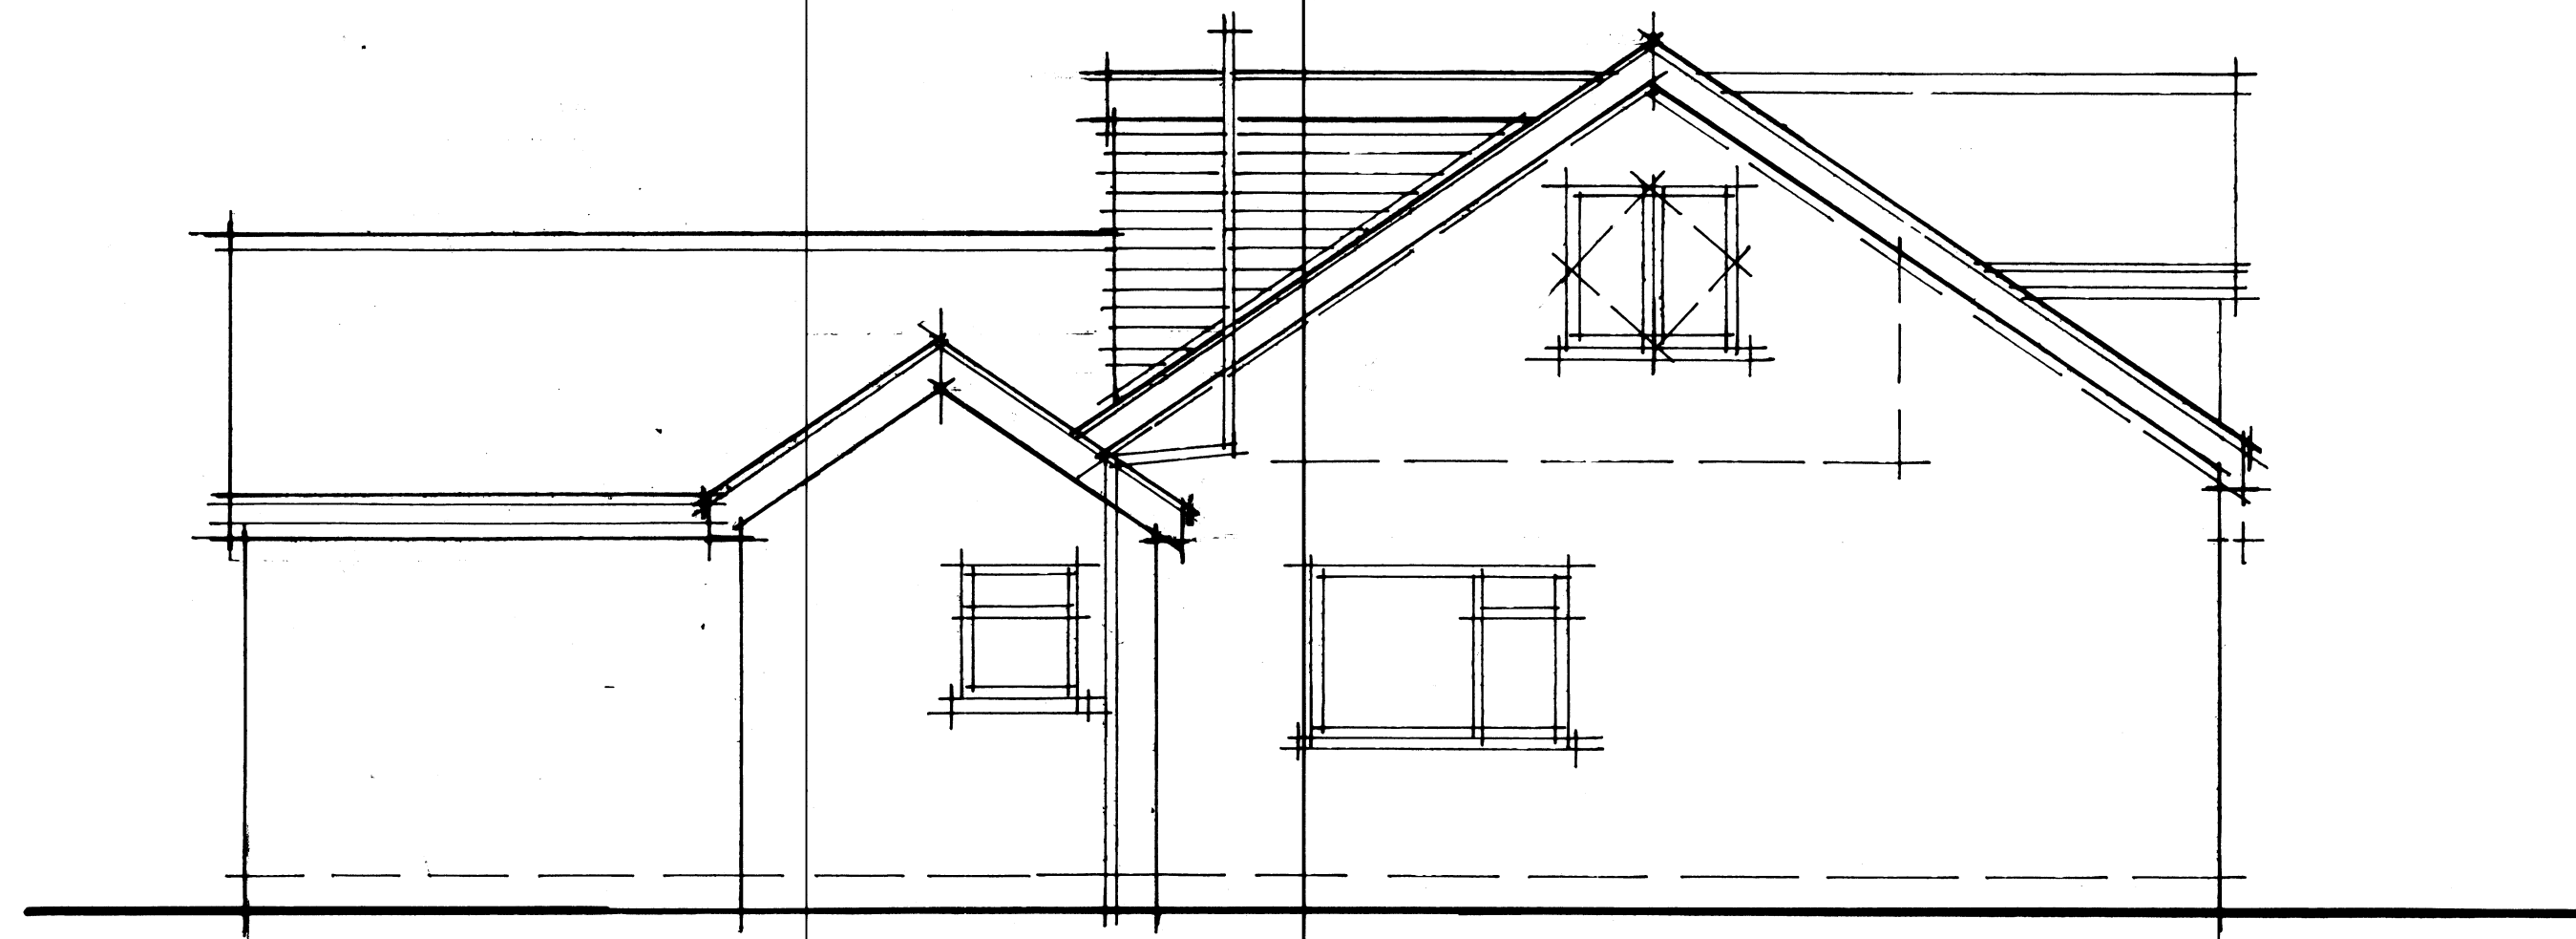


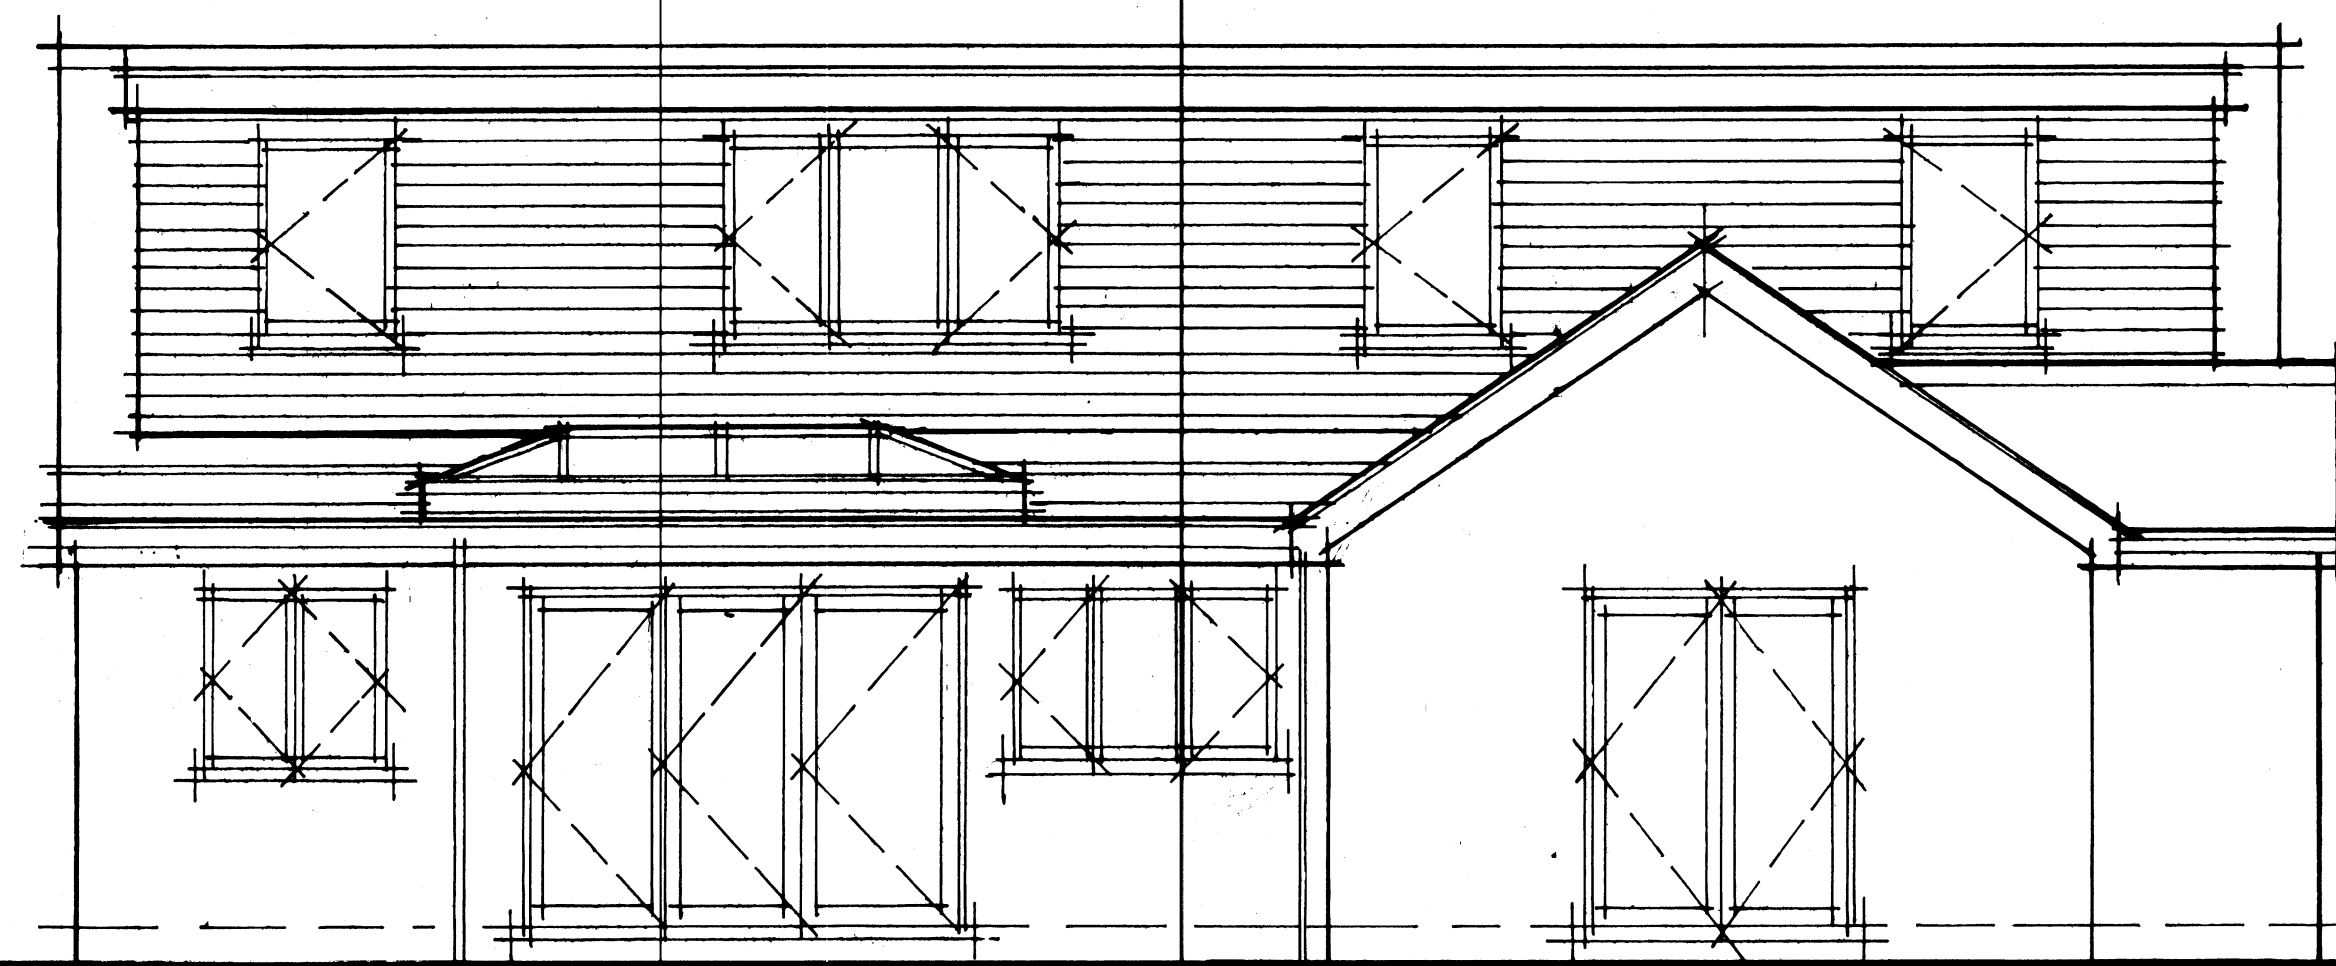

SIDE (north) ELEVATION

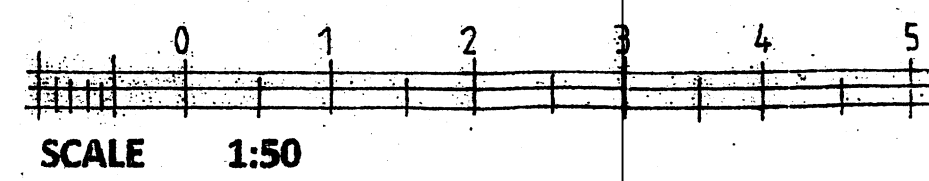

REAR ELEVATION

Notes double
doors in place
of windows

DESCRIPTION	DATE	REV



CLIENT

JOB
51 WOODHALL AVENUE
WHITEFIELD

DRAWING TITLE
AS PROPOSED
side and rear elevations

DATE	DRAWN
11/03/2024	DO

SCALE 1:50 @ A3 2024

JOB No	DRAWING No	REVISION
1732	204	