




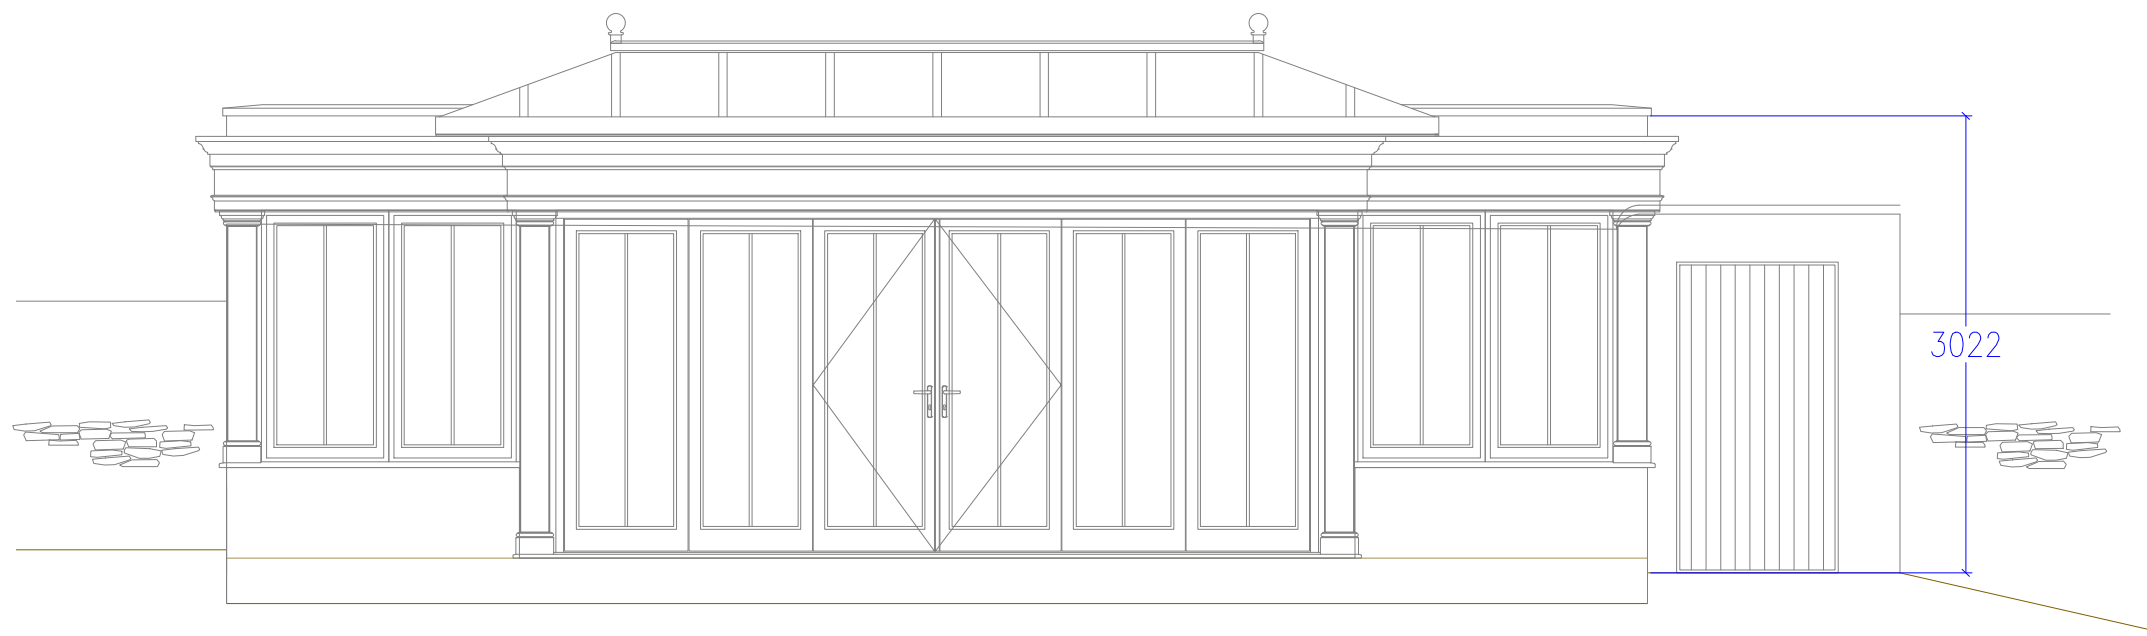

Proposed Front Elevation
Scale 1:50

 

Proposed Side Elevation
Scale 1:50

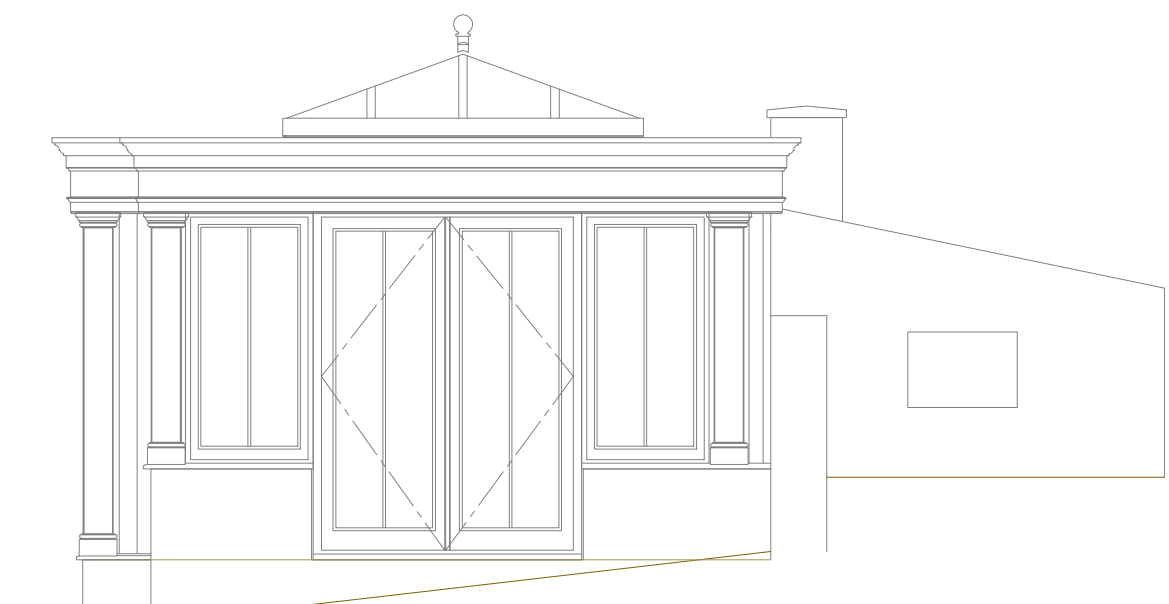

Proposed Side Elevation
Scale 1:50

REVISION	DATE	COMMENT

client: Higher House Moor Road Bury Greater Manchester BL8 4NX		
Drawing: Proposed Elevations		
scale: 1:50@A2	dwg: 12617 /02	rev: -
date: January '23		



Bennett Road,
Isleport Business Park,
Highbridge, Somerset, TA9 4PW
Tel: 01278-764400 Fax:
01278-764422