




PROPOSED ELEVATIONS 1 : 100

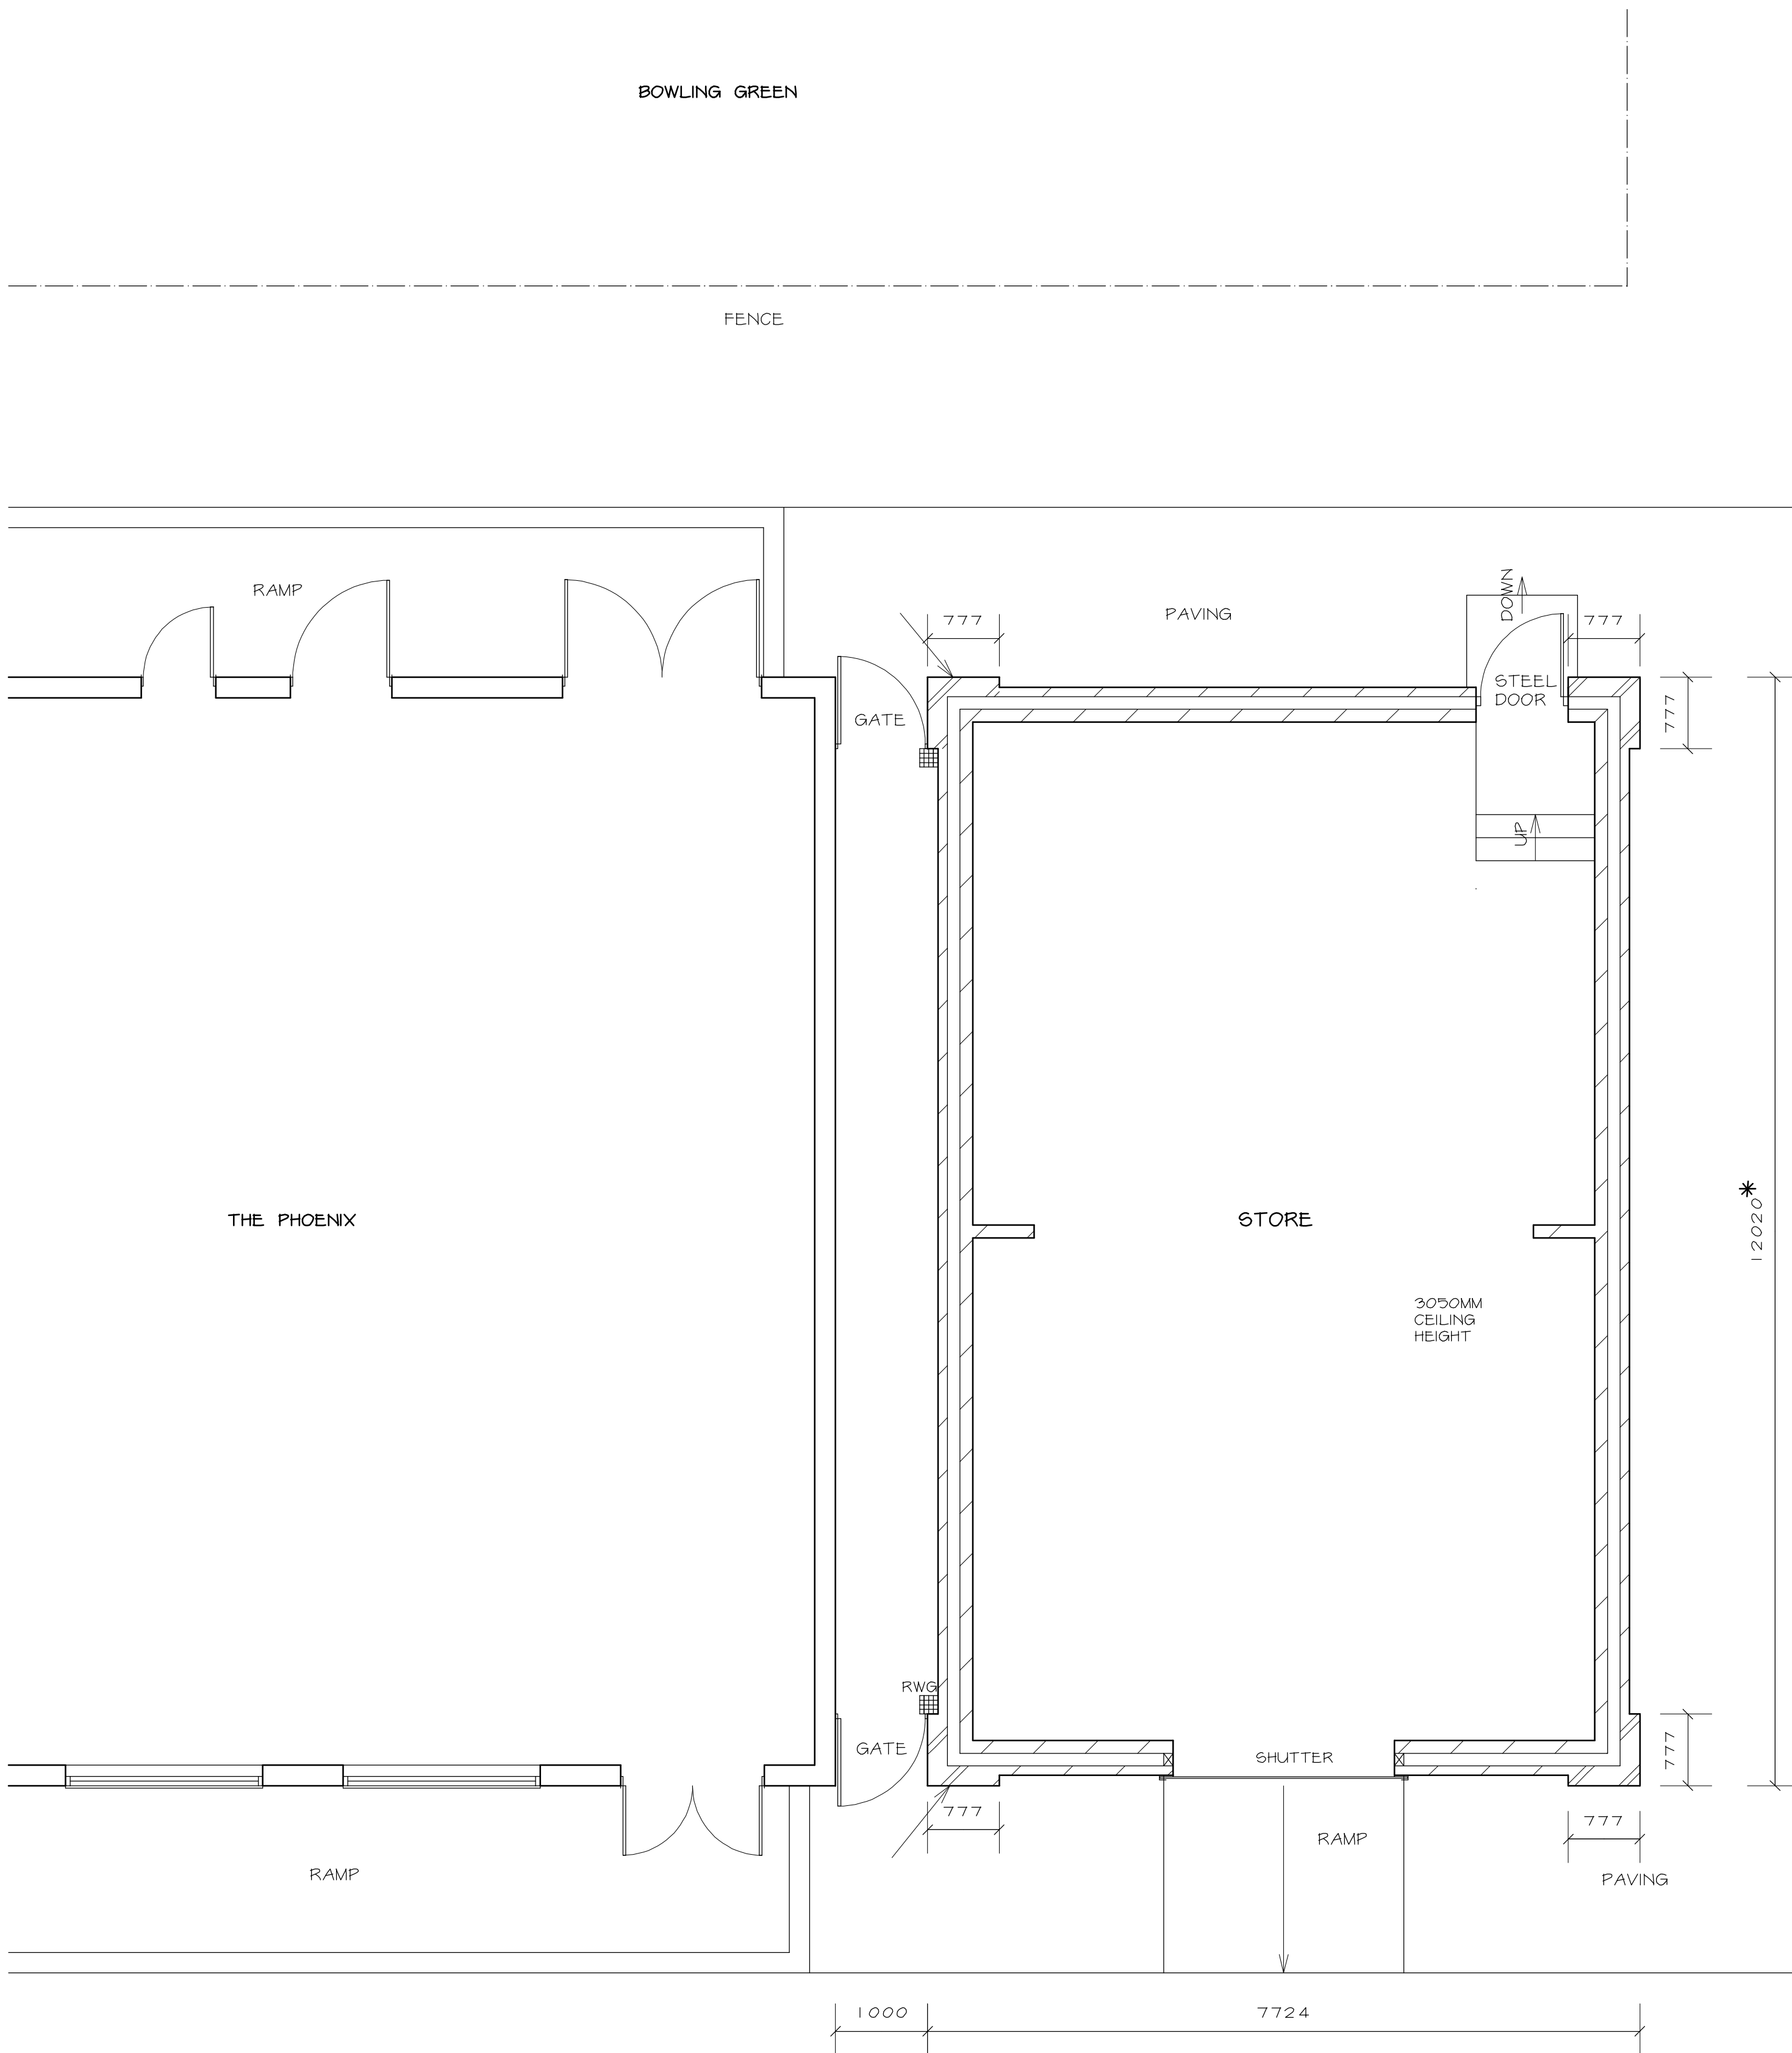

PROPOSED GROUND FLOOR PLAN 1 : 50

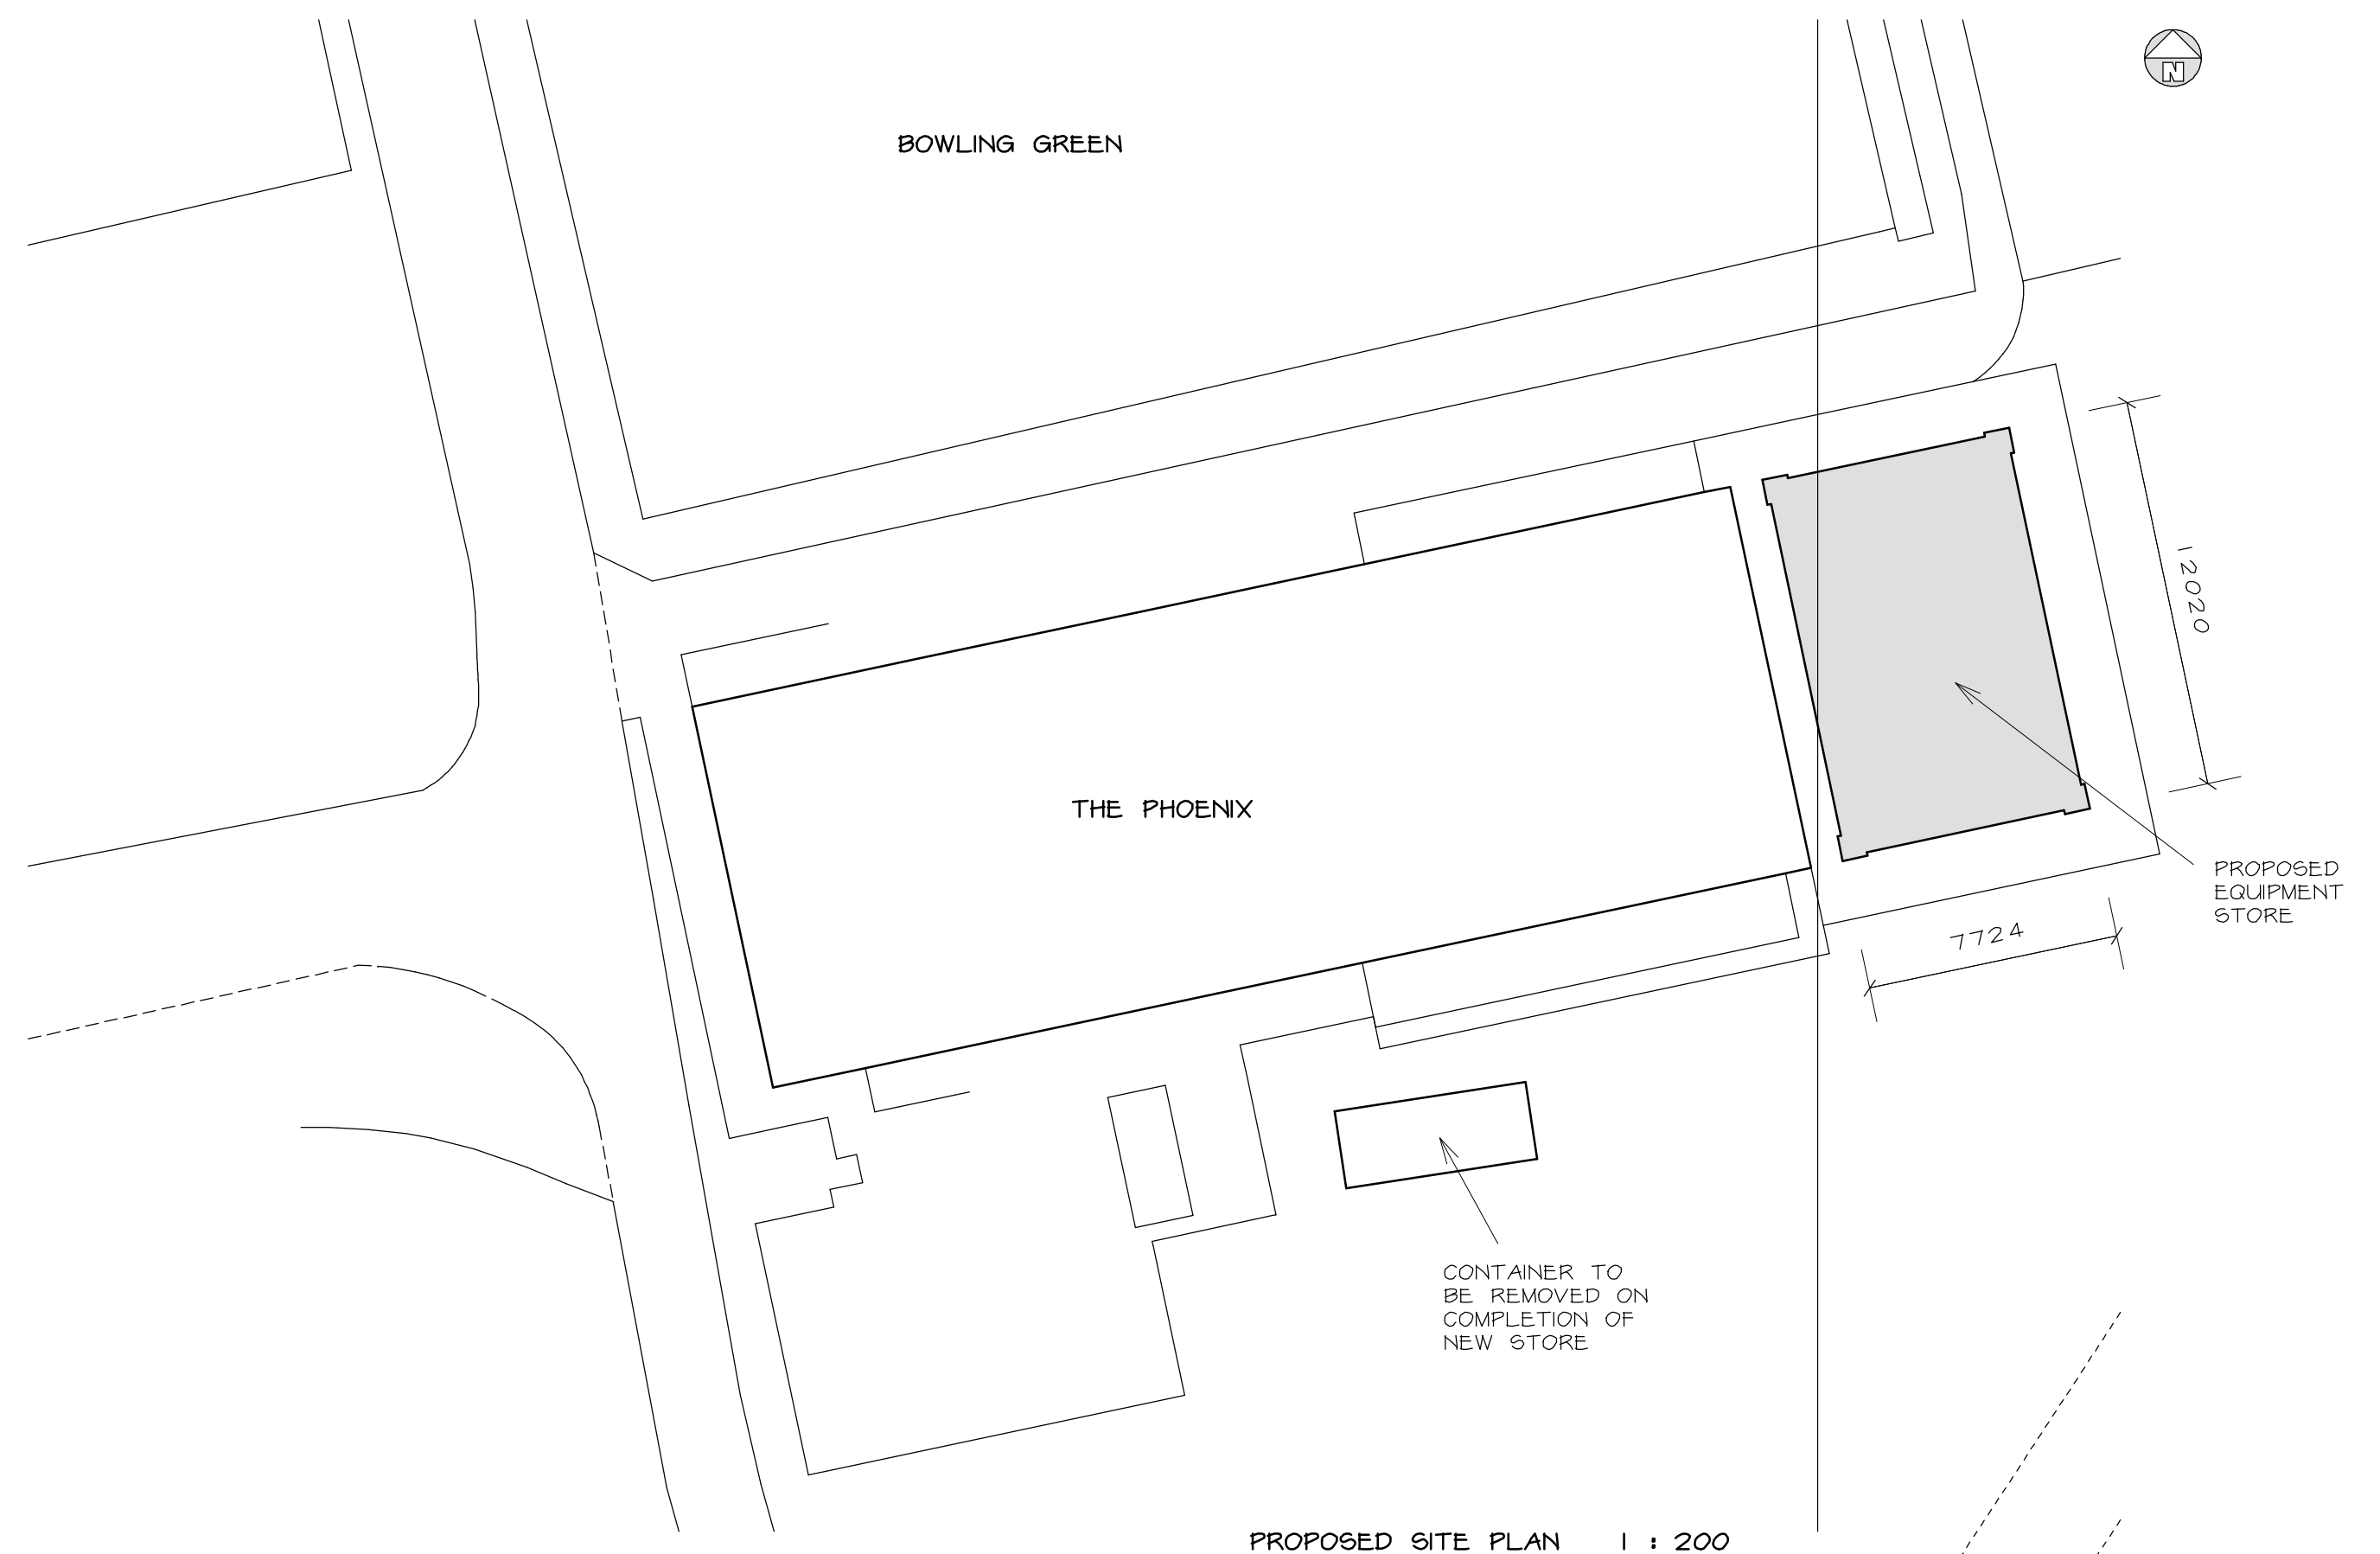

PROPOSED SITE PLAN 1 : 200

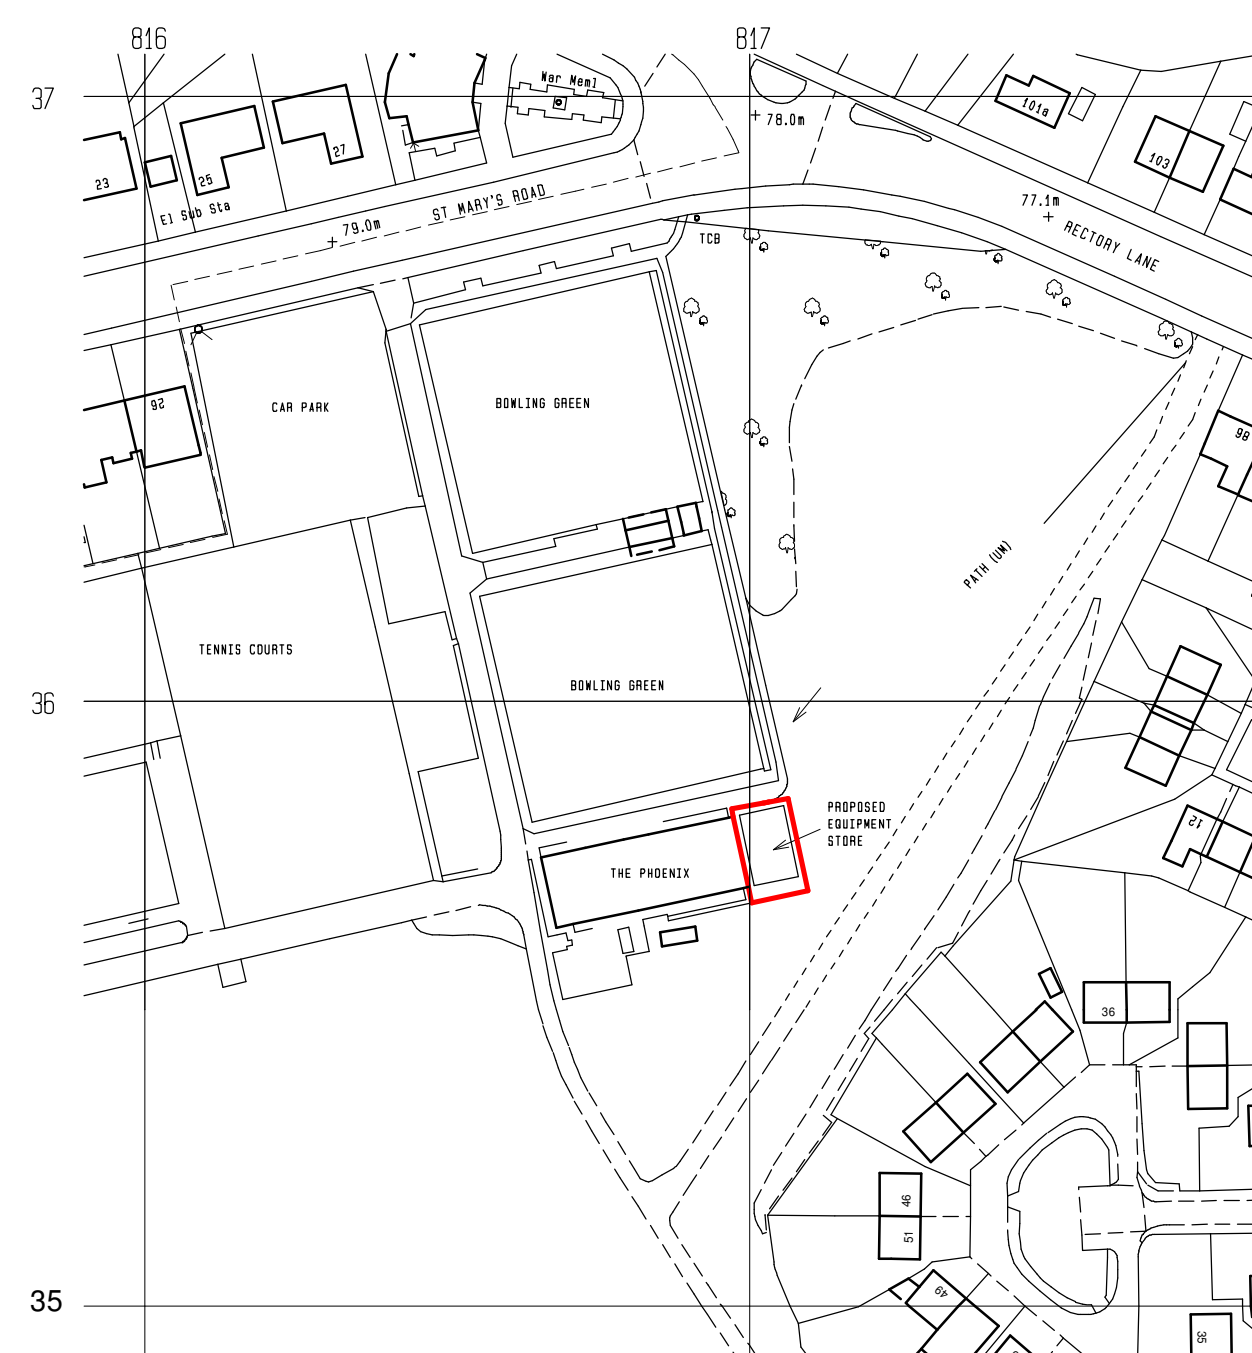

LOCATION PLAN 1 : 1250

MATERIALS

ROOF - REDLAND REGENT SMOOTH CONCRETE
TILES - SIMILAR COLOUR TO EXISTING PHOENIX
ROOF TILES.

EXTERNAL WALLS - LIGHT GREEN RENDER AND
SMOOTH RED STOCK BRICK QUOINS

SHUTTER, SOFFITS, FASCIA AND VERGE BOARDS -
PAINTED DARK GREEN

STEEL DOOR - PAINTED SAME COLOUR AS RENDER

Telephone 0161 643 2422

Northside Plans Ltd

Planning and Building Design

116 Simister Lane Prestwich Manchester M25 2SB

Project

PROPOSED DETACHED EQUIPMENT STORE
ST MARY'S PARK
PRESTWICH

Title

PROPOSED PLANS AND ELEVATIONS

Scale 1:50 1:100 1:200 (A1) Date 06/2023
Drawn by NIGEL TAMM Dwg.no. 6MP/2/P