




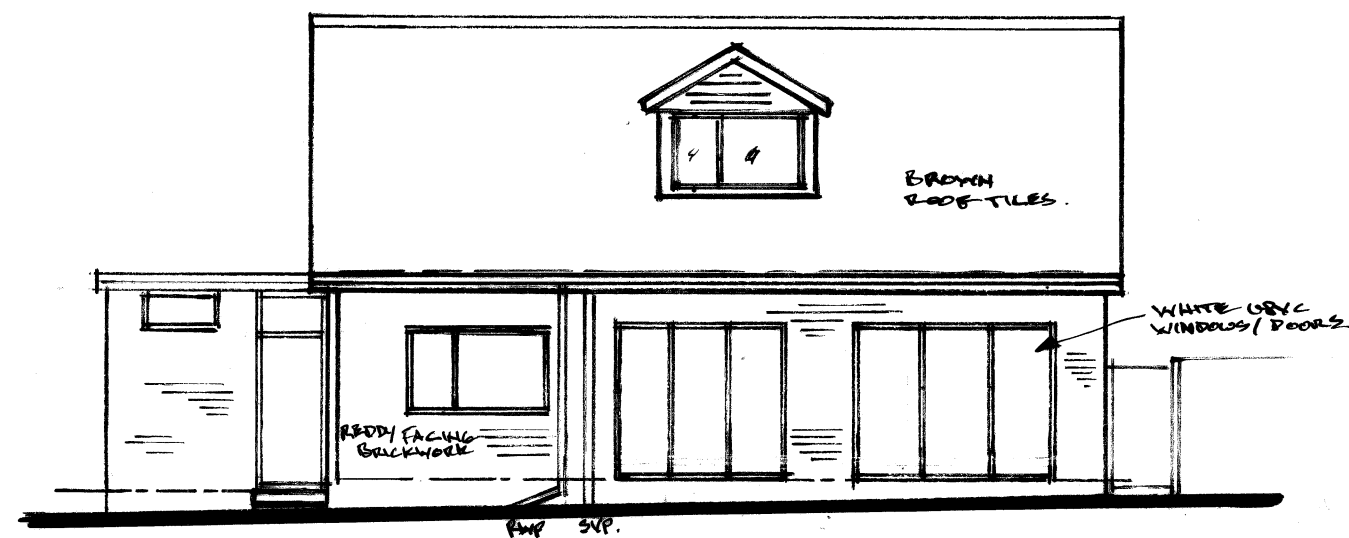



REAR ELEVATION. 1:100.

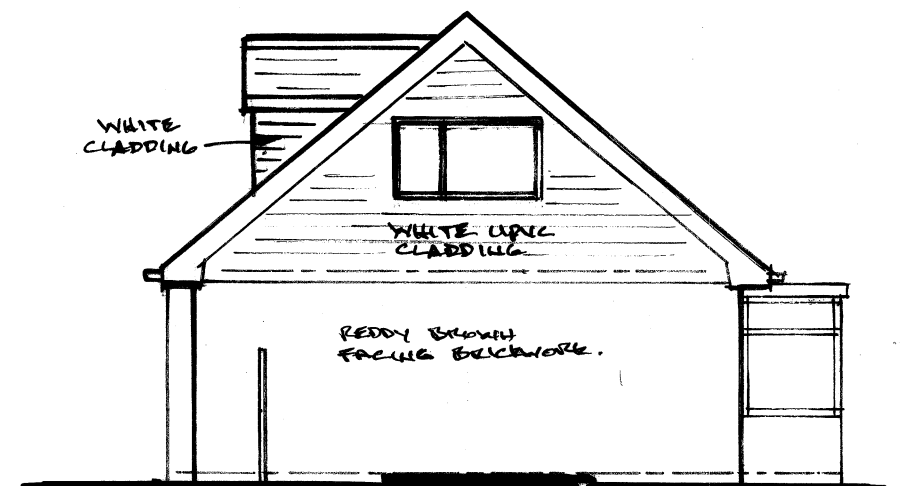

L.H. SIDE ELEVATION

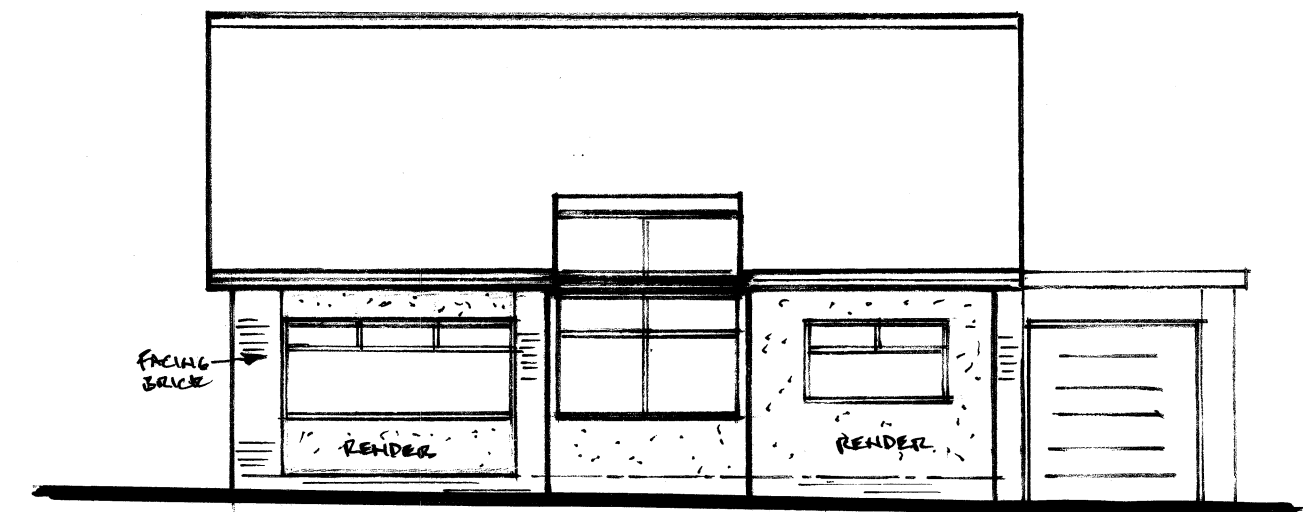

FRONT ELEVATION

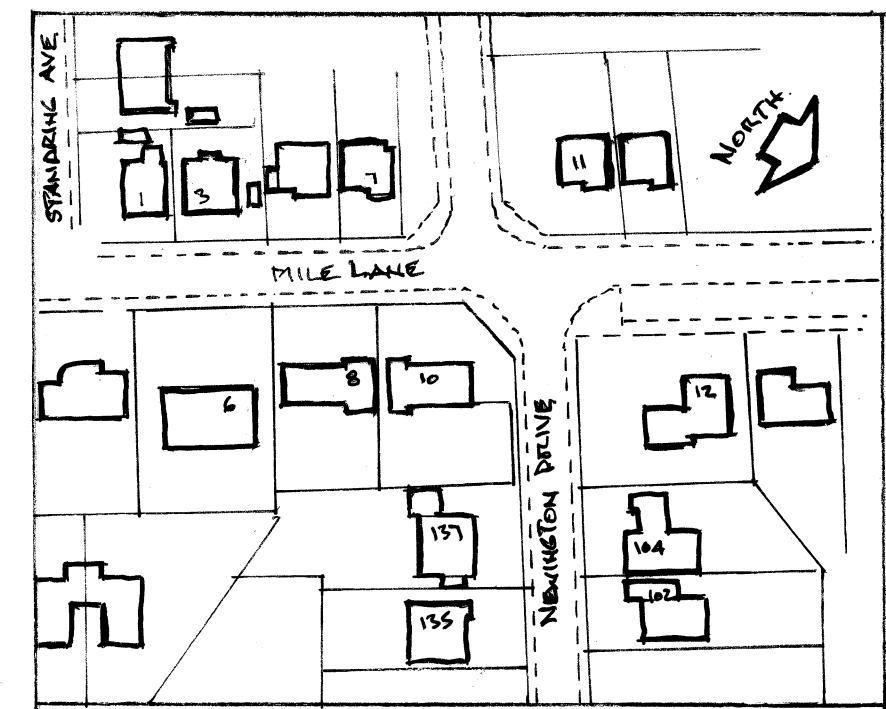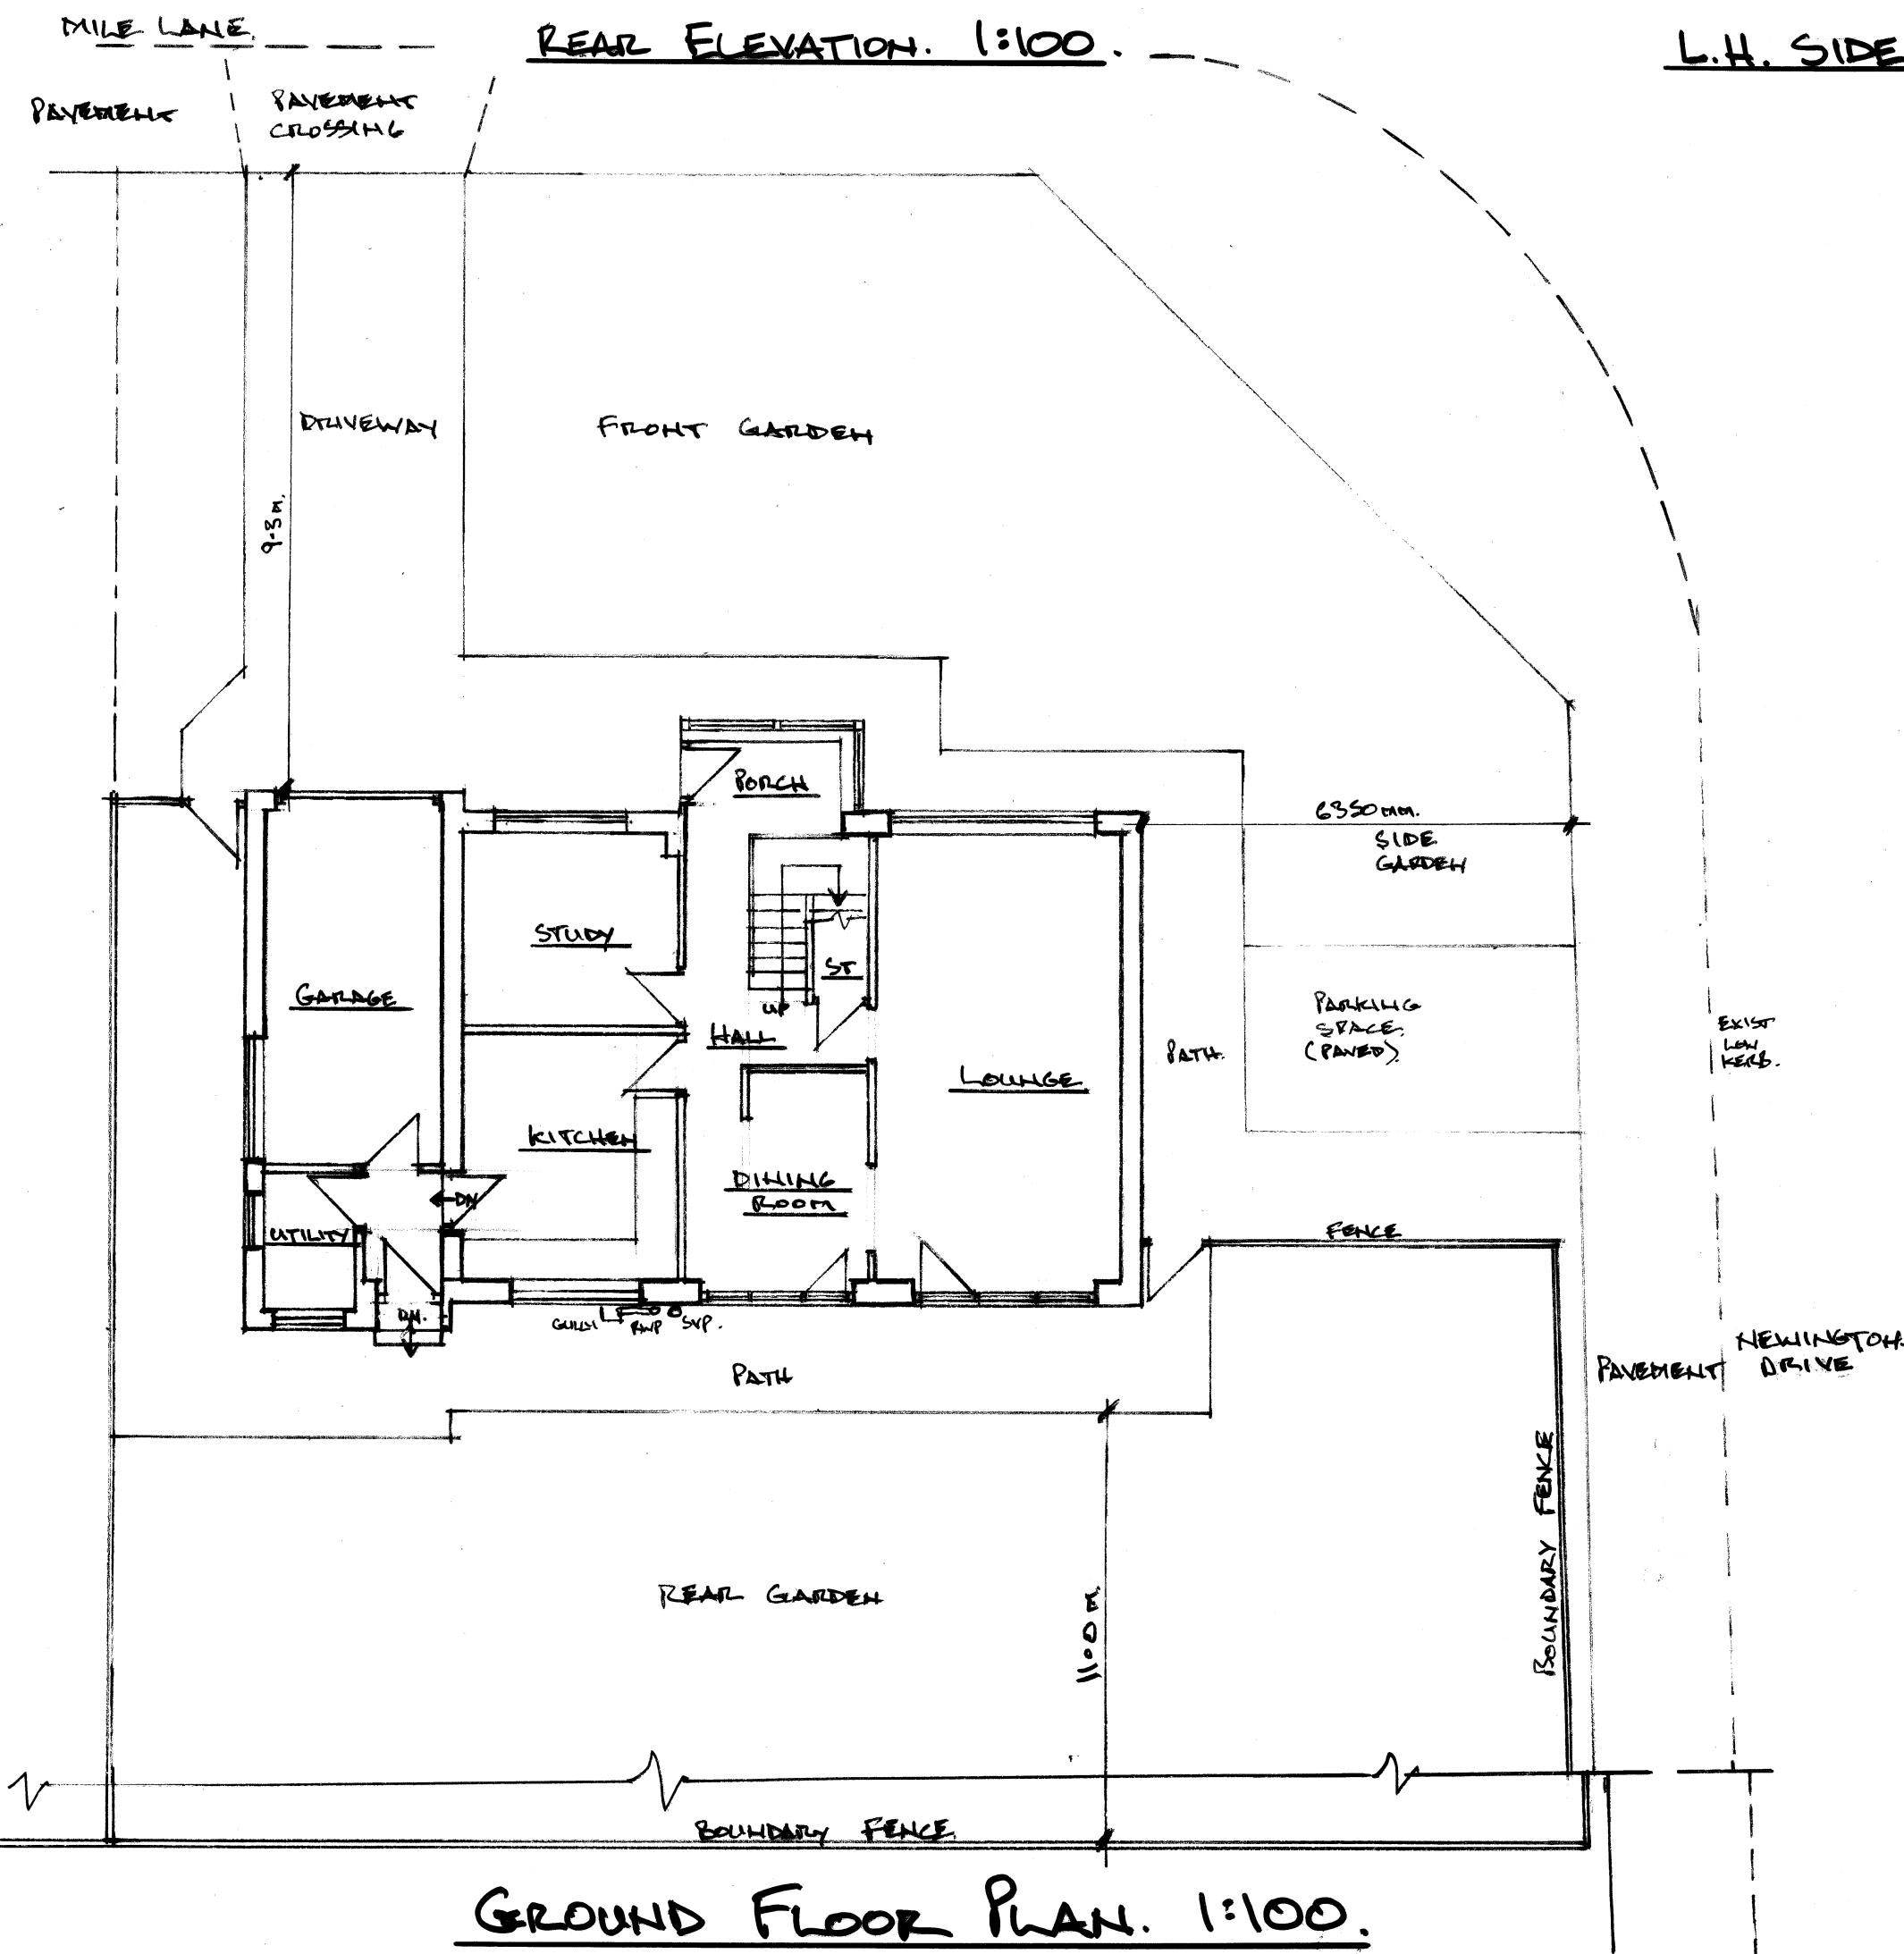

LOCATION PLAN. 1:1250

Architectural & Building Services			
NEIL BUTTERWORTH			
Tel: 07786 275483			
89 Higher Ainsworth Road, Radcliffe, Manchester, M26 4JJ			
Job Title <u>PROPOSED SINGLE STOREY REAR EXTENSION, & EXTERNAL ALTERATIONS, AT 10 MILE LANE, BURY, FOR MR & MRS S. BAILEY.</u>			
Drawing Title <u>PLANS & ELEVATIONS (EXISTING)</u>			
Scale	Date	Drawn by	Drawing No.
1:100	DEC. 22	N.B.	1