



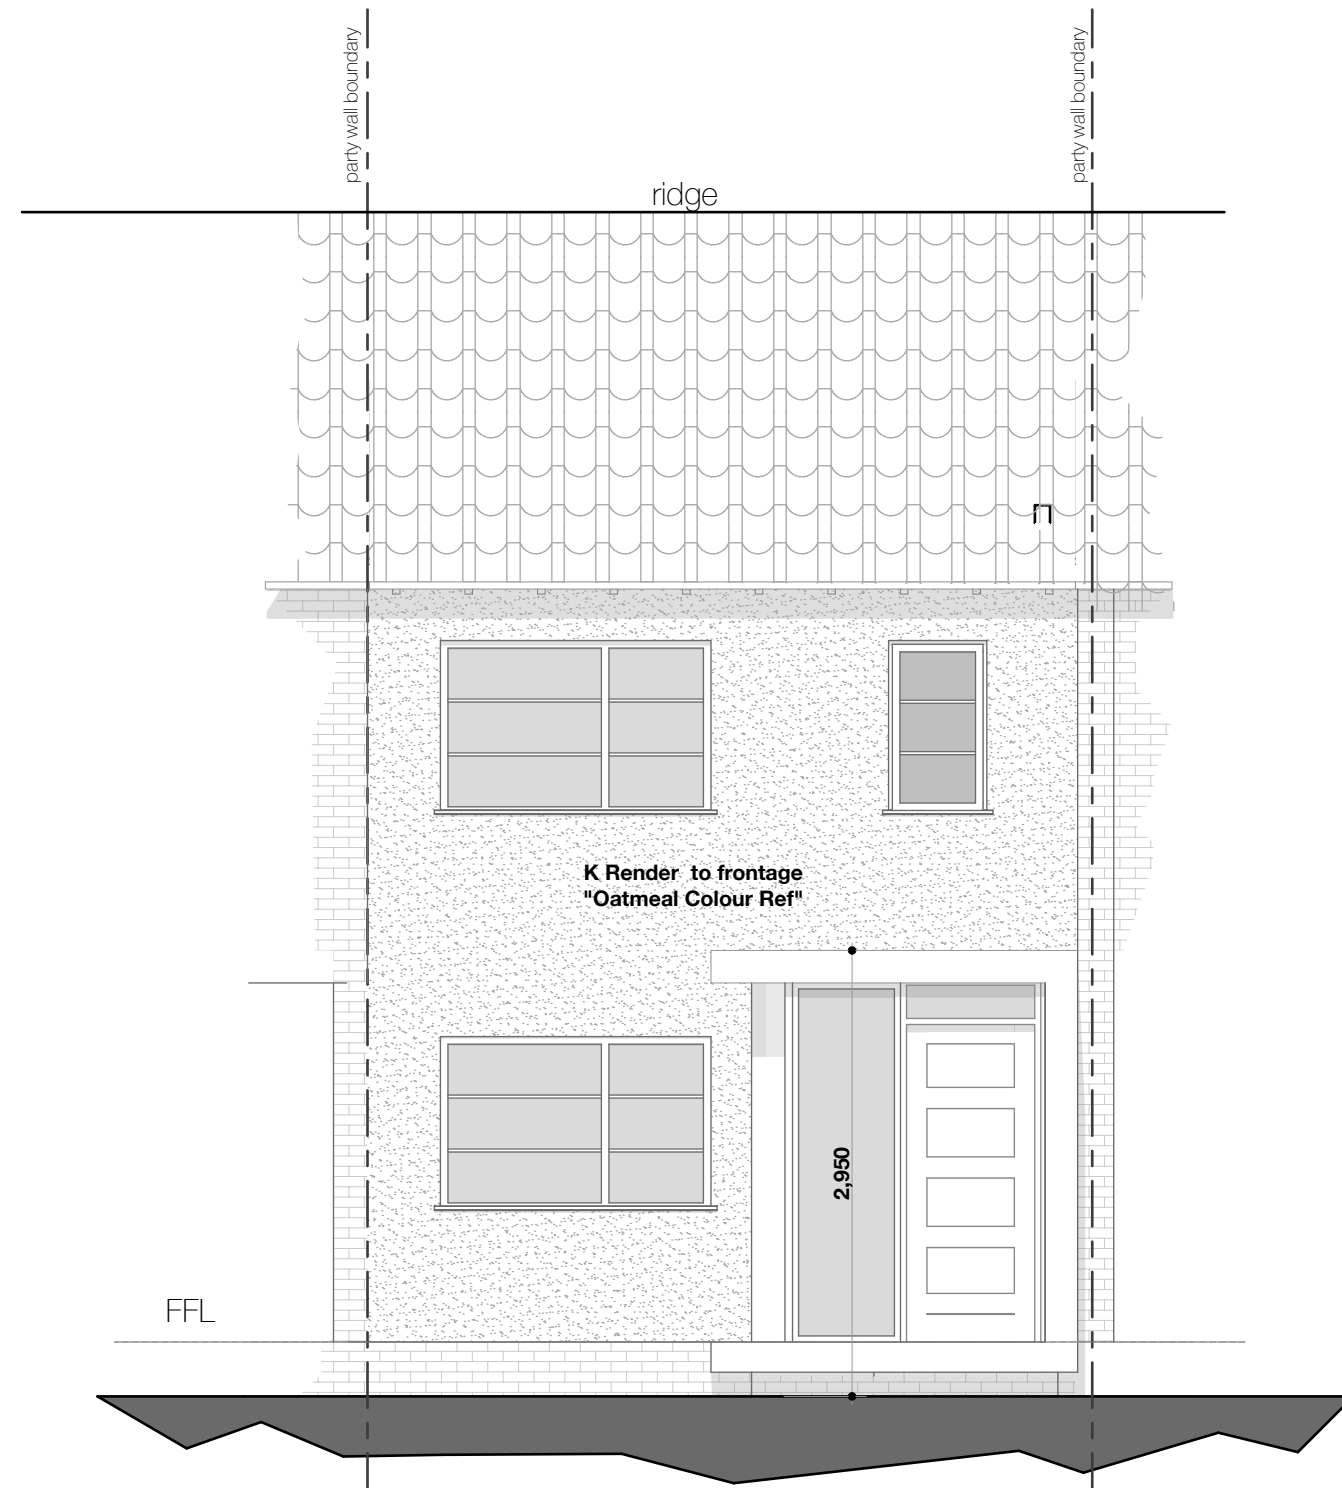


Proposed Front Elevation

scale 1:50 @ A1

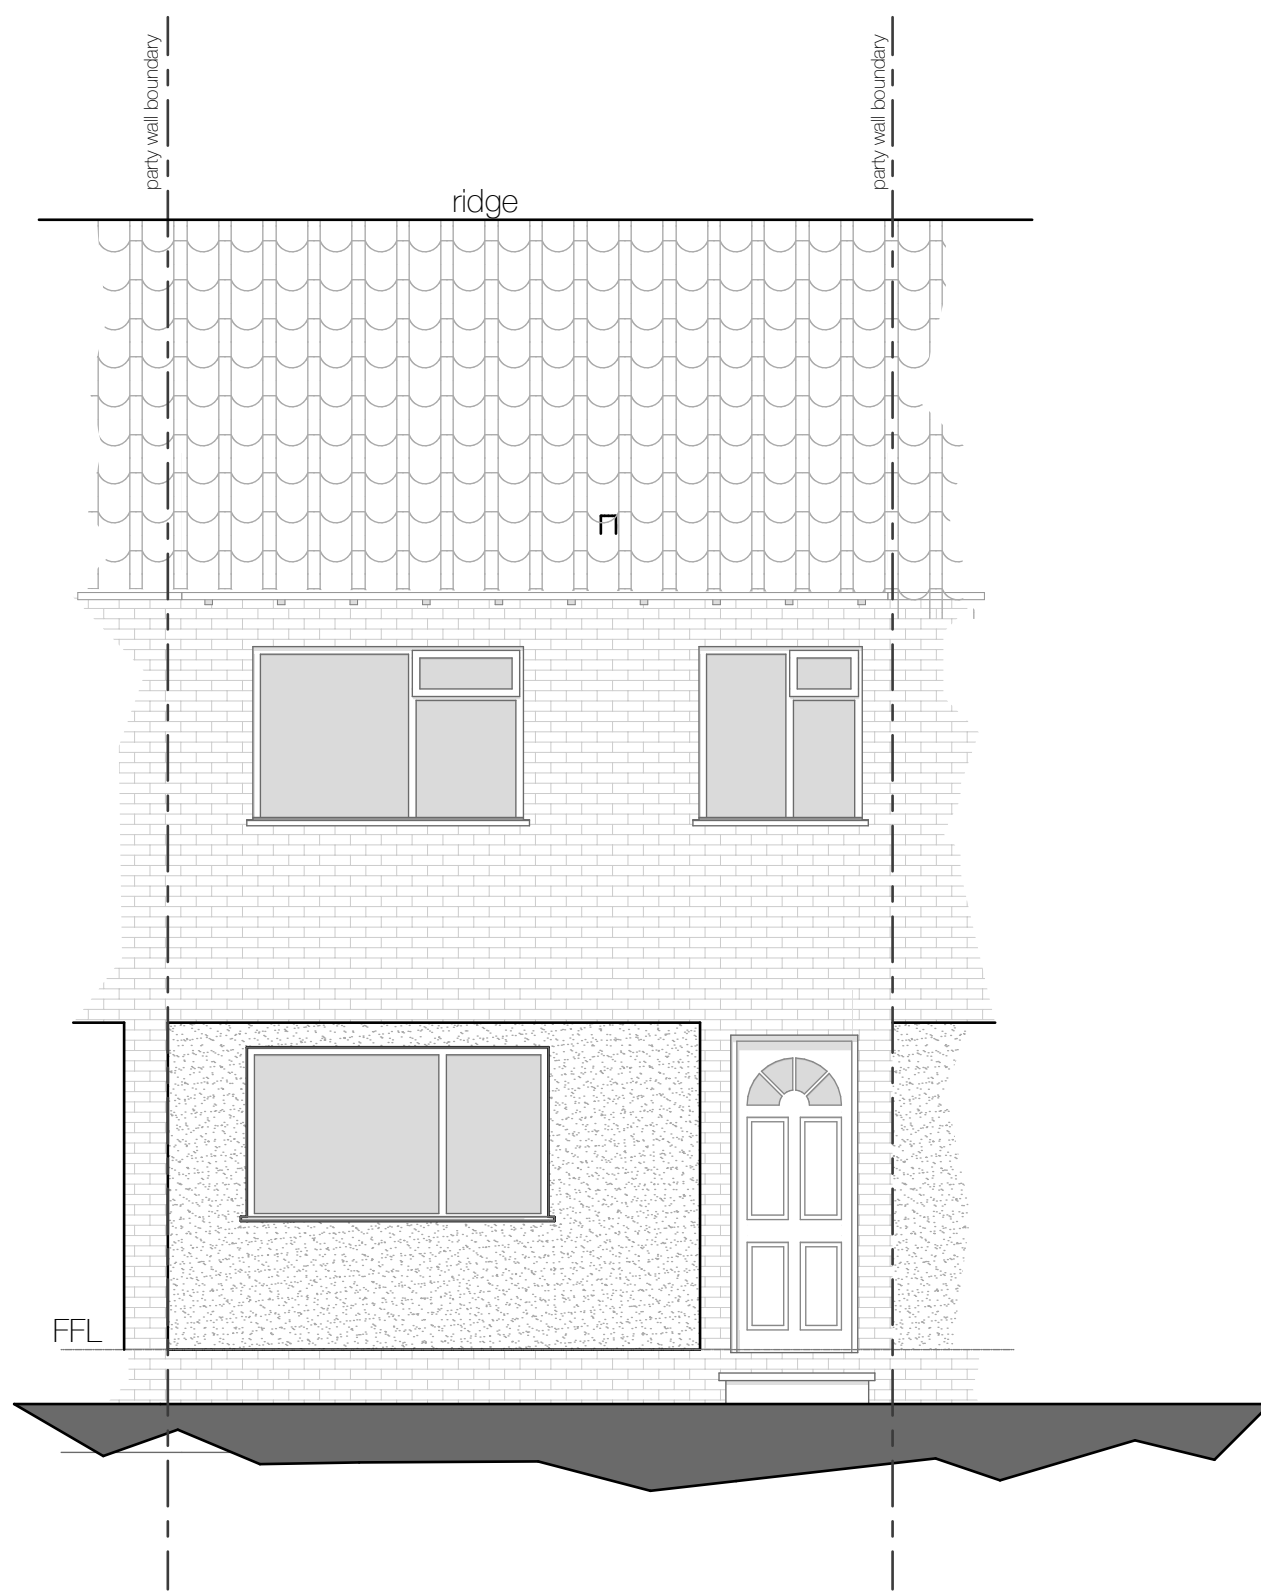


Existing Front Elevation

scale 1:50 @ A1

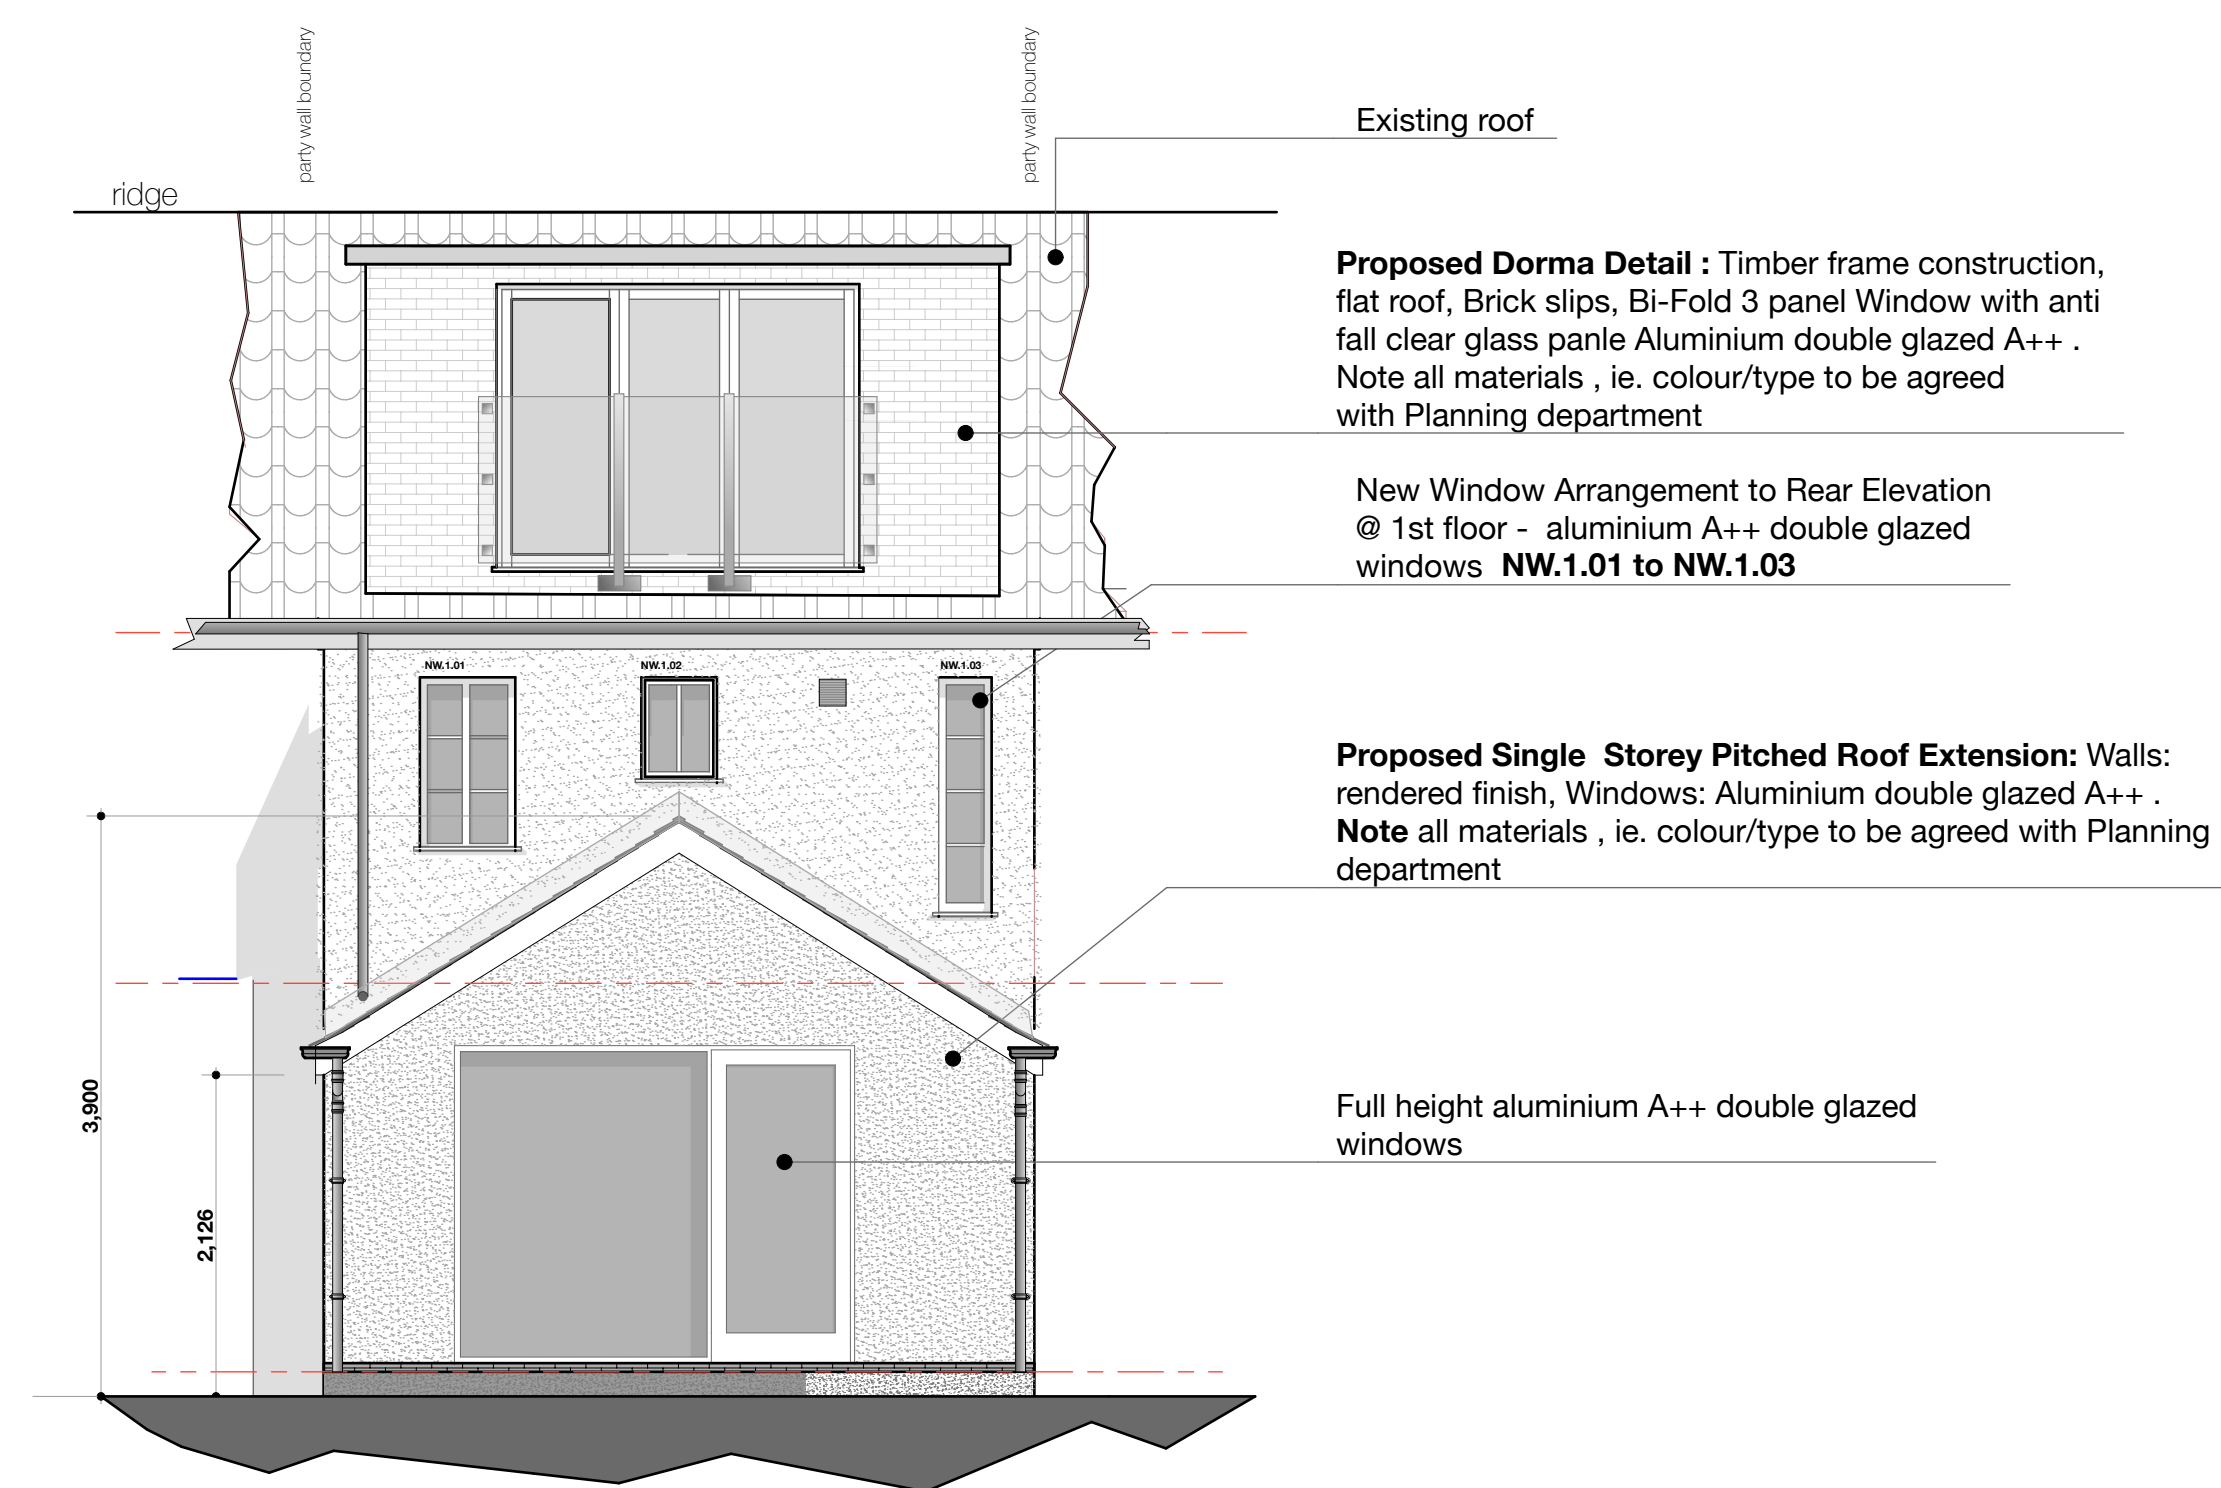


Proposed Rear Elevation

scale 1:50 @ A1

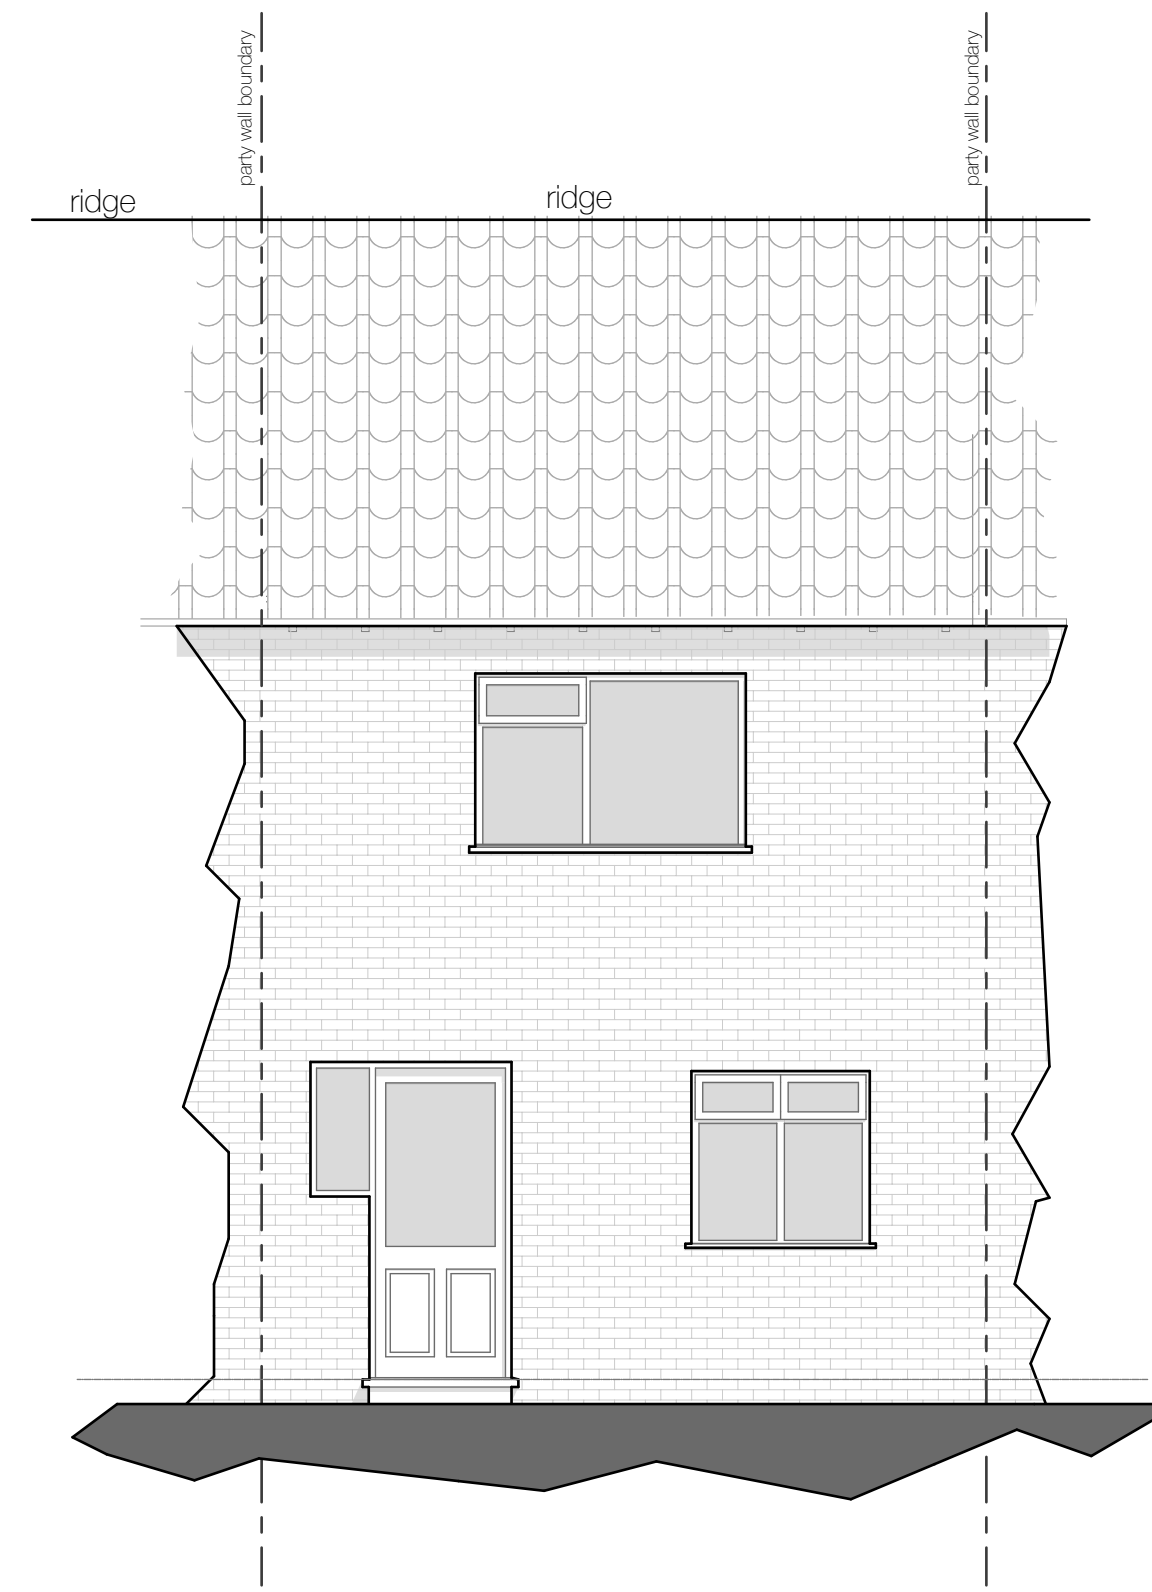

Existing Rear Elevation

scale 1:50 @ A1

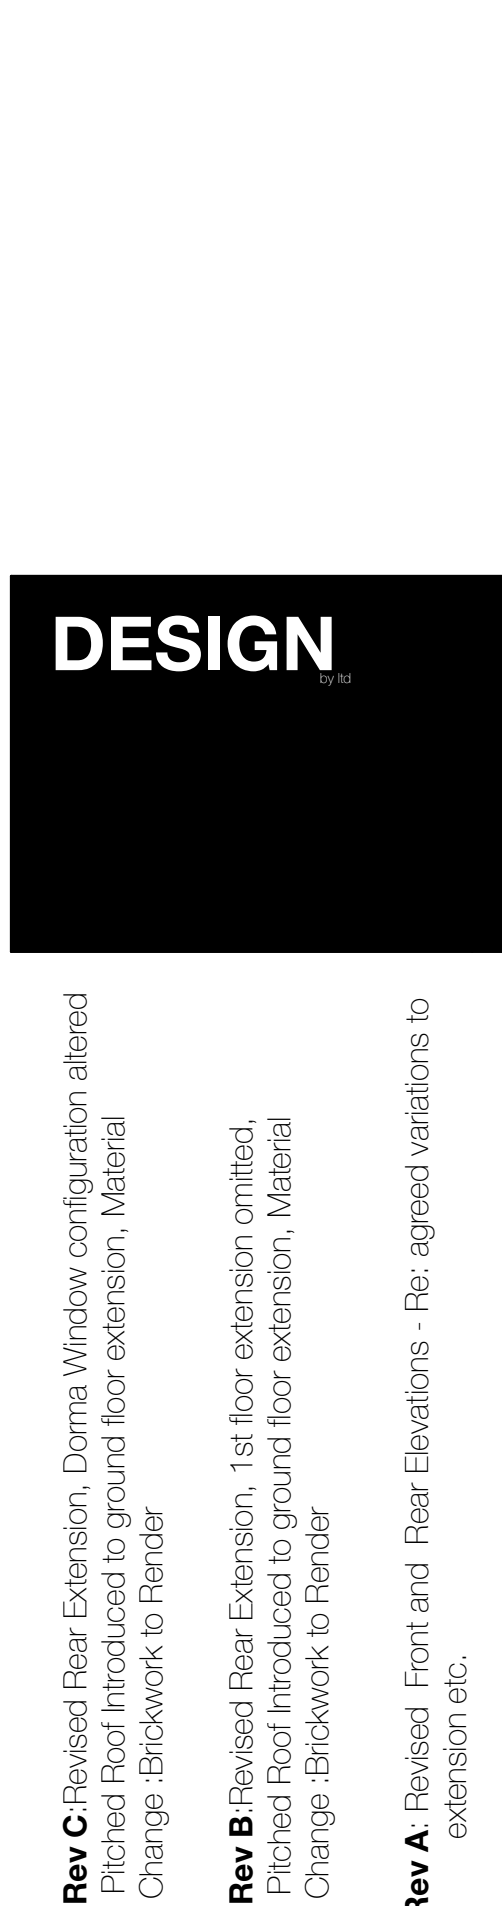11.01.2022	Rev C: Revised Rear Extension, Dorma Window configuration altered Pitched Roof Introduced to ground floor extension. Material Change :Brickwork to Render		greentop old mount road marsden HD7 6NN T: 07545 696911 E: design_email@mac.com design@mac.com number 0410021 registered office: 5a, 5b, 5c, 5hi, 5hj, 5hk, 5zz
09.12.21:	Rev B: Revised Rear Extension, 1st floor extension omitted, Pitched Roof Introduced to ground floor extension. Material Change :Brickwork to Render		
30.09.21:	Rev A: Revised Front and Rear Elevations - Re: agreed variations to extension etc.		
			Client Mr R Crolla Job Title Rear Double Extension, Dorma & House Remodelling Site Address 9 Hardman Close Radcliffe Manchester Lancs M26 4HY Drawing Name Existing & Proposed Elevations Drawing Status Planning Issue Date: 20.06.2022 by : D Hobson Drawing Scale as indicated Layout ID RC.H.Plan: 03 Status C Revision