
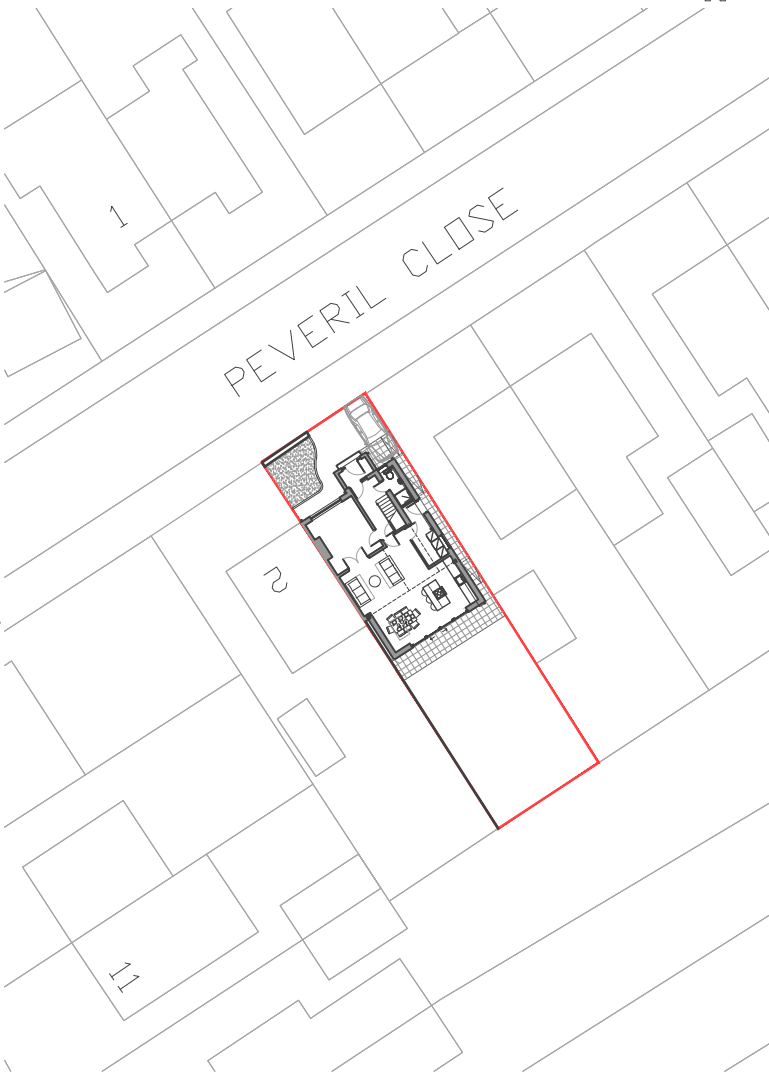


Notes
Designer takes no responsibility for any dimensions obtained by scaling from this drawing. If no dimension is shown the recipient must ascertain the dimension specifically from the Designer or by site measurement. Supplying this drawing in digital form is solely for convenience and no reliance may be placed on digital data. All data must be checked against hard copy. Dimensions must be checked on site. Any discrepancies must be reported to the Designer immediately.

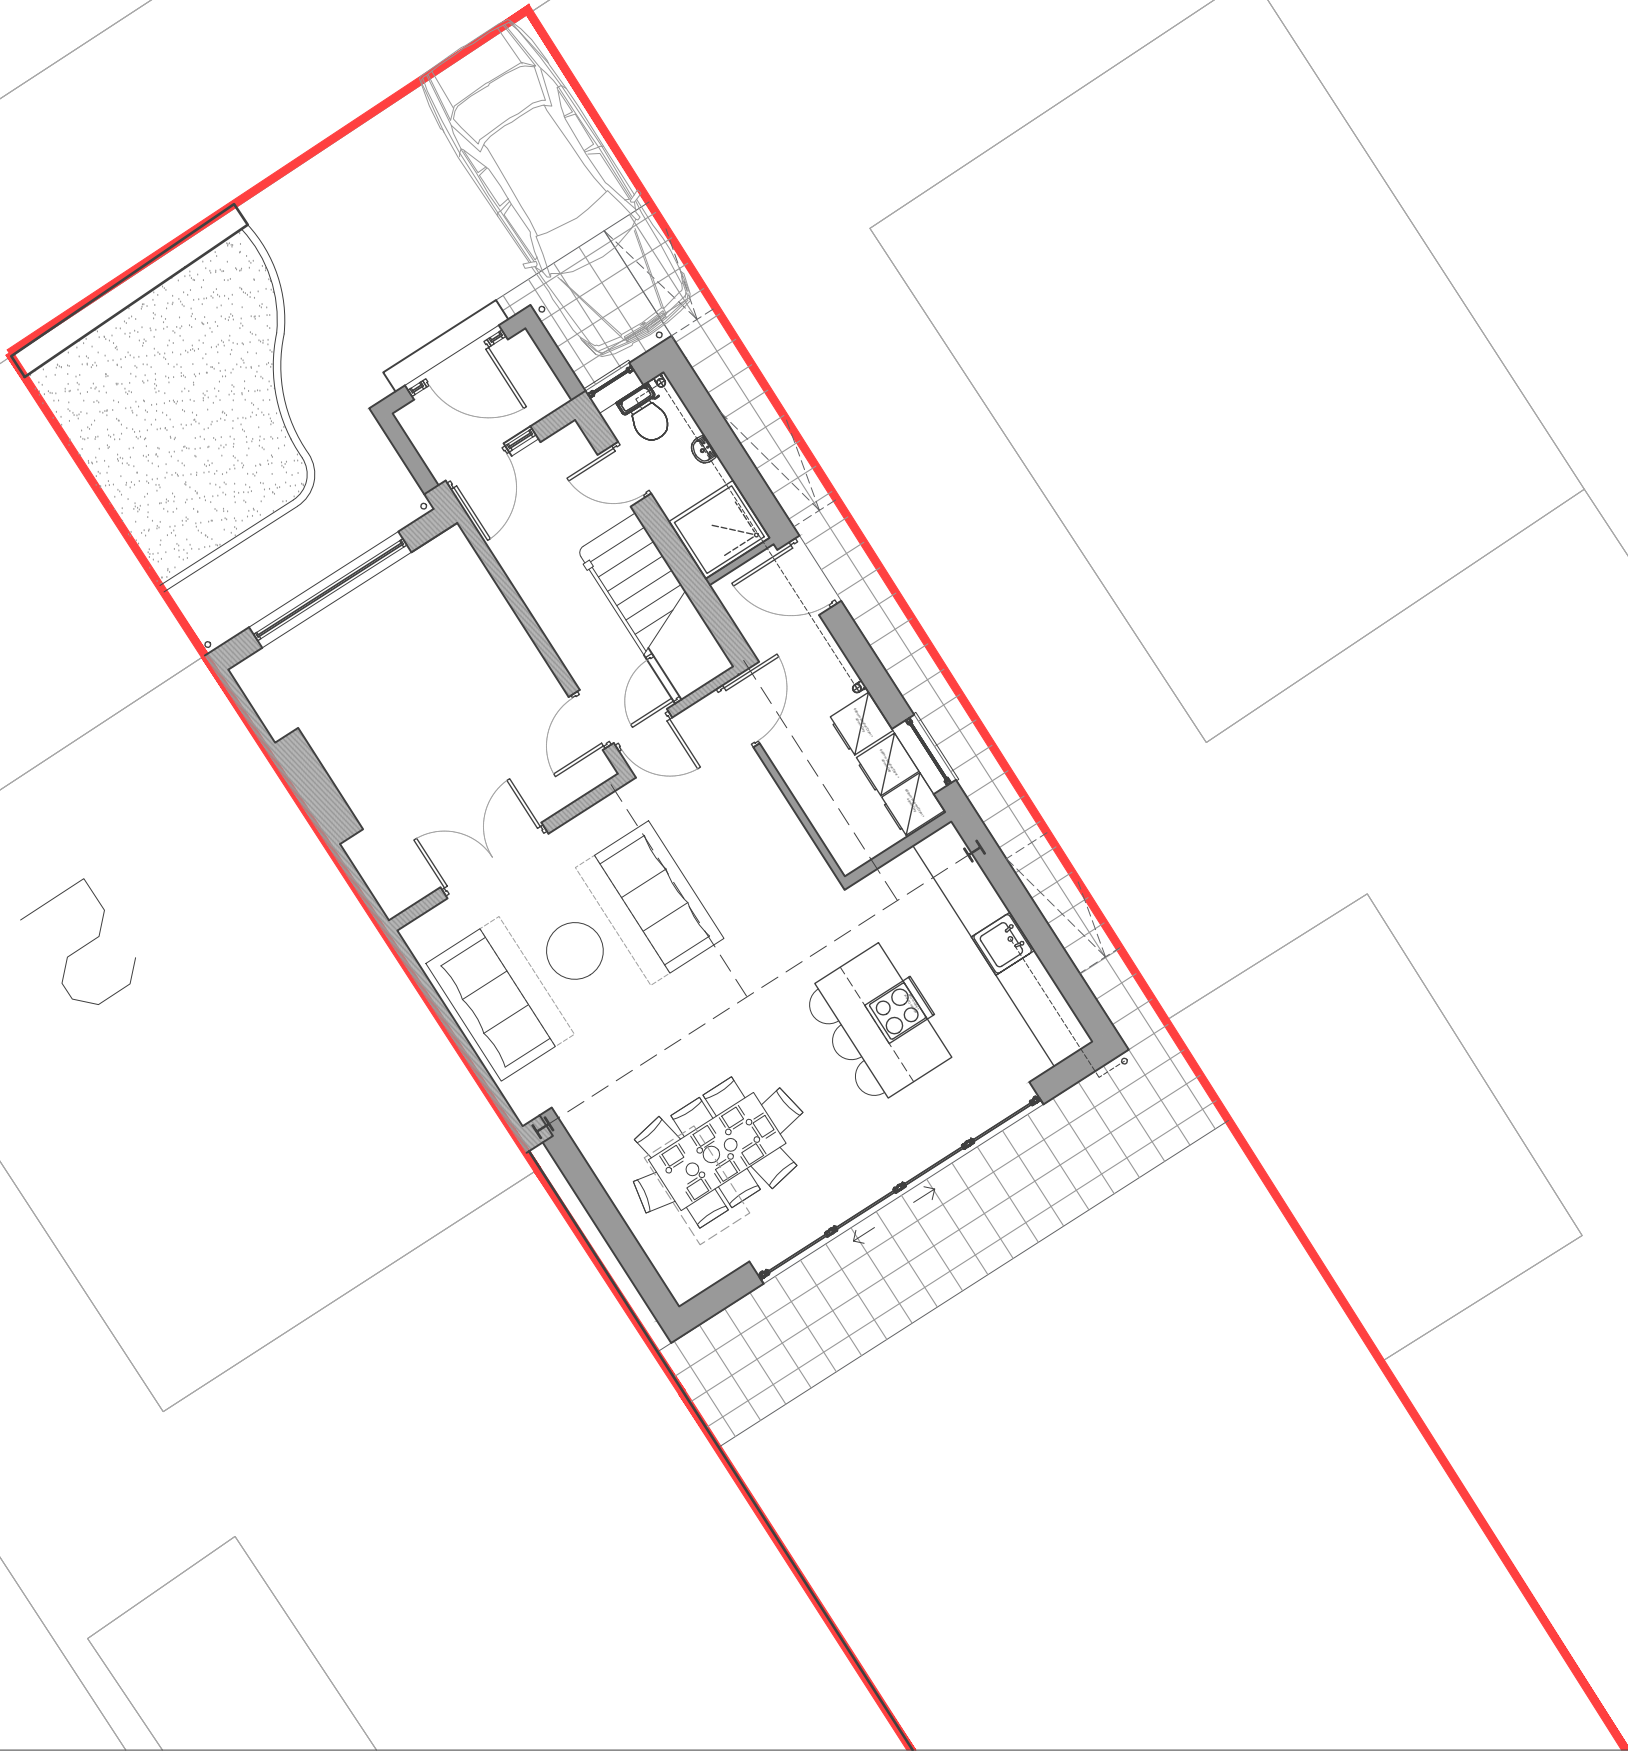

Site Plan
1:500

Site Plan
1:100

A	Parking provision indicated	17.07.2025	DD
Rev	Description	Date	By

Duke Design Services
T:07450607284 W:ddesignservices.co.uk
E:dd@dukedesignservices.co.uk



C	Concept	G	Contract	
D	Planning	J	Construction	
E	Building Regs	L	As Built	
F	Tender	Sk	Sketch	

Client: Andy Lyon		
Project: 4 Peveril Close, Whitefield, M45 6NR		
Scale: 1:100	Is original size A3	Date: June 2025

Job Number	Description	Rev
25(14)_020	Proposed Site Plan	A

