



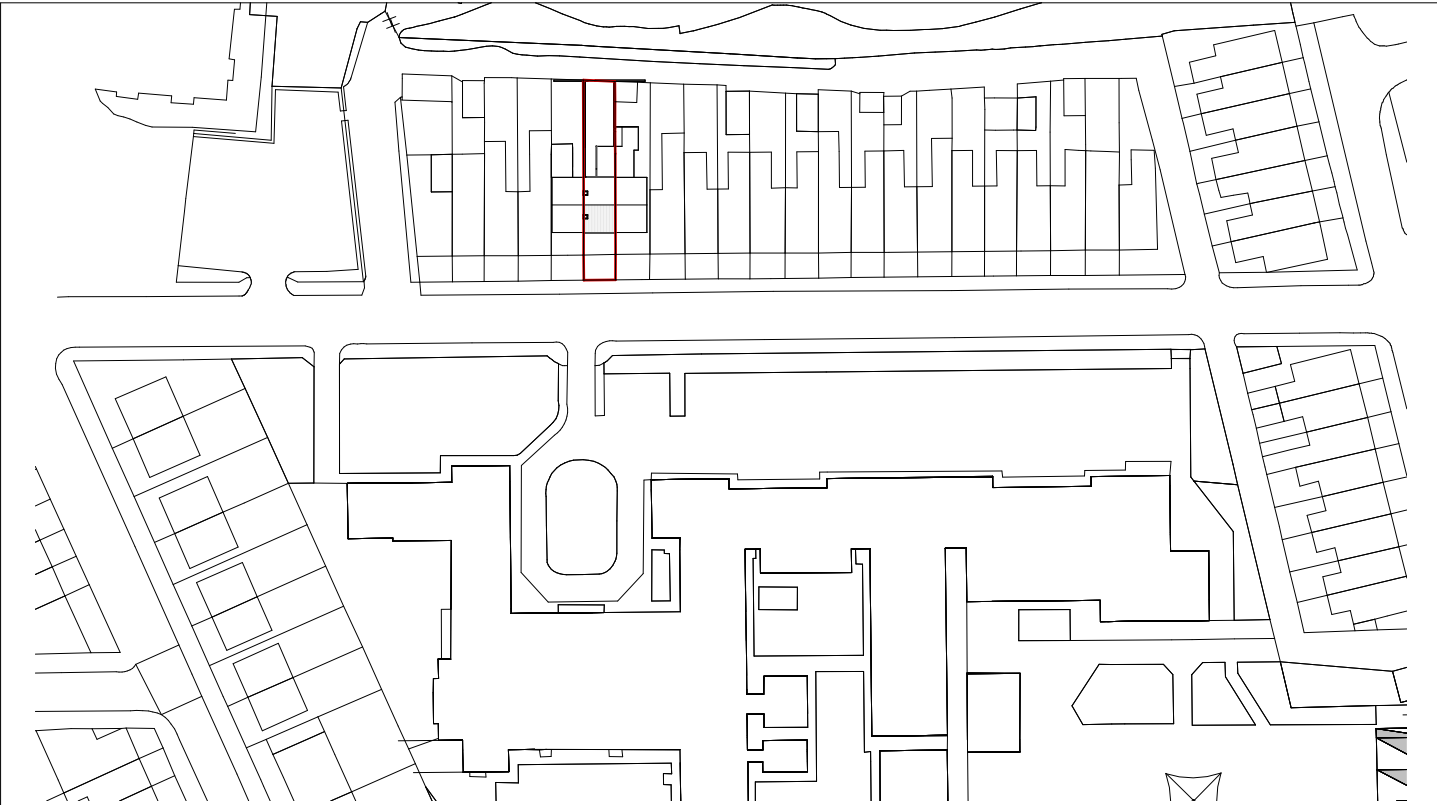


1 Existing Site Location Plan
1 : 1250

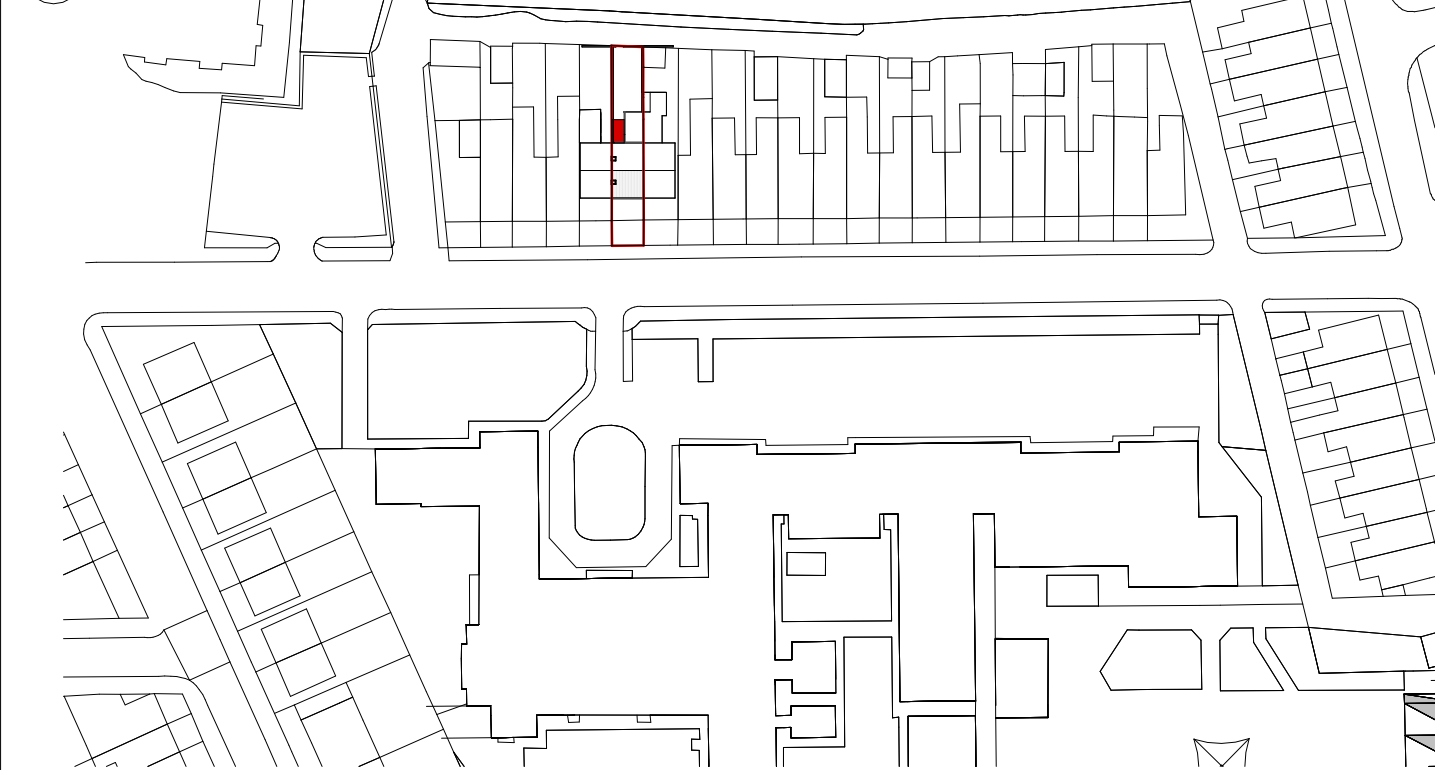

2 Block Plan
1 : 1250

0m 12.5m 25m 37.5m 50m 62.5m

SCALE 1:1250

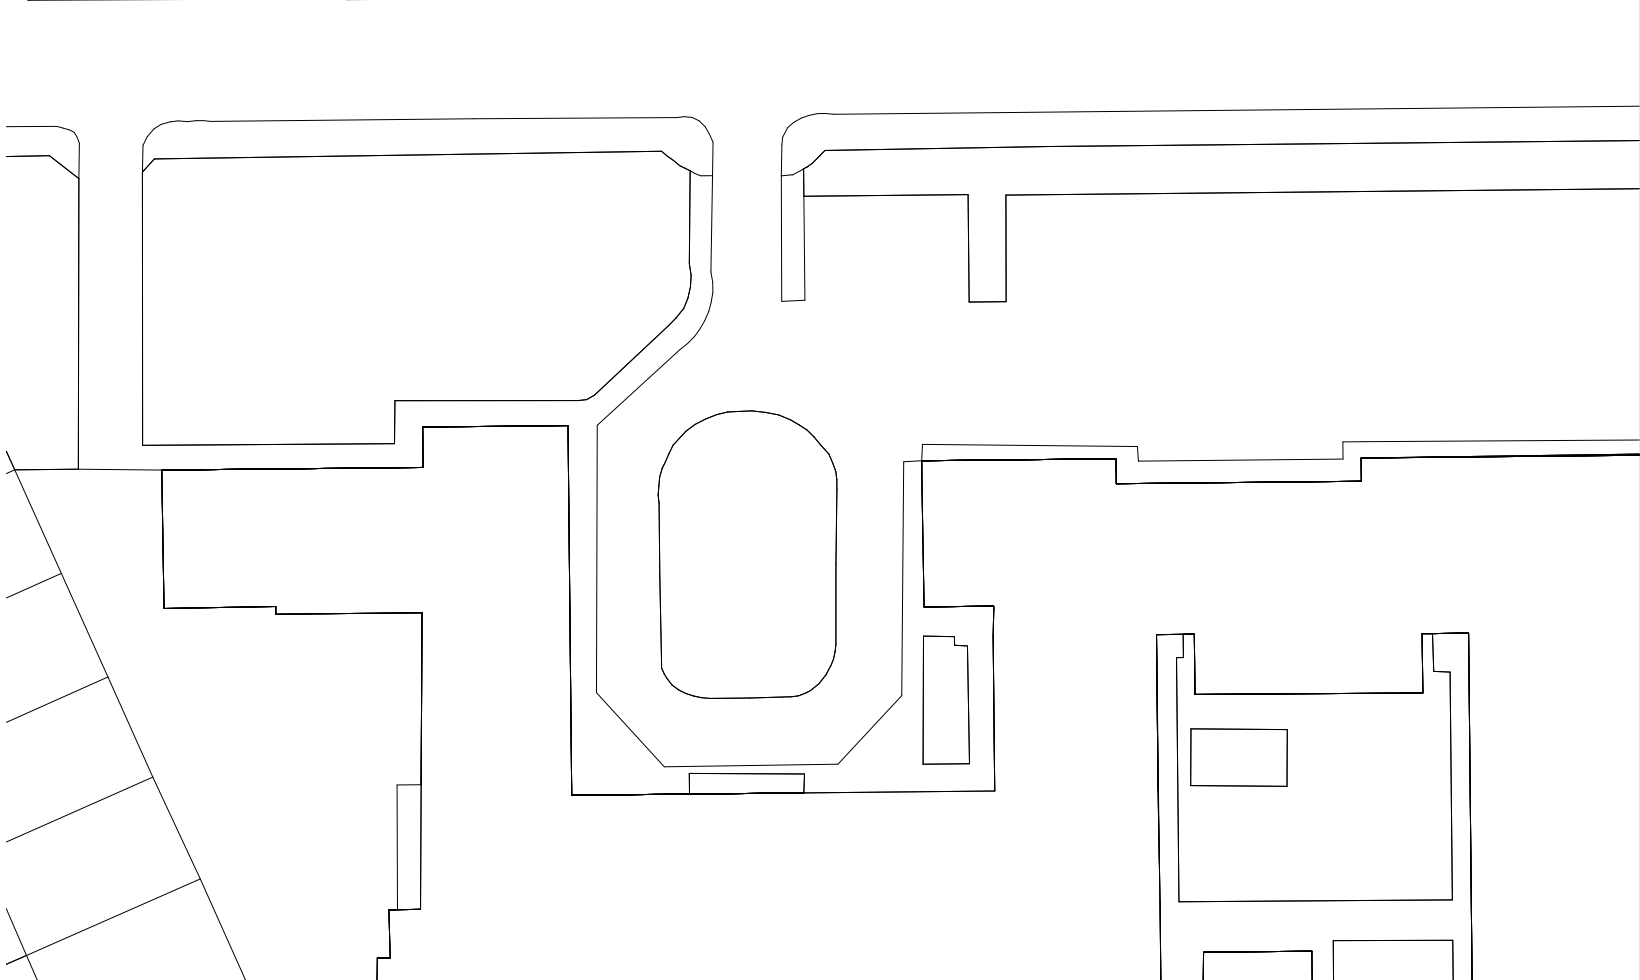

3 Proposed Site Plan
1 : 500

0m 1m 2mn 3mn 4mn 5mn

SCALE 1:100

RALA SHALL HAVE NO RESPONSIBILITY FOR ANY USE MADE OF THIS DOCUMENT OTHER THAN FOR THAT WHICH IT WAS PREPARED AND ISSUED. ALL DIMENSIONS SHOULD BE CHECKED ON SITE. DO NOT SCALE FROM THIS DRAWING

ANY DRAWING ERRORS OR DIVERGENCIES SHOULD BE BROUGHT TO THE ATTENTION OF RALA AT THE ADDRESS SHOWN BELOW.

DRAWINGS SHALL BE READ IN CONJUNCTION WITH THE FOLLOWING BEFORE WORK COMMENCES:

- THE CDM DESIGN ISSUES REGISTER
- THE RALA RISK SERIES OF DRAWINGS
- THE PROJECT CDM RISK REGISTER

NOTES

P00	Planning Issue	RB	RB	15/05/25
P01	Comments from No. 36	RB	RB	20/07/25
REVISION	DESCRIPTION	DRAWN	CHECKED	DATE

REVISION	DESCRIPTION	DRAWN	CHECKED	DATE
----------	-------------	-------	---------	------

CLIENT

11 Hackford Close,
Brandlesholme,
Bury,
Greater Manchester,
BL8 1XP
United Kingdom

T +44 [0]7564 361 972

Rachel Ann Lucy
RAL
Architect

PROJECT TITLE 34 Laurel Street			
ROP JOB NUMBER P0072	ISO 27001 CLASSIFICATION Planning		
DRAWING TITLE Site Location Plan & Block Plan		SCALE As indicated	@ A3
DRAWING NO. LST-RALA-ZZ-XX-DR-A-(PL)-0000		DATE FIRST ISSUED 14/05/25	REVISION P01