





Proposed Front
1 : 100

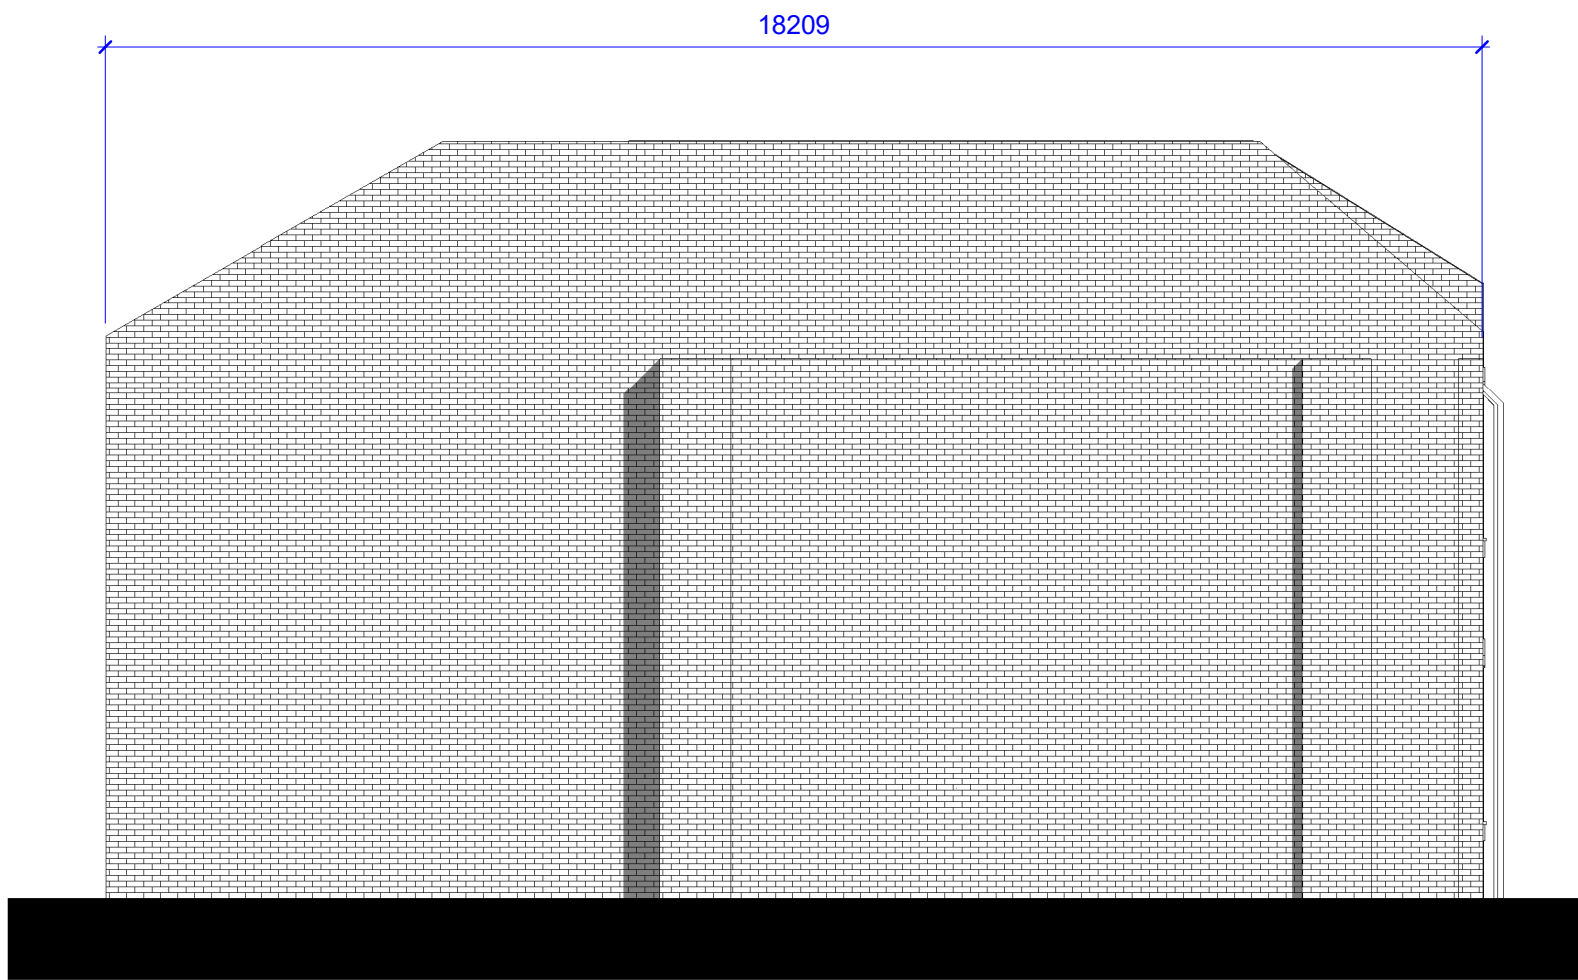


Proposed Left
1 : 100

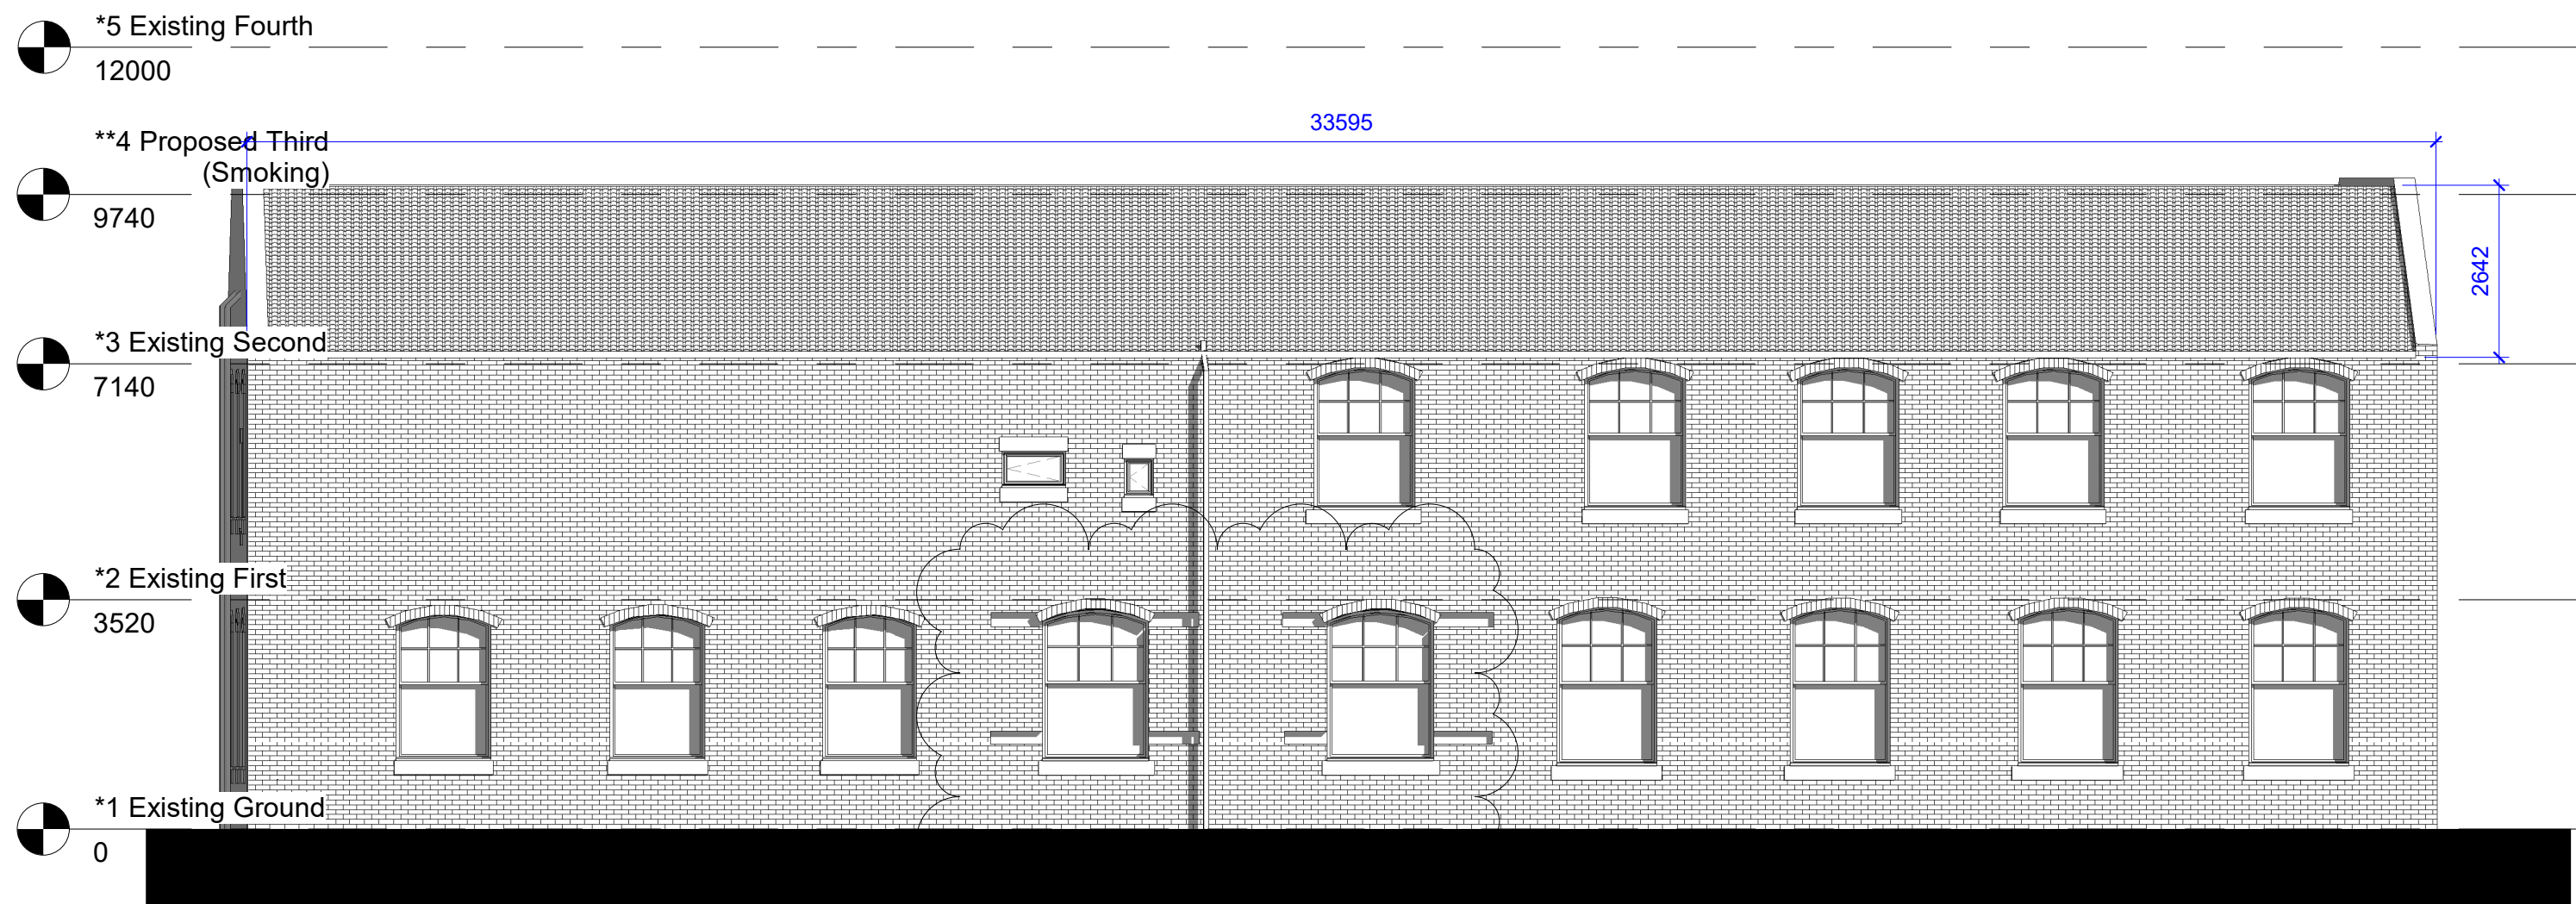



Proposed Rear
1 : 100

Revision cloud indicates change to rear elevation windows. Large openings removed and replaced with a more uniform sash across the rear elevation.

All windows on ground and first floors to be top opening sash to have bottom sash obscured to level 3. Up to a height of 1.7 from finished floor level.

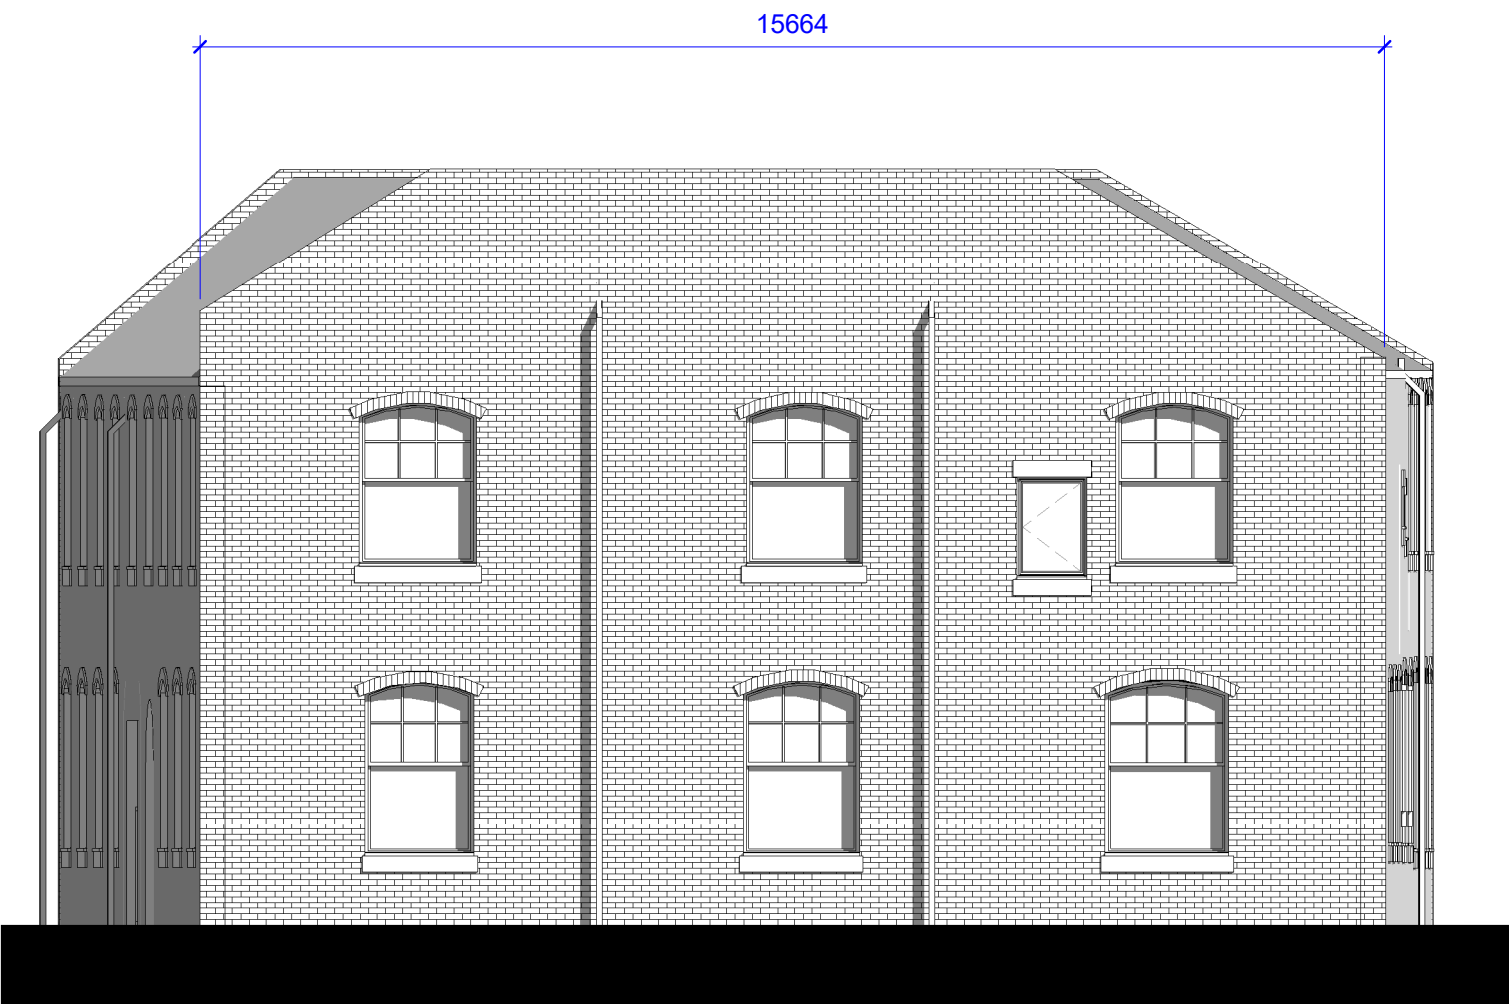

Proposed Right
1 : 100

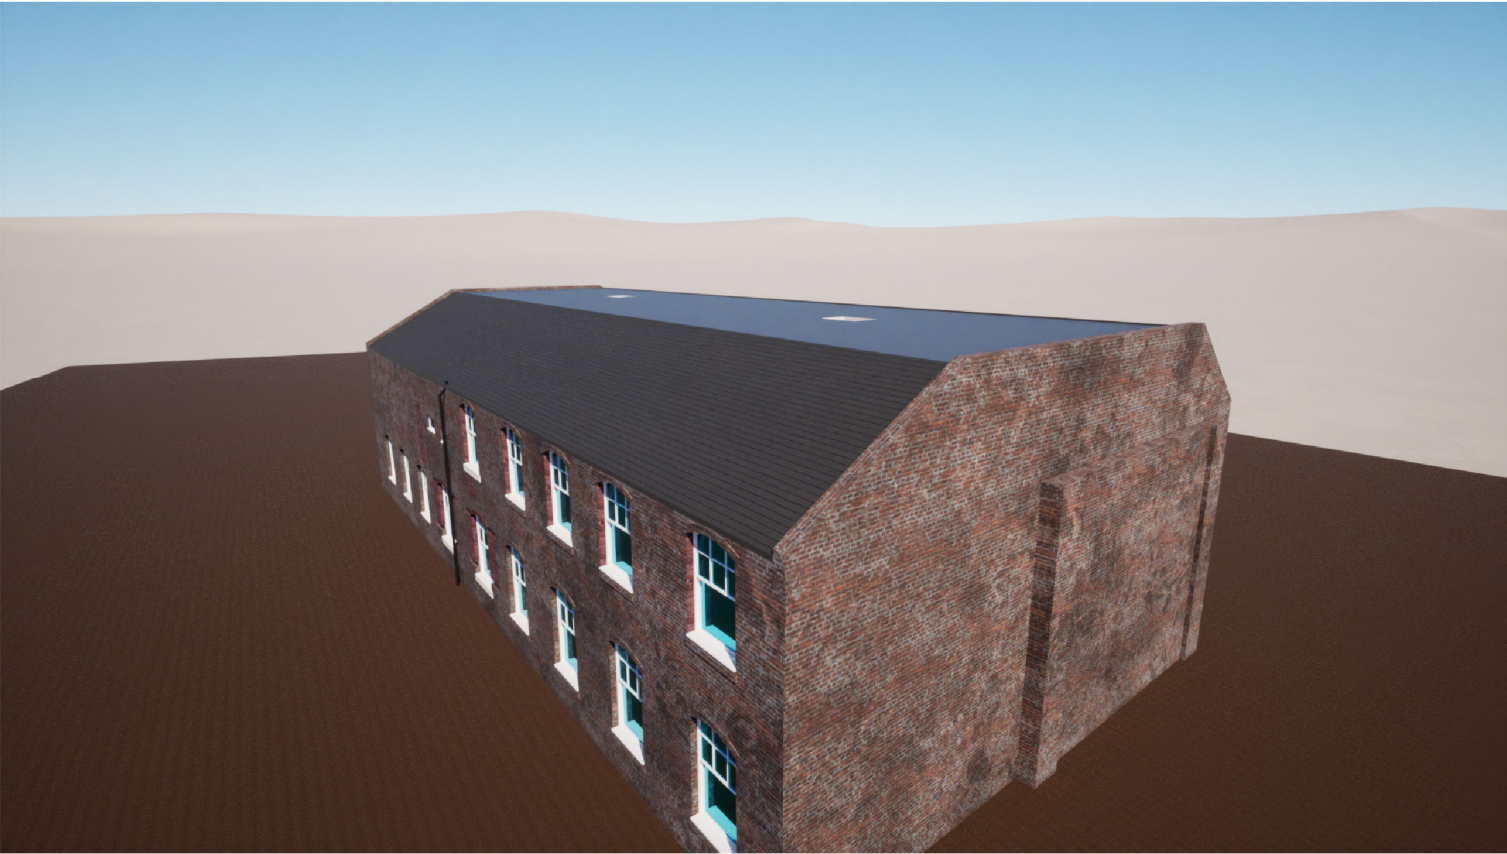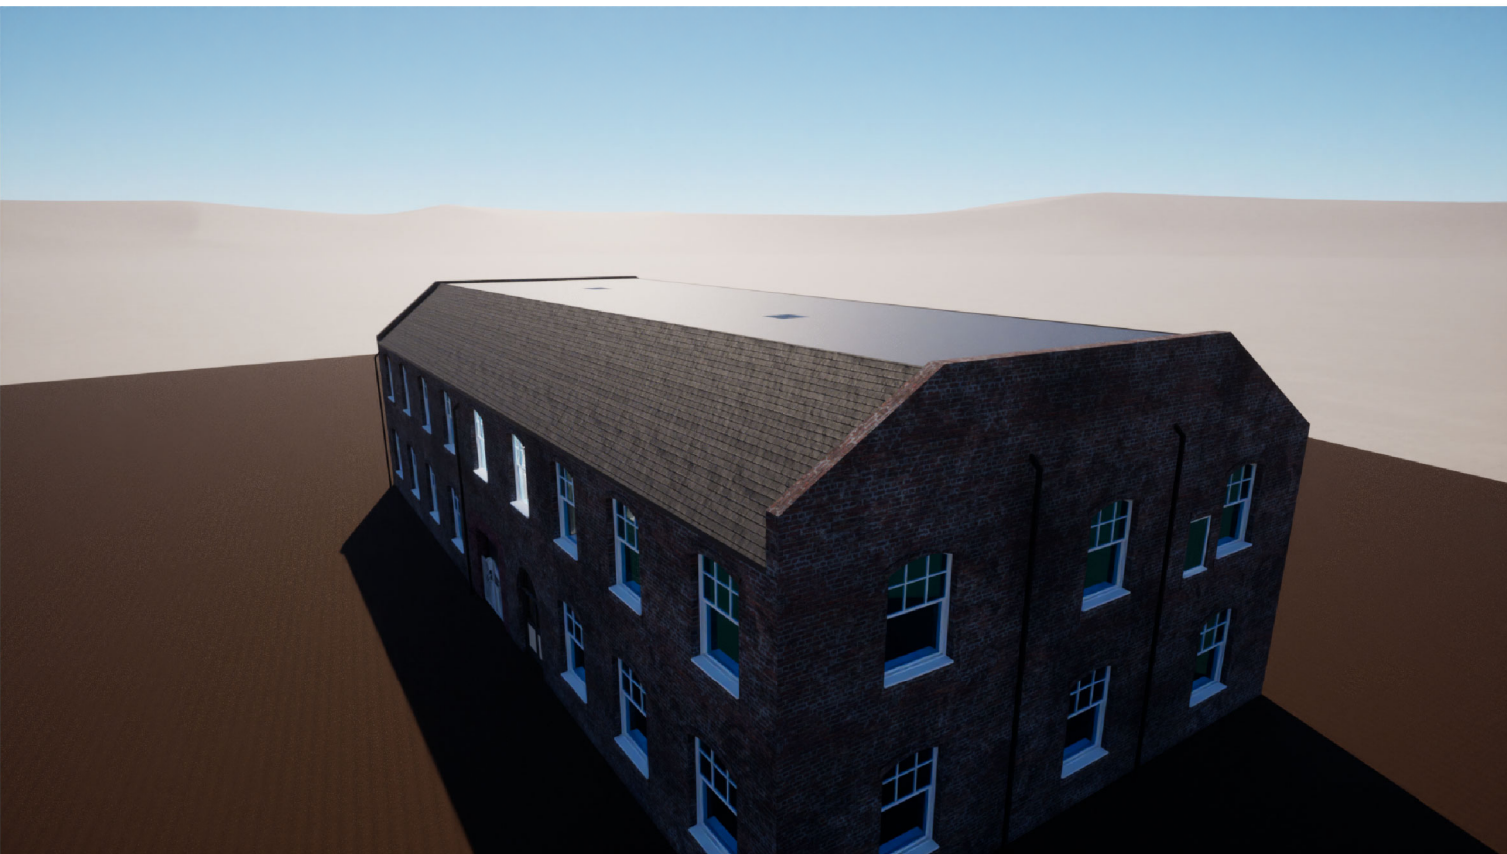

{3D}



Rev	Description	Date
1	Revision 1	Date 1

STATUS	PURPOSE OF ISSUE
P	PLANNING

CLIENT

PROJECT & ADDRESS	TOPPING MILL TOPPING STREET BURY BL9 6DR
-------------------	---

TITLE	Proposed Elevations
-------	---------------------

DATE	22/08/2023 08:52:43
SCALE (@ A1)	DRAWN BY:
1 : 100	Author

DRAWING NUMBER	REV
TM_A_104	1