


SITE SPECIFIC HAZARDS


IN ACCORDANCE WITH THE REQUIREMENTS OF THE CDM REGULATIONS 2015 THE FOLLOWING SIGNIFICANT RESIDUAL HAZARDS HAVE NOT BEEN DESIGNED OUT OF THIS PROJECT AND MUST BE TAKEN INTO CONSIDERATION BY CONTRACTORS PLANNING TO UNDERTAKE THE WORKS SHOWN ON THIS DRAWING:

SCALE 1:100

 


- STRUCTURE REMOVED
- NEW STRUCTURE

FLOOR AREA 375.5 SQM (4042 SQFT) GIA PLUS DOUBLE GARAGE AND BIN ST

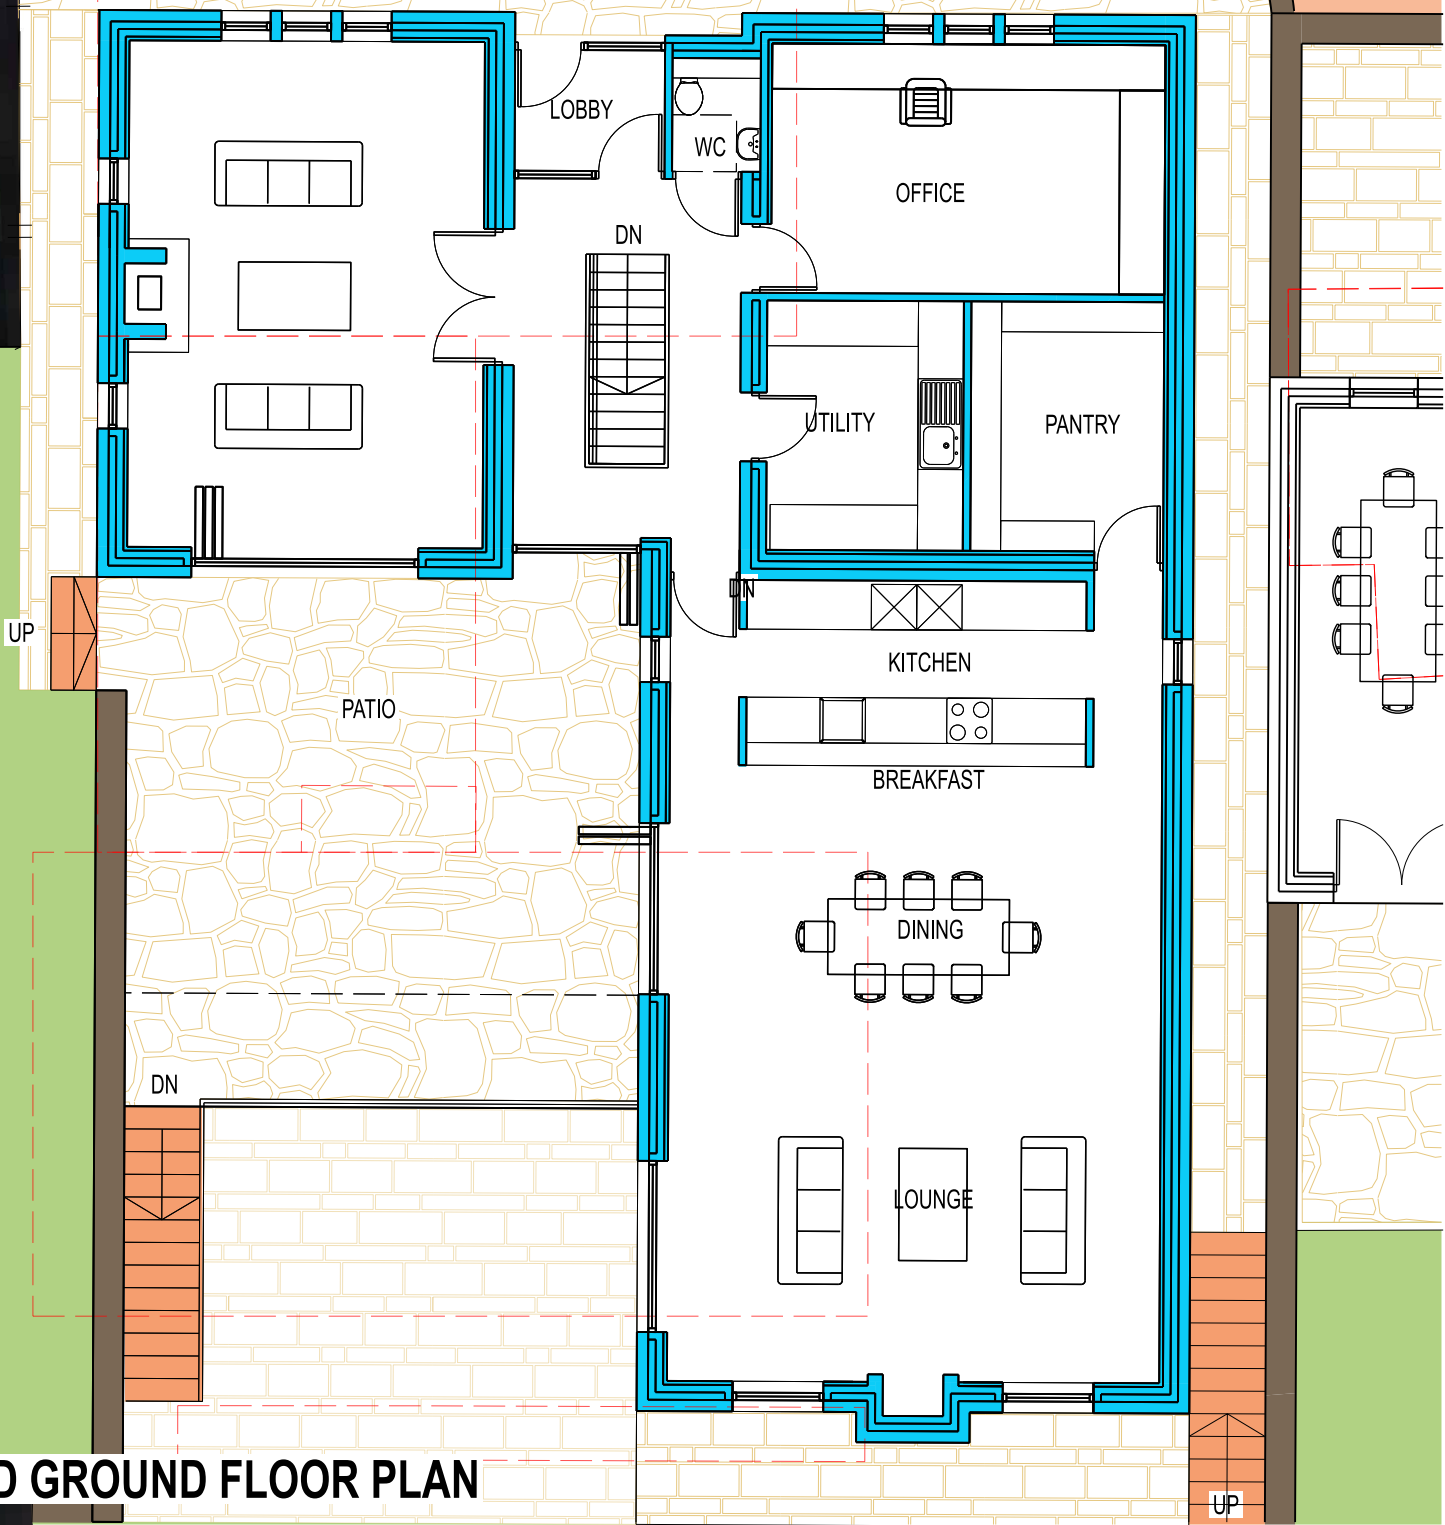

PROPOSED GROUND FLOOR PLAN

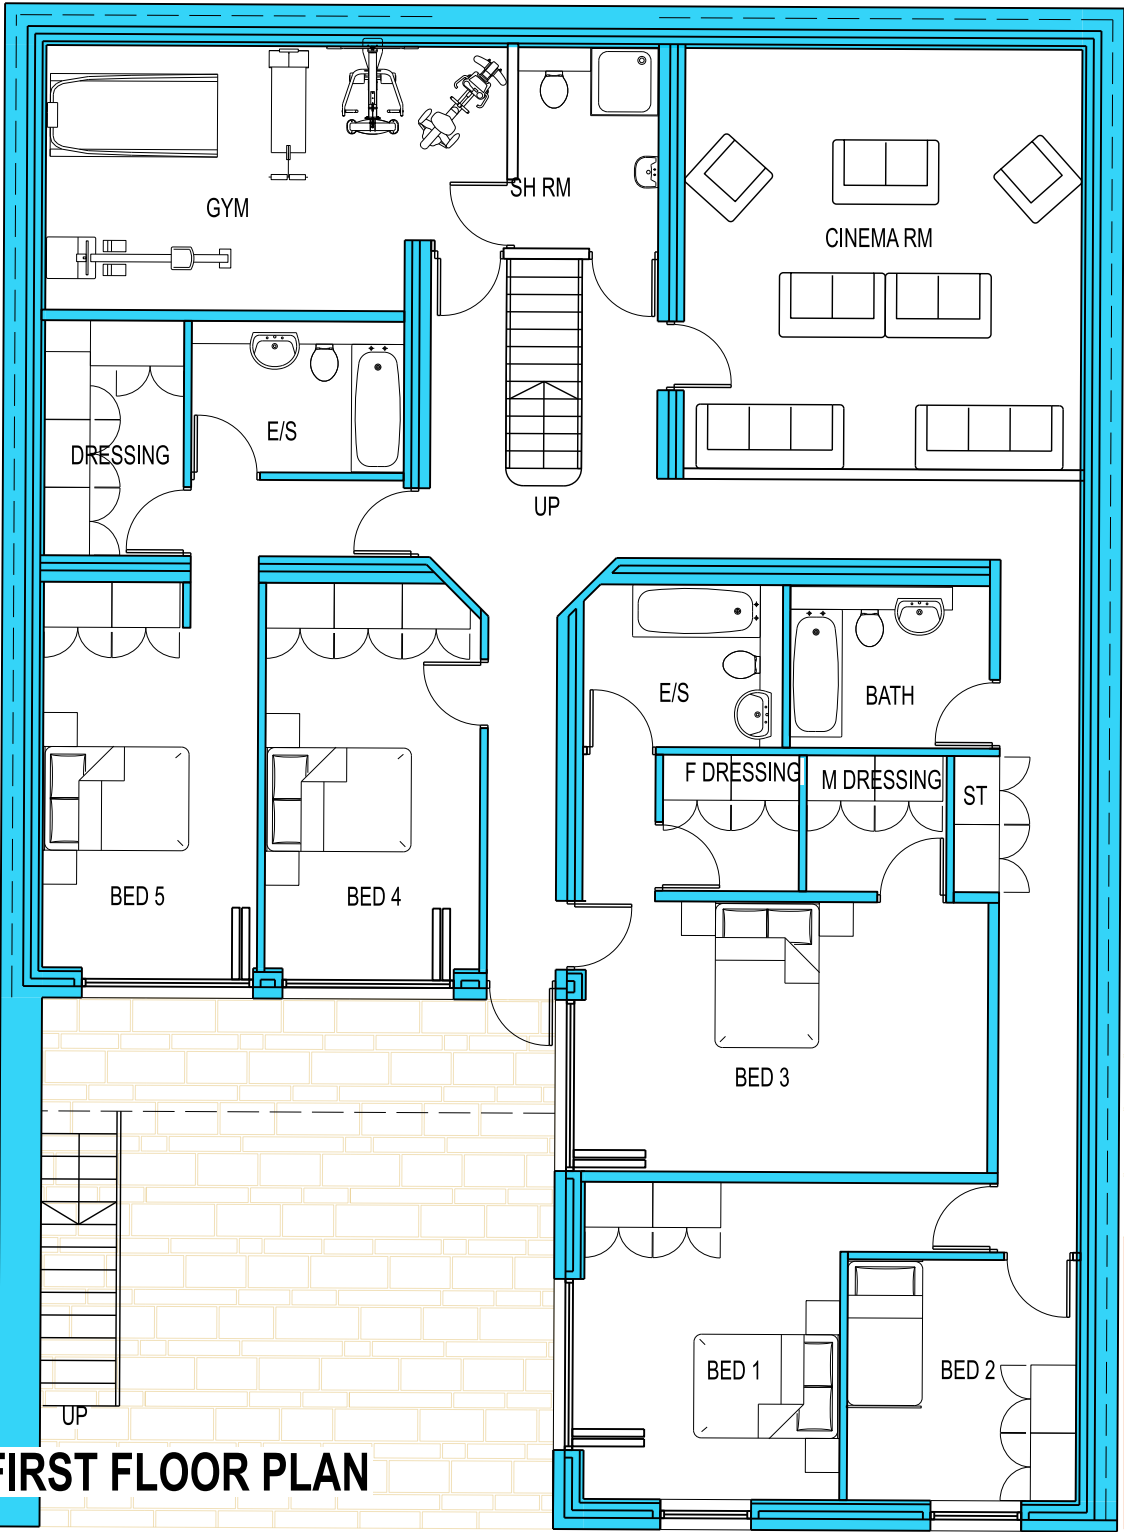

PROPOSED FIRST FLOOR PLAN

REV.A 221107	TYPE NO AMENDED	RSL
REV.	DATE	NOTES
		INIT.

CLIENT / PROJECT
J.BUCKLEY PROPERTIES
HOLLYMOUNT FARM
GREENMOUNT

DRAWING TITLE
PROPOSED BYRE
TYPE 4 NEW DWELLING

STATUS
PLANNING

DATE	DRAWN	SCALE @ A2
OCT 22	RSL	1:100

PROJECT	PLAN /	TYPE	NUMBER	REVISION
NUMBER	BUILD			LETTER

DRAWING NO.	108	PLN	P	08	A
-------------	-----	-----	---	----	---

Site Location Plans	L	GA Plans	P	Elevations	E
Sections	S	Details	D	Prefix: Colour	C

HAWTHORN DESIGN PARTNERSHIP
HAWTHORN ESTATES LTD
LUMB, ROSSENDALE, BB4 9ND
T. 08453 900 444

E. design@hawthorn-estates.co.uk
www.hawthorn-estates.co.uk

