



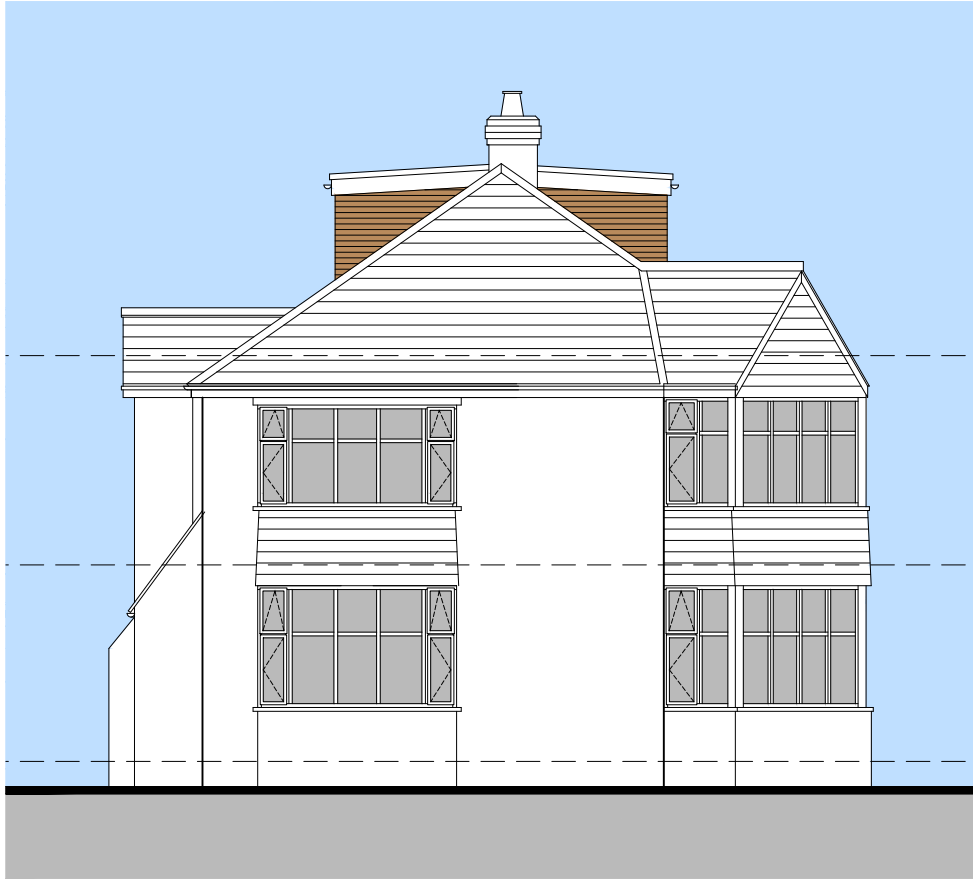

Proposed North / Front (Facing Holyrood Grove) Elevation
(1:100)




Proposed East / Gable Elevation
(1:100)

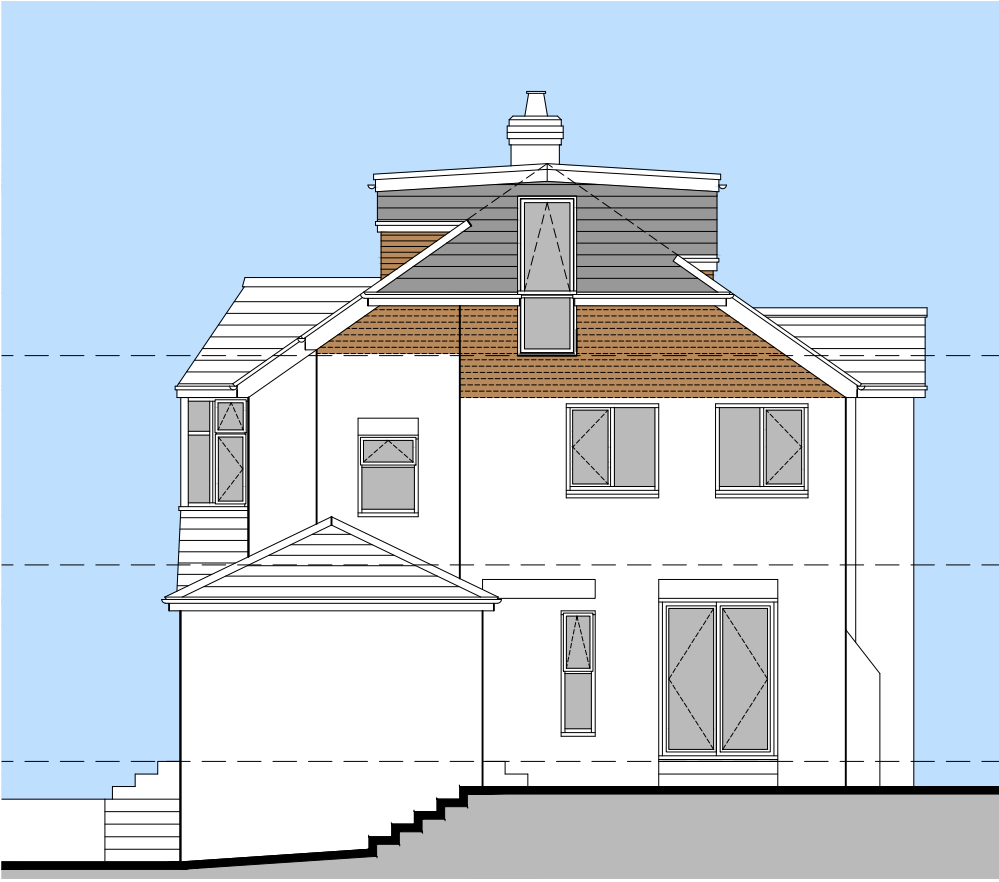


Proposed South / Rear Elevation
(1:100)



Proposed West / Side (Facing Holyrood Drive) Elevation
(1:100)

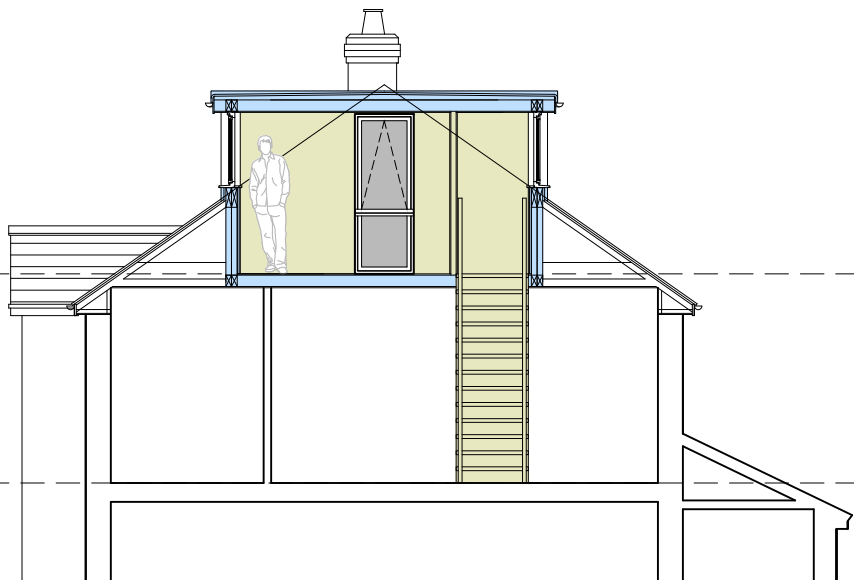


Proposed Typical Sections
(1:100)

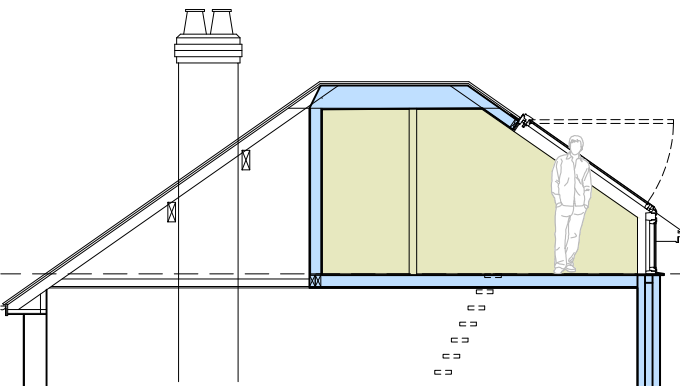


MATERIALS:-


- Blue / grey natural roof slates to main roof, to match existing
- Plain clay brown, vertical wall tiles to dormer walls
- White uPVC rainwater goods / soffits / fascias to match existing
- Brown facing brickwork to match existing
- White double glazed uPVC windows & doors to match existing

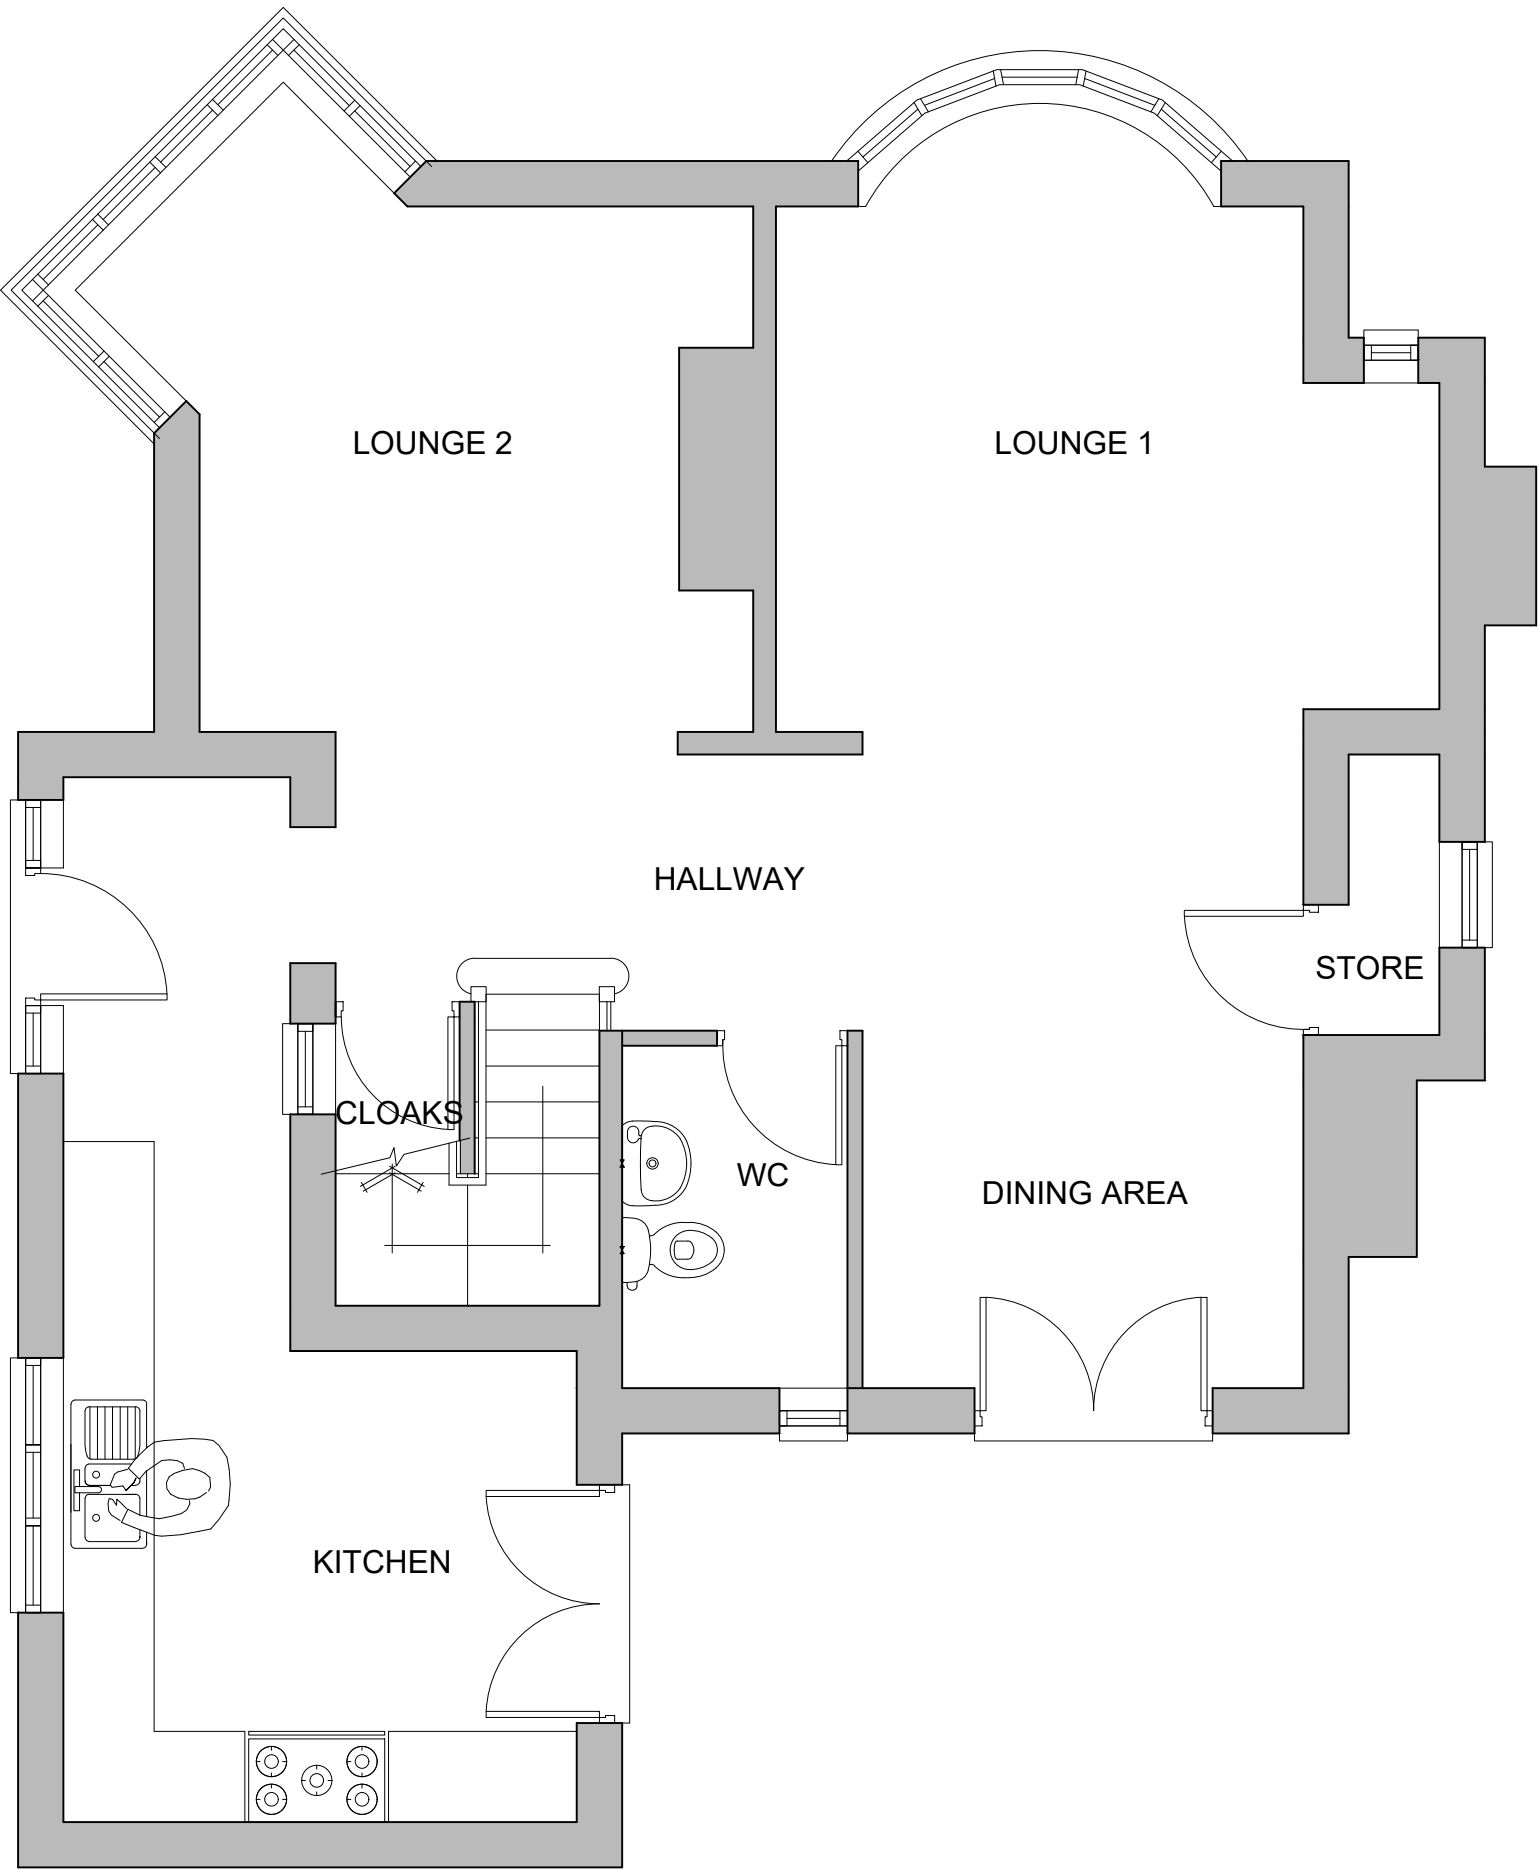


Existing / Proposed Ground Floor Plan (1:50)

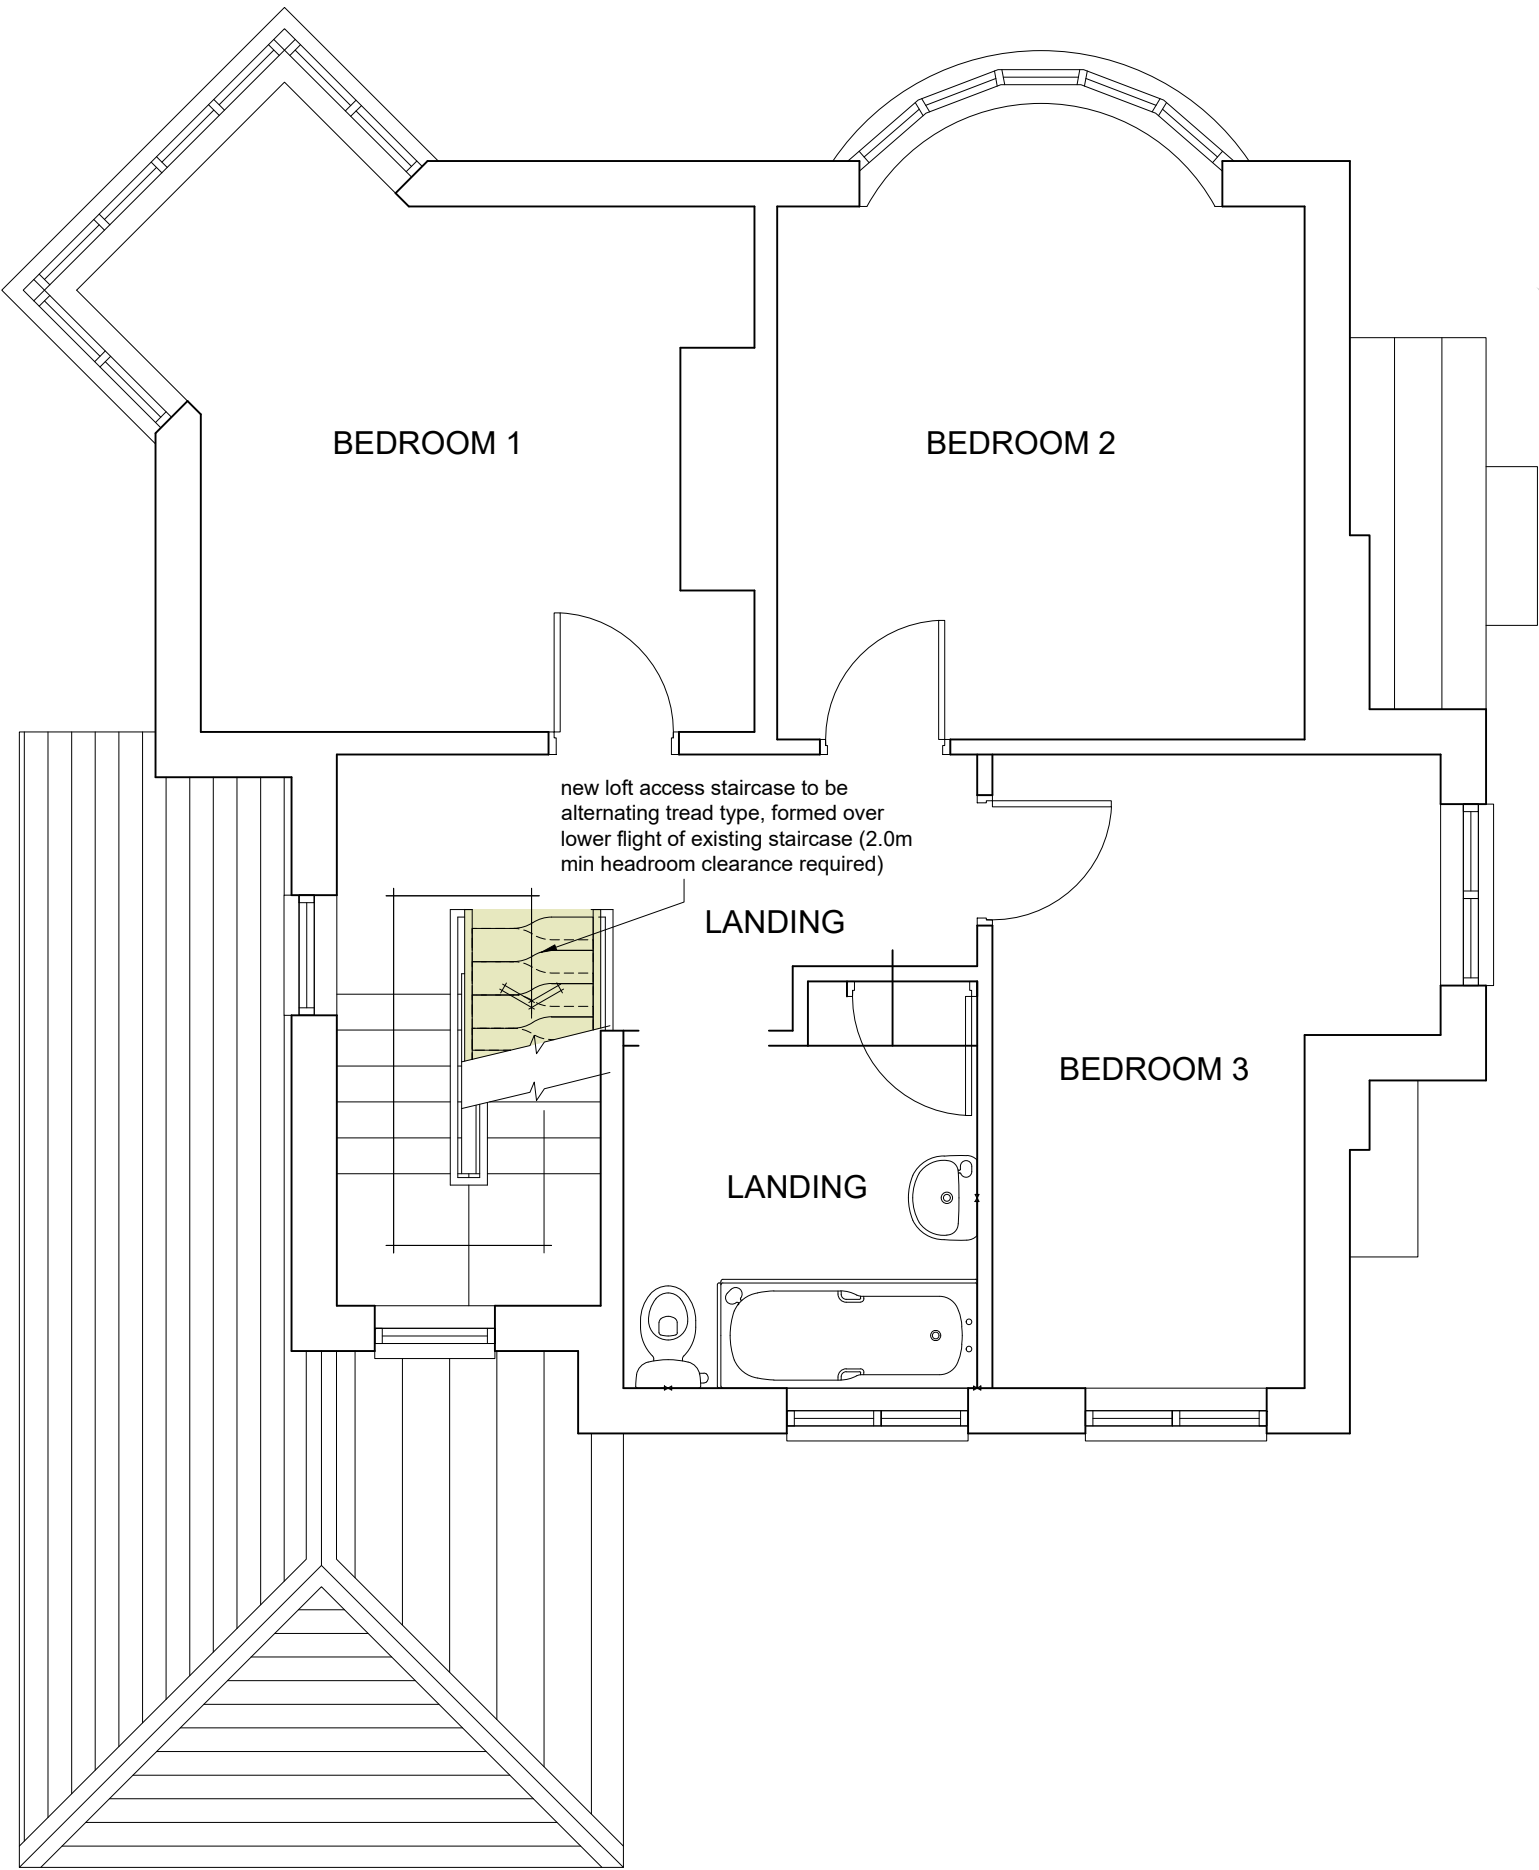

Proposed First Floor Plan (1:50)

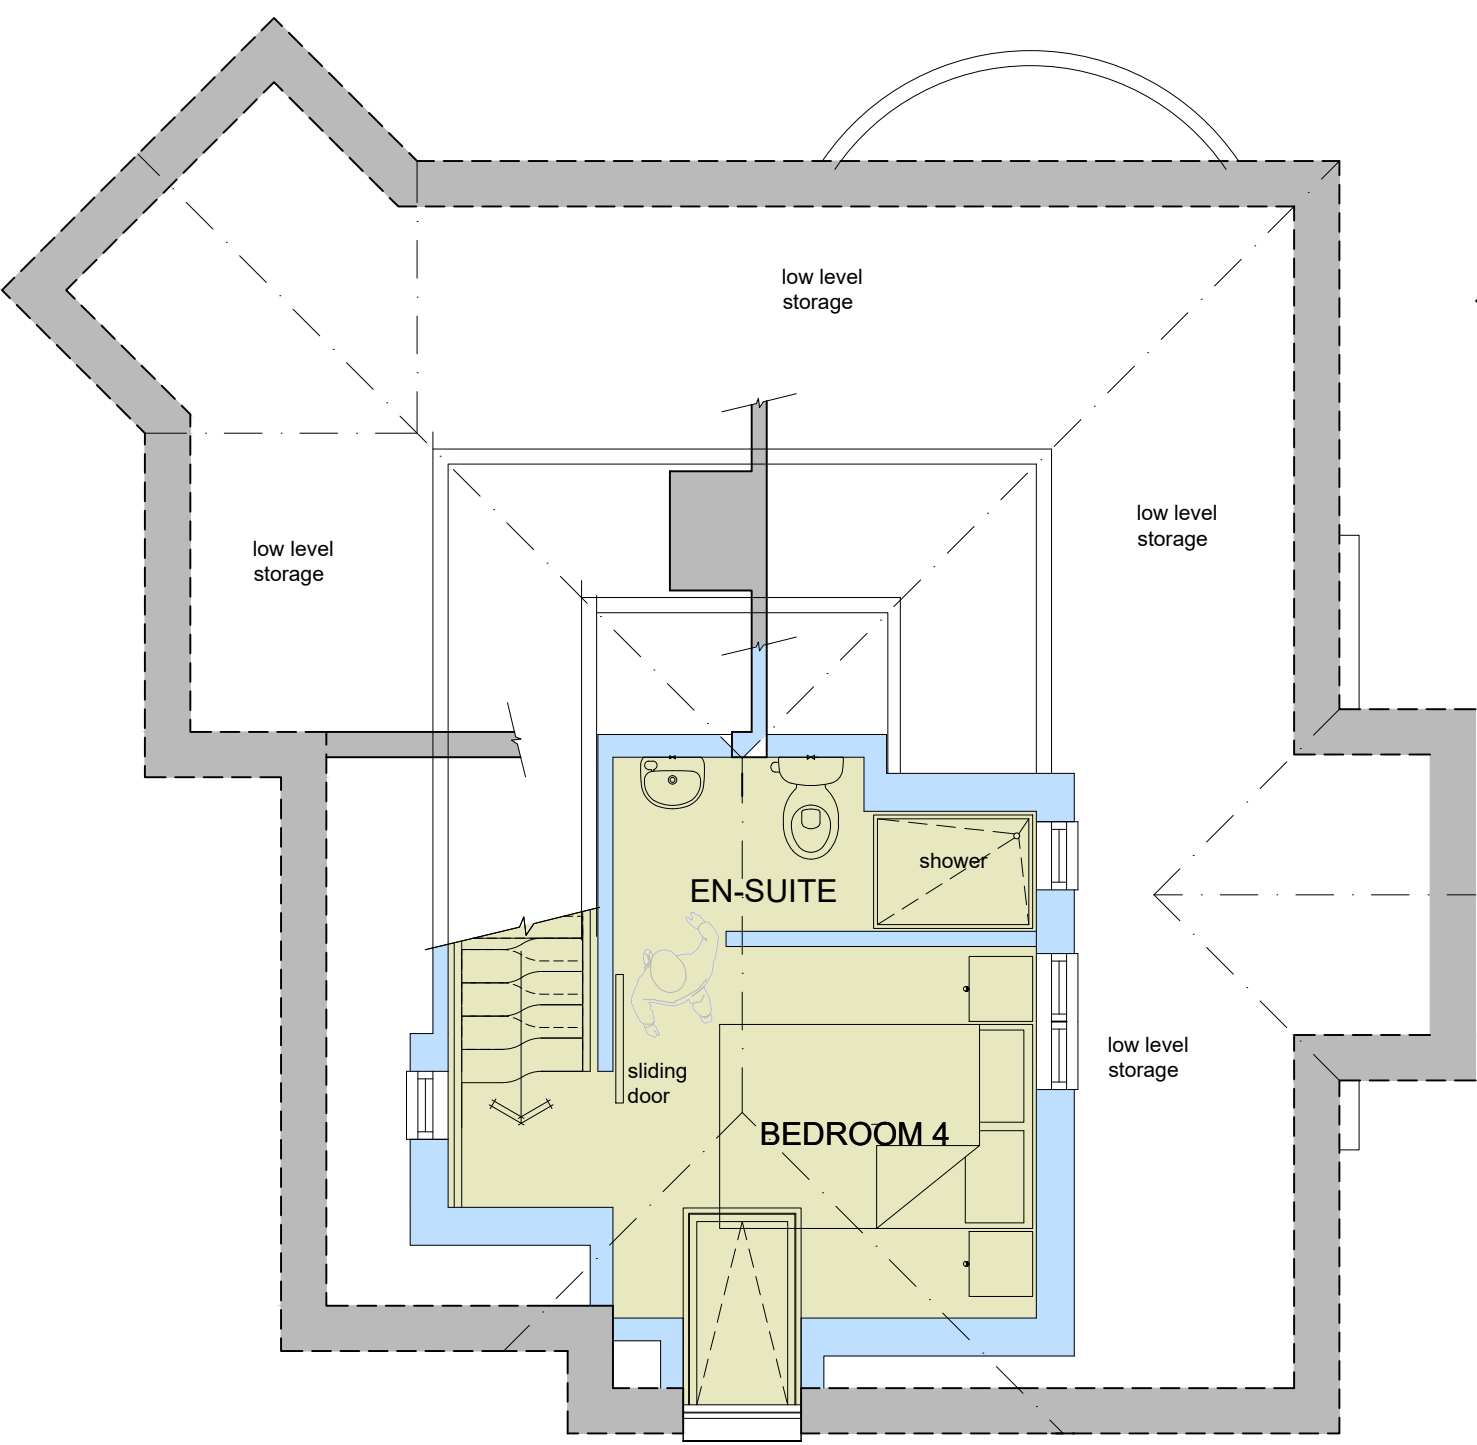

Proposed Roof Space Plan (1:50)

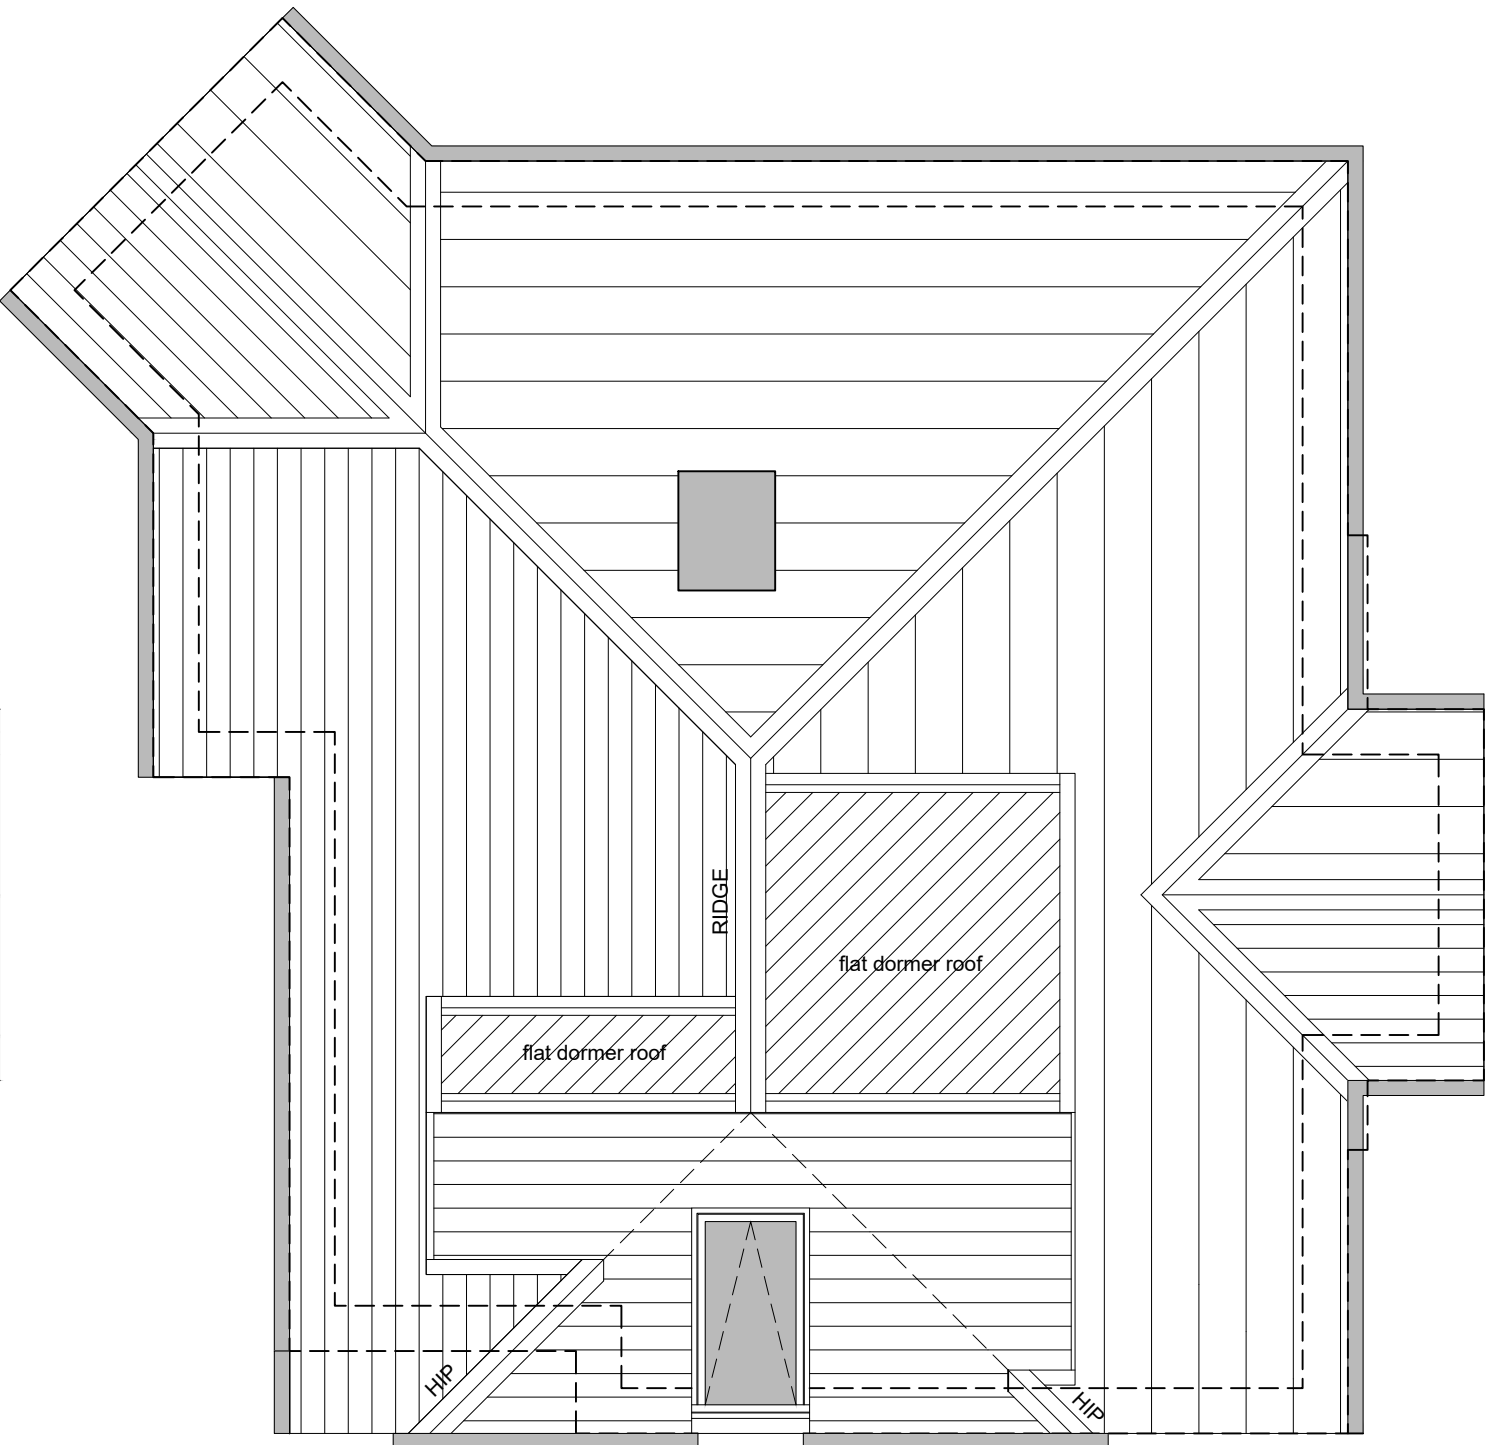

Proposed Roof Plan (1:50)

Rev	Date	Description
C	10/07/26	Revised following L.A. Planning Dept. comments
B	18/01/26	Minor revisions for Planning Permission Issue
A	10/01/26	Planning Permission Issue

Project :
2 HOLYROOD DRIVE
PRESTWICH
MANCHESTER
M25 1QG

Proposed Loft Conversion with Dormer Extensions

Drawing Title :
Proposed Plans and Elevations

Drawing Title :
LOD-02_01 rev C

Date :
January '26

Scale :
as noted @ A1