


Key

- 1. Dark grey metal cladding with feature joints
- 2. PPC metal louvred plant screen in dark grey
- 3. Natural toned metal cladding with feature joints
- 4. Black parapet capping / feature cladding band
- 5. Curtain walling to main entrance with black frames
- 6. Curtain walling / windows with black frames
- 7. Feature vertical fins - colour TBC
- 8. Dark grey steel external doors with over-door louvres
- 9. Canopies to play areas - colour TBC
- 10. Mixed grey shingles
- 11. PPC aluminium flat bar balustrade in dark grey
- 12. Close boarded timber acoustic fence to play areas
- 13. Illuminated signage (subject to separate application)
- 14. Black brick plinth with dark grey mortar
- 15. PPC louvred panel to match cladding

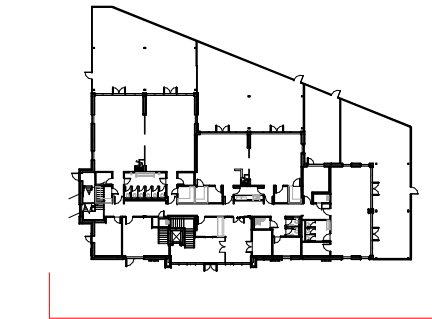

Key Plan

Scale Bars		TO BE USED ONLY AS GUIDANCE			
1:100	mm	1000	3000	5000	
1:200	mm	5000	8000		
1:500	M	5	15	25	
1:1250	M	10	30	50	70

NOTES

- All dimensions and levels are to be checked on site.
- Any discrepancies are to be reported to the architect before any work commences
- This drawing shall not be scaled to ascertain any dimensions. Work to figured dimensions only.
- This drawing shall not be reproduced without express written permission from AEW.
- Title overlay drawings and ownership boundaries are produced using all reasonable endeavors. AEW cannot be responsible for the accuracy or scale discrepancy of base plans supplied to them.
- All works are to be undertaken in accordance with Building Regulations and the latest British Standards.
- All proprietary materials and products are to be used strictly in accordance with the manufacturers recommendations.

This drawing contains the following model files: -

11302-AEW-XX-XX-M3-A-0001

CDM 2015

Client notified of duties: 19/01/2022

Principal Designer: Avid

Unless noted below, all known hazards have been highlighted on the drawing:

P05	07/10/22	Elevations issued for planning	RP	PBH
P04	06/10/22	Revised planning issue	RP	PBH
P03	12/05/22	Updated to planning consultant comments	RP	PBH
P02	29/04/22	Revised to latest design	RP	PBH
P01	27/04/22	Initial Drawing Issue	RP	PBH
Rev	Date	Description	Drawn by	Checked By

Status	Purpose of Issue
S2	For Approval

drawing stage **Stage 4**

client

JD Group


project

JD Sports Campus Hub (Former A-Plant Site)

drawing title

Creche - Proposed North East Elevation

date	04/05/22	drawn	KJ
scale @ A2	As indicated	checked	PBH

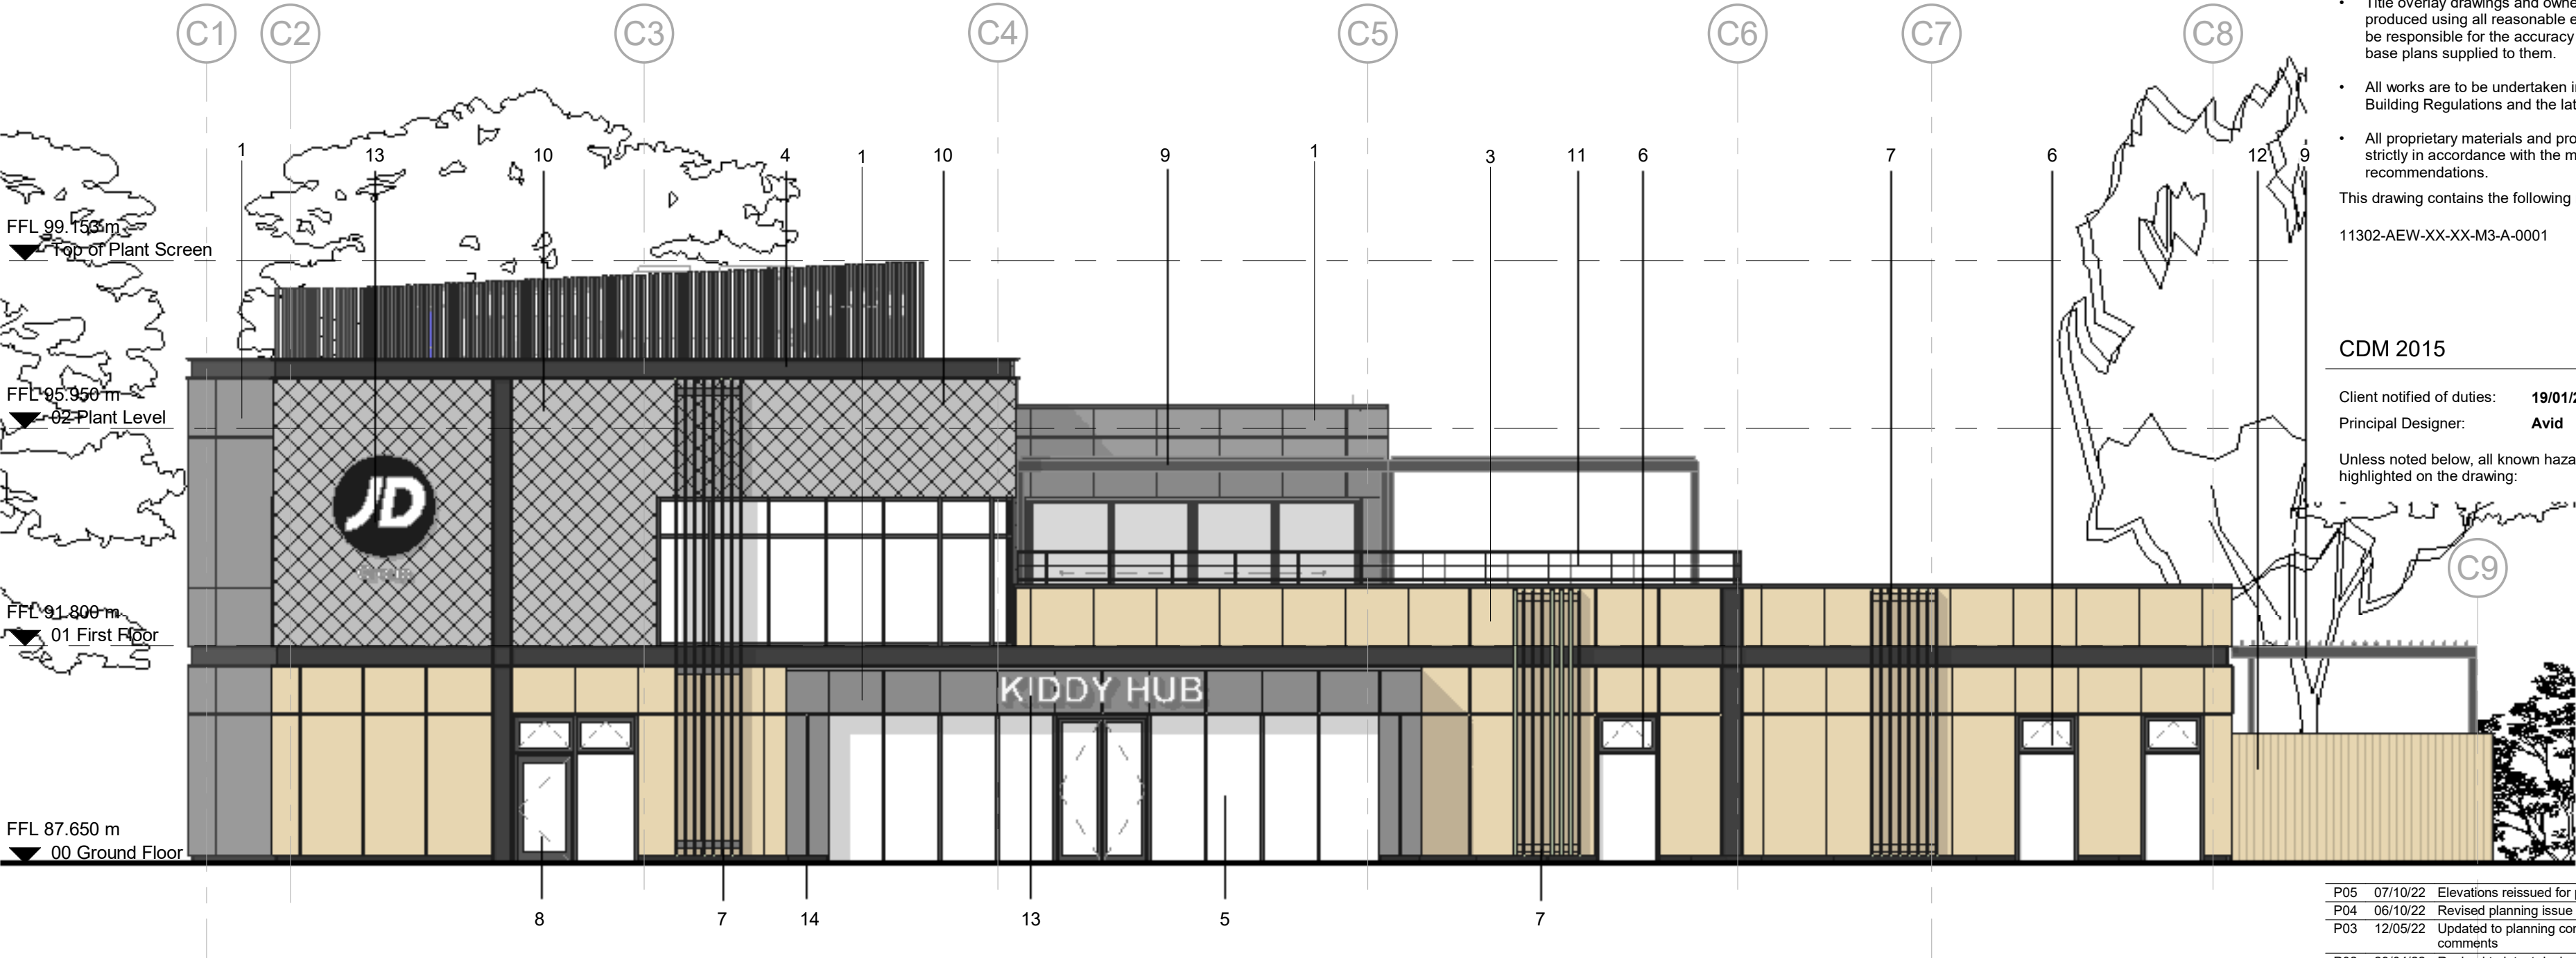

Proposed North East Elevation

Scale @ 1 : 100

Rev P05

Dwg No 11302-AEW-02-XX-DR-A-0531

aeu architects
0161 214 4370
www.aeuarchitects.com

aeu