

Dimensioning

Figured dimensions only to be taken from these designs and drawings. Work to annotated dimensions only. All dimensions to be checked on site. Architectural designers to be informed immediately of any discrepancies before work proceeds. Drawings are to be read in conjunction with relevant specifications, structural engineers and service engineers' drawings.

| Rev | Date     | Description                   |
|-----|----------|-------------------------------|
| -   | 17/06/25 | Issued to client for comments |



SALEEM  
ARCHITECTS

Architecture | Masterplanning | Graphics

CLIENT:  
Homeowner

PROJECT:  
121 Park Road  
Prestwich  
M25 0DU

TITLE:  
Location Plan


SCALE:  
1:1250 @ A2

DRAWING NO.  
Sheet 1


REV:

DATE:

June 2025

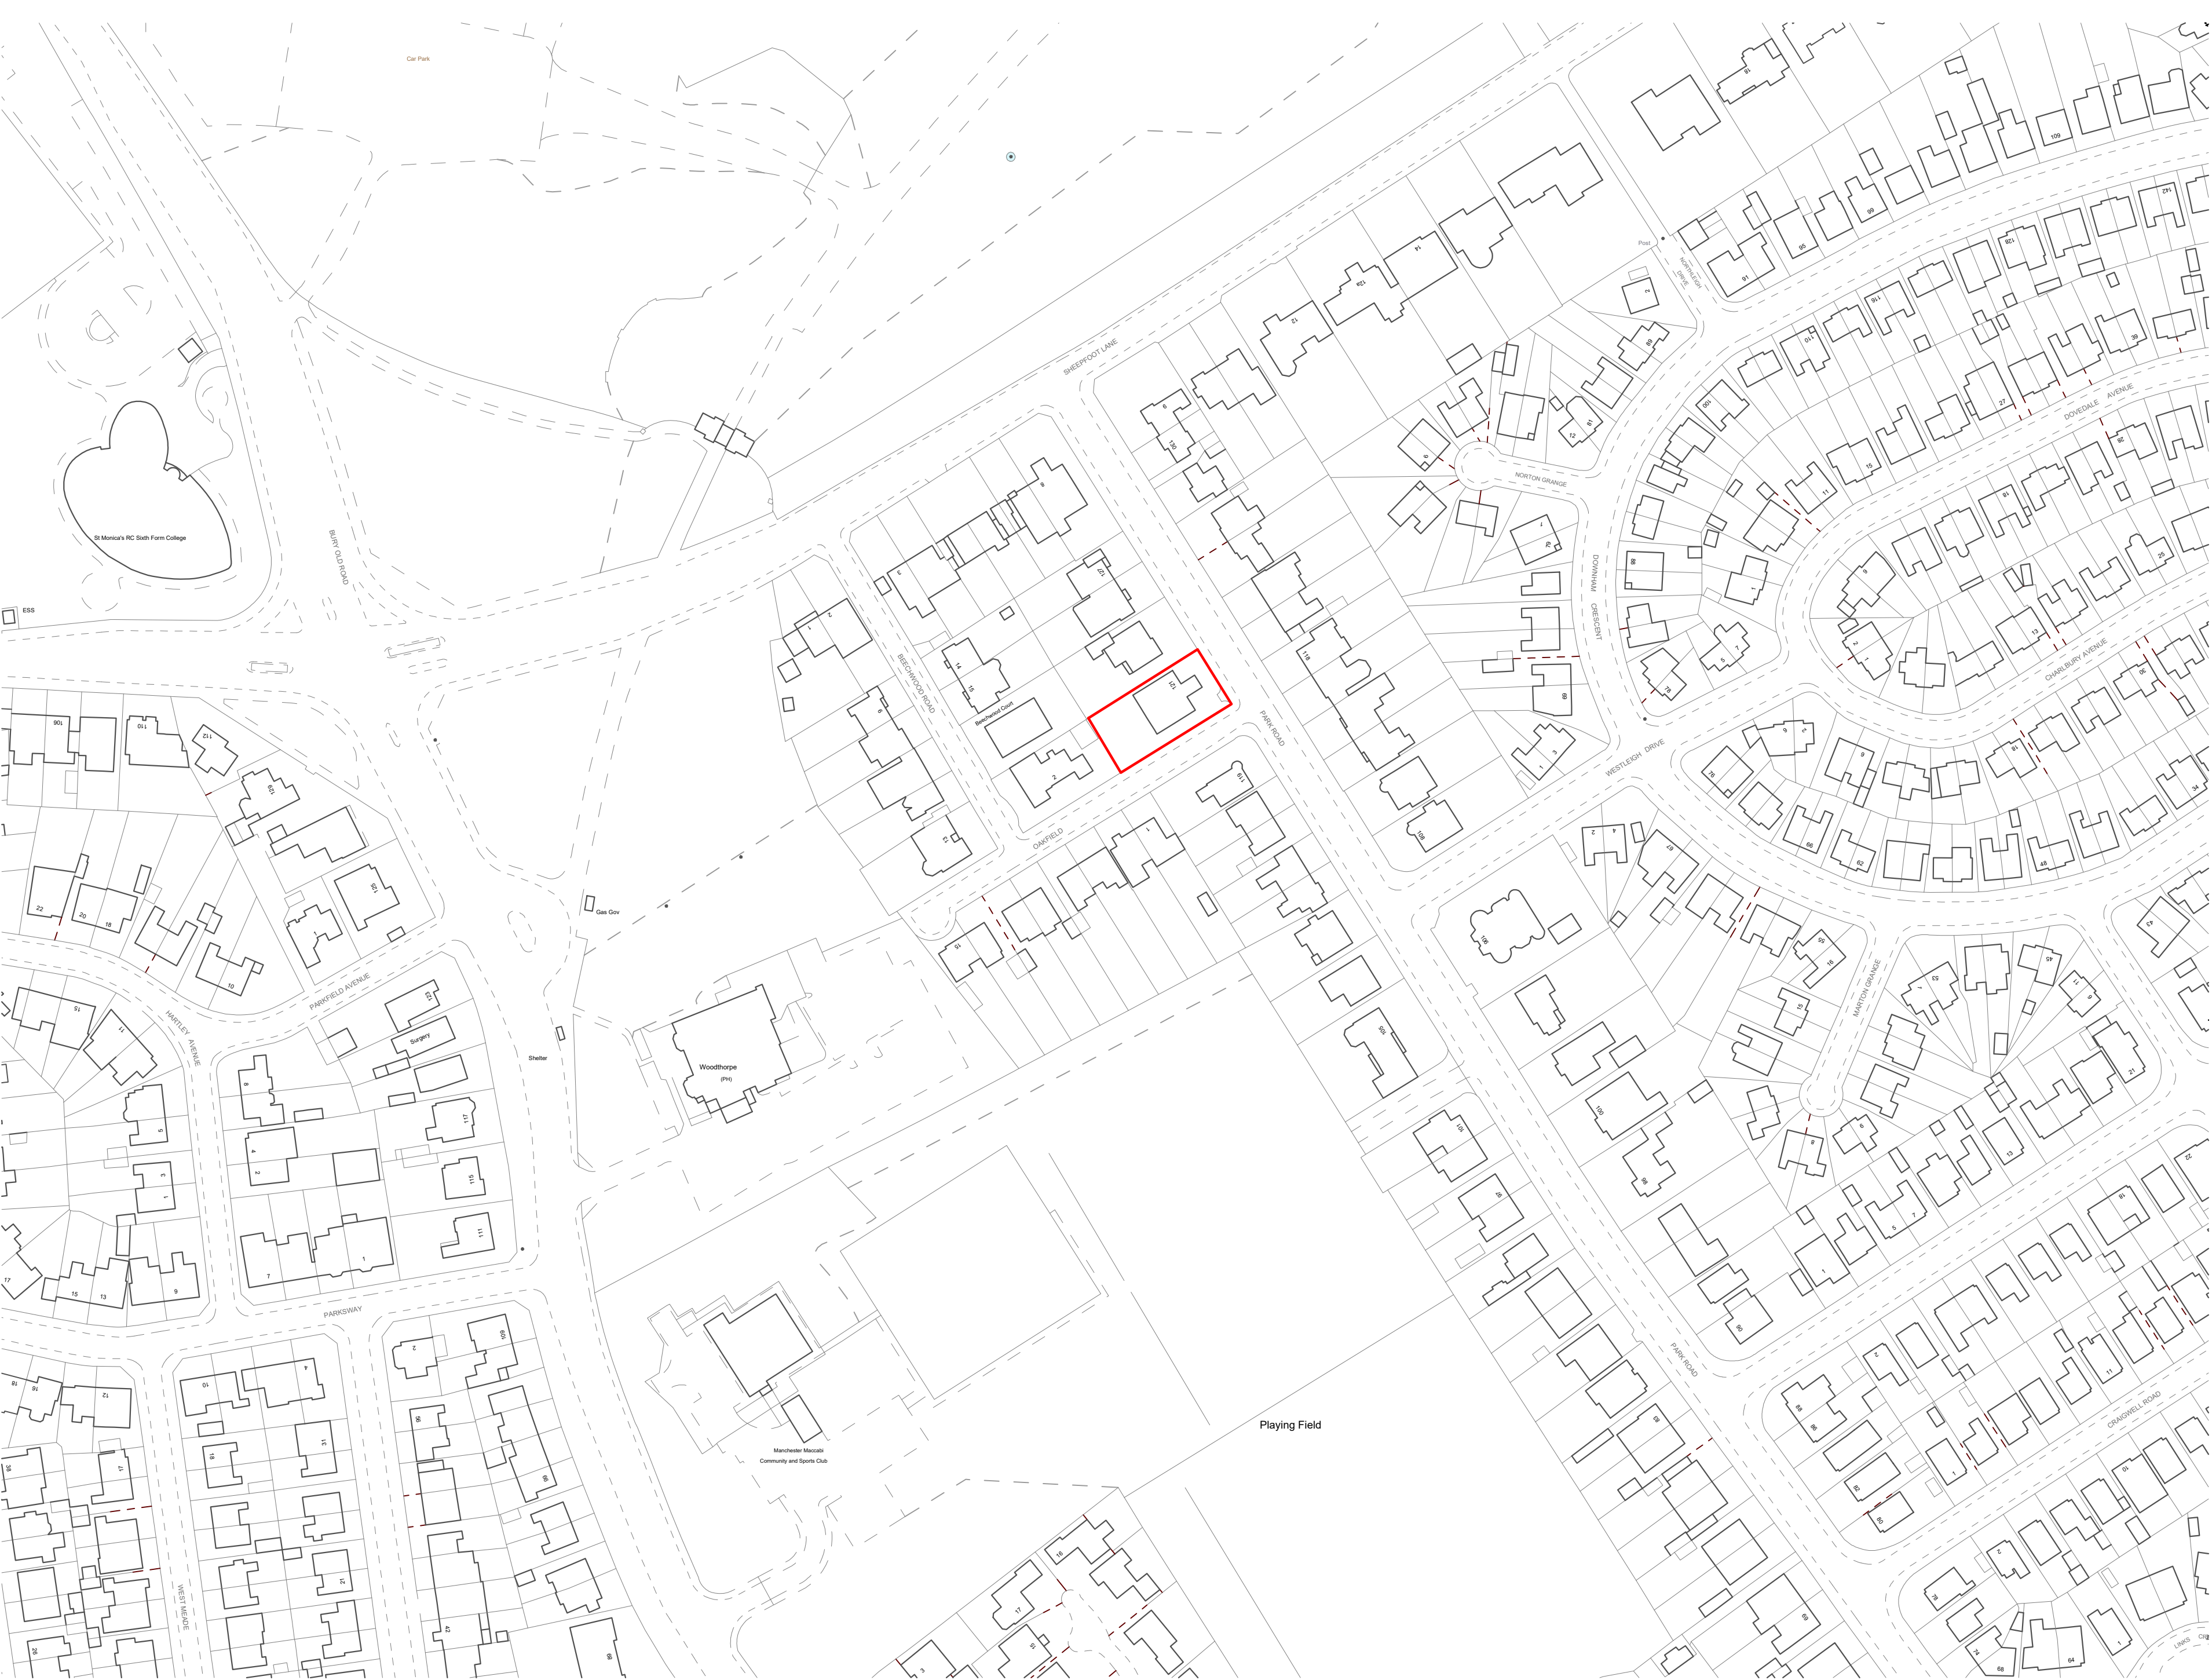


LOCATION PLAN  
1:1250 @ A2

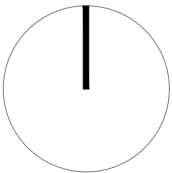

Dimensioning

Figured dimensions only to be taken from these designs and drawings. Work to annotated dimensions only. All dimensions to be checked on site. Architectural designers to be informed immediately of any discrepancies before work proceeds. Drawings are to be read in conjunction with relevant specifications, structural engineers and service engineers' drawings.

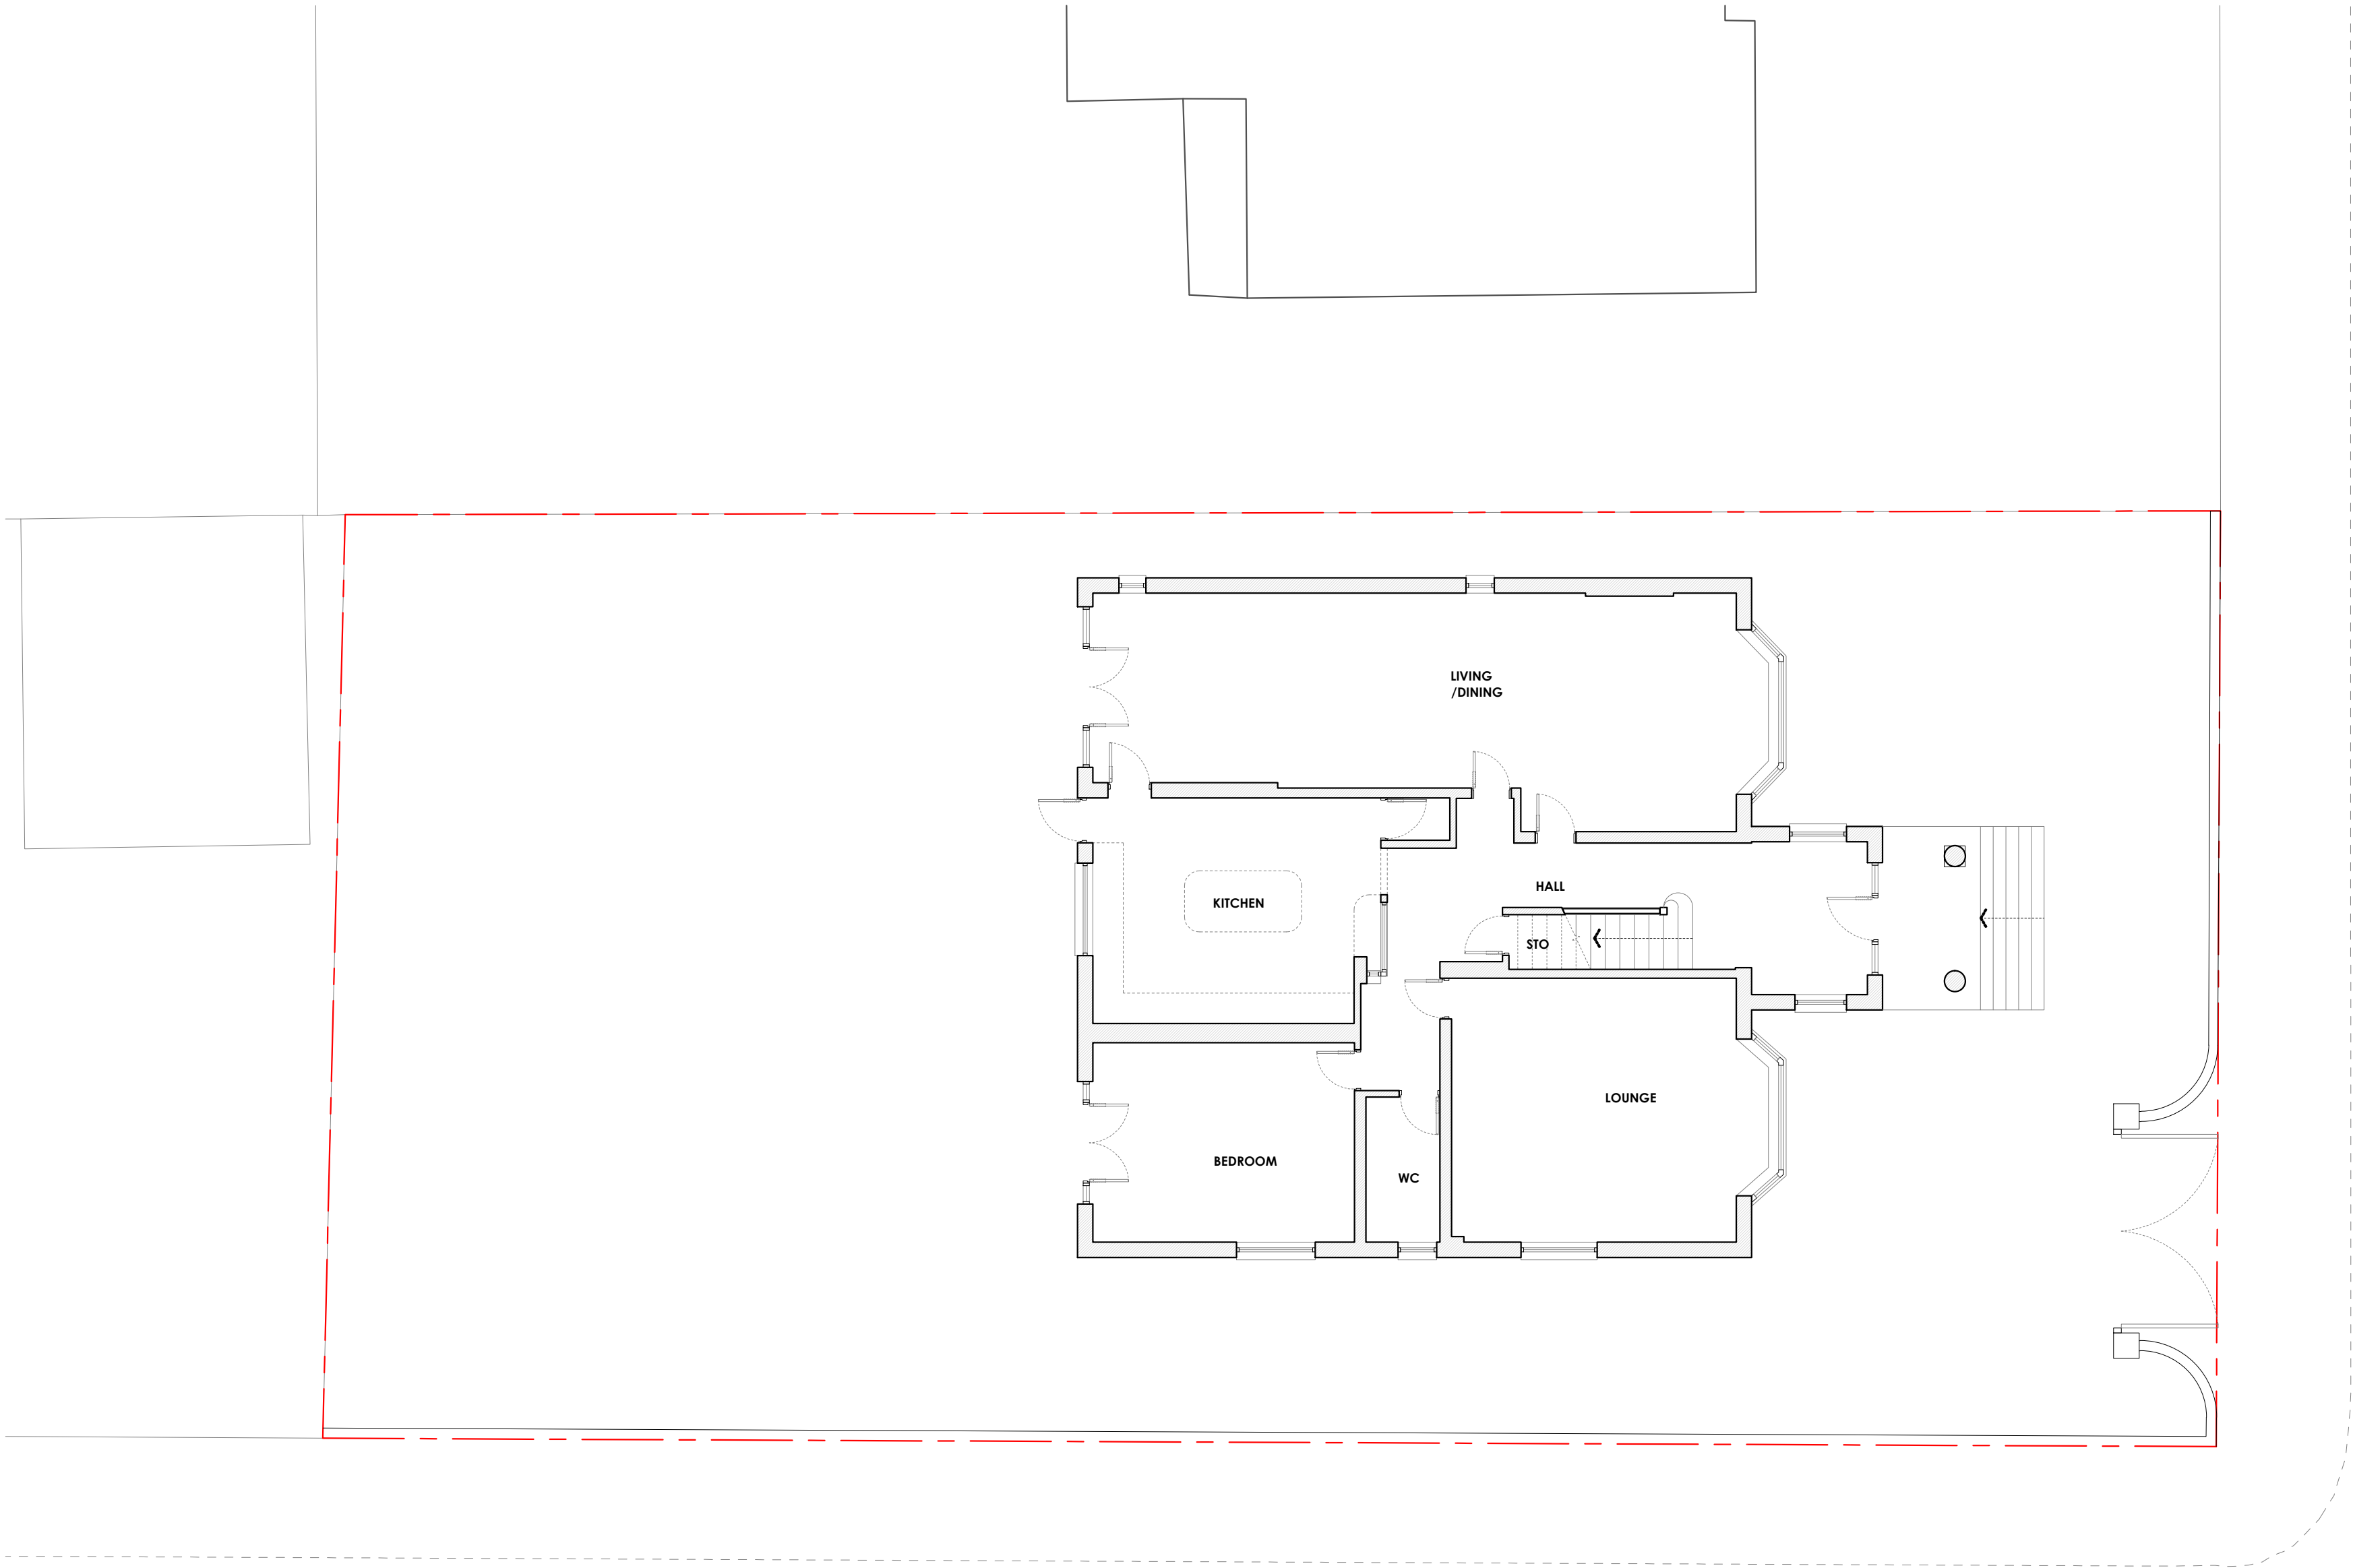

EXISTING GROUND FLOOR PLAN  
1:100 @ A2



| Rev | Date     | Description                   |
|-----|----------|-------------------------------|
| -   | 17/06/25 | Issued to client for comments |



S A L E E M  
ARCHITECTS

Architecture | Masterplanning | Graphics

CLIENT:  
Homeowner

PROJECT:  
121 Park Road  
Prestwich  
M25 0DU

TITLE:  
Existing Plans

SCALE:  
1:100 @ A2

DRAWING NO.  
Sheet 2


REV:

DATE:

June 2025

Dimensioning

Figured dimensions only to be taken from these designs and drawings. Work to annotated dimensions only. All dimensions to be checked on site. Architectural designers to be informed immediately of any discrepancies before work proceeds. Drawings are to be read in conjunction with relevant specifications, structural engineers and service engineers' drawings.

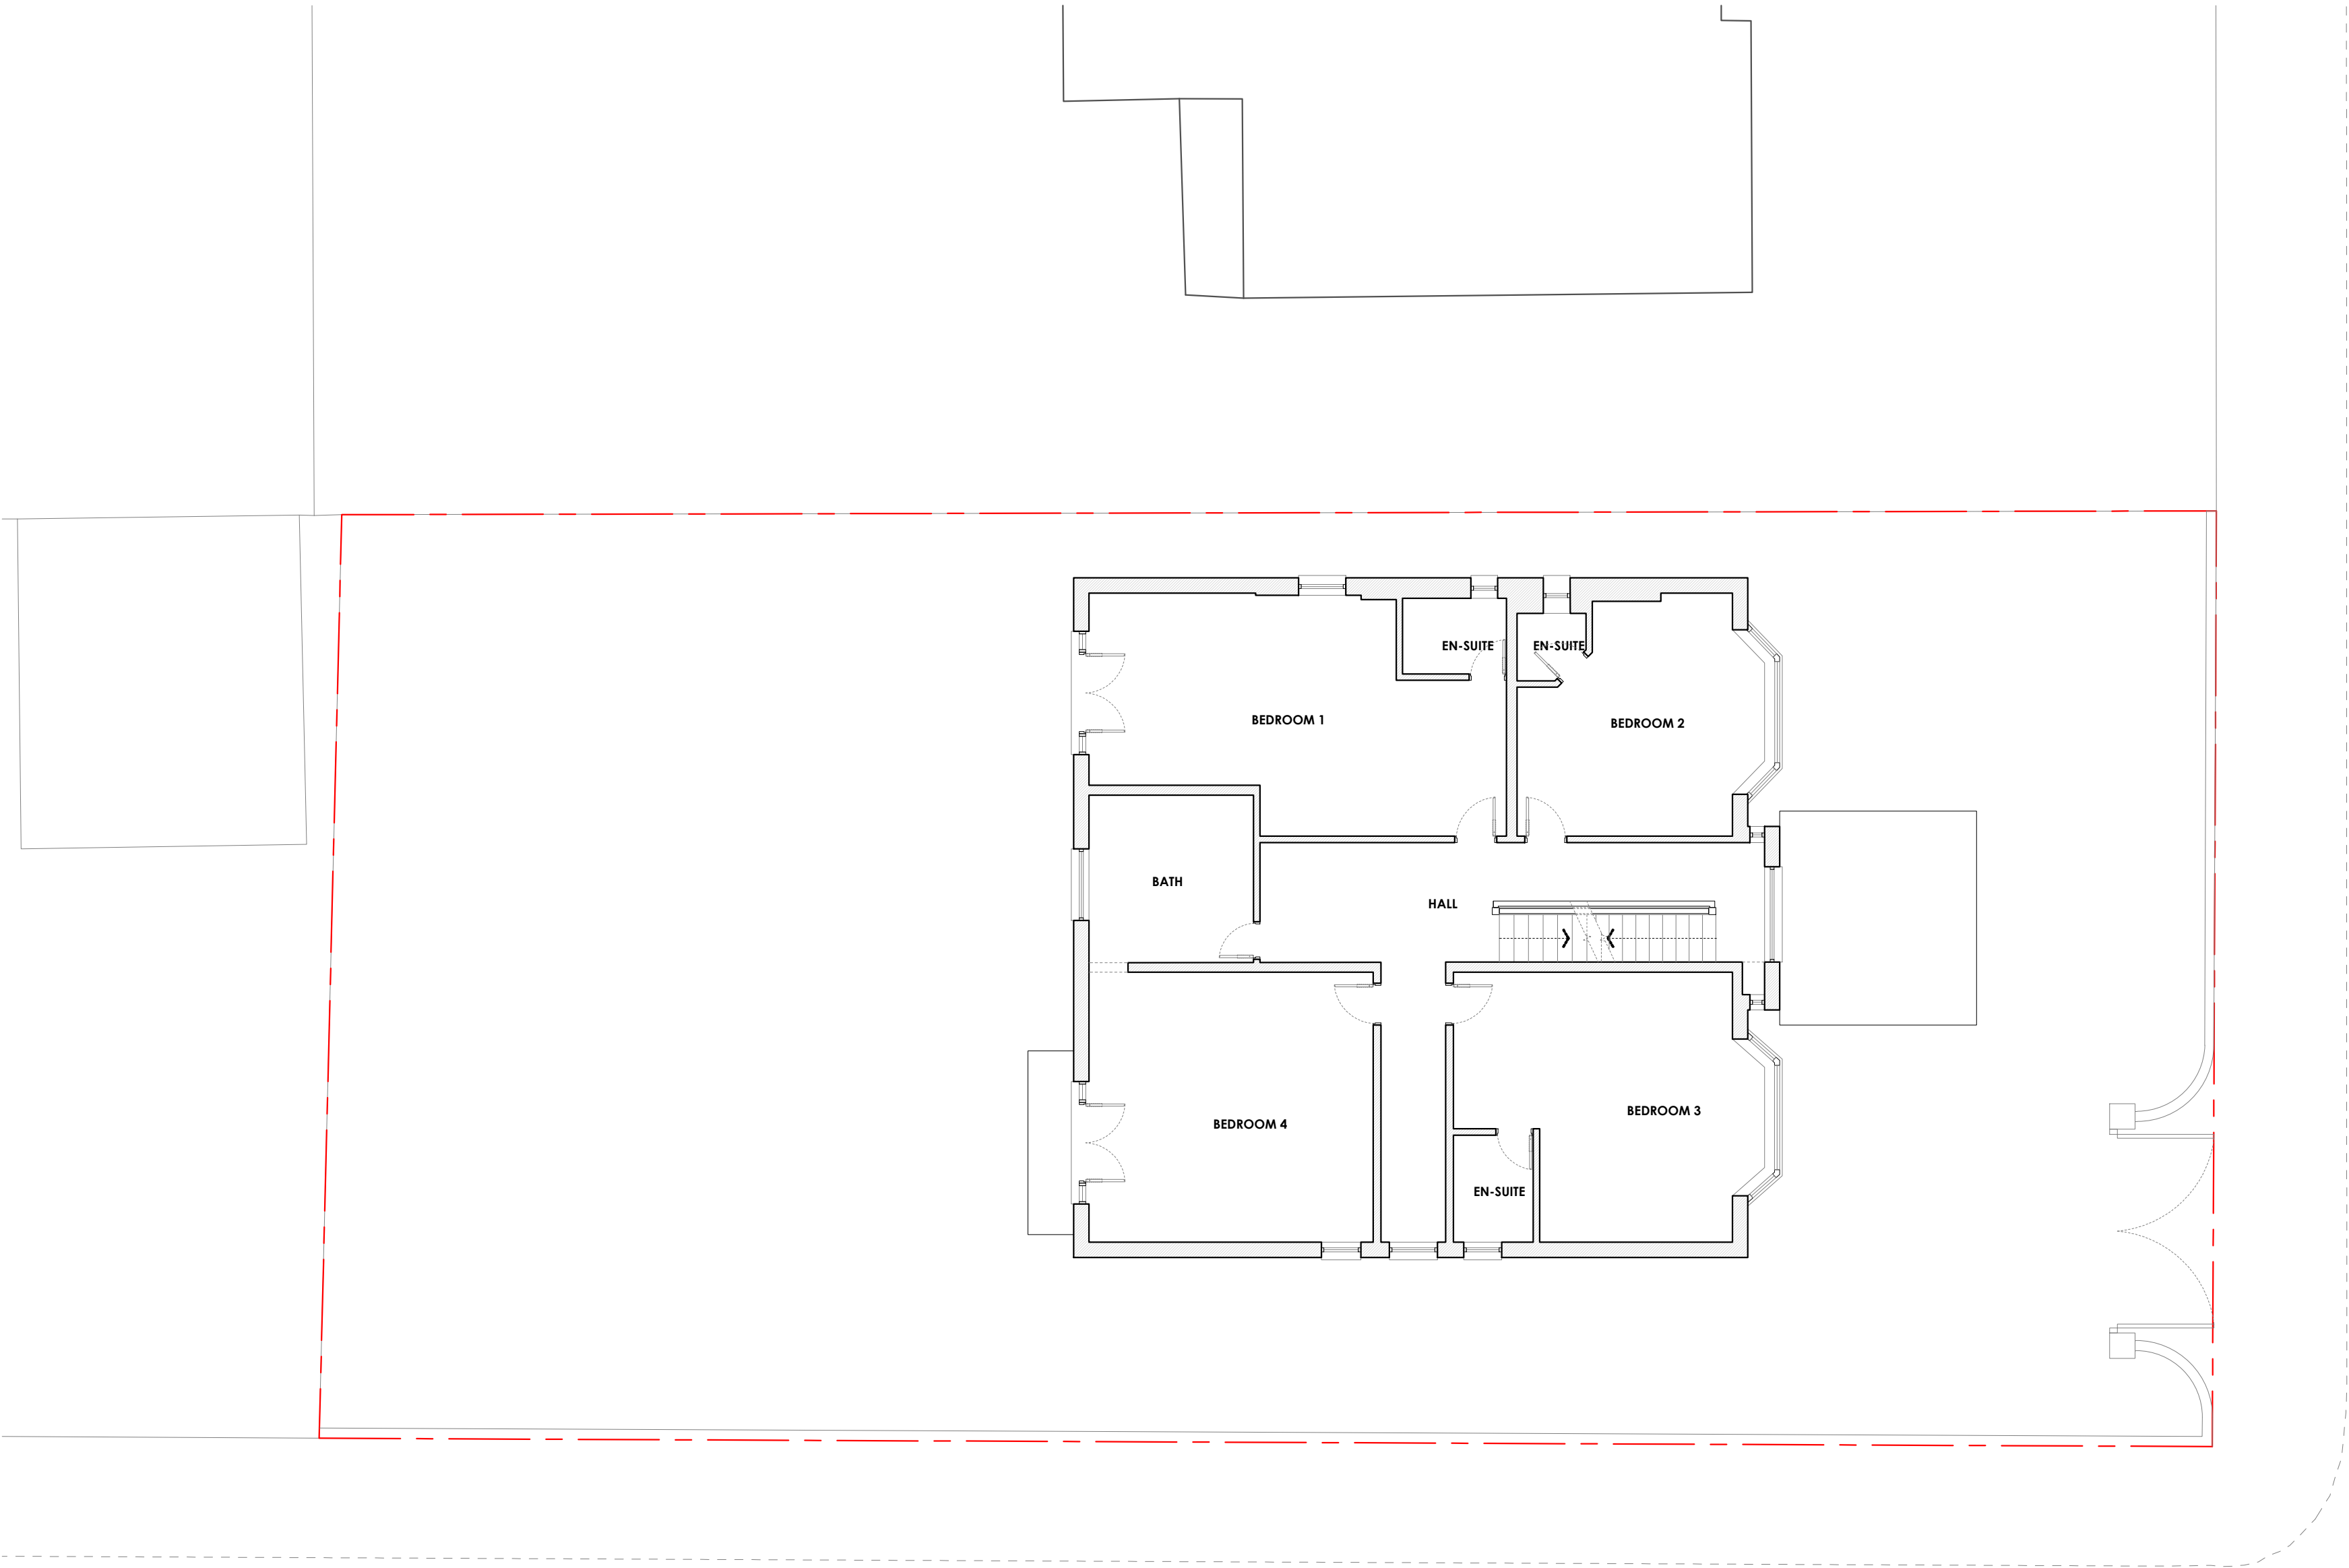

EXISTING FIRST FLOOR PLAN  
1:100 @ A2



| Rev | Date     | Description                   |
|-----|----------|-------------------------------|
| -   | 17/06/25 | Issued to client for comments |



S A L E M  
ARCHITECTS

Architecture | Masterplanning | Graphics

CLIENT:  
Homeowner

PROJECT:  
121 Park Road  
Prestwich  
M25 0DU

TITLE:  
Existing Plans

SCALE:  
1:100 @ A2

DRAWING NO.  
Sheet 3


REV:

DATE:

June 2025

Dimensioning

Figured dimensions only to be taken from these designs and drawings. Work to annotated dimensions only. All dimensions to be checked on site. Architectural designers to be informed immediately of any discrepancies before work proceeds. Drawings are to be read in conjunction with relevant specifications, structural engineers and service engineers' drawings.

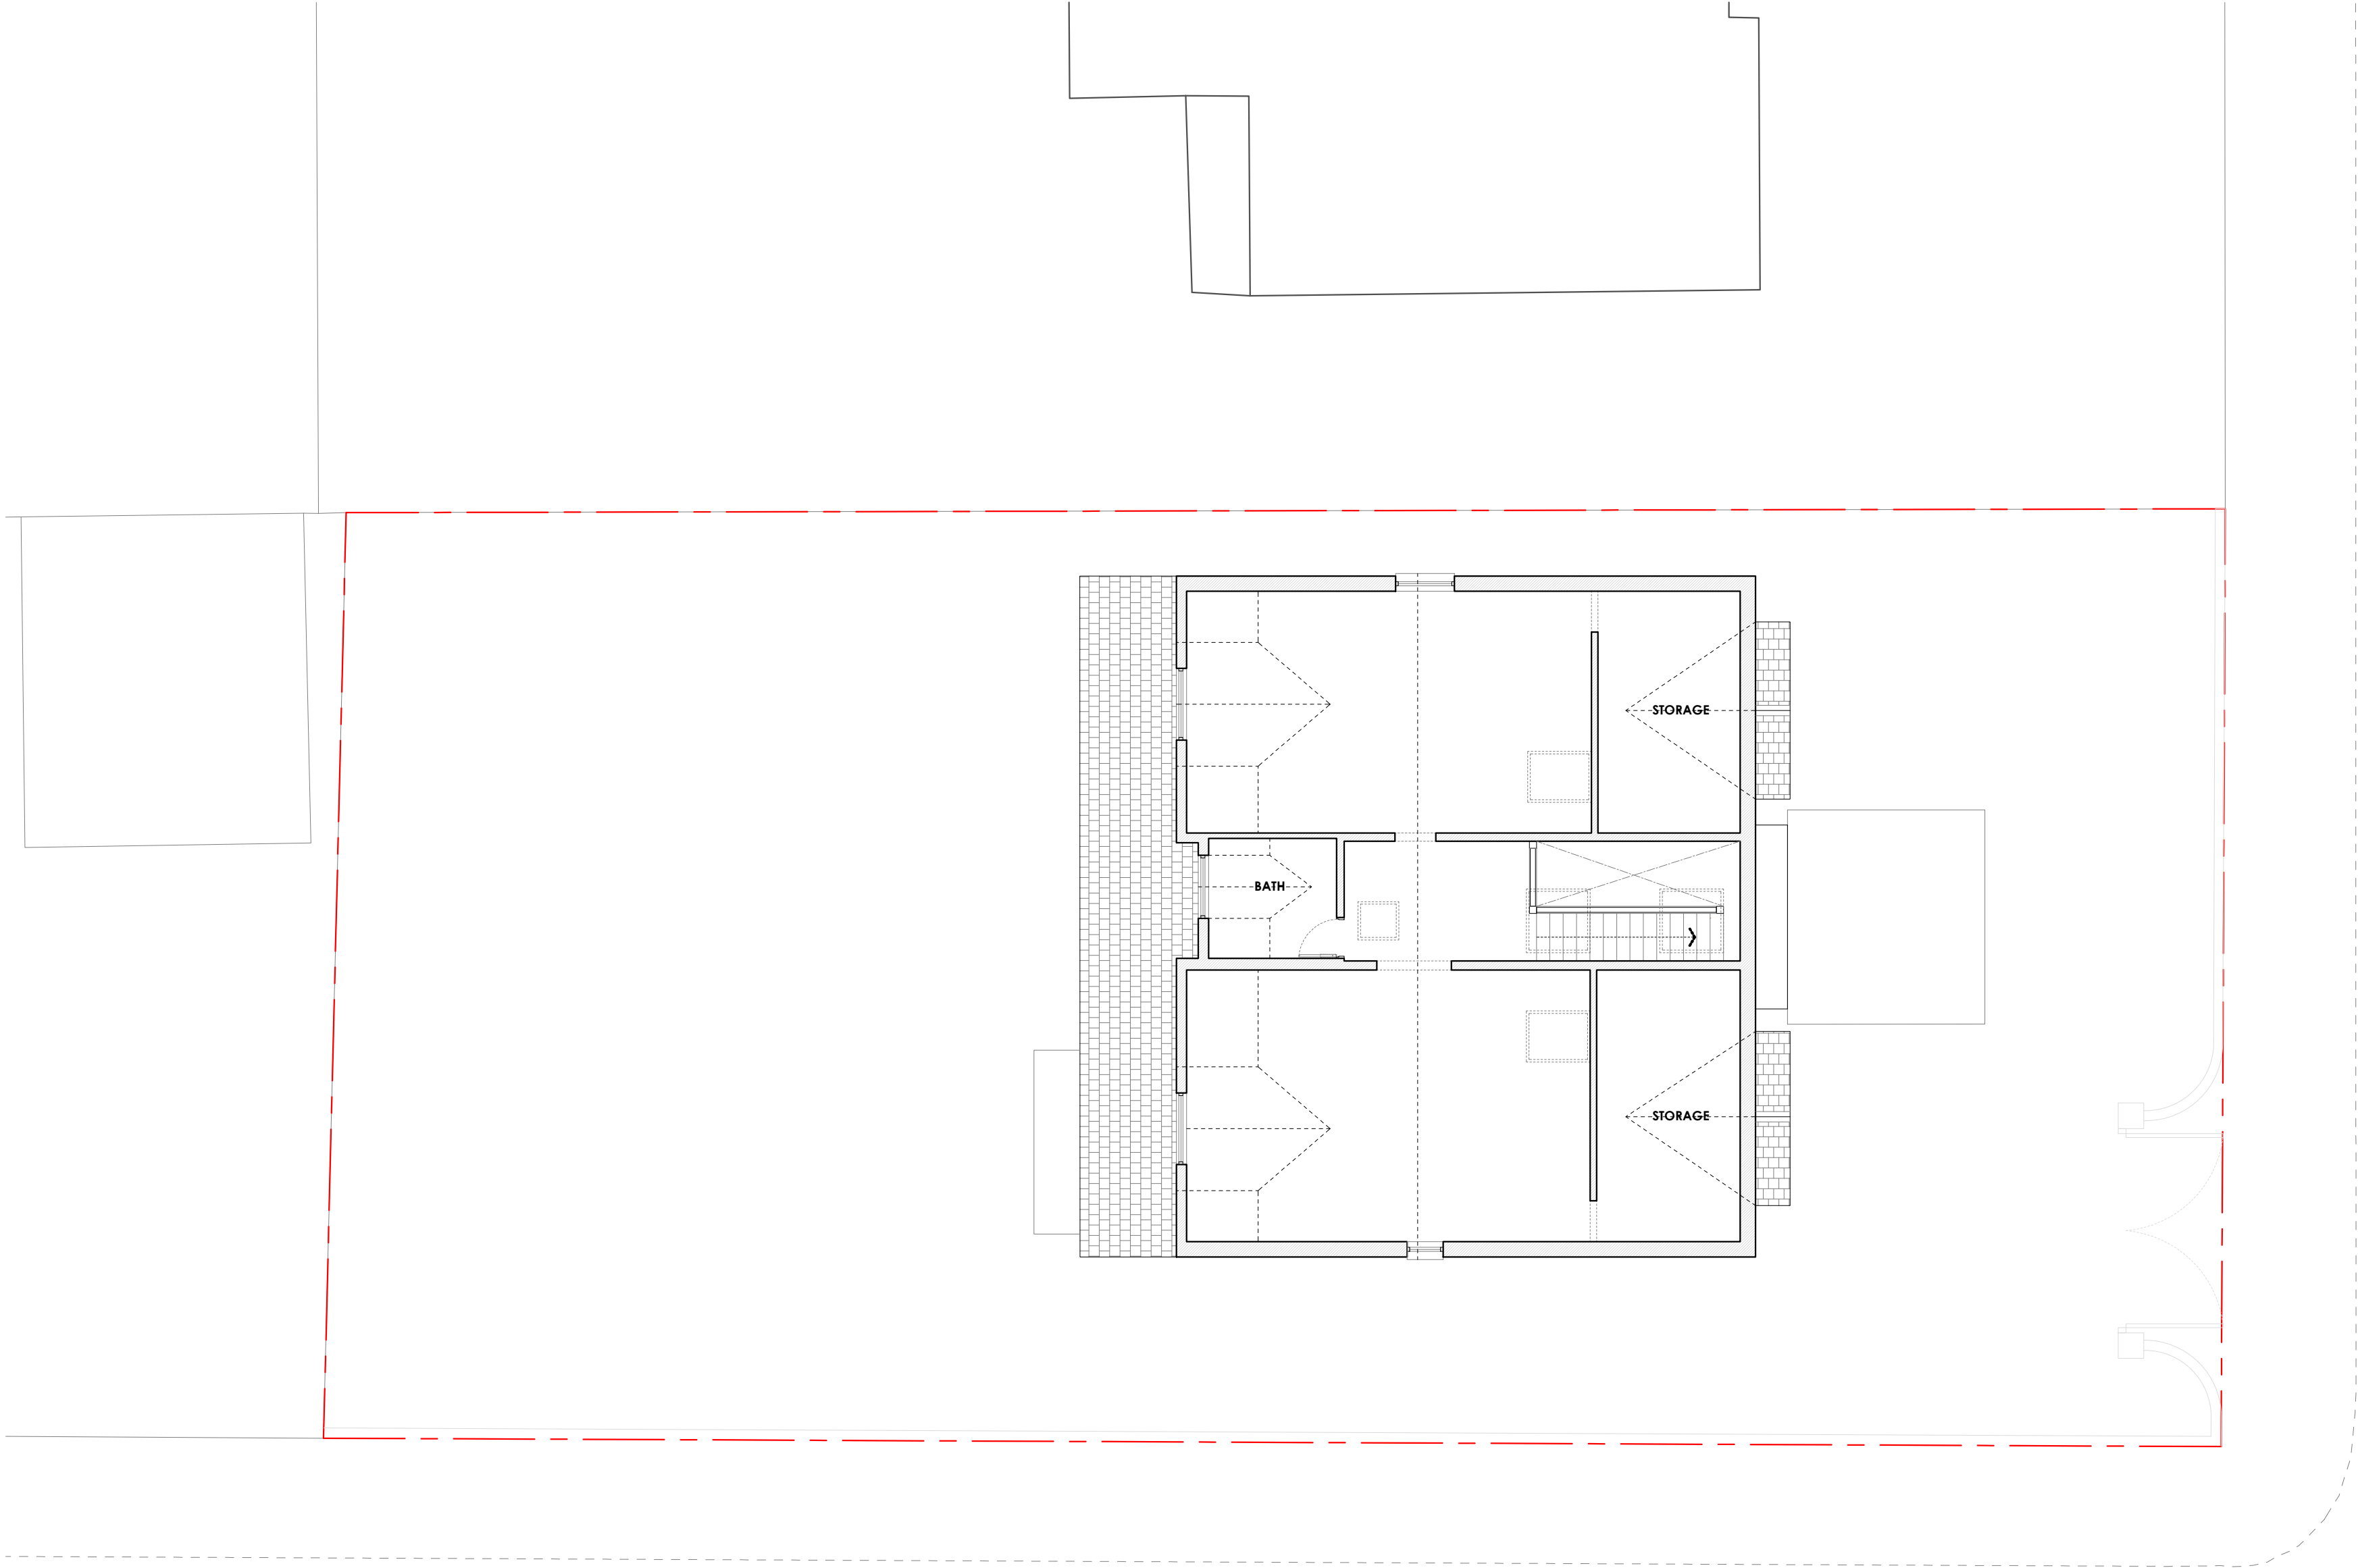

EXISTING LOFT PLAN  
1:100 @ A2



| Rev | Date     | Description                   |
|-----|----------|-------------------------------|
| -   | 17/06/25 | Issued to client for comments |



S A L E E M  
ARCHITECTS

Architecture | Masterplanning | Graphics

CLIENT:  
Homeowner

PROJECT:  
121 Park Road  
Prestwich  
M25 0DU

TITLE:  
Existing Plans

SCALE:  
1:100 @ A2


DRAWING NO.  
Sheet 4

REV:

DATE:  
June 2025

Dimensioning

Figured dimensions only to be taken from these designs and drawings. Work to annotated dimensions only. All dimensions to be checked on site. Architectural designers to be informed immediately of any discrepancies before work proceeds. Drawings are to be read in conjunction with relevant specifications, structural engineers and service engineers' drawings.

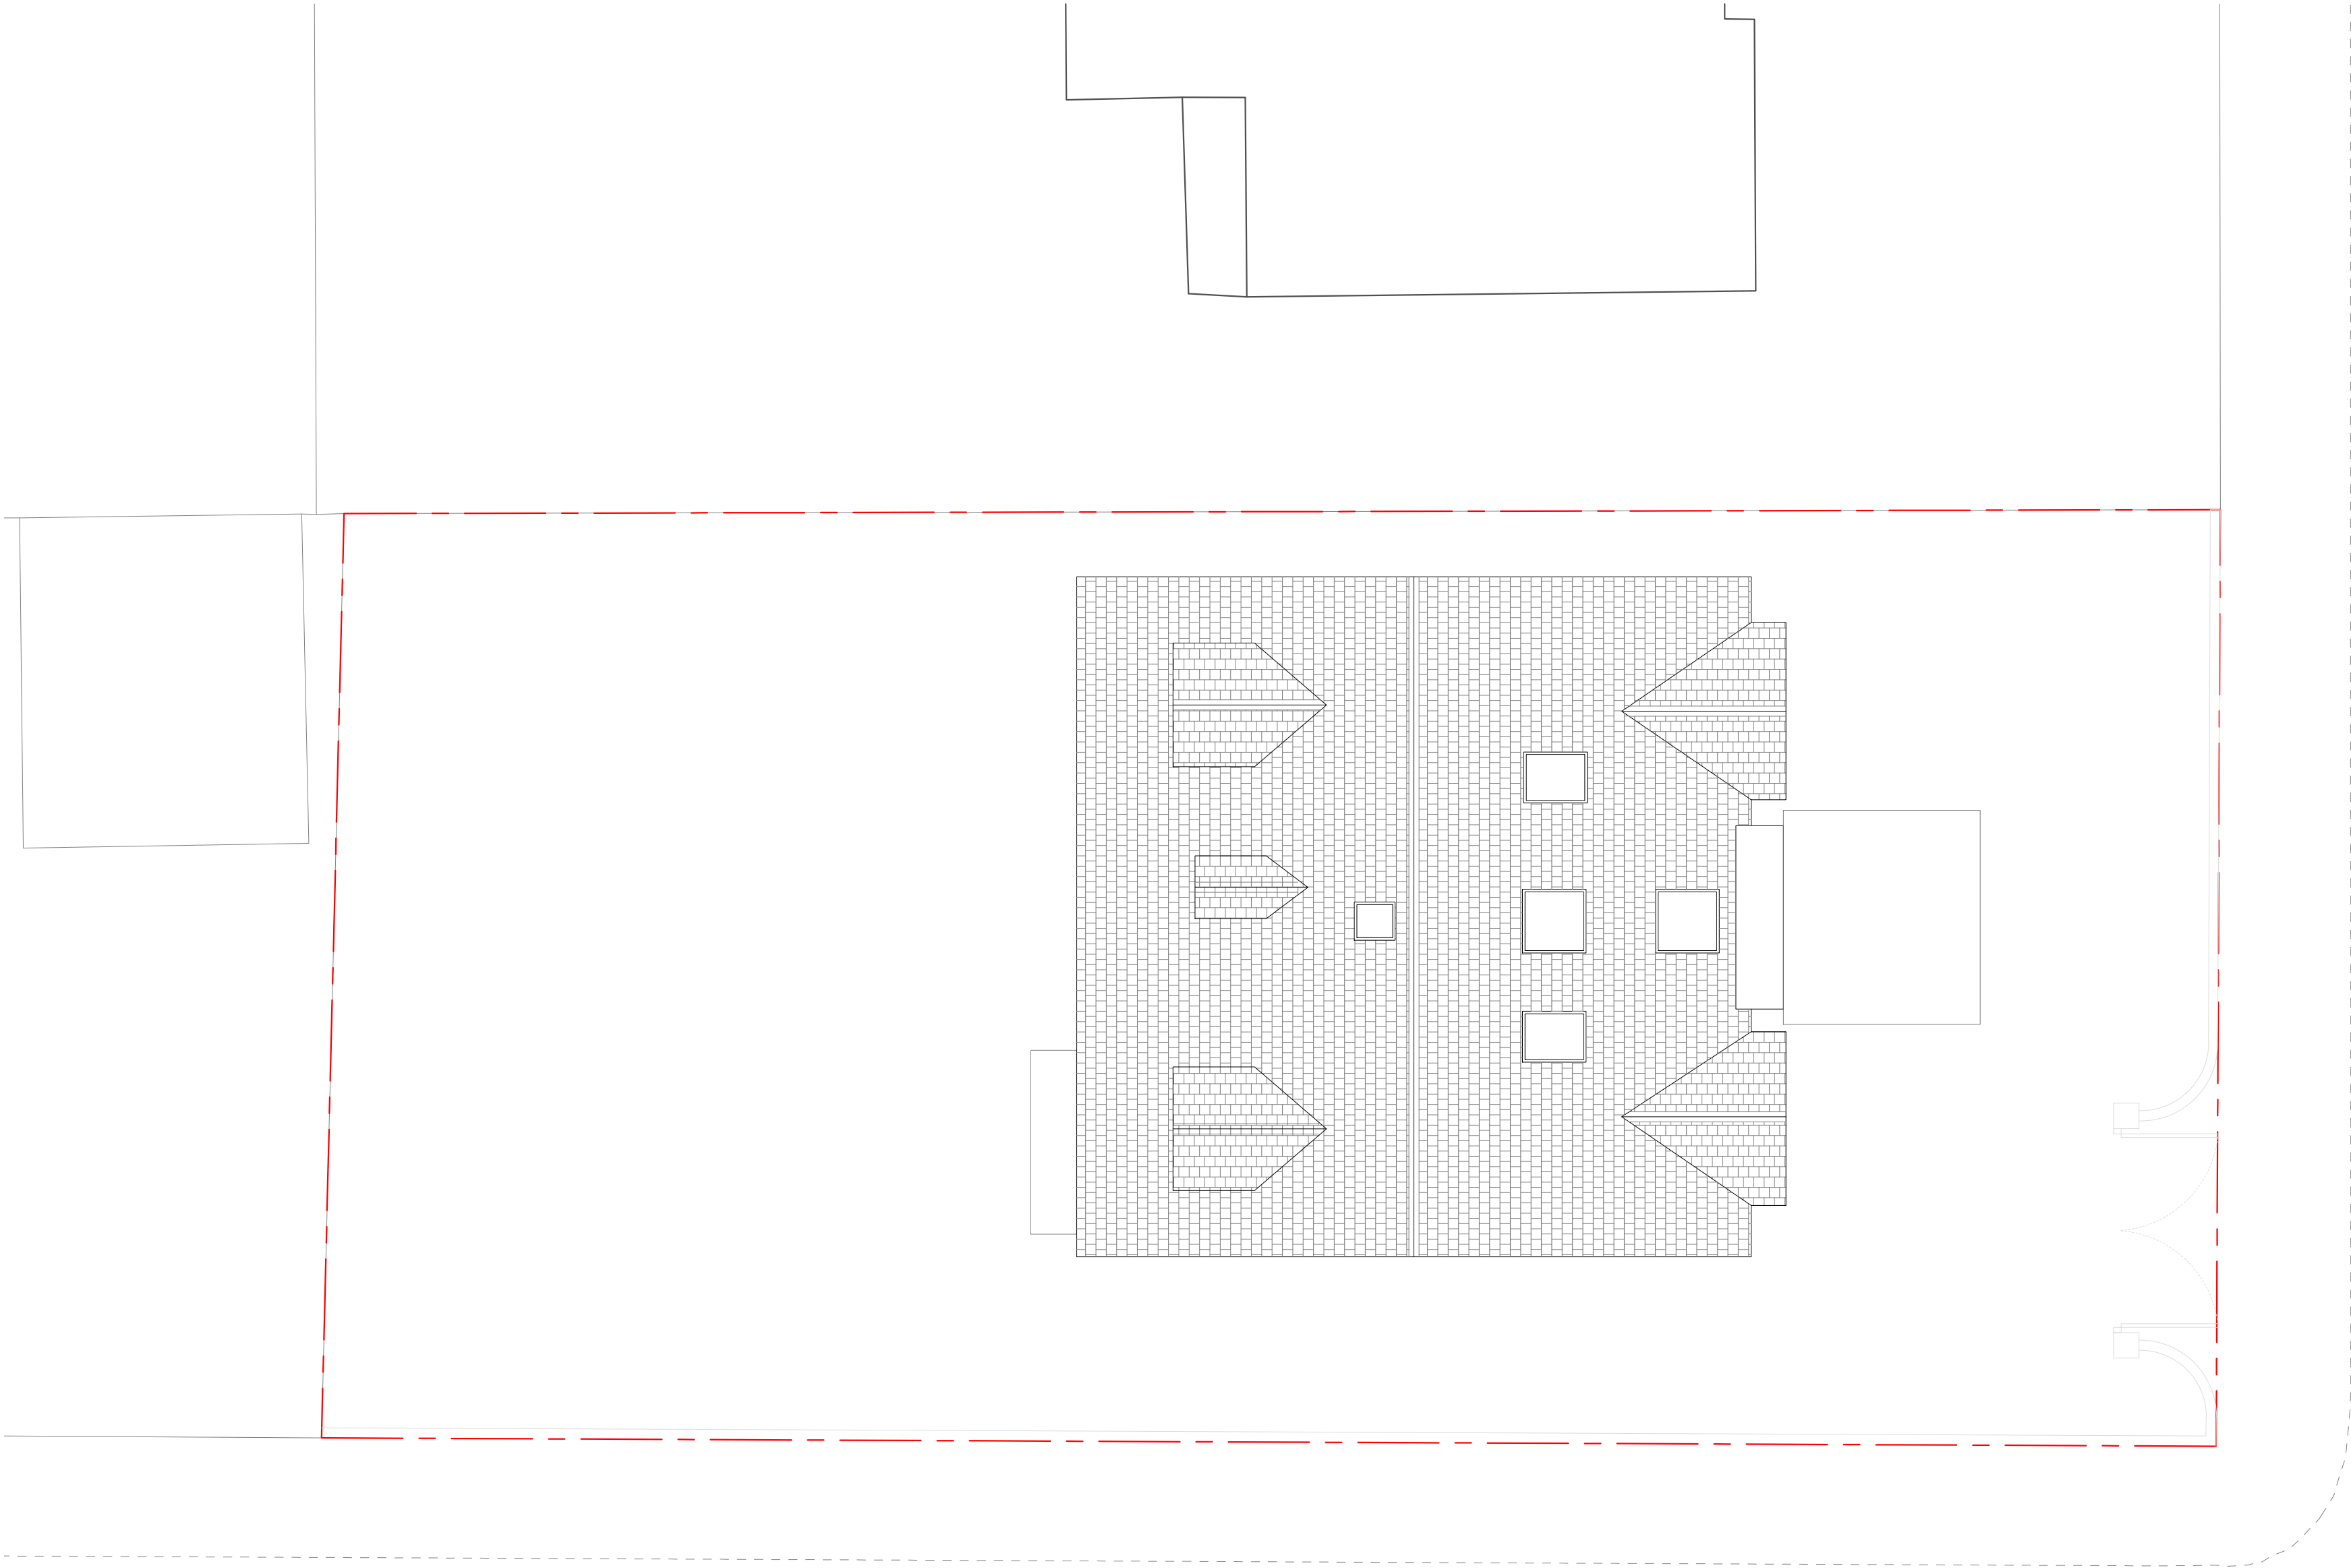

EXISTING ROOF PLAN  
1:100 @ A2



| Rev | Date     | Description                   |
|-----|----------|-------------------------------|
| -   | 17/06/25 | Issued to client for comments |



S A L E E M  
ARCHITECTS

Architecture | Masterplanning | Graphics

CLIENT:  
Homeowner

PROJECT:  
121 Park Road  
Prestwich  
M25 0DU

TITLE:  
Existing Plans

SCALE:  
1:100 @ A2

DRAWING NO.  
Sheet 5

REV:

DATE:

June 2025

Dimensioning

Figured dimensions only to be taken from these designs and drawings. Work to annotated dimensions only. All dimensions to be checked on site. Architectural designers to be informed immediately of any discrepancies before work proceeds. Drawings are to be read in conjunction with relevant specifications, structural engineers and service engineers' drawings.



EXISTING FRONT ELEVATION

1:100 @ A2



EXISTING SIDE ELEVATION

1:100 @ A2



EXISTING REAR ELEVATION

1:100 @ A2



EXISTING SIDE ELEVATION

1:100 @ A2

| Rev | Date     | Description                   |
|-----|----------|-------------------------------|
| -   | 17/06/25 | Issued to client for comments |



S A L E E M  
ARCHITECTS

Architecture | Masterplanning | Graphics

CLIENT:  
Homeowner

PROJECT:  
121 Park Road  
Prestwich  
M25 0DU

TITLE:  
Existing Elevations

REV:

SCALE:  
1:100 @ A2

DATE:  
June 2025

DRAWING NO.  
Sheet 6

Dimensioning

Figured dimensions only to be taken from these designs and drawings. Work to annotated dimensions only. All dimensions to be checked on site. Architectural designers to be informed immediately of any discrepancies before work proceeds. Drawings are to be read in conjunction with relevant specifications, structural engineers and service engineers' drawings.



EXISTING GROUND FLOOR PLAN  
1:100 @ A2



| Rev | Date     | Description                   |
|-----|----------|-------------------------------|
| -   | 17/06/25 | Issued to client for comments |



S A L E E M  
ARCHITECTS

Architecture | Masterplanning | Graphics

CLIENT:  
Homeowner

PROJECT:  
121 Park Road  
Prestwich  
M25 0DU

TITLE:  
Proposed Plans

SCALE:  
1:100 @ A2

DRAWING NO.  
Sheet 7


REV:

DATE:

June 2025

Dimensioning

Figured dimensions only to be taken from these designs and drawings. Work to annotated dimensions only. All dimensions to be checked on site. Architectural designers to be informed immediately of any discrepancies before work proceeds. Drawings are to be read in conjunction with relevant specifications, structural engineers and service engineers' drawings.

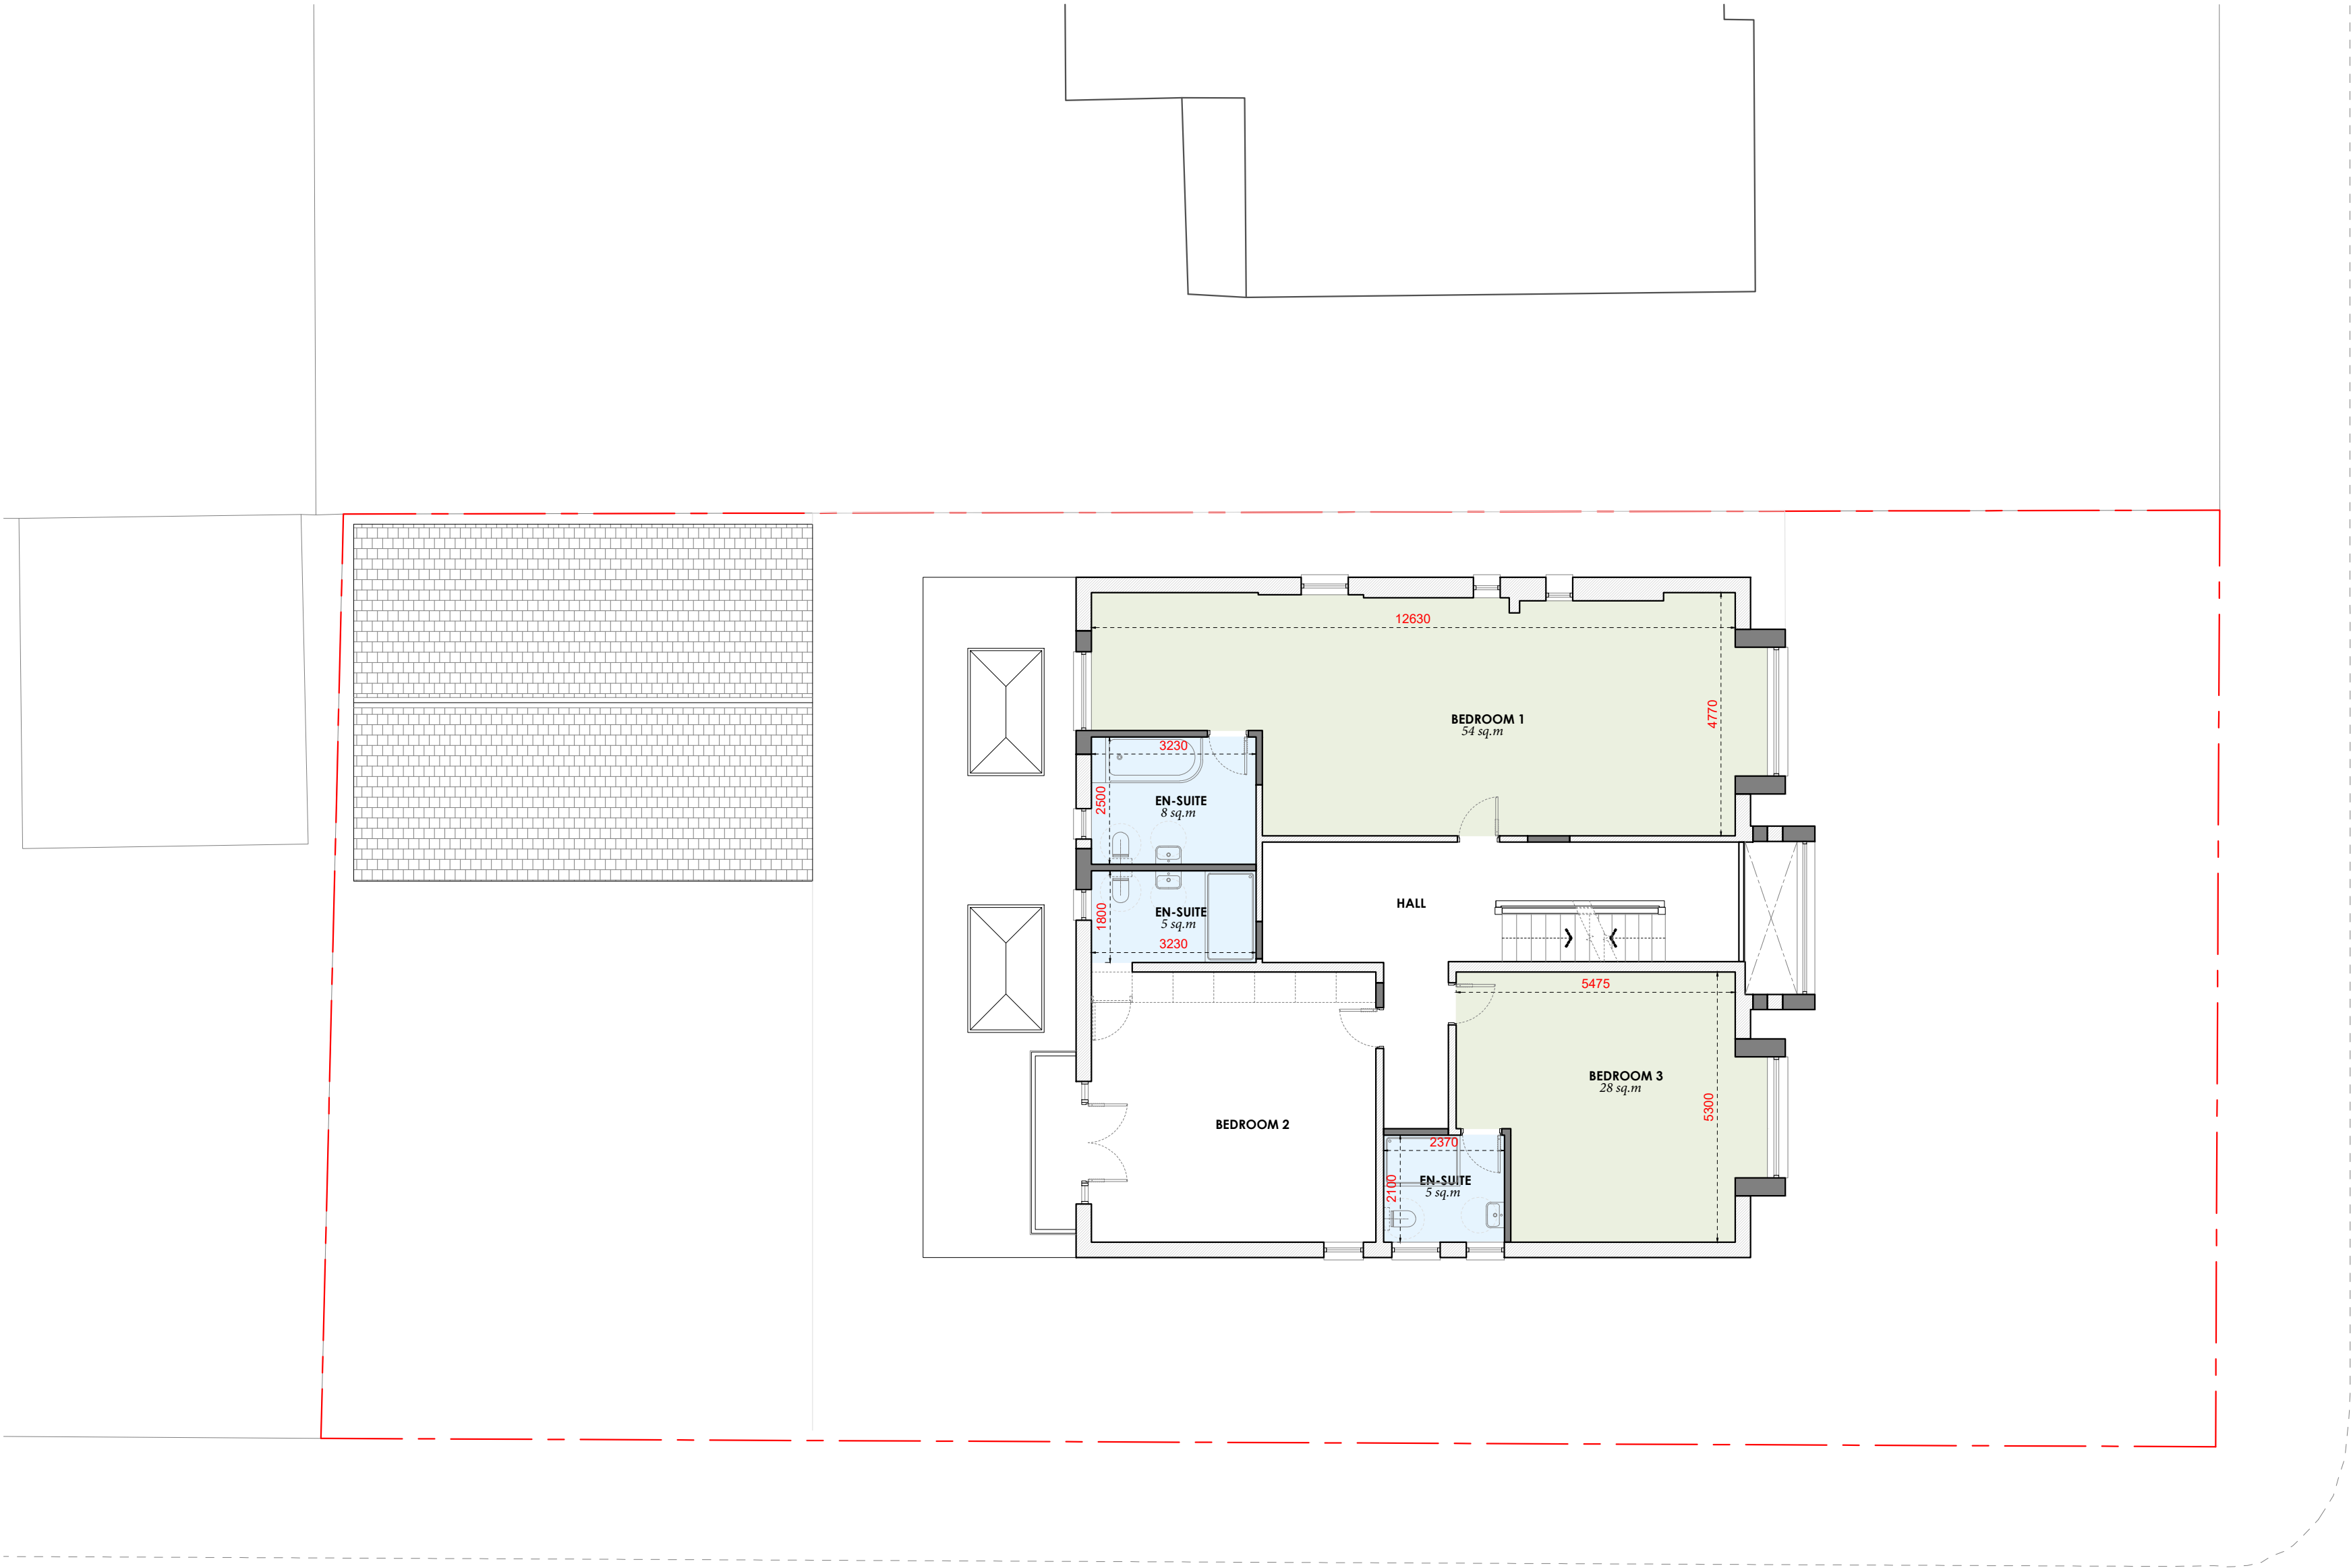

EXISTING FIRST FLOOR PLAN  
1:100 @ A2



| Rev | Date     | Description                   |
|-----|----------|-------------------------------|
| -   | 17/06/25 | Issued to client for comments |



S A L E E M  
A R C H I T E C T S

Architecture | Masterplanning | Graphics

CLIENT:  
Homeowner

PROJECT:  
121 Park Road  
Prestwich  
M25 0DU

TITLE:  
Proposed Plans

SCALE:  
1:100 @ A2

DRAWING NO.  
Sheet 8


REV:

DATE:

June 2025

Dimensioning

Figured dimensions only to be taken from these designs and drawings. Work to annotated dimensions only. All dimensions to be checked on site. Architectural designers to be informed immediately of any discrepancies before work proceeds. Drawings are to be read in conjunction with relevant specifications, structural engineers and service engineers' drawings.

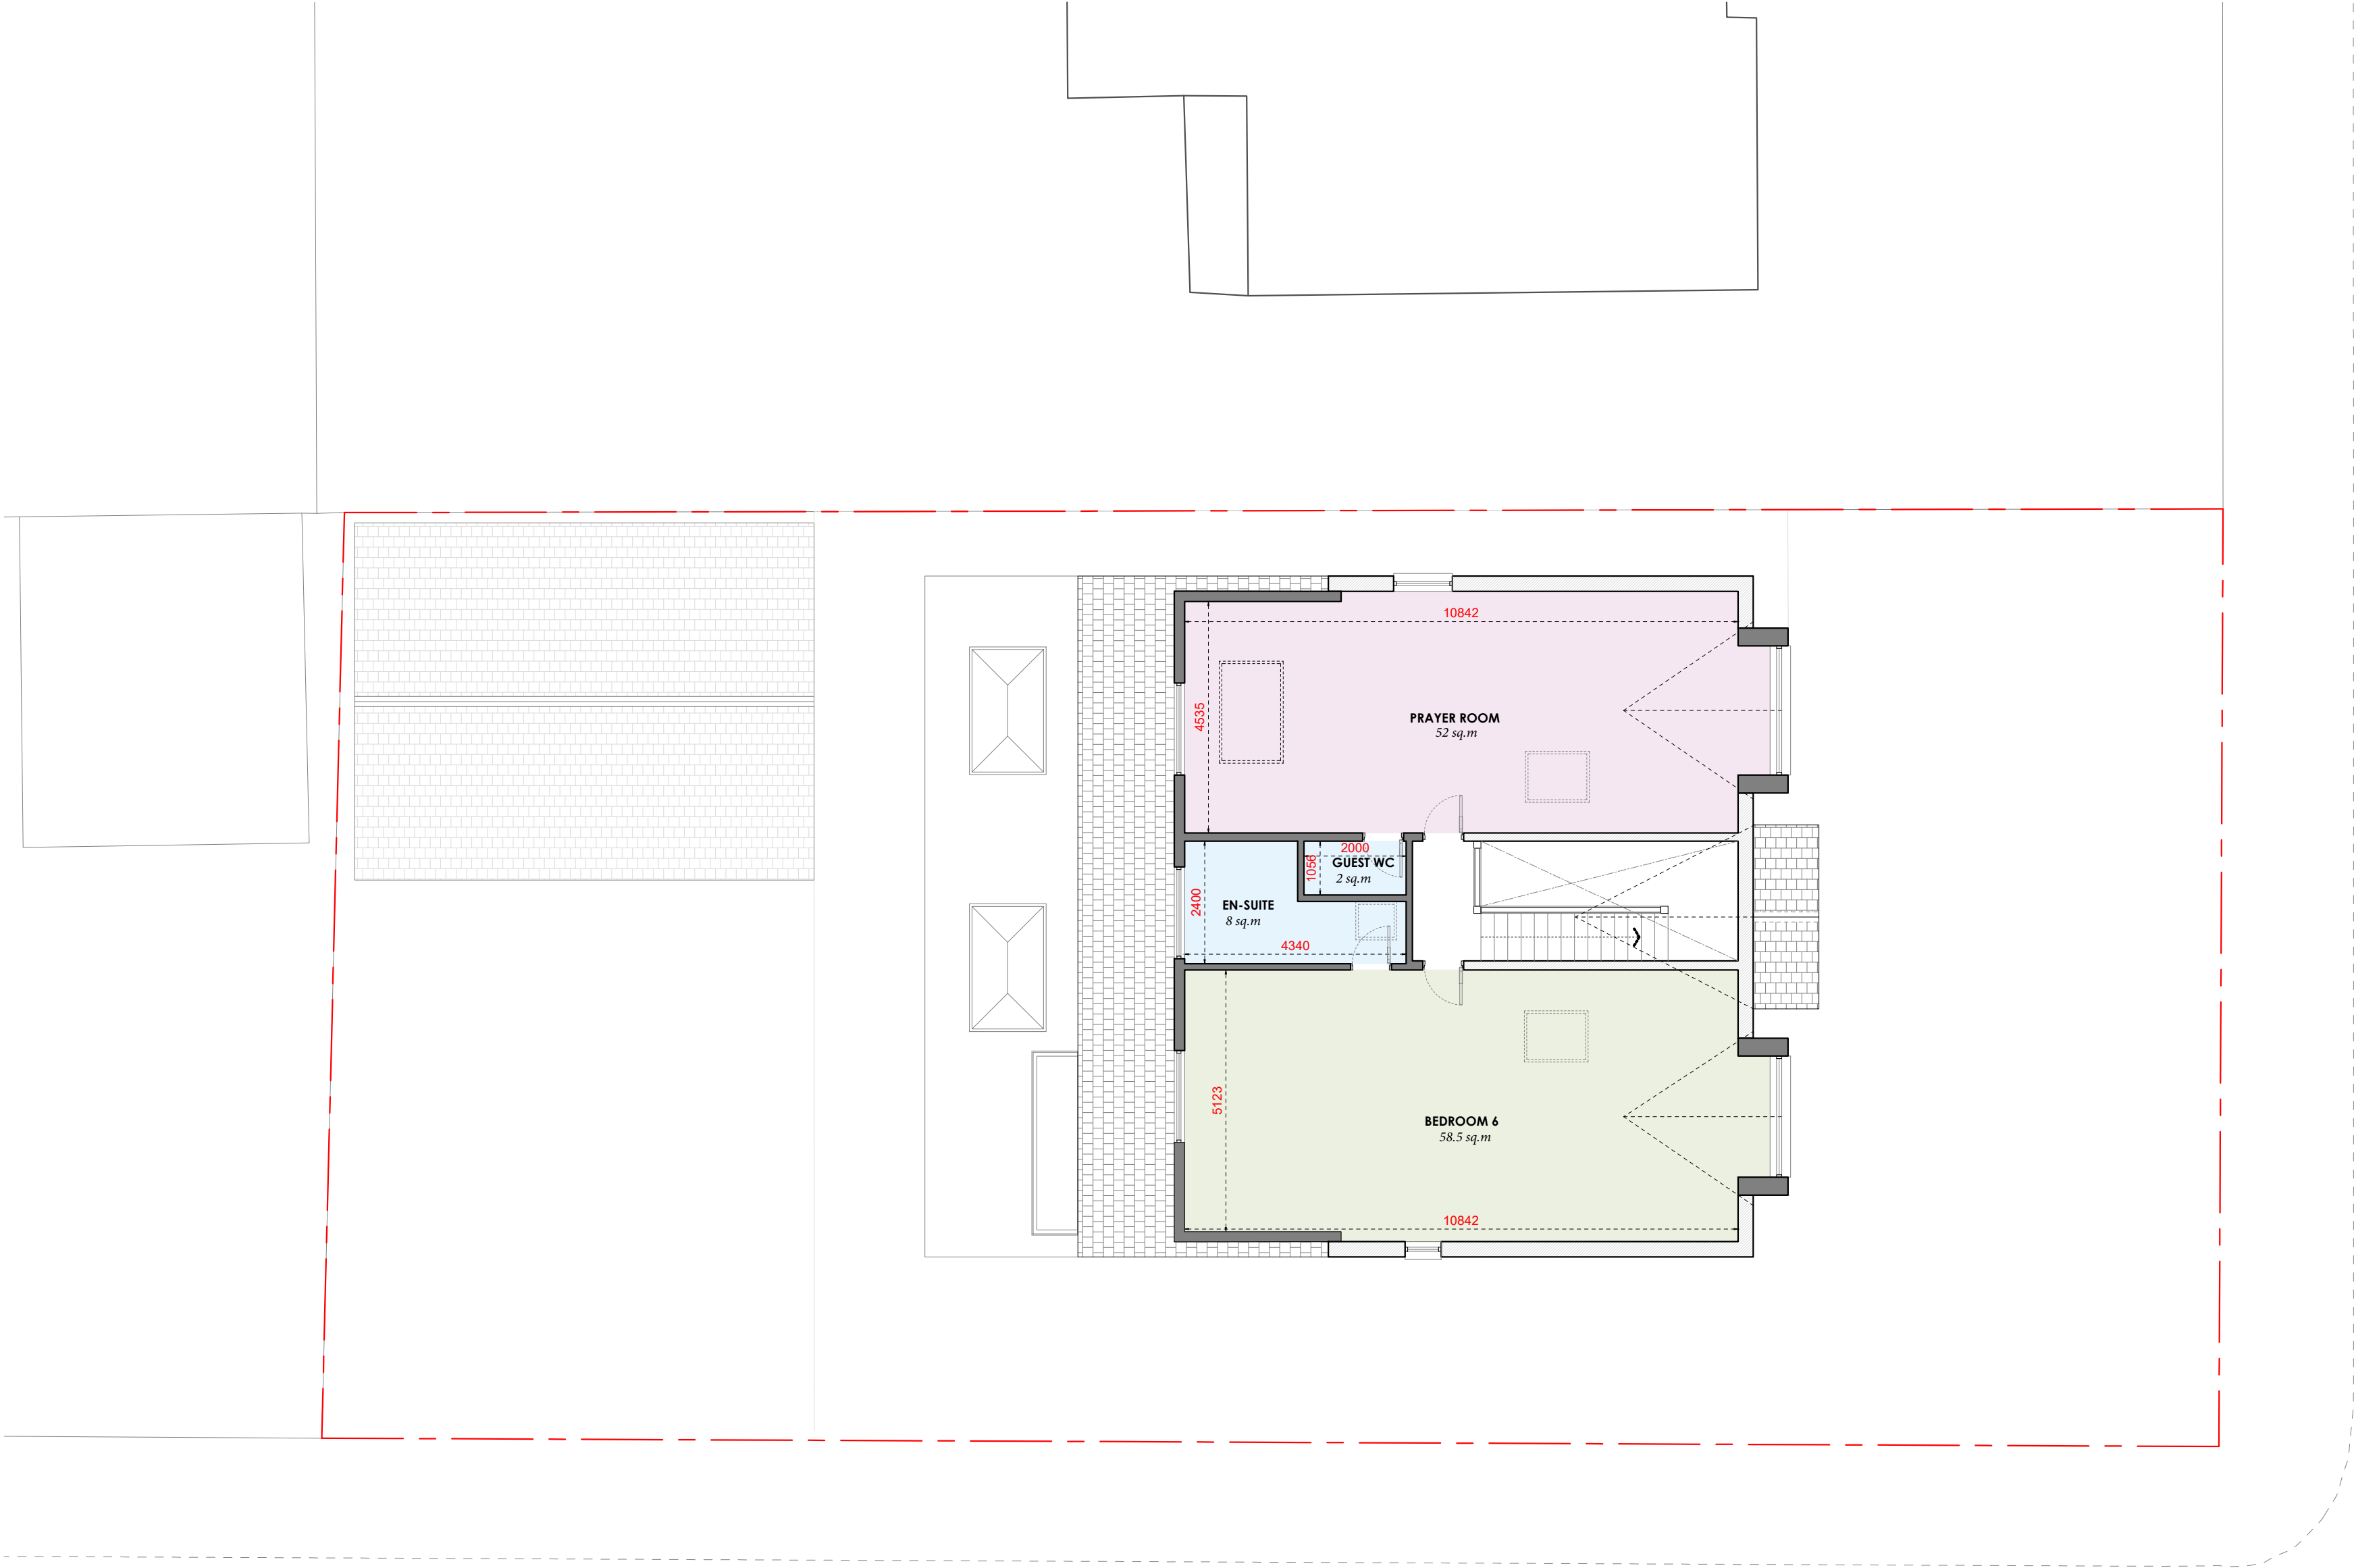

EXISTING LOFT PLAN  
1:100 @ A2



| Rev | Date     | Description                   |
|-----|----------|-------------------------------|
| -   | 17/06/25 | Issued to client for comments |



S A L E E M  
ARCHITECTS

Architecture | Masterplanning | Graphics

CLIENT:  
Homeowner

PROJECT:  
121 Park Road  
Prestwich  
M25 0DU

TITLE:  
Proposed Plans

SCALE:  
1:100 @ A2

DRAWING NO.  
Sheet 9


REV:

DATE:

June 2025

Dimensioning

Figured dimensions only to be taken from these designs and drawings. Work to annotated dimensions only. All dimensions to be checked on site. Architectural designers to be informed immediately of any discrepancies before work proceeds. Drawings are to be read in conjunction with relevant specifications, structural engineers and service engineers' drawings.

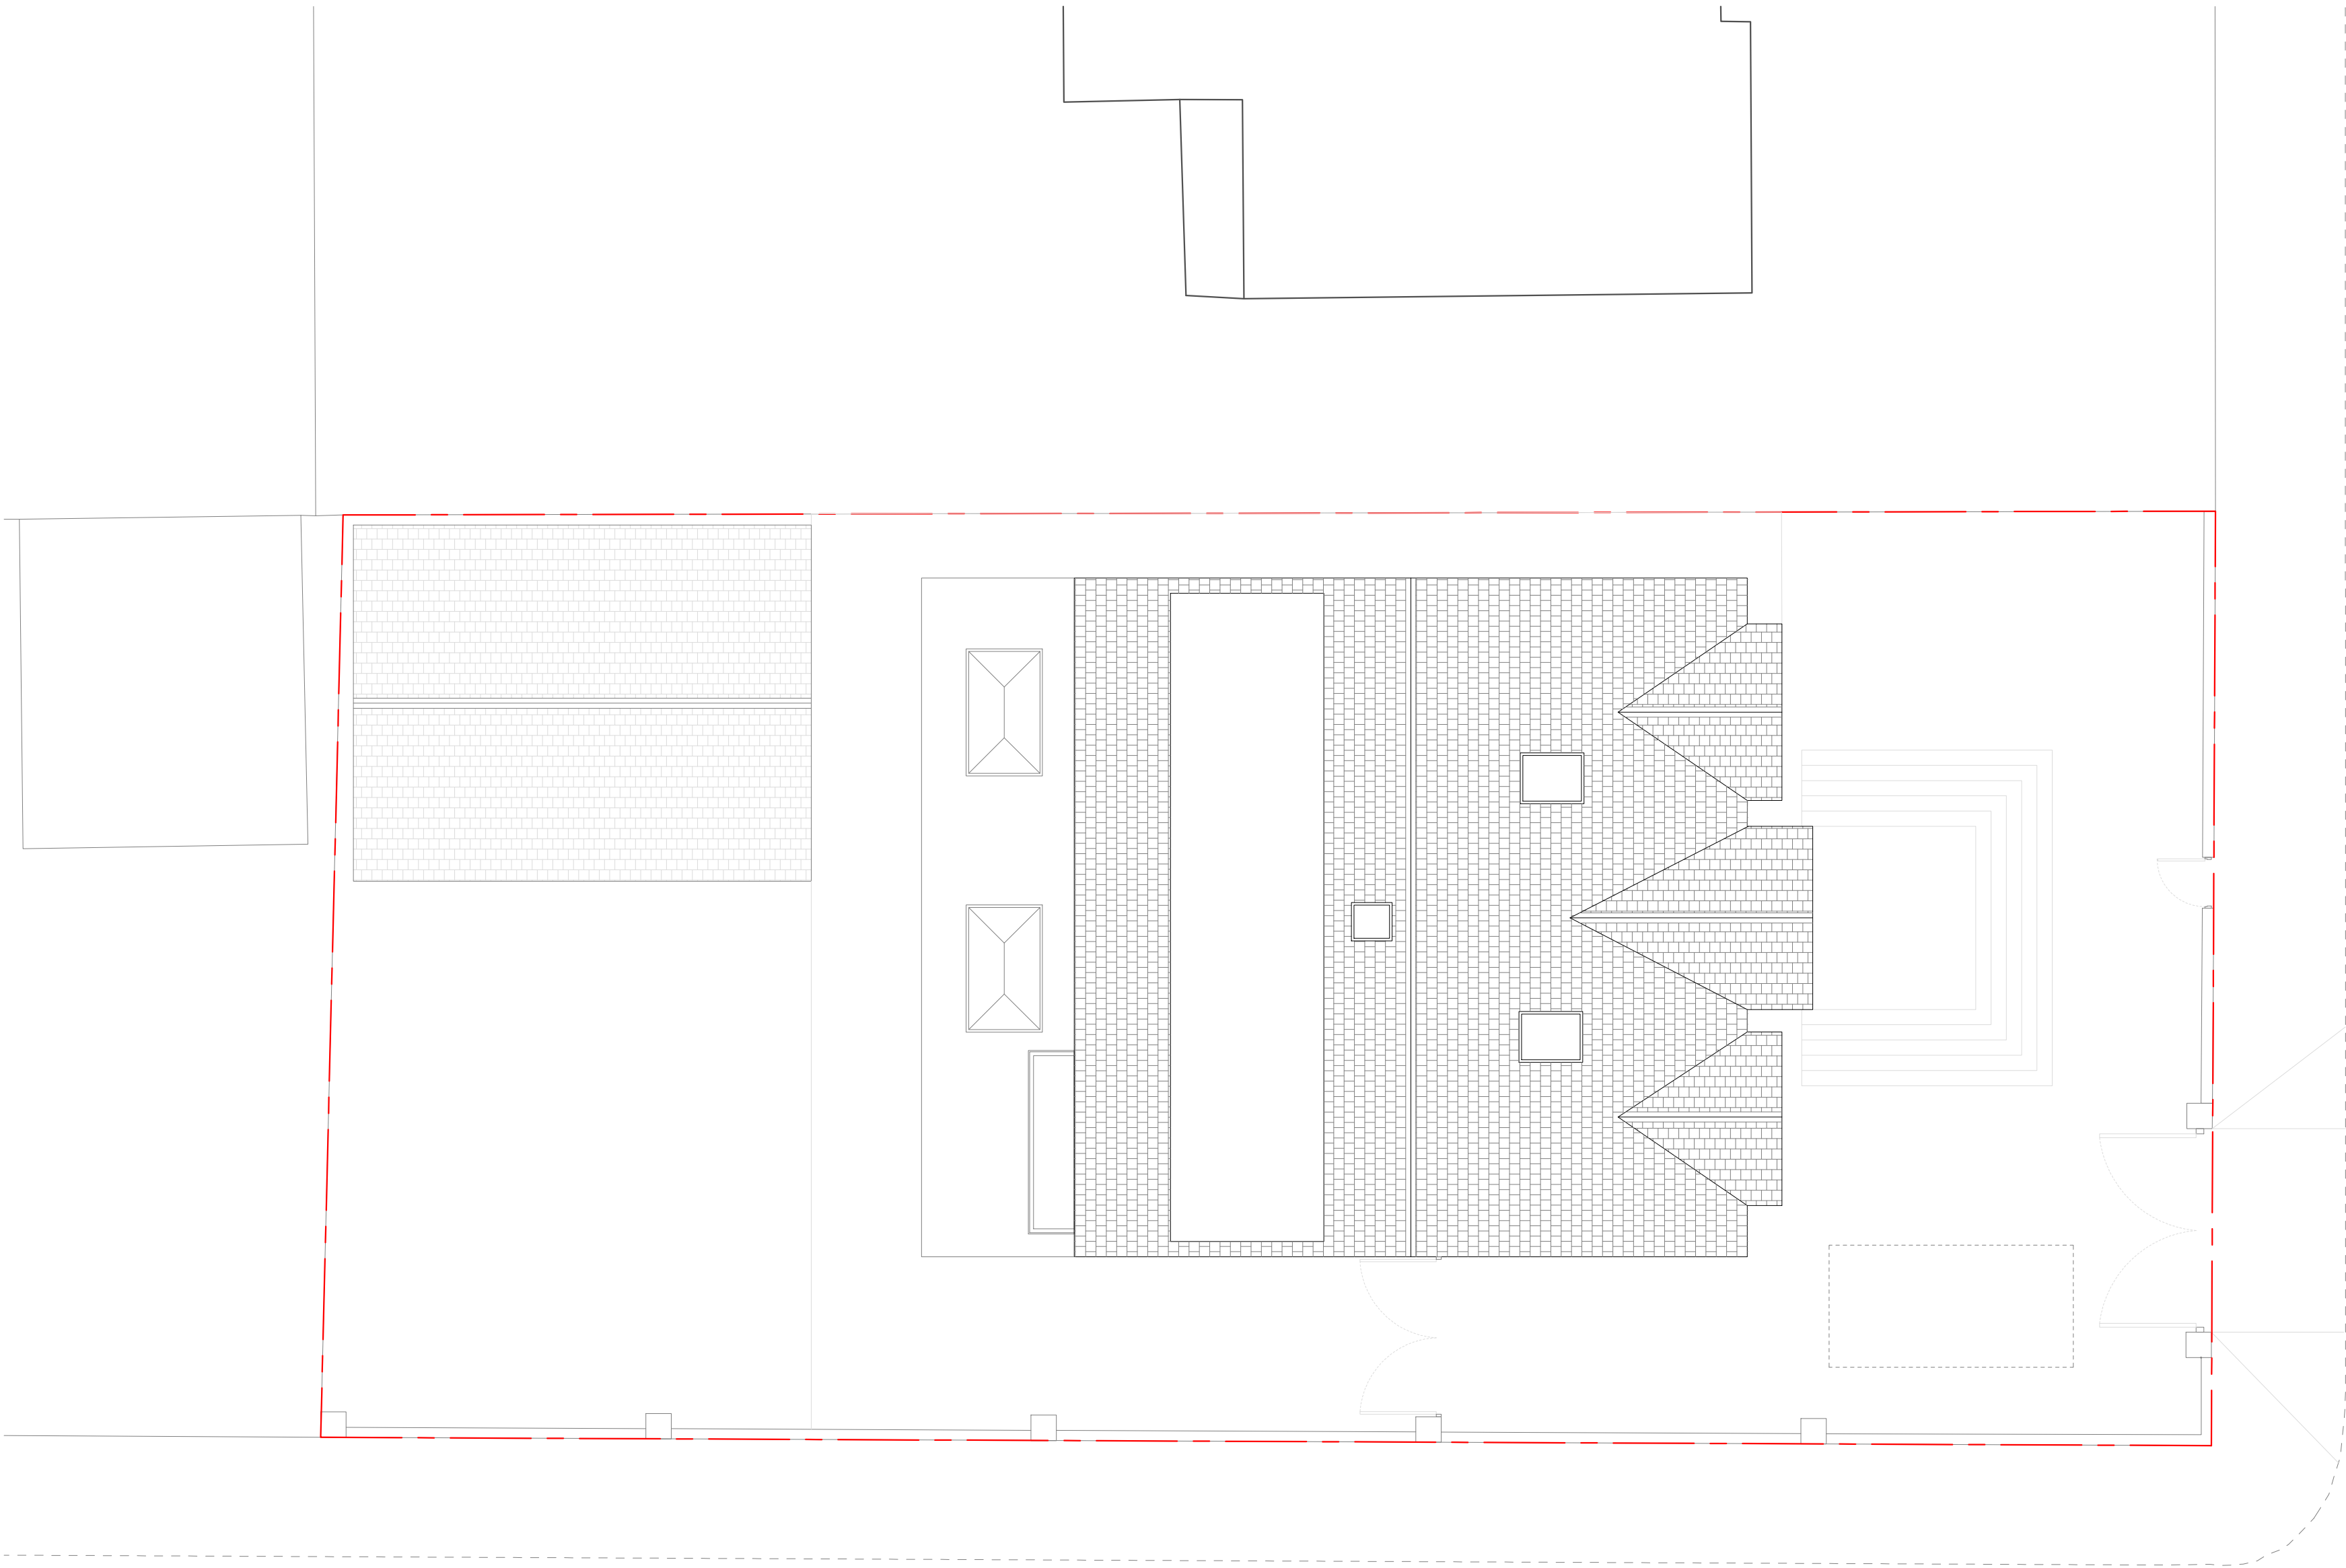

EXISTING ROOF PLAN  
1:100 @ A2



| Rev | Date     | Description                   |
|-----|----------|-------------------------------|
| -   | 17/06/25 | Issued to client for comments |



S A L E E M  
A R C H I T E C T S

Architecture | Masterplanning | Graphics

CLIENT:  
Homeowner

PROJECT:  
121 Park Road  
Prestwich  
M25 0DU

TITLE:  
Proposed Plans

SCALE:  
1:100 @ A2

DRAWING NO.  
Sheet 10

REV:

DATE:

June 2025

Dimensioning

Figured dimensions only to be taken from these designs and drawings. Work to annotated dimensions only. All dimensions to be checked on site. Architectural designers to be informed immediately of any discrepancies before work proceeds. Drawings are to be read in conjunction with relevant specifications, structural engineers and service engineers' drawings.



PROPOSED FRONT ELEVATION

1:100 @ A2



Key

- |   |                                                |    |                             |
|---|------------------------------------------------|----|-----------------------------|
| 1 | Stoneworks                                     | 6  | Glazed Bifold Door          |
| 2 | Roof Tiles to match existing                   | 7  | Composite Door              |
| 3 | PVC Window to match existing                   | 8  | Rendering to match existing |
| 4 | PVC Window to match existing (Obscure Glazing) | 9  | Zinc Cladding               |
| 5 | Glass Railing                                  | 10 | Roof Lantern                |



PROPOSED REAR ELEVATION

1:100 @ A2

| Rev | Date     | Description                   |
|-----|----------|-------------------------------|
| -   | 17/06/25 | Issued to client for comments |



S A L E E M  
ARCHITECTS

Architecture | Masterplanning | Graphics

CLIENT:  
Homeowner

PROJECT:  
121 Park Road  
Prestwich  
M25 0DU

TITLE:  
Proposed Elevations

SCALE:  
1:100 @ A2

DRAWING NO.  
Sheet 11


REV:

DATE:

June 2025

Dimensioning

Figured dimensions only to be taken from these designs and drawings. Work to annotated dimensions only. All dimensions to be checked on site. Architectural designers to be informed immediately of any discrepancies before work proceeds. Drawings are to be read in conjunction with relevant specifications, structural engineers and service engineers' drawings.

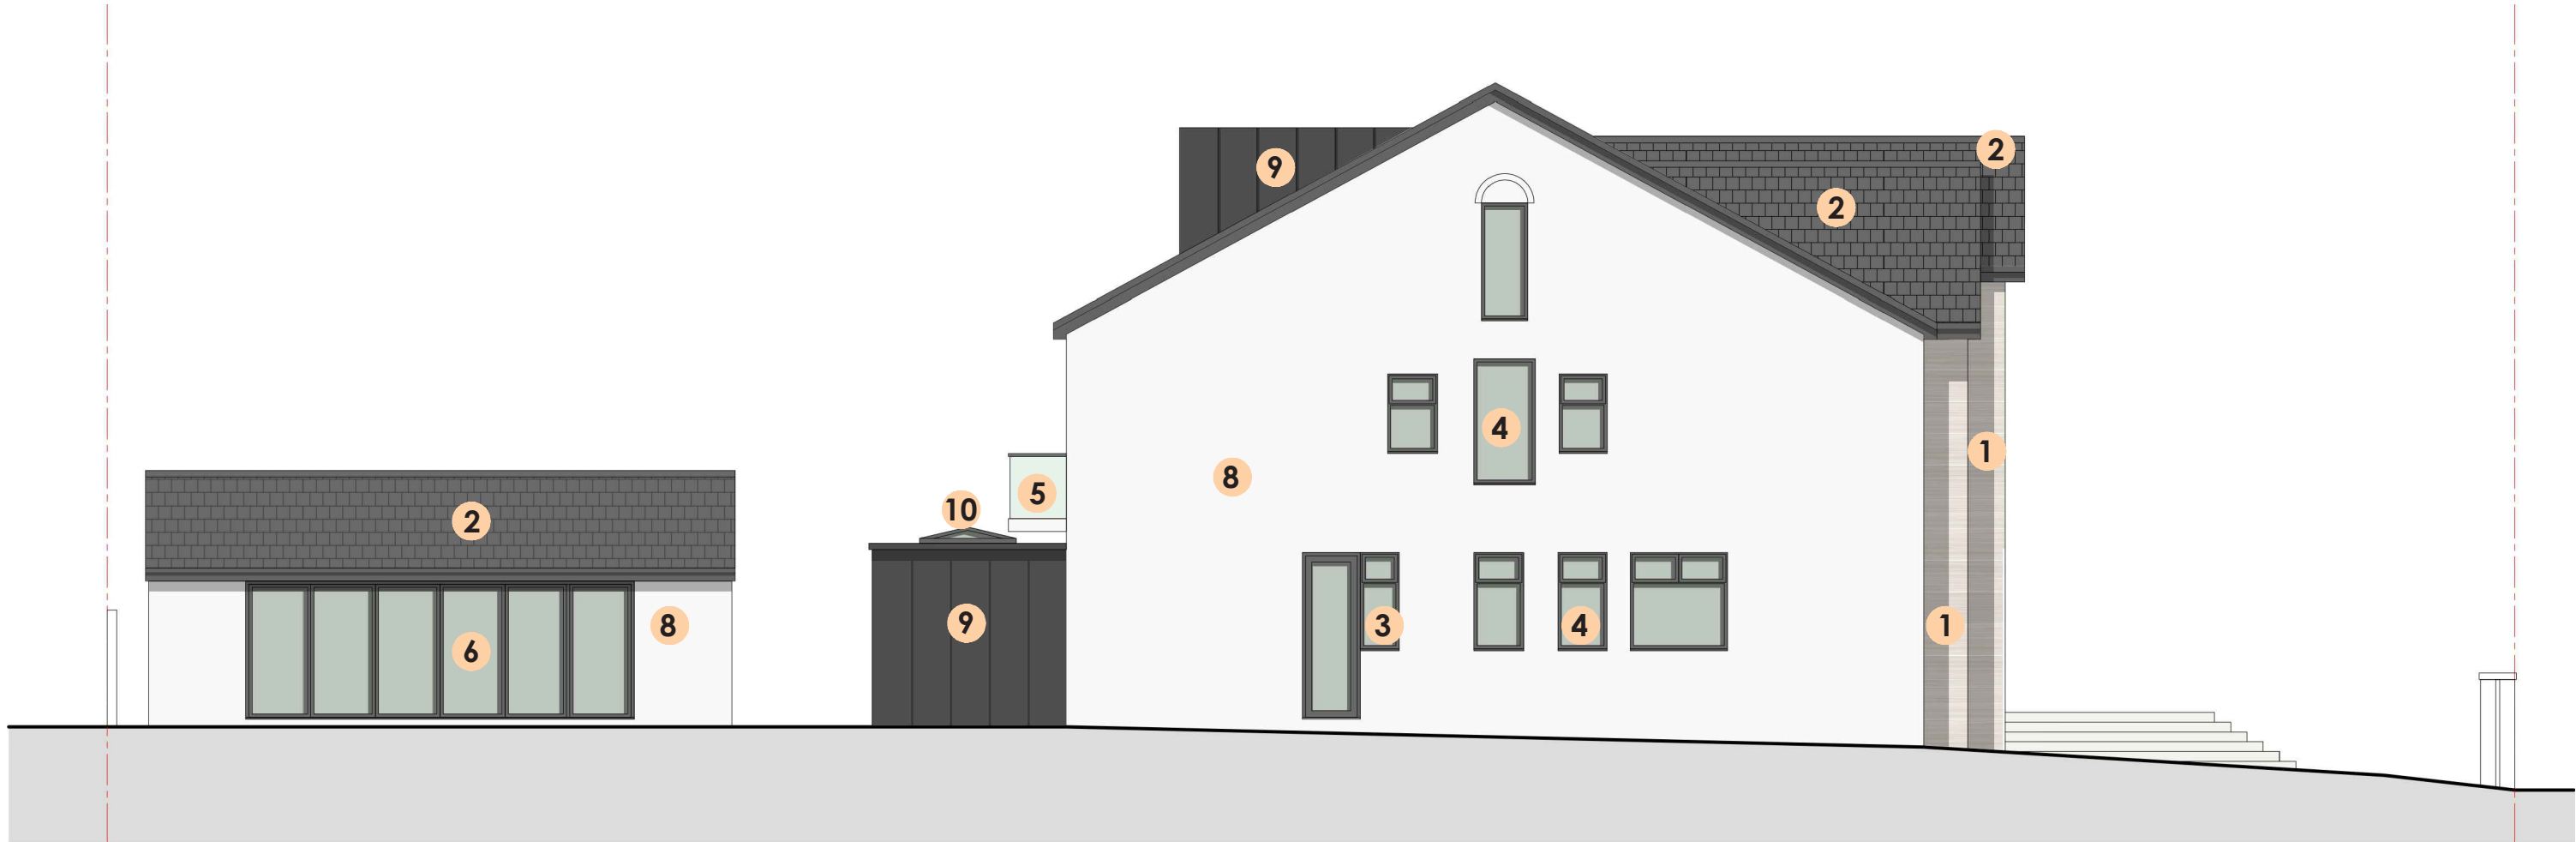


PROPOSED SIDE ELEVATION

1:100 @ A2



Key

- |   |                                                |    |                             |
|---|------------------------------------------------|----|-----------------------------|
| 1 | Stoneworks                                     | 6  | Glazed Bifold Door          |
| 2 | Roof Tiles to match existing                   | 7  | Composite Door              |
| 3 | PVC Window to match existing                   | 8  | Rendering to match existing |
| 4 | PVC Window to match existing (Obscure Glazing) | 9  | Zinc Cladding               |
| 5 | Glass Railing                                  | 10 | Roof Lantern                |

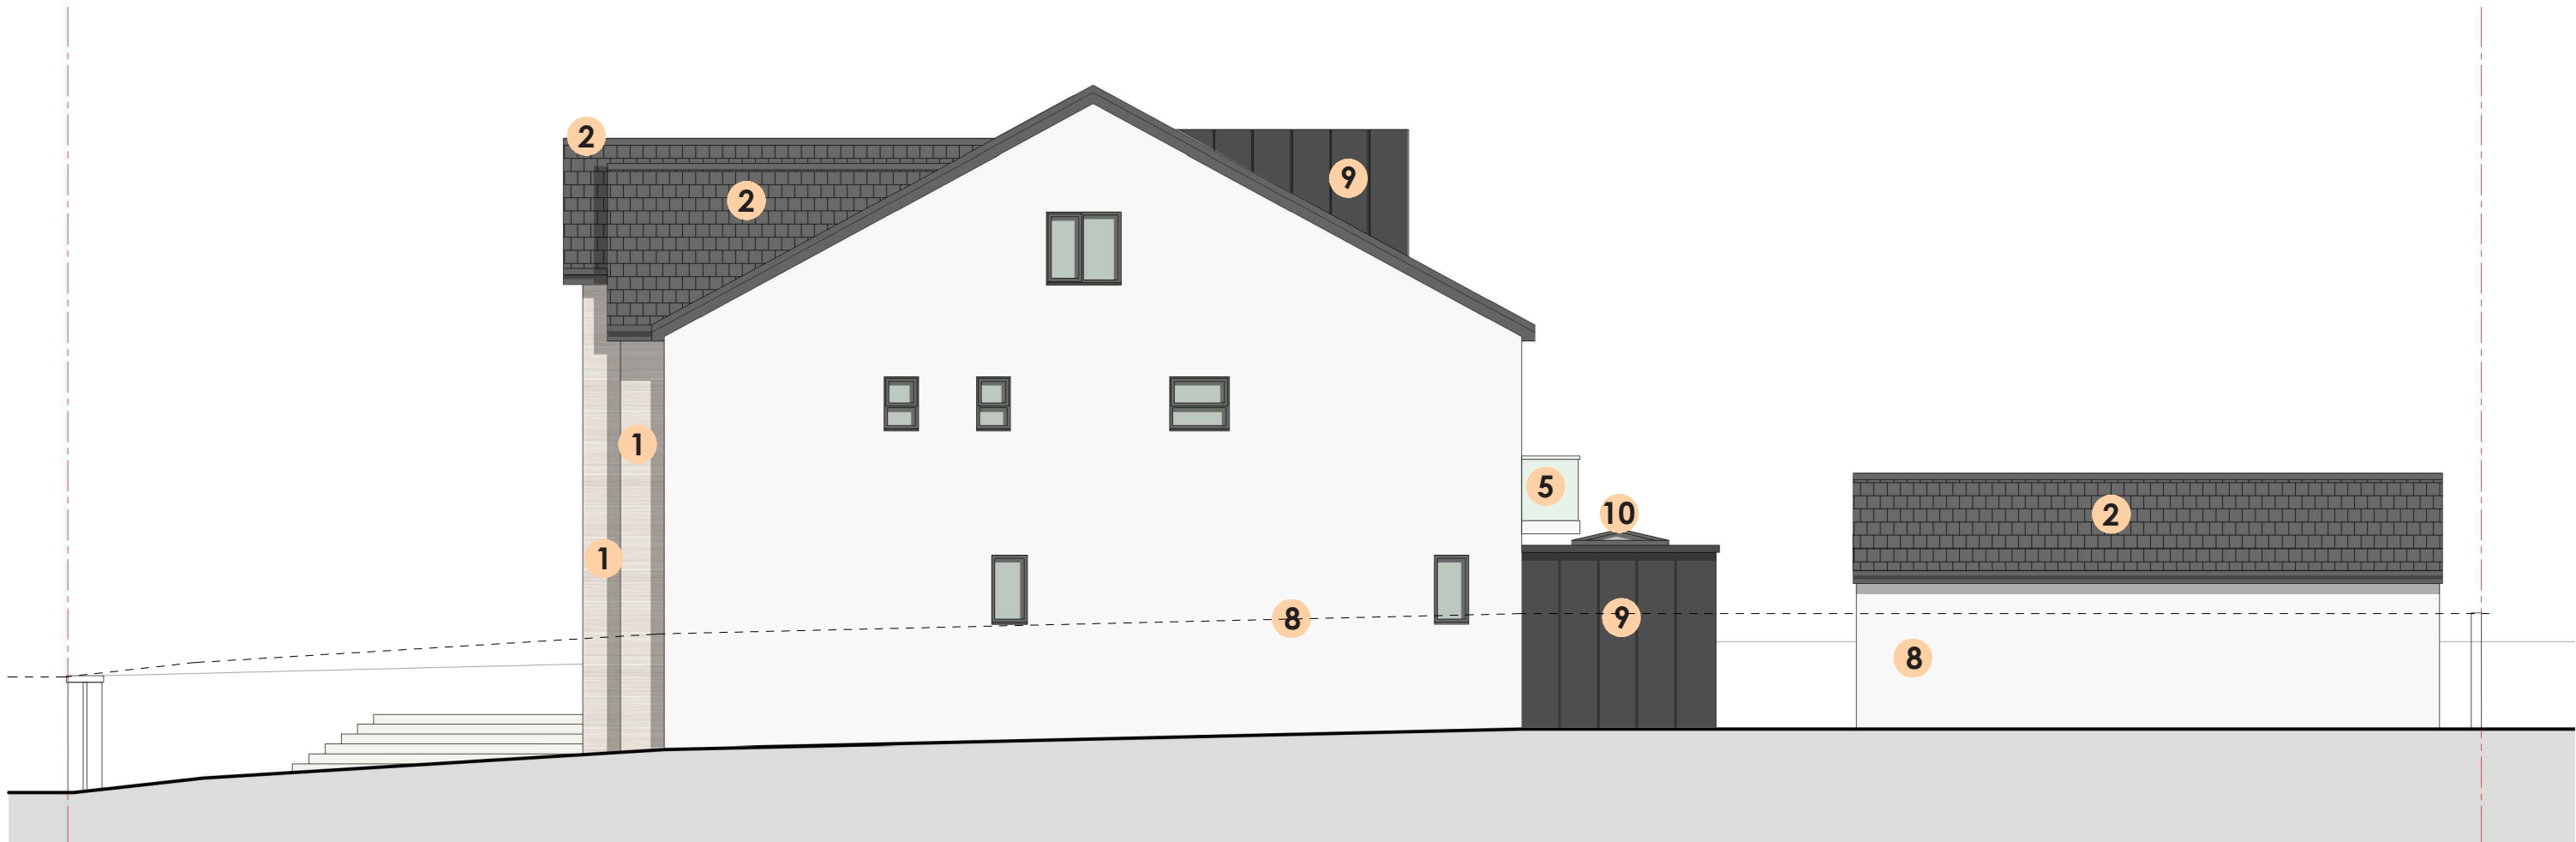

PROPOSED SIDE ELEVATION

1:100 @ A2

| Rev | Date     | Description                   |
|-----|----------|-------------------------------|
| -   | 17/06/25 | Issued to client for comments |



S A L E E M  
ARCHITECTS

Architecture | Masterplanning | Graphics

CLIENT:  
Homeowner

PROJECT:  
121 Park Road  
Prestwich  
M25 0DU

TITLE:  
Proposed Elevations

SCALE:  
1:100 @ A2

DRAWING NO.  
Sheet 12


REV:

DATE:

June 2025

Dimensioning

Figured dimensions only to be taken from these designs and drawings. Work to annotated dimensions only. All dimensions to be checked on site. Architectural designers to be informed immediately of any discrepancies before work proceeds. Drawings are to be read in conjunction with relevant specifications, structural engineers and service engineers' drawings.

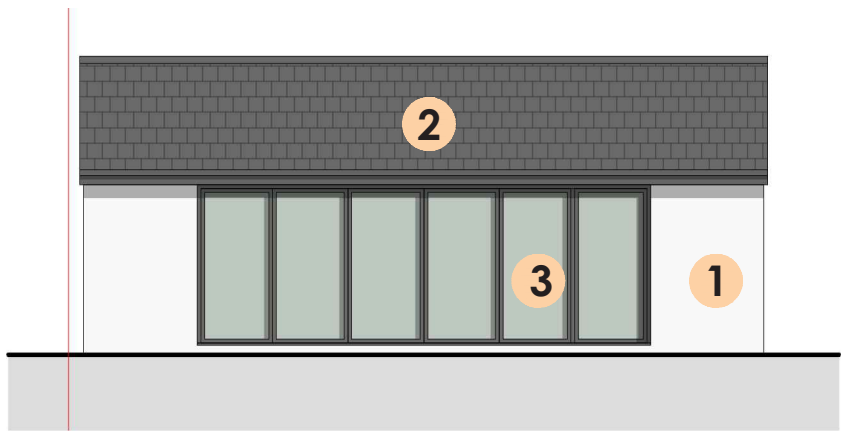


OUTBUILDING  
PROPOSED FRONT ELEVATION  
1:100 @ A2




Key


- 1 Rendering (Off-white)
- 2 Roof Tiles to match existing
- 3 Glazed Bifold Door
- 4 PVC Window to match existing (Obscure Glazing)

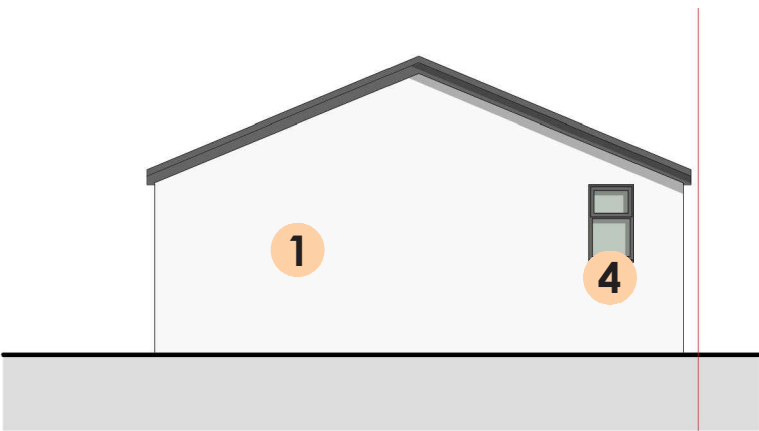

PROPOSED SIDE ELEVATION  
1:100 @ A2

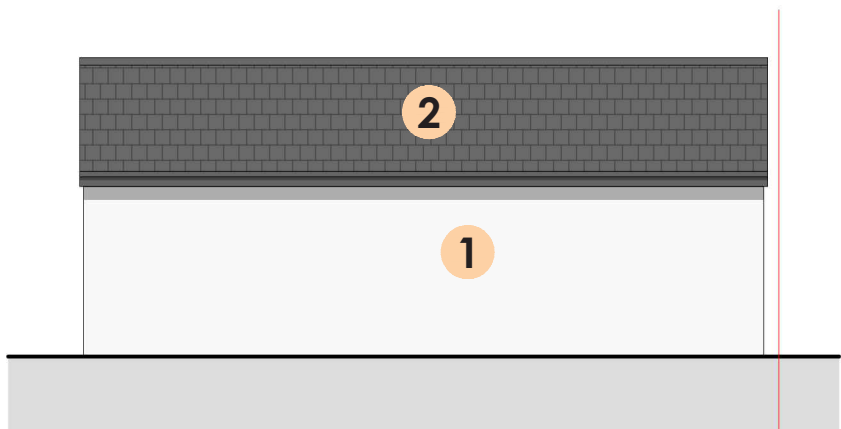

PROPOSED REAR ELEVATION  
1:100 @ A2

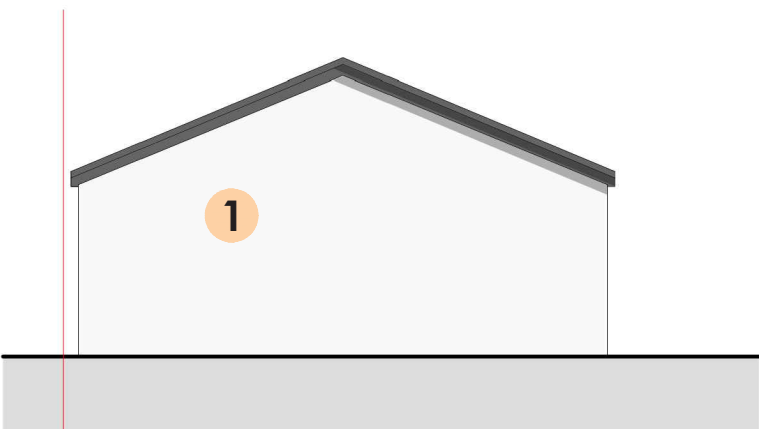

| Rev | Date     | Description                   |
|-----|----------|-------------------------------|
| -   | 17/06/25 | Issued to client for comments |



S A L E M  
ARCHITECTS

Architecture | Masterplanning | Graphics

CLIENT:  
Homeowner

PROJECT:  
121 Park Road  
Prestwich  
M25 0DU

TITLE:  
Proposed Outbuilding Elevations

SCALE:  
1:100 @ A2



DRAWING NO.  
Sheet 13

REV:

DATE:  
June 2025



EXISTING STREET ELEVATION A  
1:100 @ A2

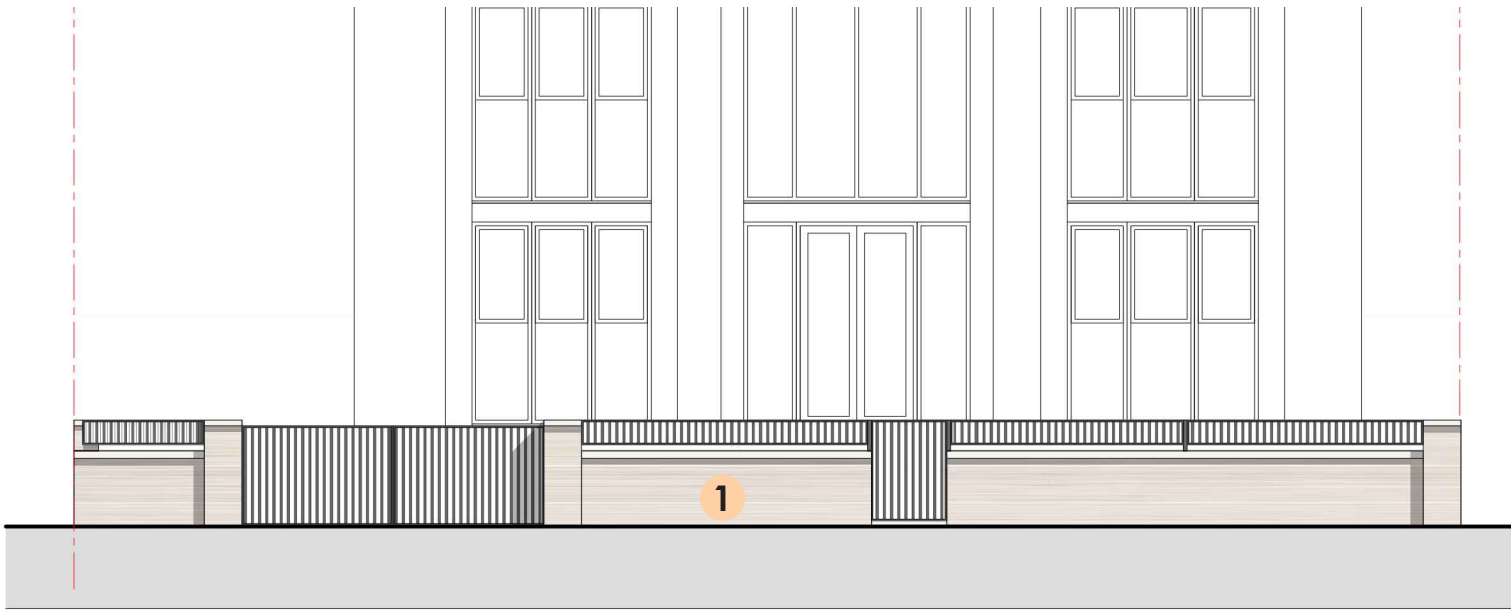 

PROPOSED STREET ELEVATION A  
1:100 @ A2

- Key
- 1 1m HIGH STONE/ BLOCK WITH LOW RAILING ABOVE IT
  - 2 2m HIGH COMPOSITE PANEL FENCING



EXISTING STREET ELEVATION B  
1:100 @ A2



PROPOSED STREET ELEVATION B  
1:100 @ A2

**Dimensioning**

Figured dimensions only to be taken from these designs and drawings. Work to annotated dimensions only. All dimensions to be checked on site. Architectural designers to be informed immediately of any discrepancies before work proceeds. Drawings are to be read in conjunction with relevant specifications, structural engineers and service engineers' drawings.



| Rev | Date     | Description                   |
|-----|----------|-------------------------------|
| -   | 17/06/25 | Issued to client for comments |



S A L E E M  
ARCHITECTS

Architecture | Masterplanning | Graphics

|             |                                       |
|-------------|---------------------------------------|
| CLIENT:     | Homeowner                             |
| PROJECT:    | 121 Park Road<br>Prestwich<br>M25 0DU |
| TITLE:      | Existing & Proposed Street Elevations |
| SCALE:      | 1:100 @ A2                            |
| DRAWING NO. | Sheet 14                              |

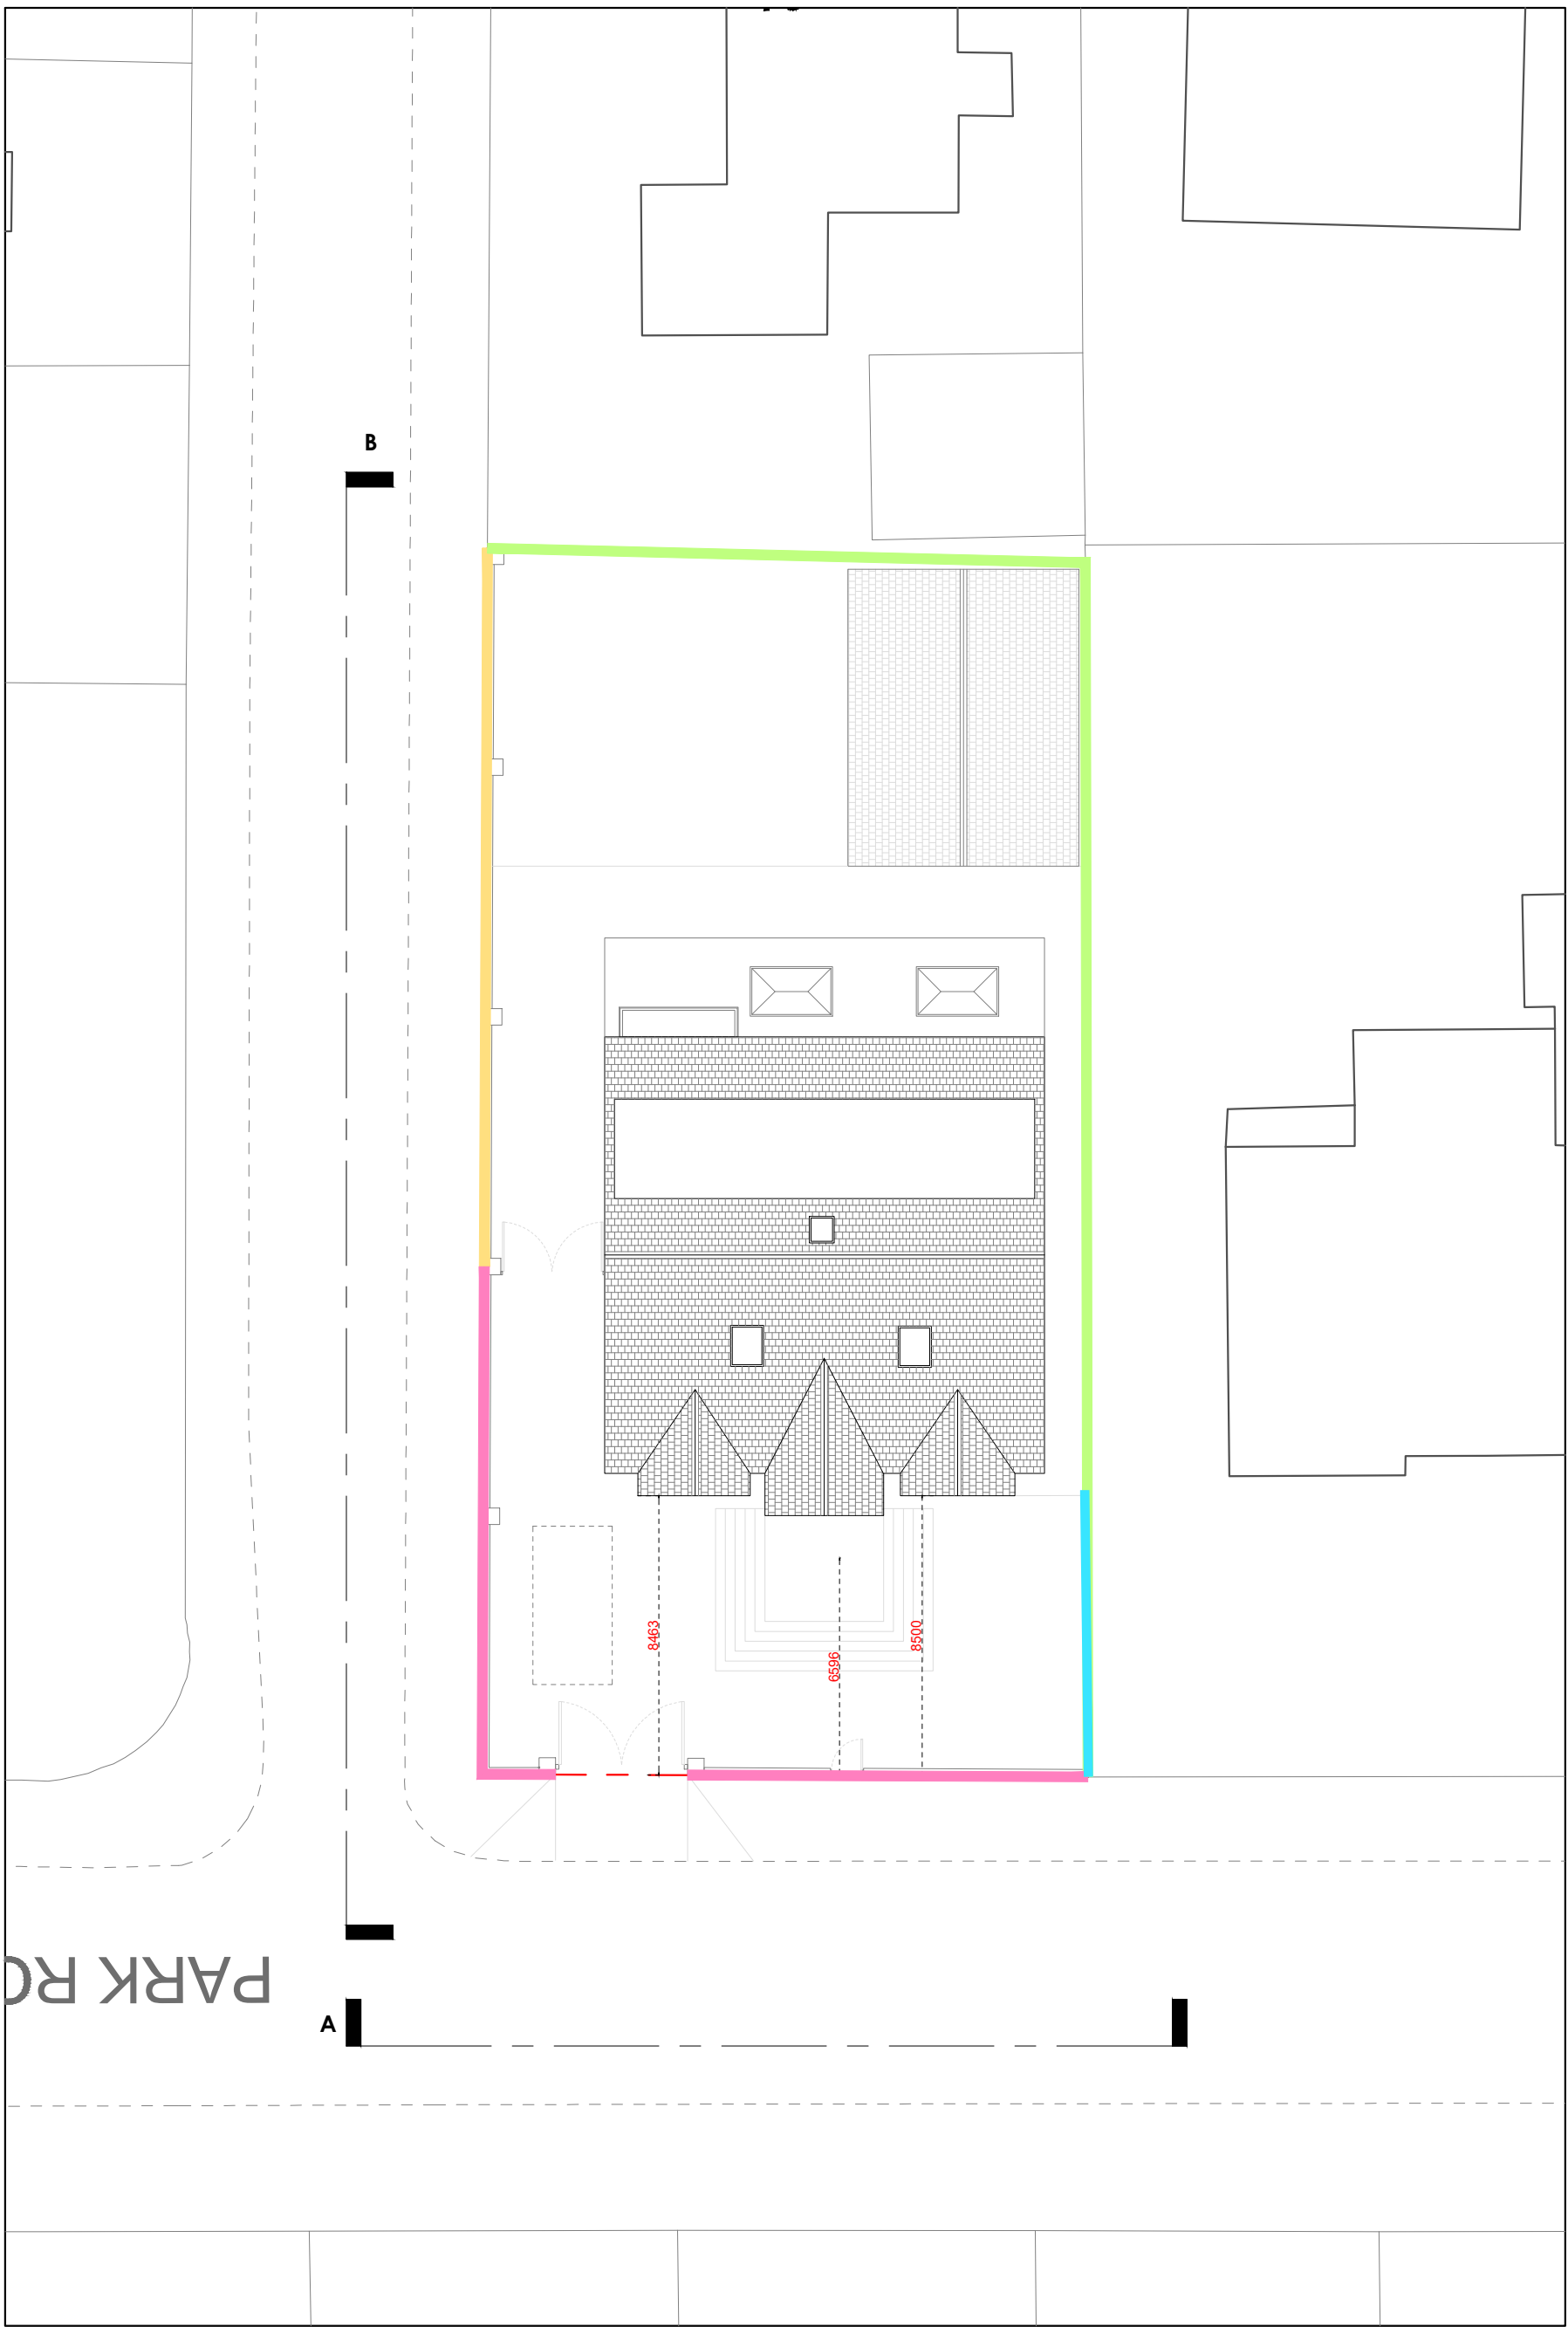 

Figured dimensions only to be taken from these designs and drawings. Work to annotated dimensions only. All dimensions to be checked on site. Architectural designers to be informed immediately of any discrepancies before work proceeds. Drawings are to be read in conjunction with relevant specifications, structural engineers and service engineers' drawings.

- 
- 2m HIGH COMPOSITE  
PANEL FENCING
- 1m HIGH STONE/ BLOCK WITH LOW  
RAILING ABOVE IT
- 1.8m HIGH COMPOSITE  
PANEL FENCING
- lower level 1m  
Boundary Wall

| Rev | Date     | Description                |
|-----|----------|----------------------------|
| -   | 17/06/25 | Issued to client for comme |



S A L E E M  
A R C H I T E C T S

Architecture | Masterplanning | Graphics

CLIENT:  
*Homeowner*

PROJECT:  
121 Park Road  
Prestwich  
M25 0DU

TITLE: *Existing & Proposed Site Plans*

SCALE: 1:200 @ A2 DATE: June 2025

DRAWING NO.

Sheet 15