
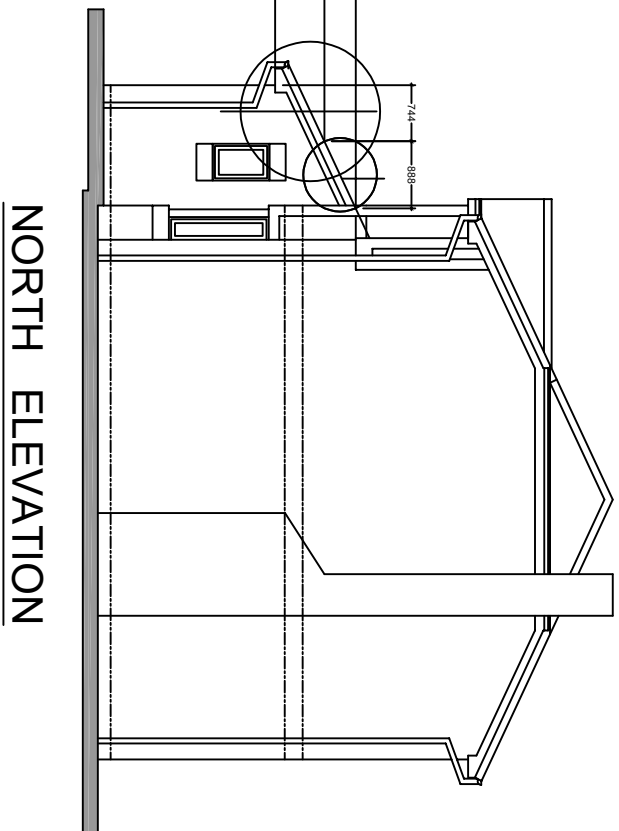
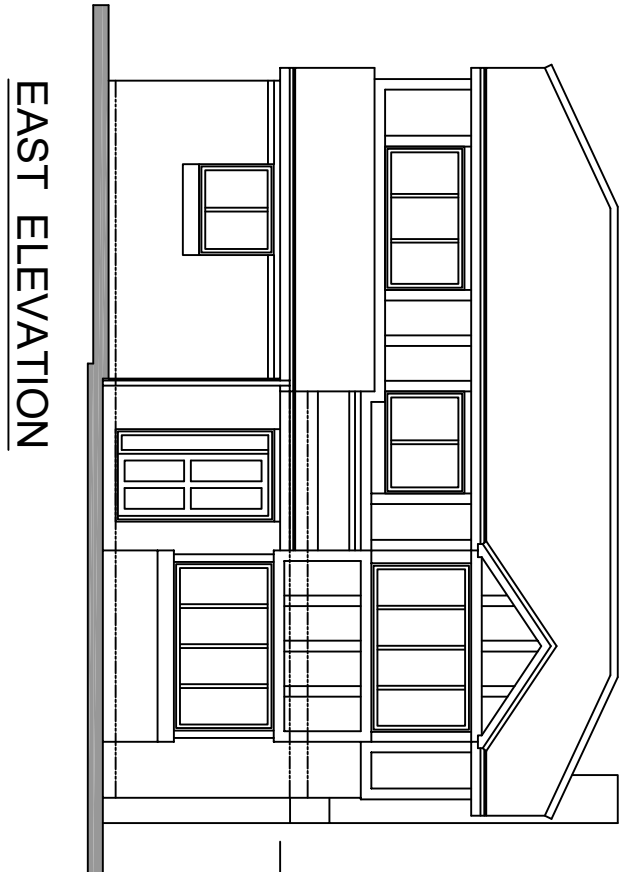


IMPORTANT

- > © This drawing is copyright and remains the property of this practice
- > All dimensions to be checked on site
- > Positions of existing services to be confirmed prior to proceeding

REVISION STATUS

- S Information issued for feasibility or scheme design
 - T Information issued for tender purposes only
 - C Information issued for Construction
- NB: Only those drawings containing a C revision to be used for construction

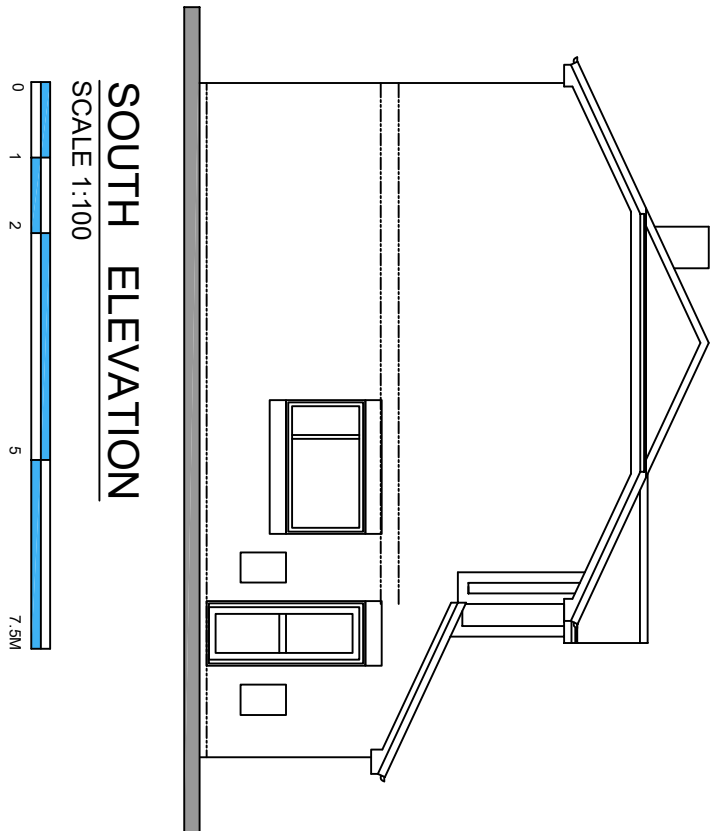


EAST ELEVATION

NORTH ELEVATION



SOUTH ELEVATION

SCALE 1:100

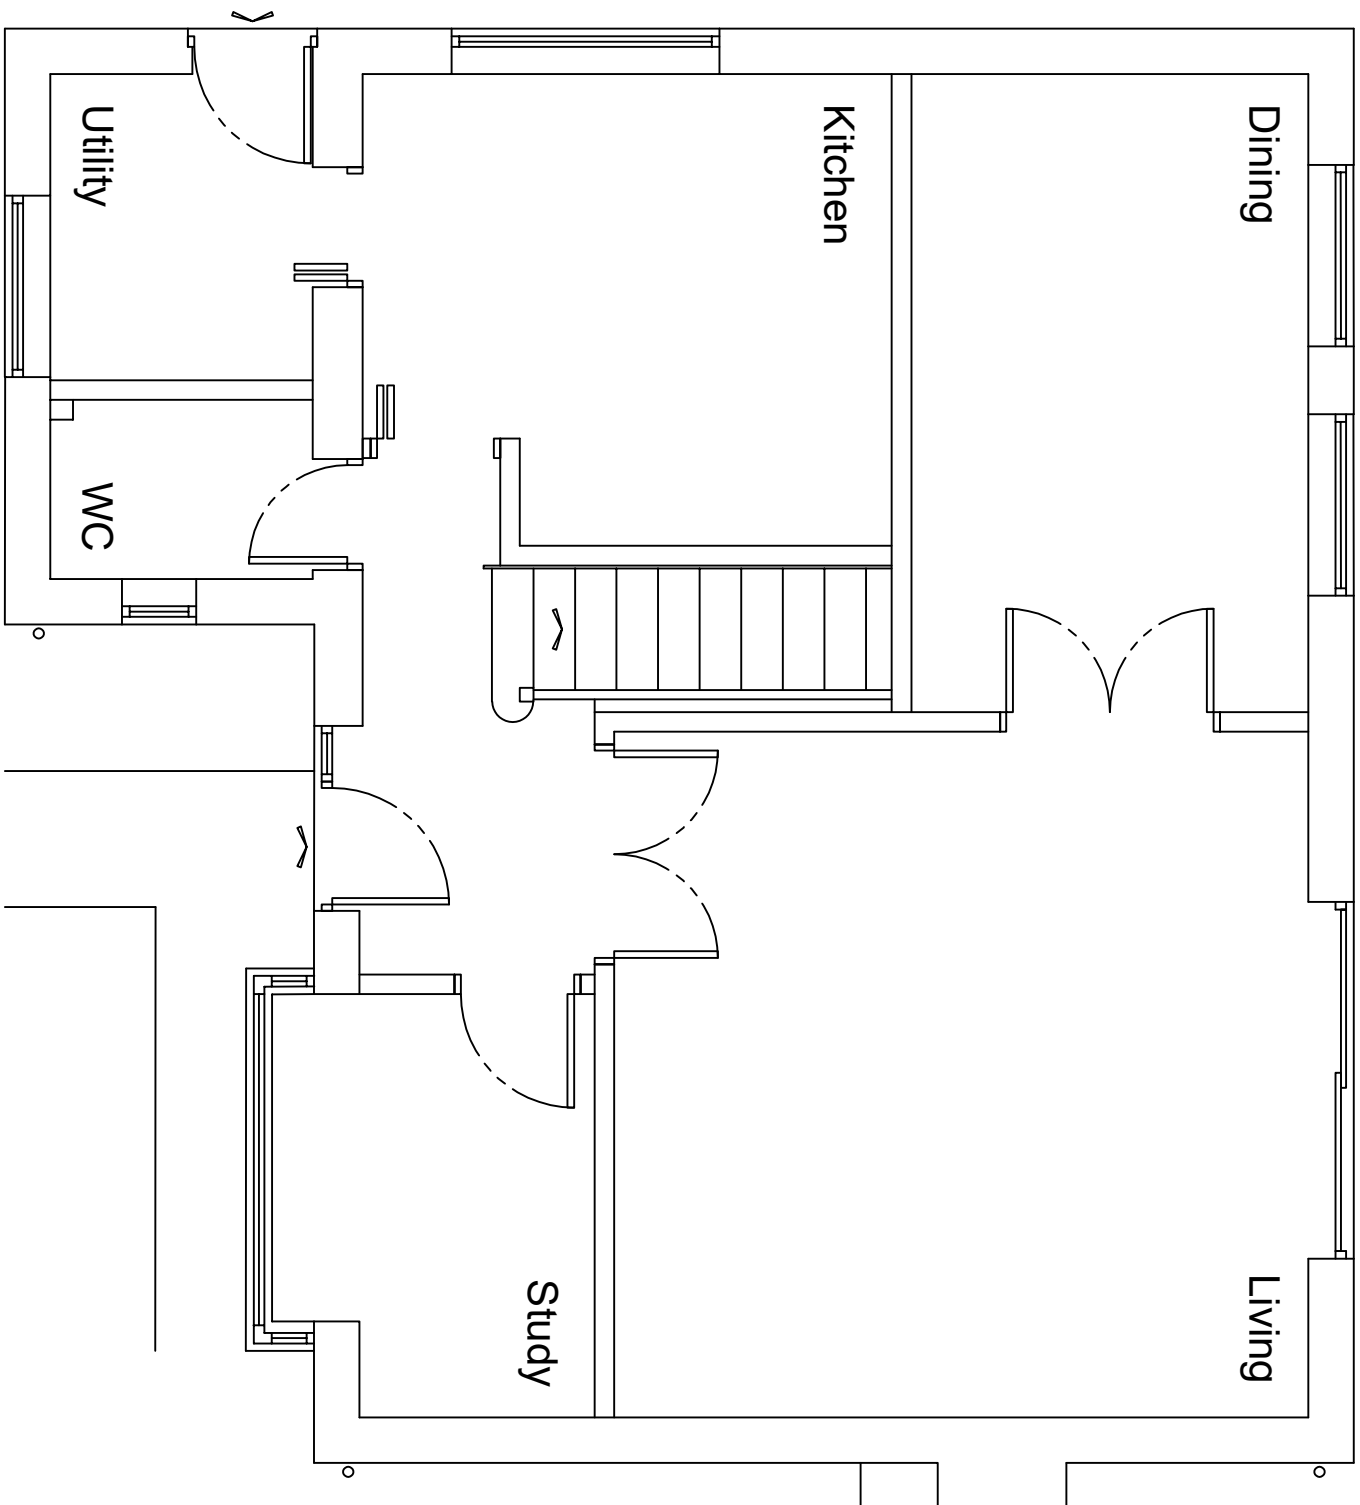


GROUND FLOOR PLAN

SCALE 1:50

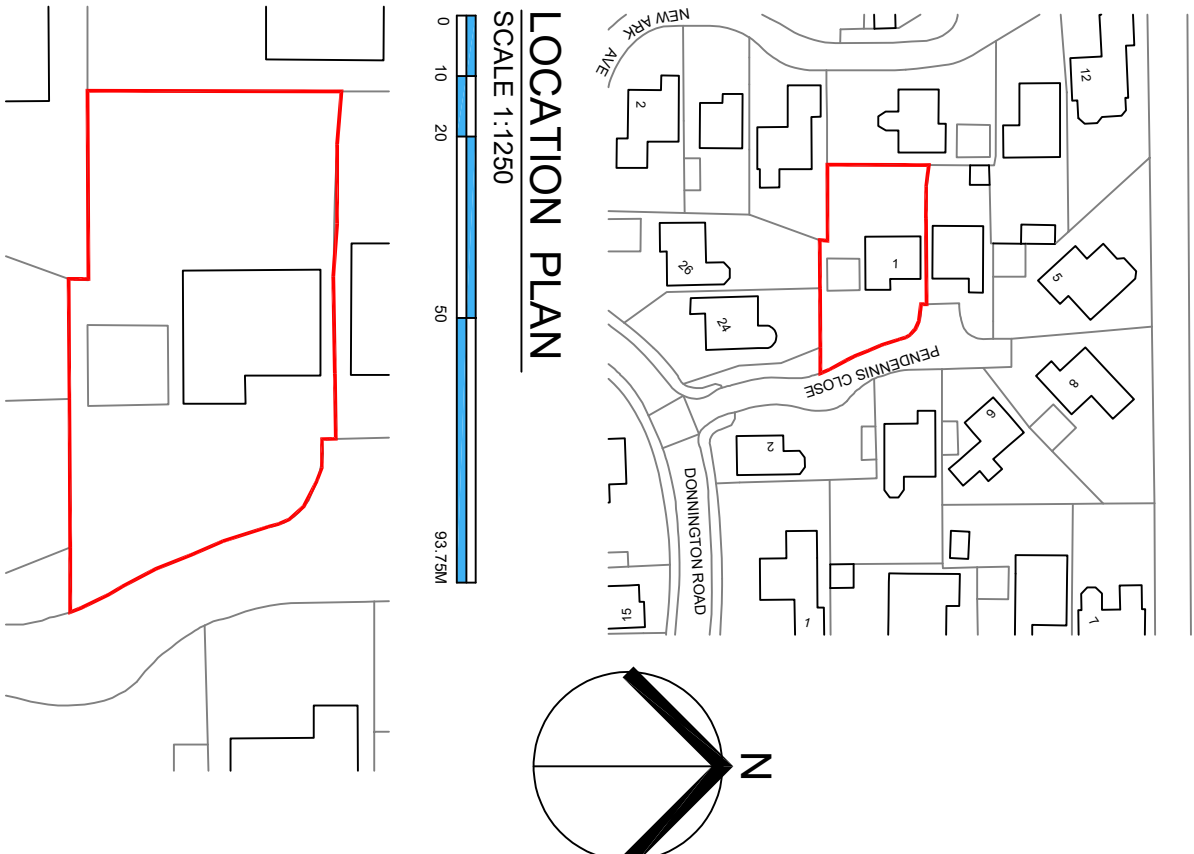 


LOCATION PLAN

SCALE 1:1250

 

SITE PLAN

SCALE 1:500

 

REVISION	DATE	DESCRIPTION
----------	------	-------------



CLIENT
Mr & Mrs G Richings

PROJECT
1, Pendennis Close,
Radcliffe. M26 3UH

DRAWING TITLE
Floor Plan & Elevations
as EXISTING

SCALE DATE DRAWN CHECKED
Shown@A2 Apr'25 DT

DRG NO. REVISION
11639-01