




Rev	Description	Date

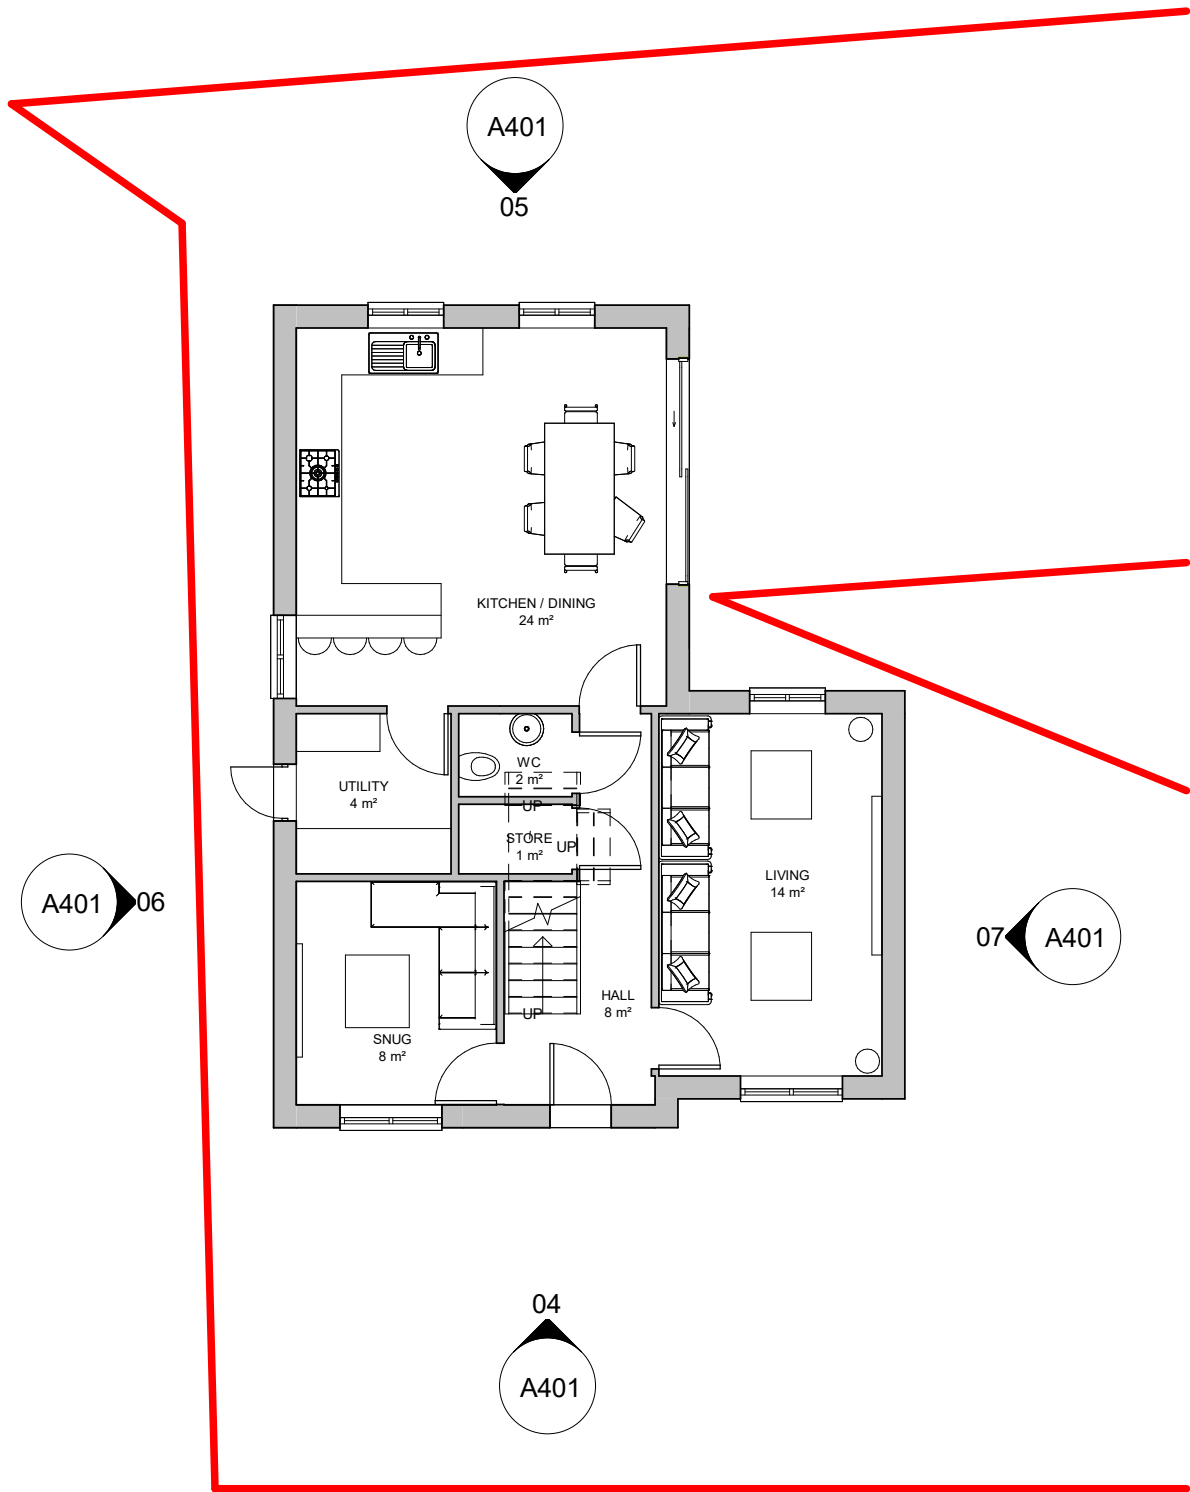



01 PROPOSED GROUND FLOOR PLAN
1 : 100

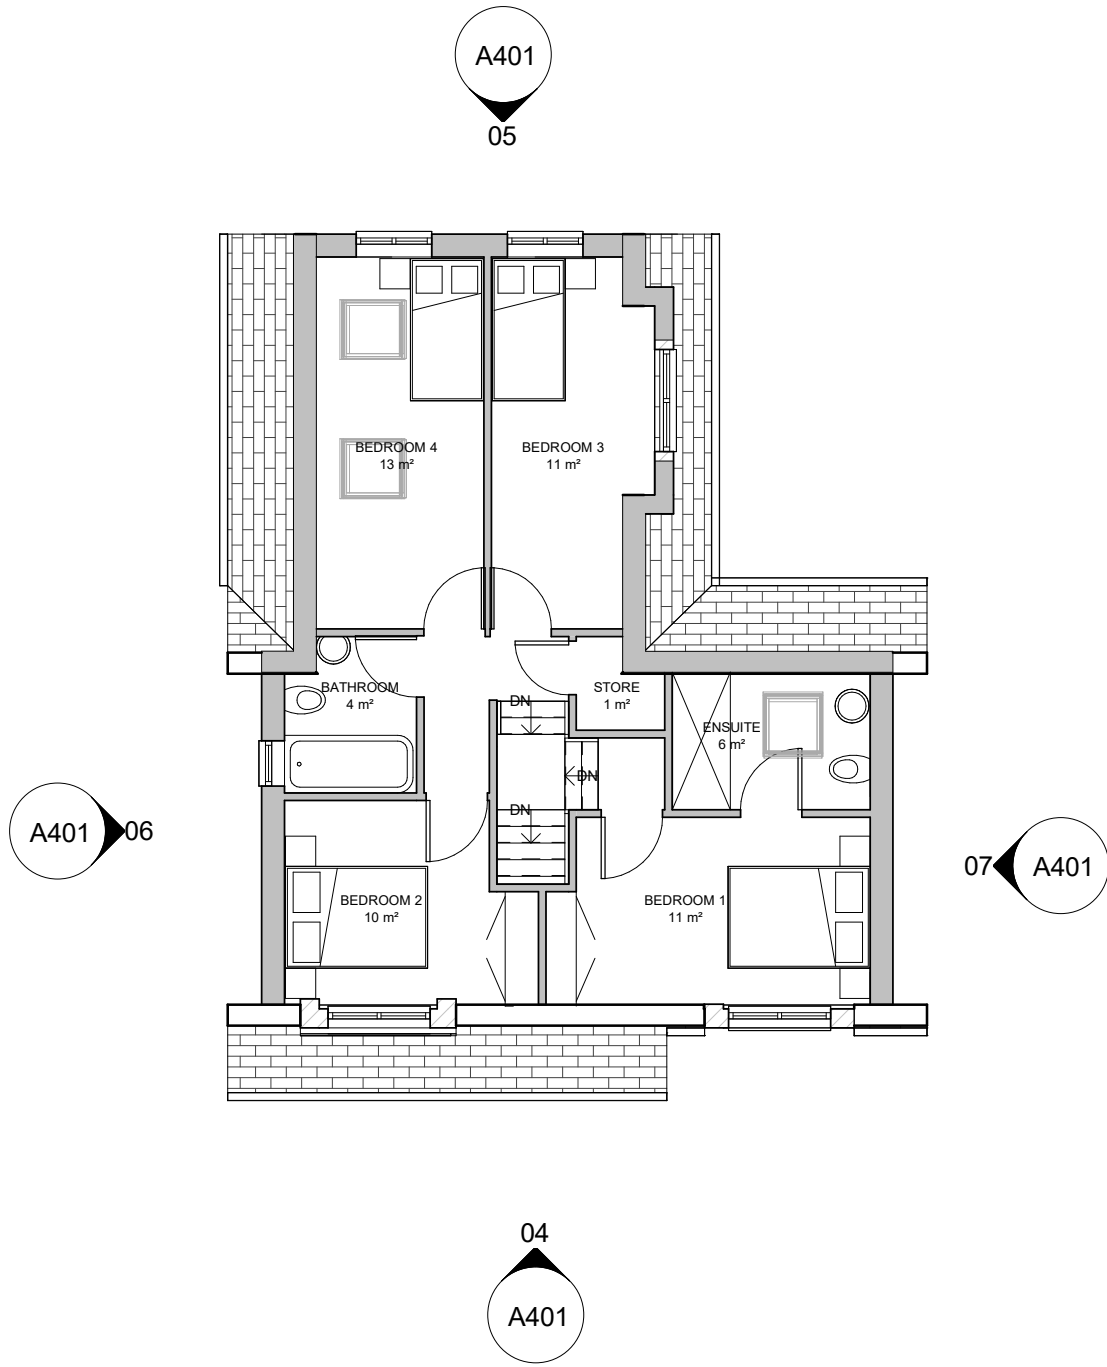

02 PROPOSED FIRST FLOOR PLAN
1 : 100

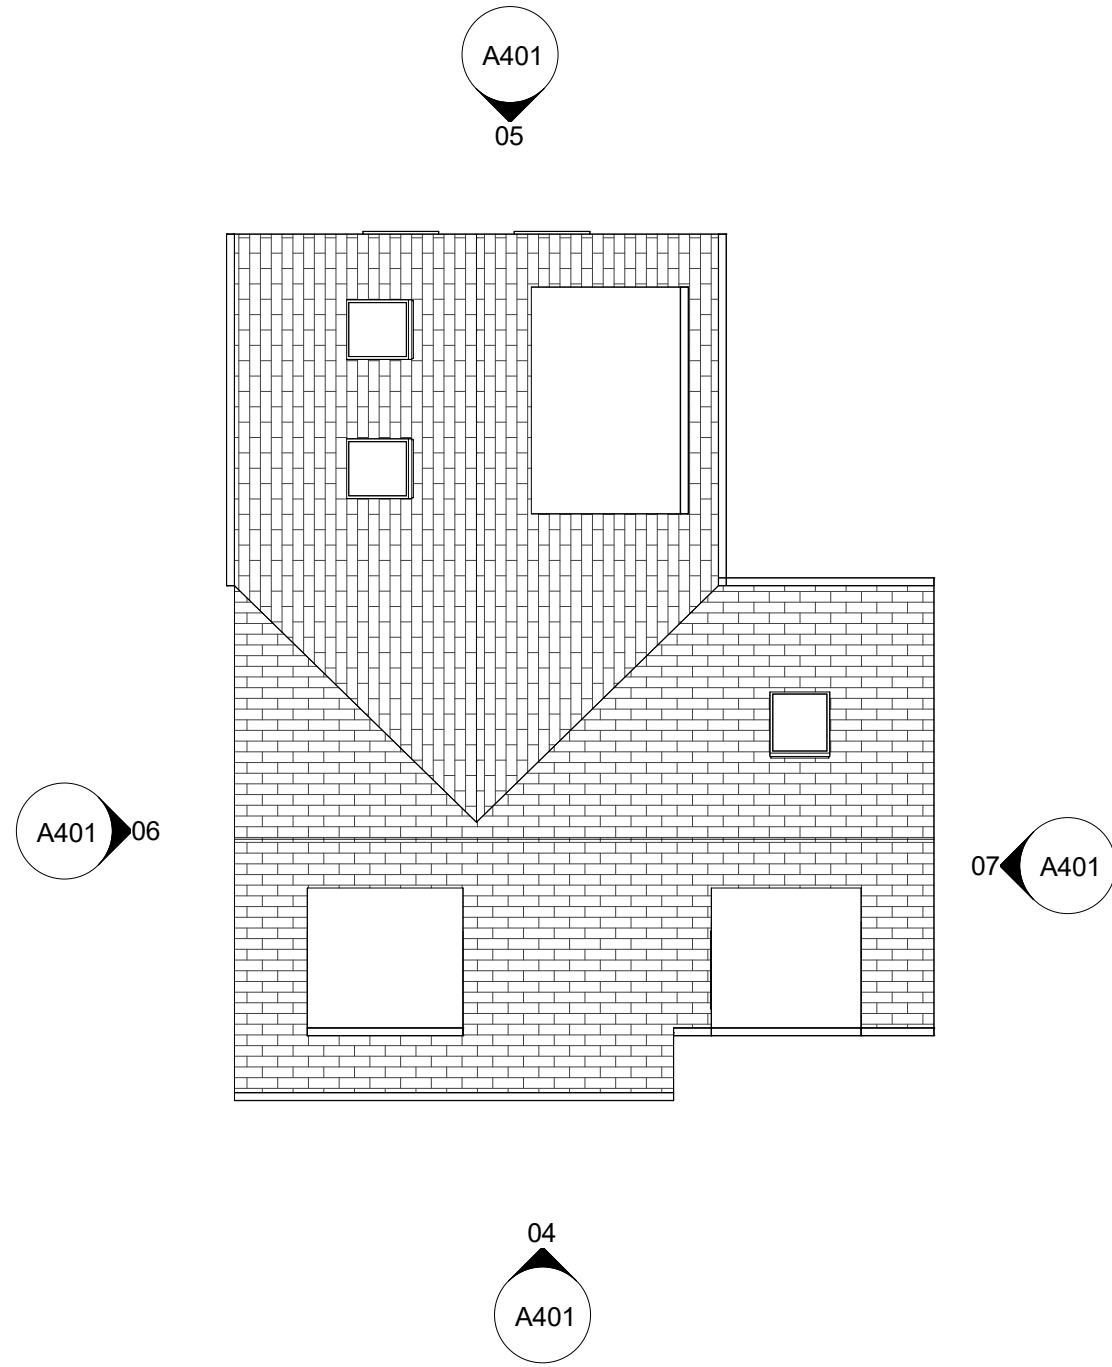

03 PROPOSED ROOF PLAN
1 : 100

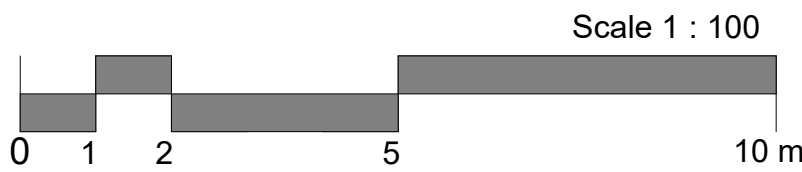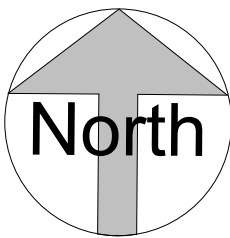

Figured dimensions only to be taken from this drawing.
All contractors must visit the site and be responsible for checking all setting out dimensions and notifying the architect of any discrepancies prior to any manufacture or construction work.

NOTES:




04 PRINCIPLE ELEVATION
1 : 100



05 ELEVATION - REAR
1 : 100



06 ELEVATION - SIDE 01
1 : 100

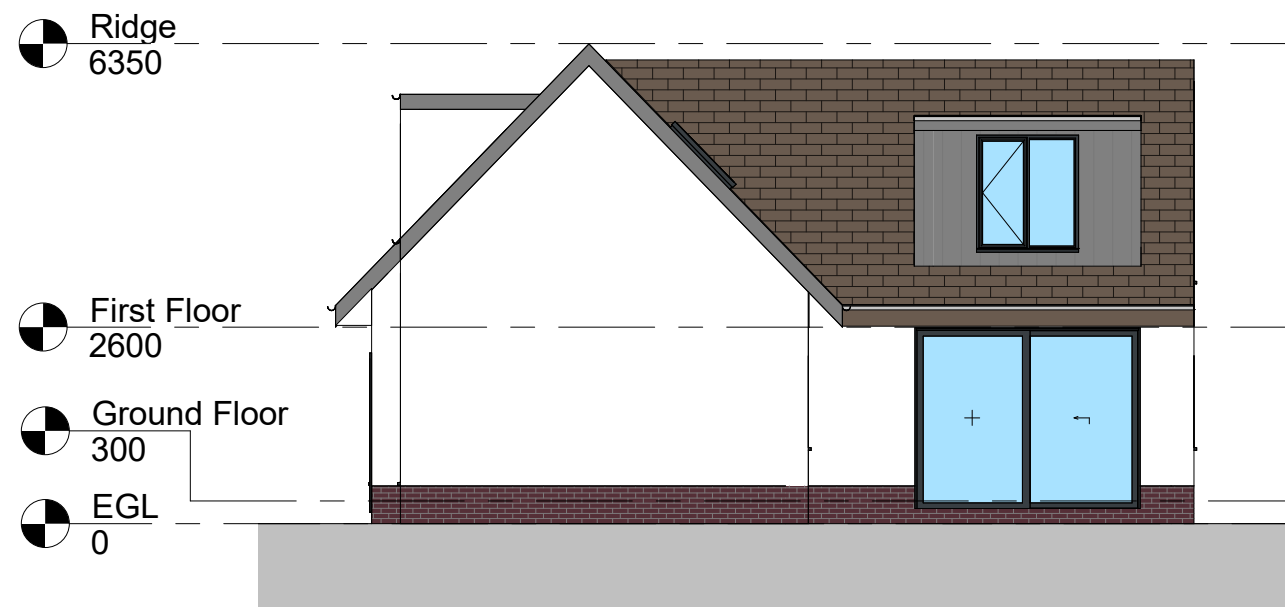

07 ELEVATION - SIDE 02
1 : 100

M: 07999322120
E: info@slhomedesign.co.uk
W: www.slhomedesign.co.uk

PROJECT		
4BED DETACHED NEW BUILD		
TITLE		
PROPOSED PLANS AND ELEVATIONS		
ADDRESS		
12 Holthouse Rd, Walshaw, Tottington, Bury BL8 3JP		
DRAWN BY	CHECKED BY	DATE
SLH	SH	16-10-2025
SCALE (@ A1)		PROJECT NUMBER
1 : 100		2601
DRAWING NUMBER		REV
A401		