
 
 


Site plan for 4 Stormer Hill Fold

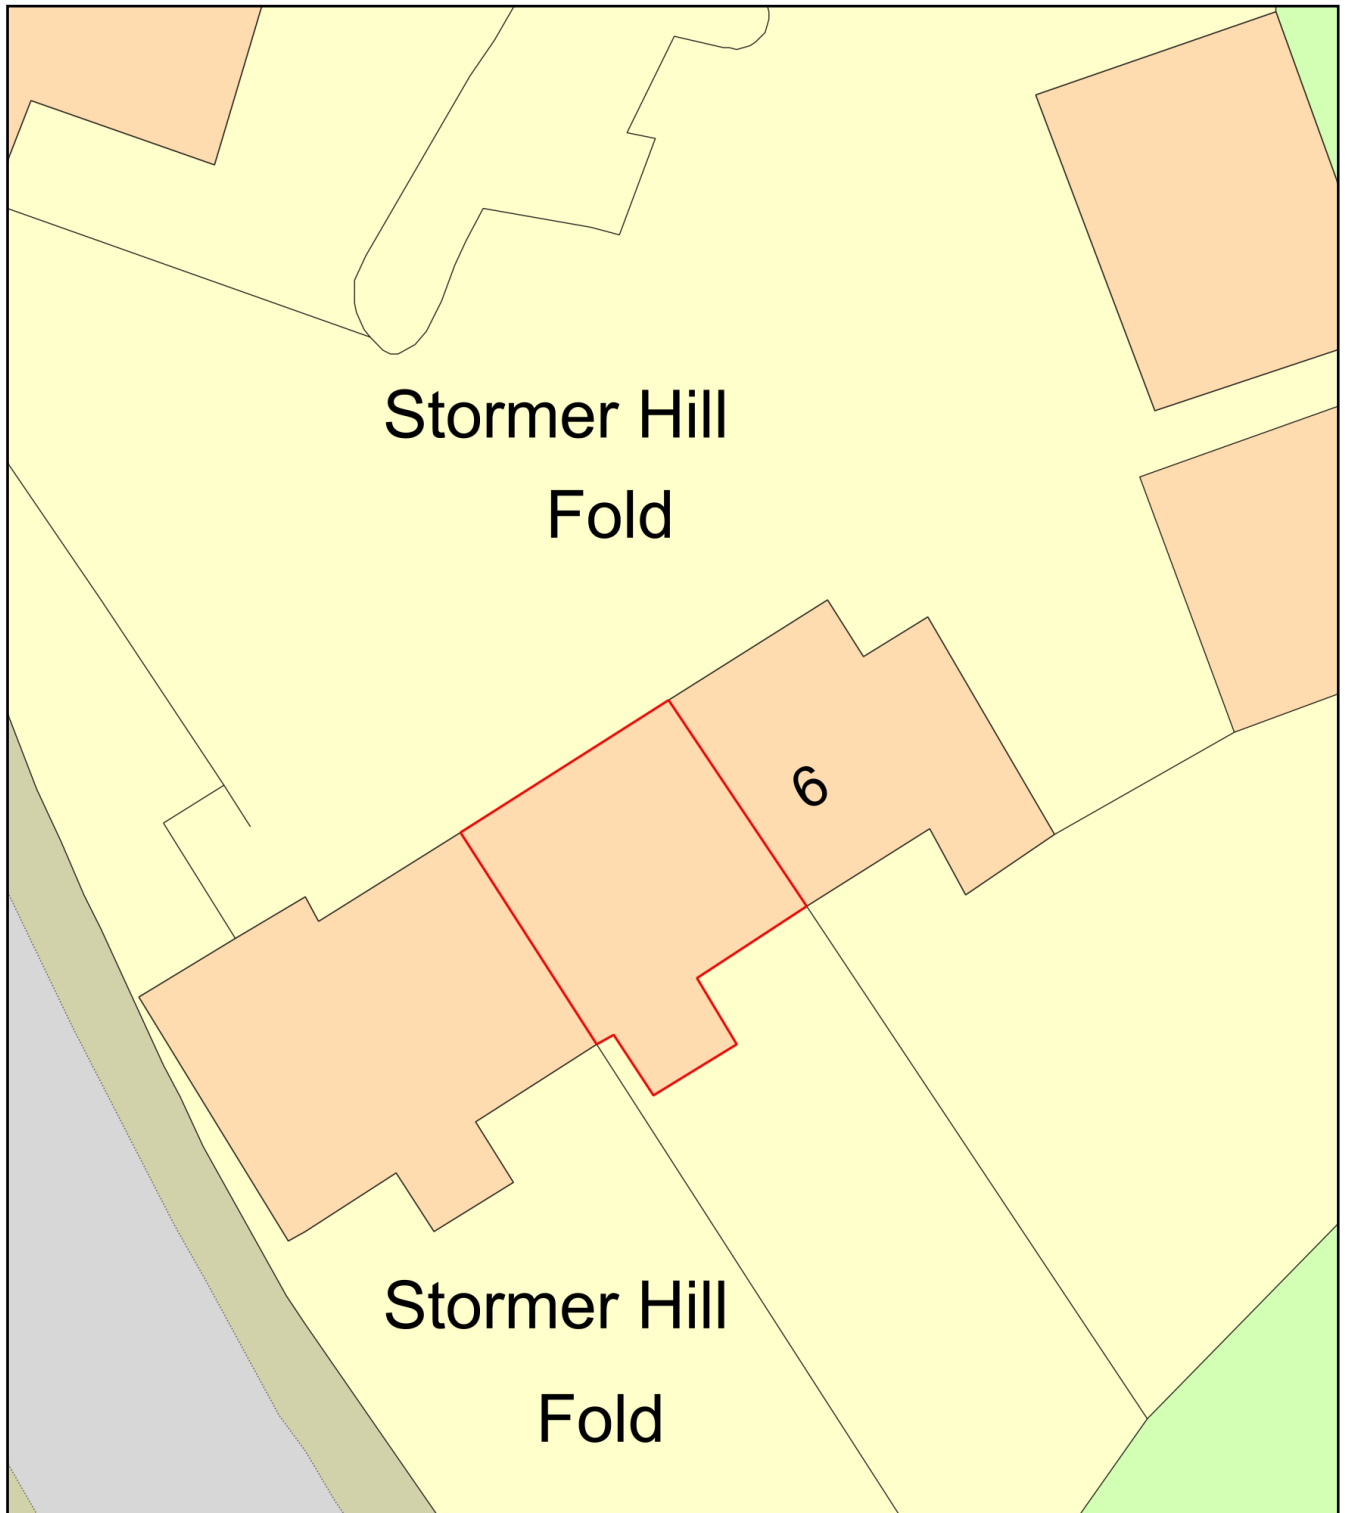

Plan Produced for: Ann Brants

Date Produced: 29 Jul 2026

Plan Reference Number: TQRQM26210115809904

Scale: 1:200 @ A4