



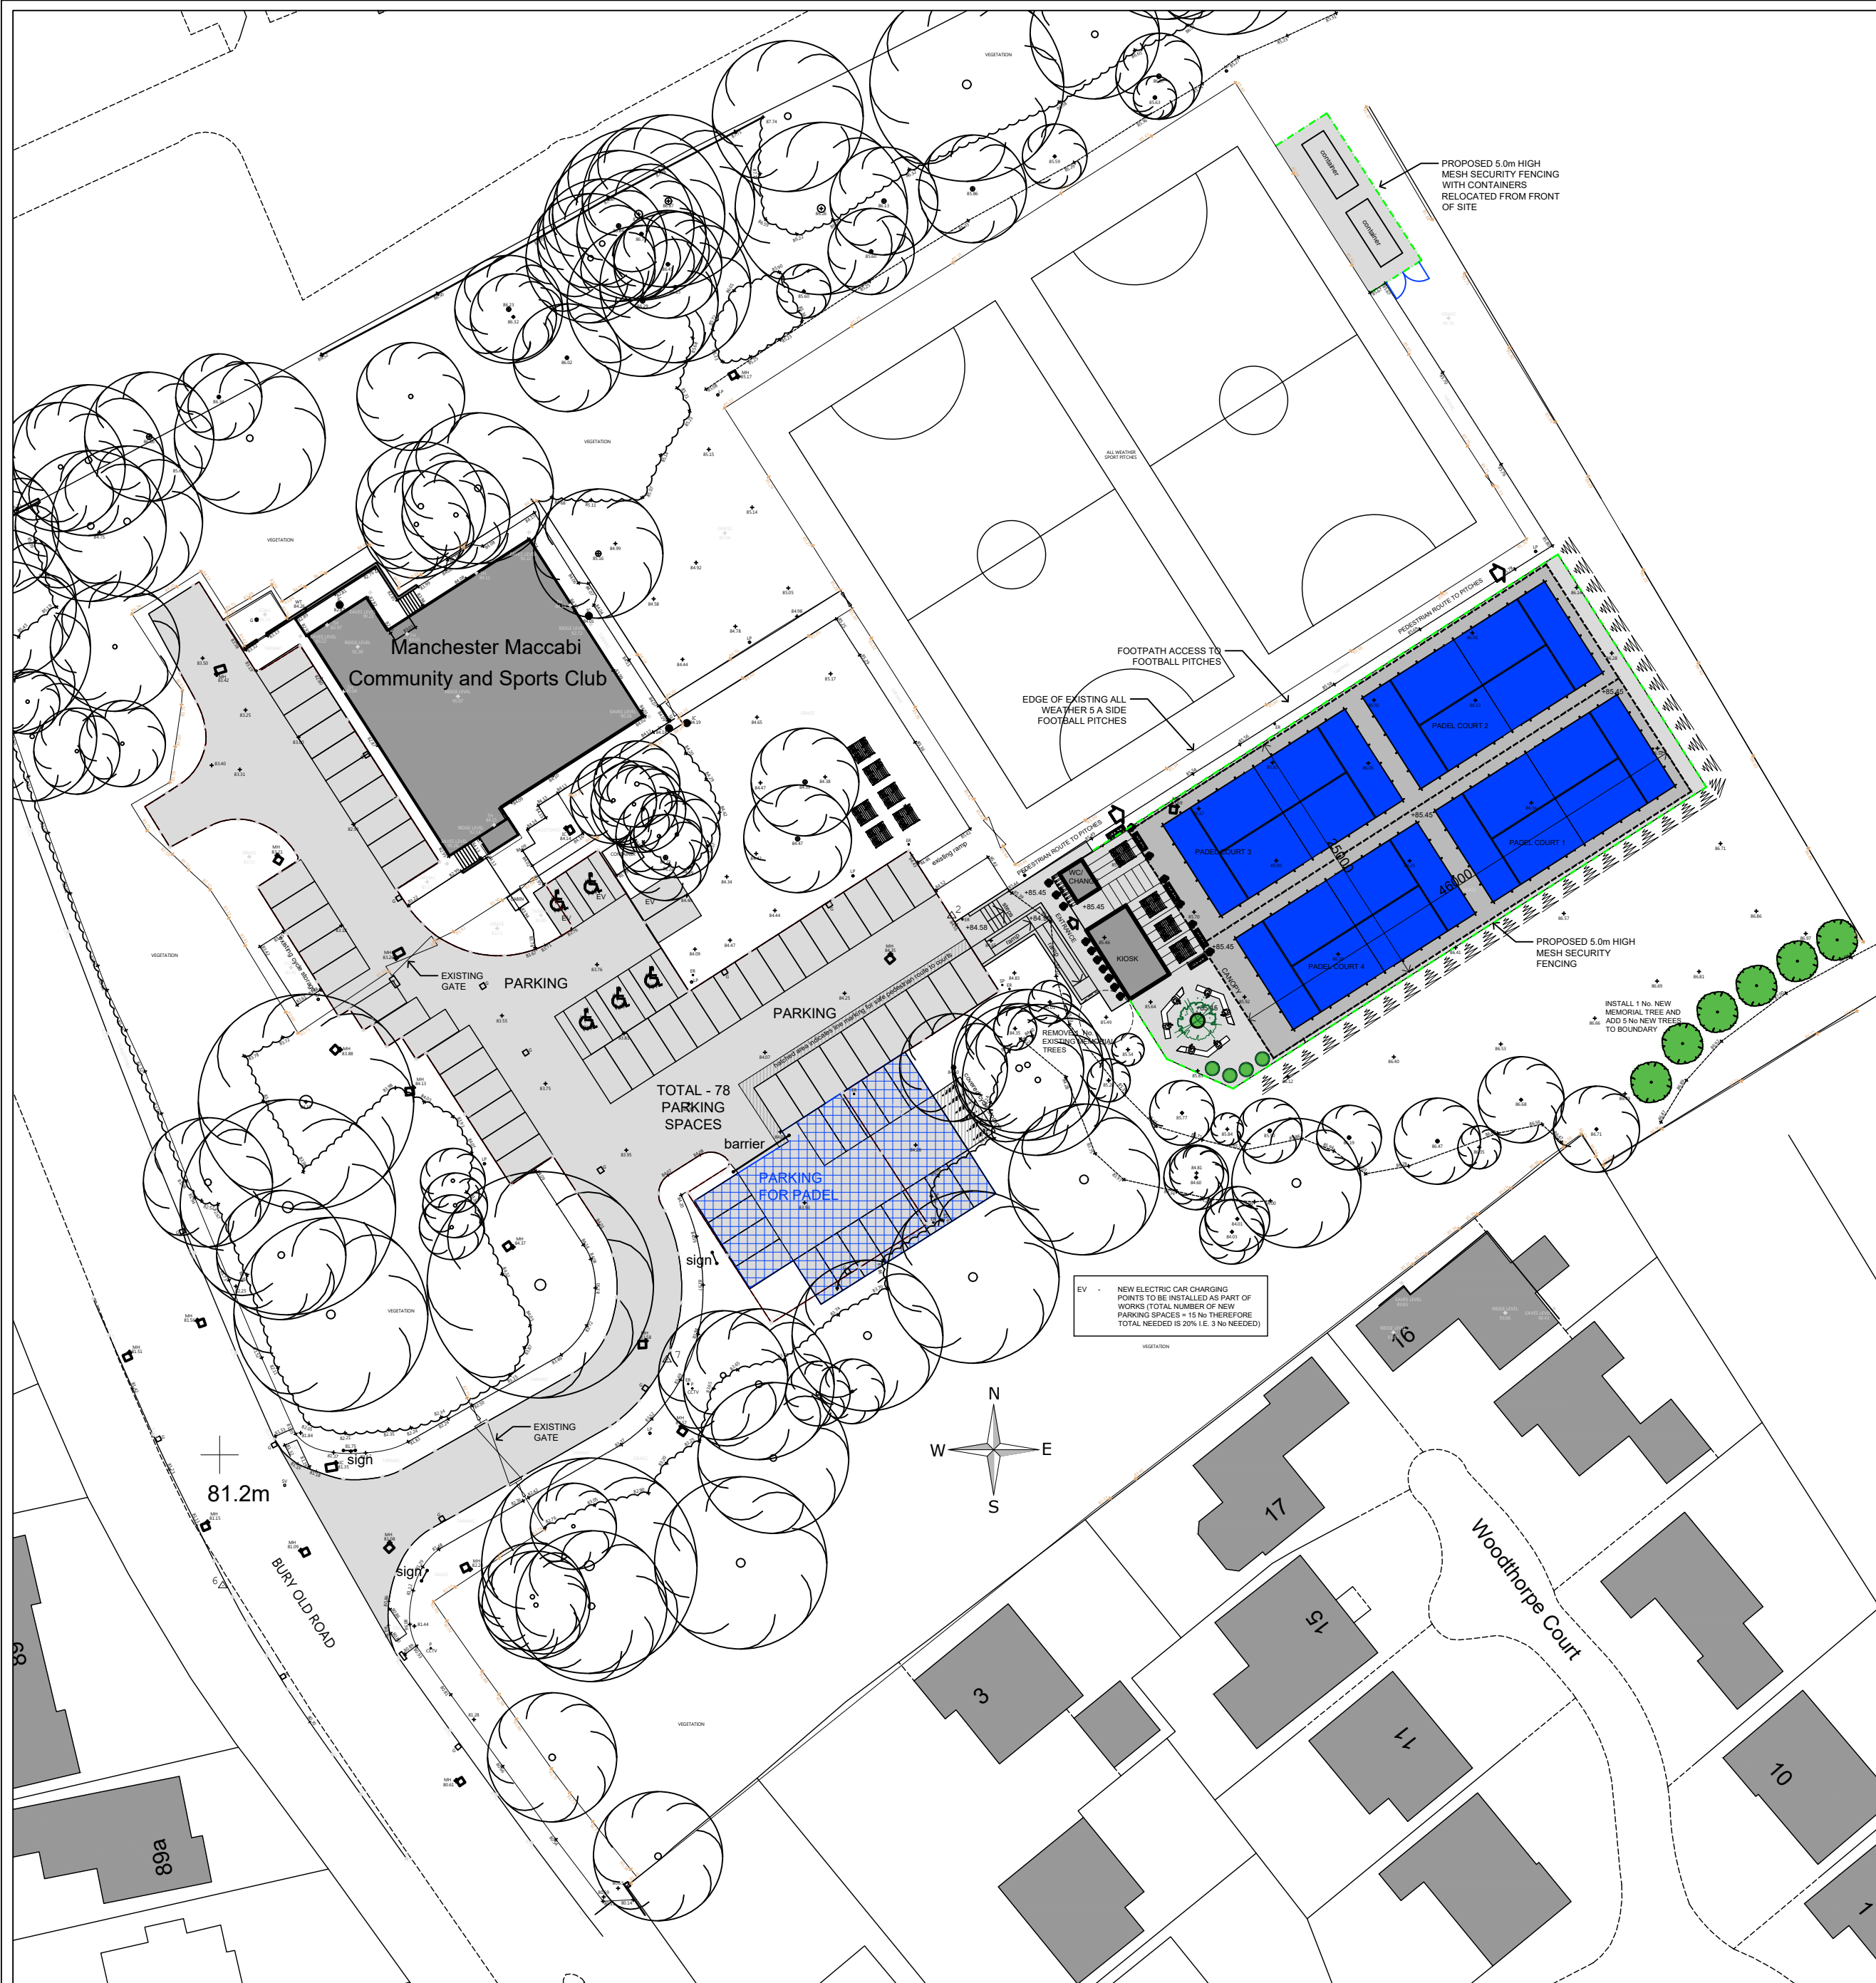

PROPOSED SITE PLAN 1:500

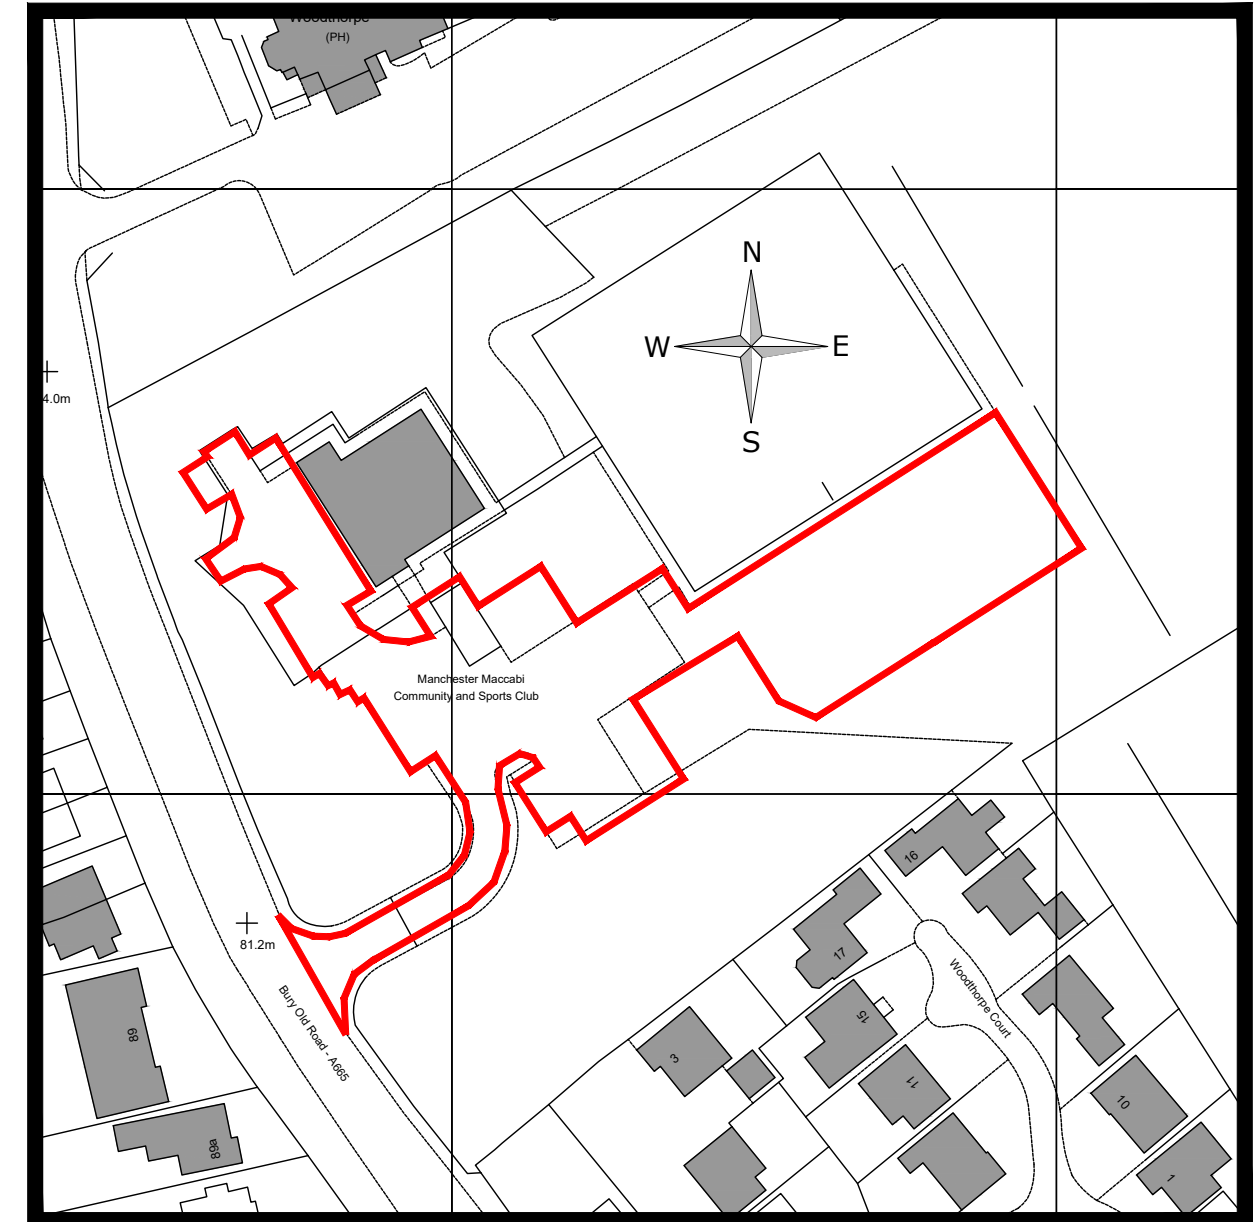

LOCATION PLAN 1:1250




PROPOSED ROOF PLAN 1:500

MACCABI, MANCHESTER

## PROPOSED SITE PLAN

1:500 at A2 DWG No: PL-08N

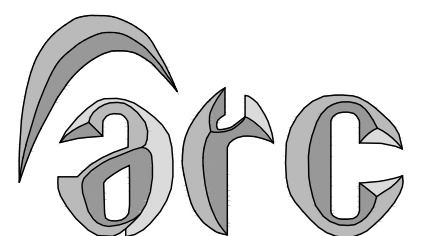

design services limited

26A Victoria Road - Hale -  
Altrincham - Cheshire - WA15 9AD  
t: 0161 928 4433  
w: arcdesignservices.net  
e: sales@arcdesignservices.net

All levels and dimensions to be checked on site by contractor prior to commencement. Any variations to be reported to the Arc Design Services Ltd. This drawing is to be read in conjunction with all others relating to the project and all information derived accordingly, any anomalies to be reported to the Arc Design Services Ltd. Do not scale from this drawing. Use figured dimensions only. Work shown on this drawings to be carried out in accordance with current British Standards and Codes of Practice.

© Copyright to Arc Design Services Ltd. The information shown on this drawing shall not be reproduced or copied in any form without prior written consent from Arc Design Services Ltd.