


Do not scale off this drawing


All dimensions are to be checked on site and any discrepancies are to be referred to the designer before proceeding. All levels to be checked on site All discrepancies between information shown on the drawings and the information in the specification to be referred to the designer prior to proceeding. All component sizes and references to be checked before ordering

All relevant boundary positions are to be checked prior to proceeding

01 Proposed Ground Floor Plan  
Scale 1:50

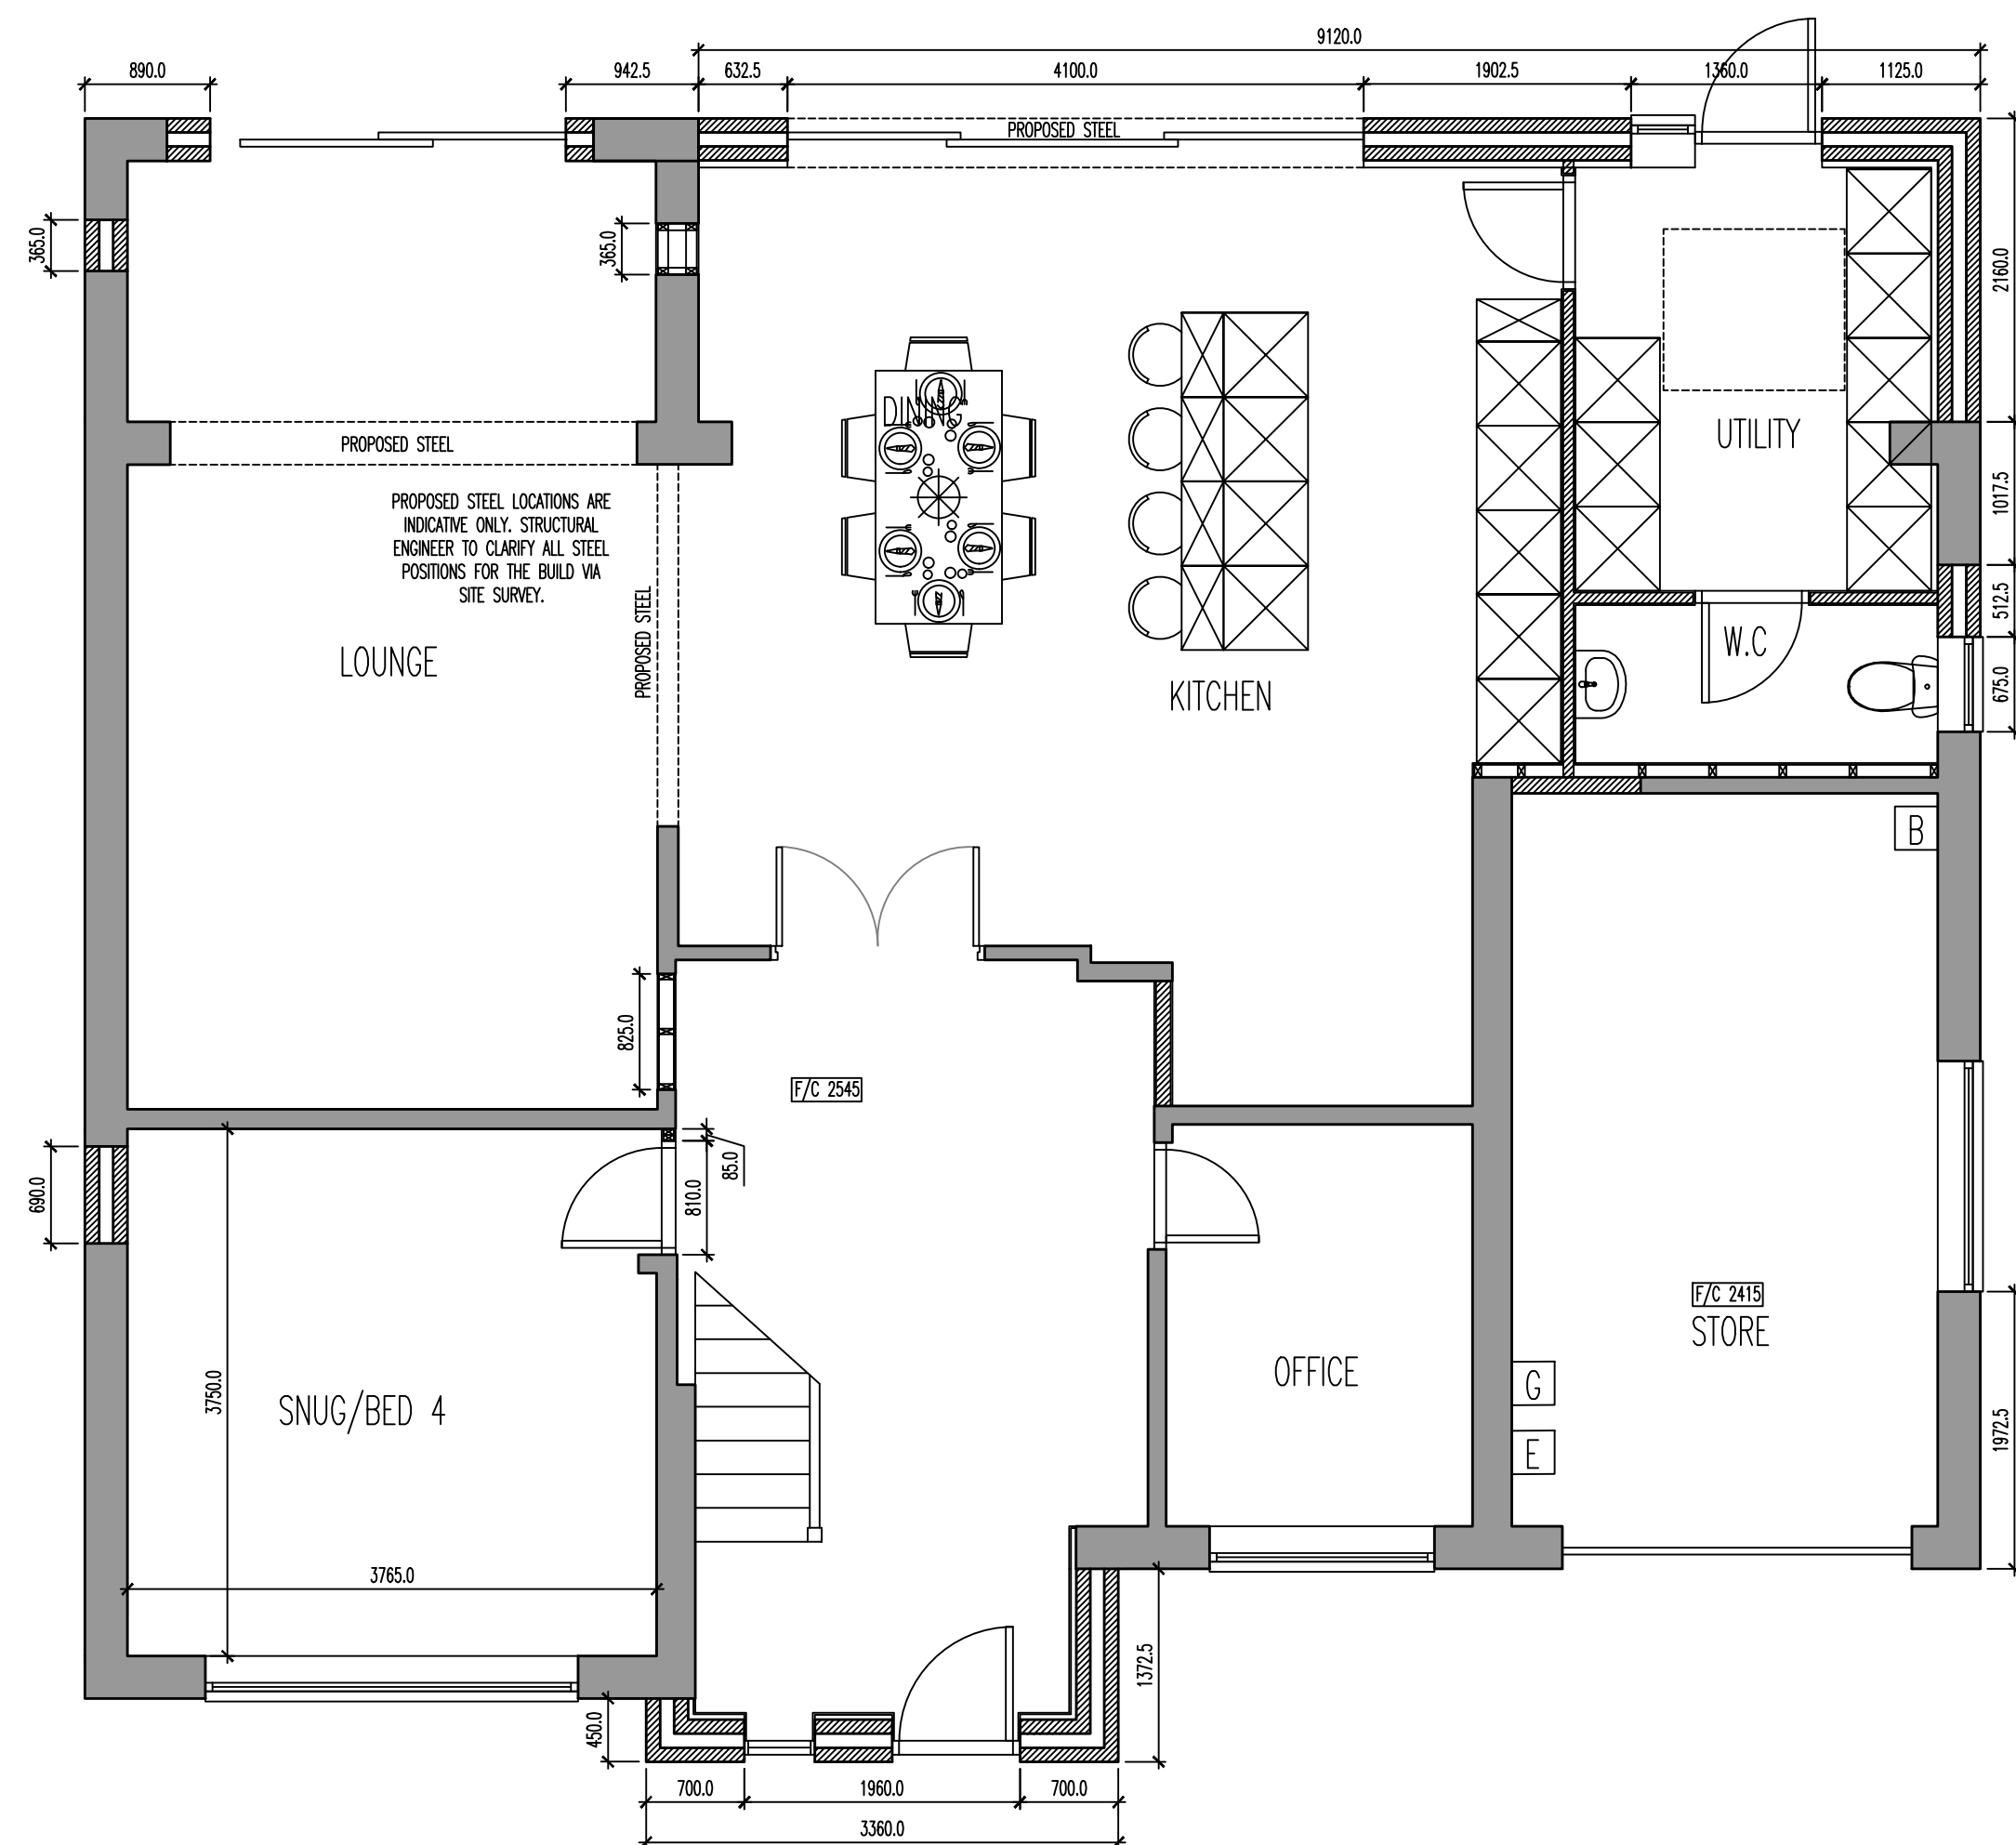

02 Proposed First Floor Plan  
Scale 1:50

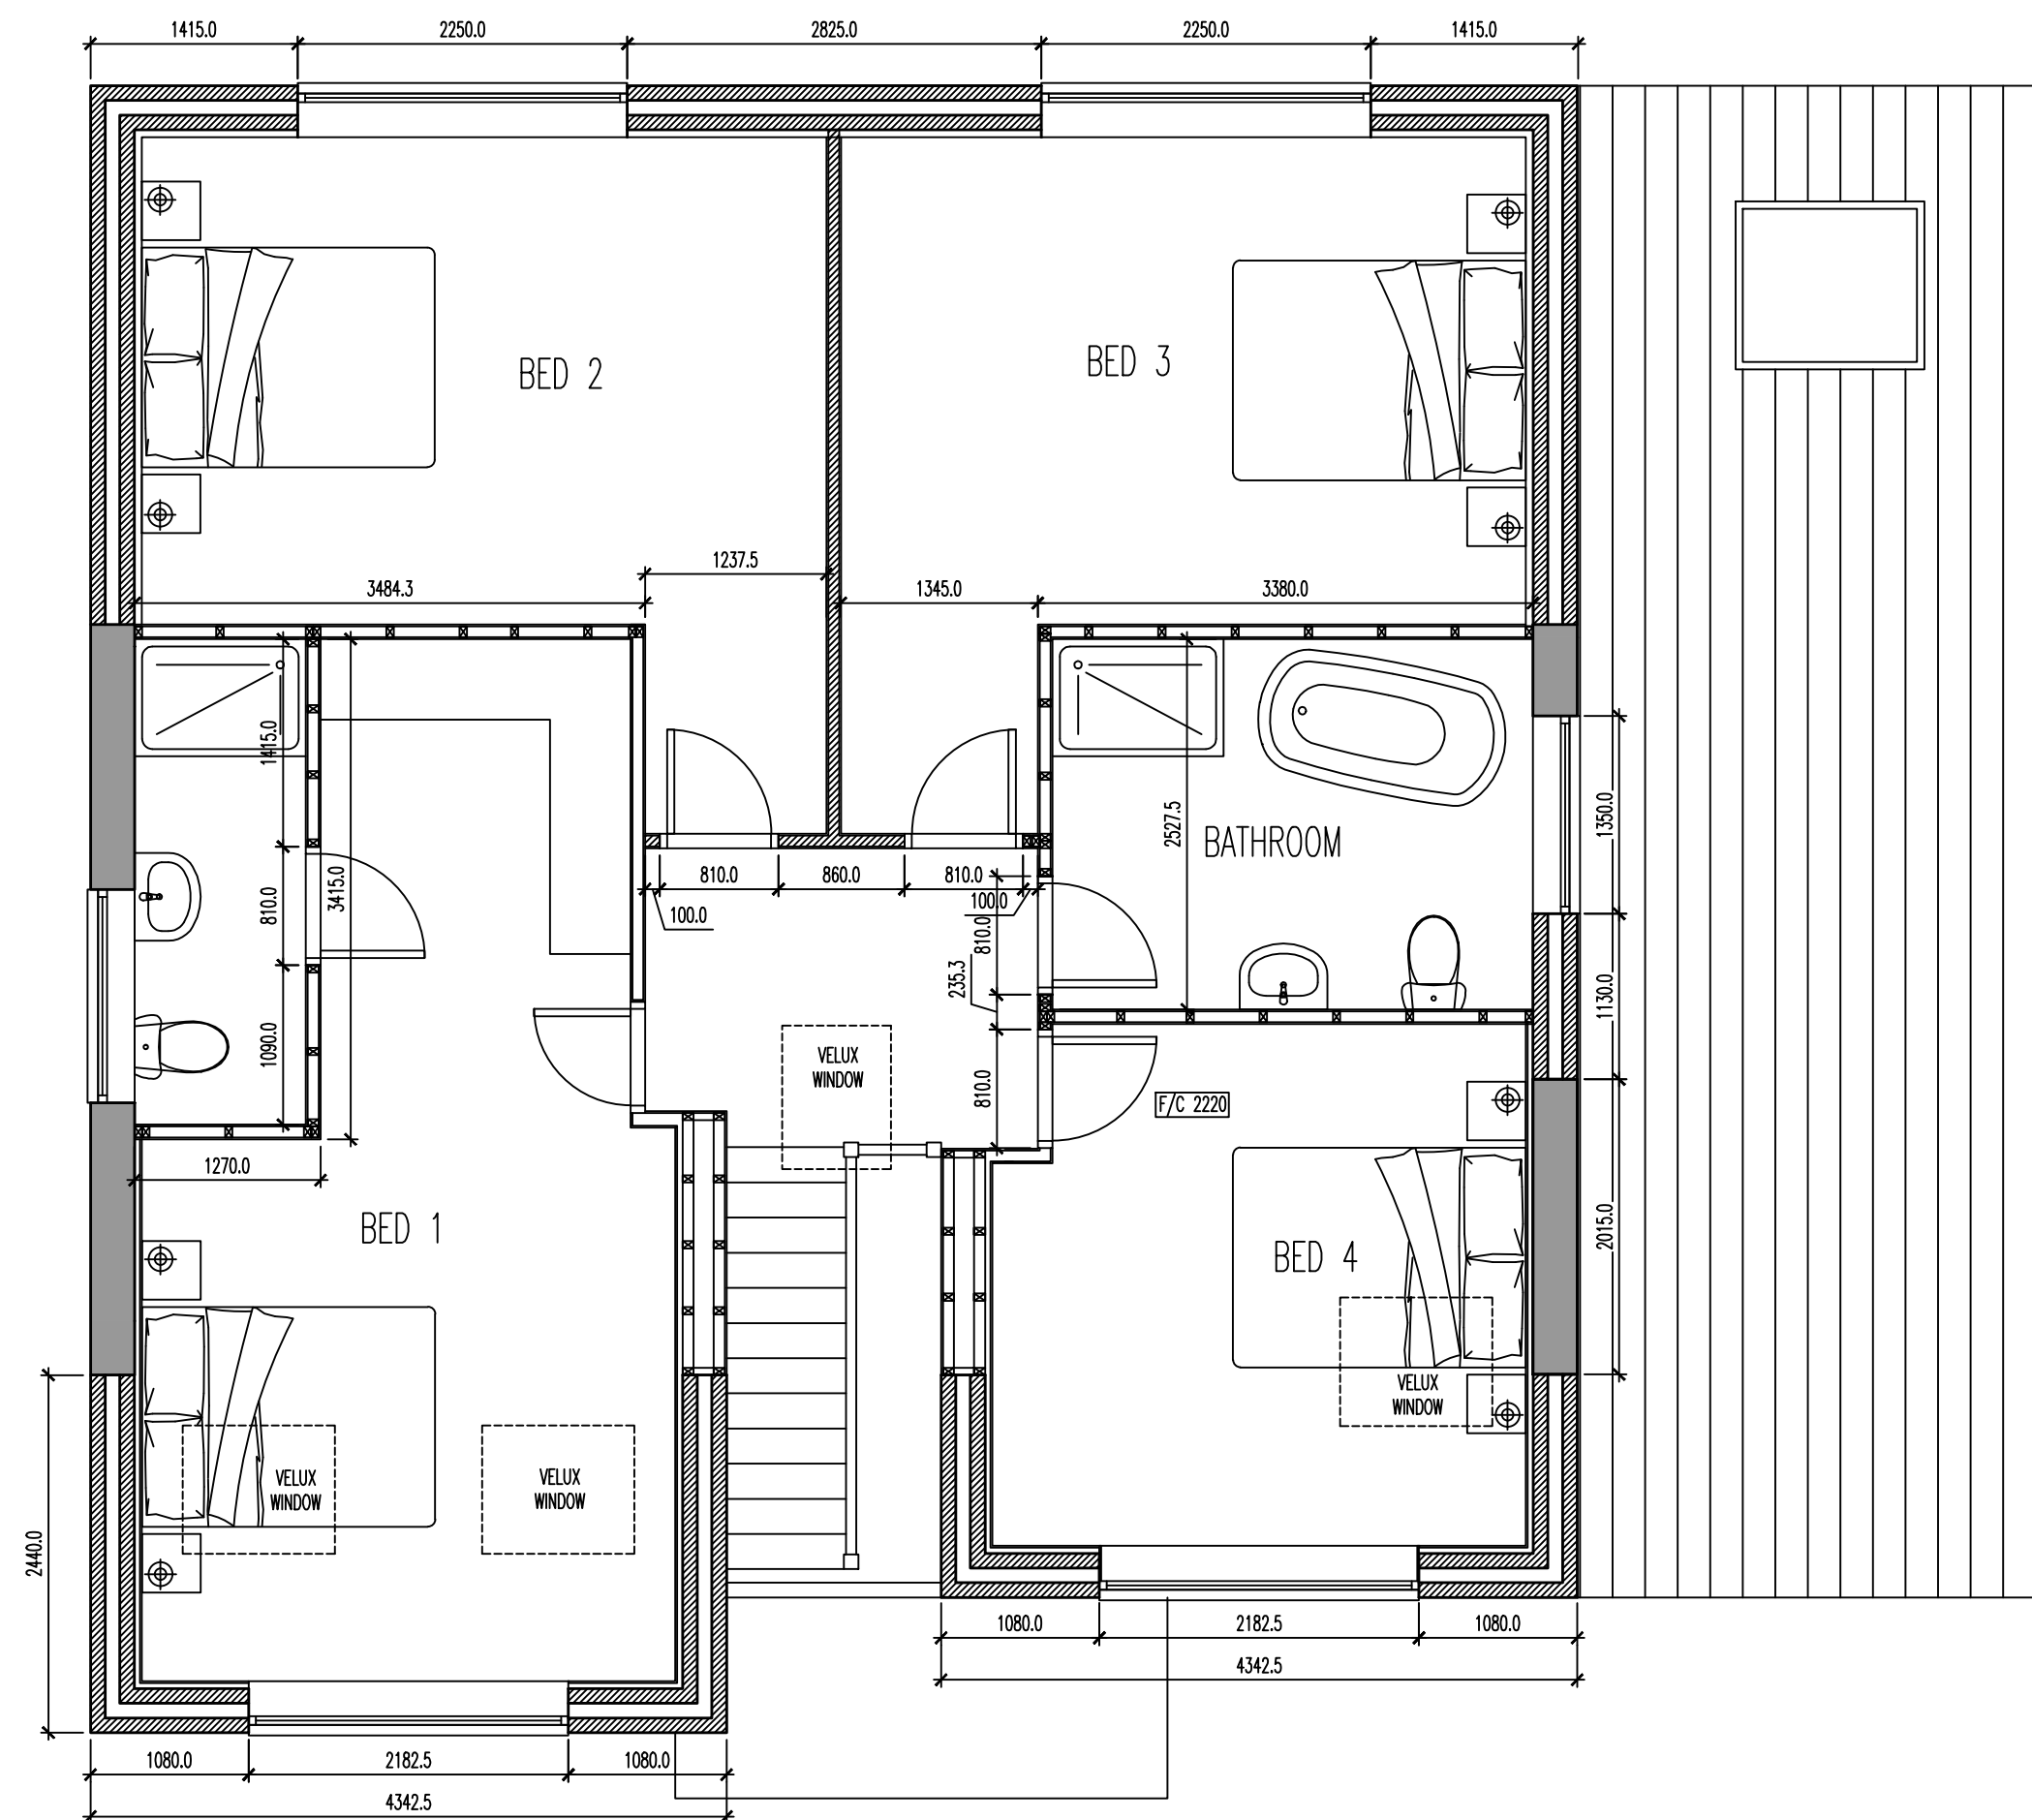

|                                                                              |                                              |                   |                          |         |  |
|------------------------------------------------------------------------------|----------------------------------------------|-------------------|--------------------------|---------|--|
|                                                                              |                                              |                   |                          |         |  |
| Rev                                                                          | Description                                  | Date              | By                       | Chk     |  |
| Status                                                                       |                                              | Purpose for Issue |                          |         |  |
| Survey                                                                       | <input type="checkbox"/> Tender              |                   | <input type="checkbox"/> |         |  |
| Construction                                                                 | <input checked="" type="checkbox"/> As Built |                   | <input type="checkbox"/> |         |  |
| Client<br>Mr and Mrs Whittle<br>5 Hillstone Close, Greenmount, Bury, BL8 4EZ |                                              |                   |                          |         |  |
| Contract<br>Proposed Front, Rear and Side Extensions,<br>with Front Porch    |                                              |                   |                          |         |  |
| Drawing<br>Proposed Plans                                                    |                                              |                   |                          |         |  |
| Drawing No. ZT23-196-05                                                      |                                              | Revision /        |                          |         |  |
| Scales                                                                       | 1:50                                         | Date              |                          | Feb '23 |  |
| Drawn                                                                        | ZTT                                          | Checked           |                          |         |  |