




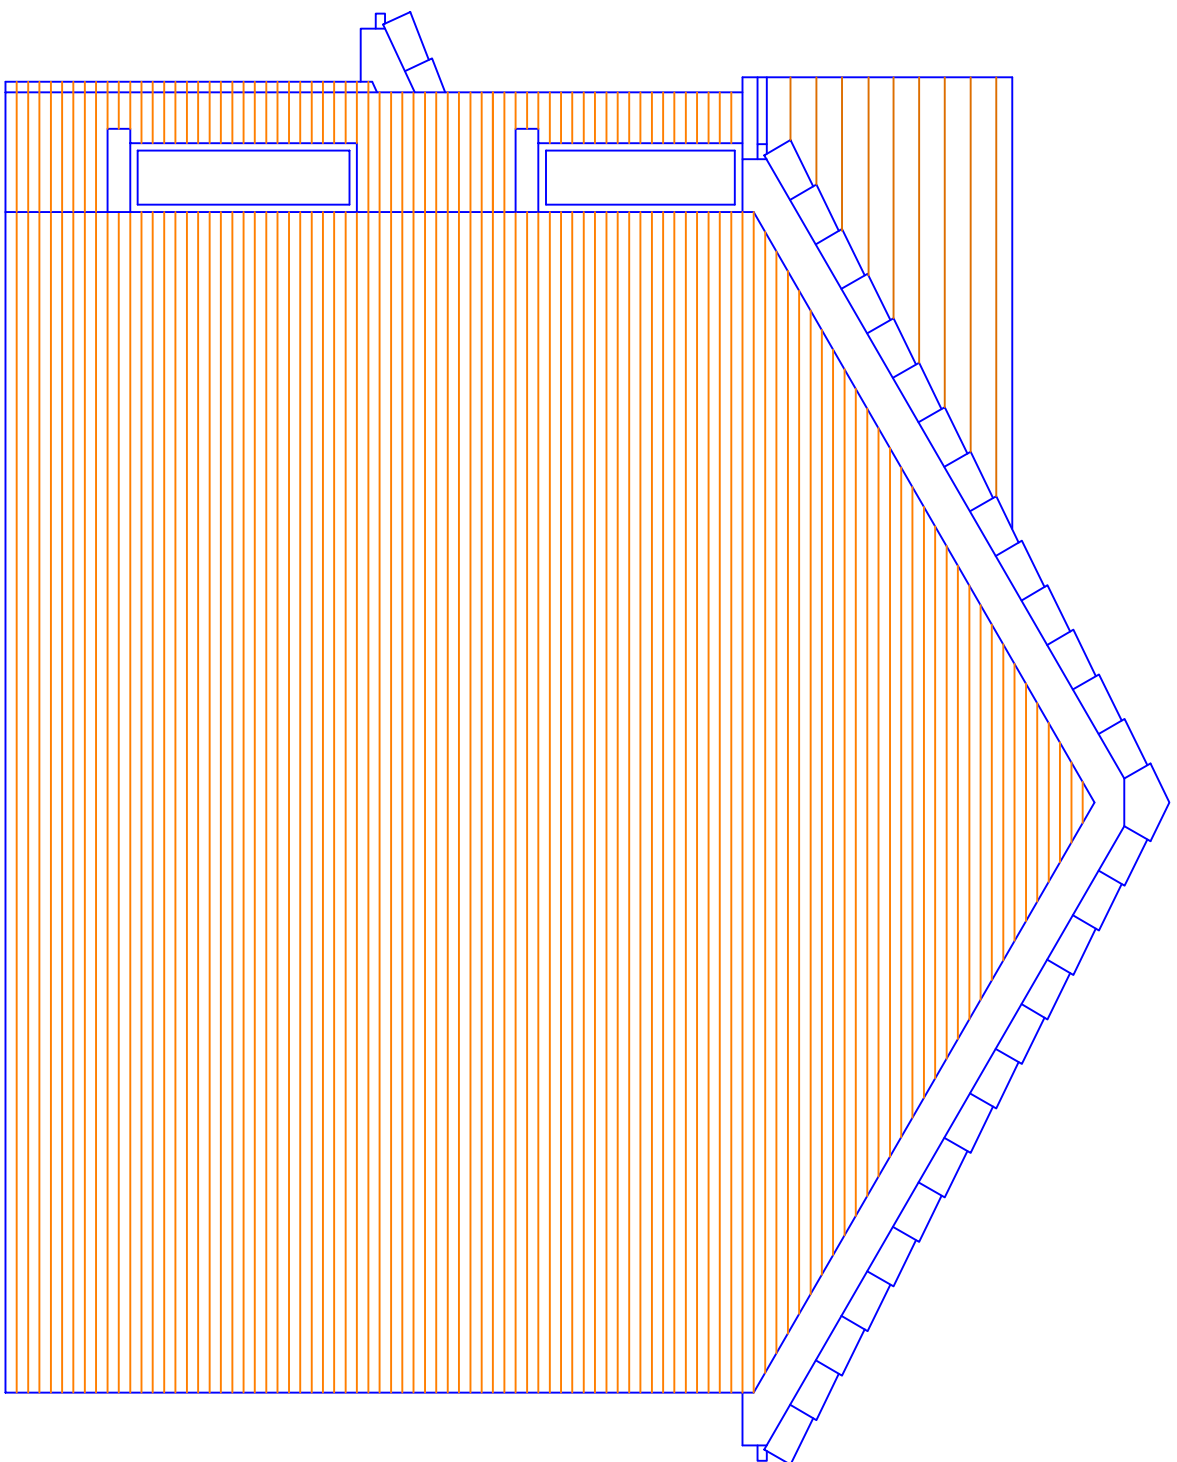


Existing Side Elevation

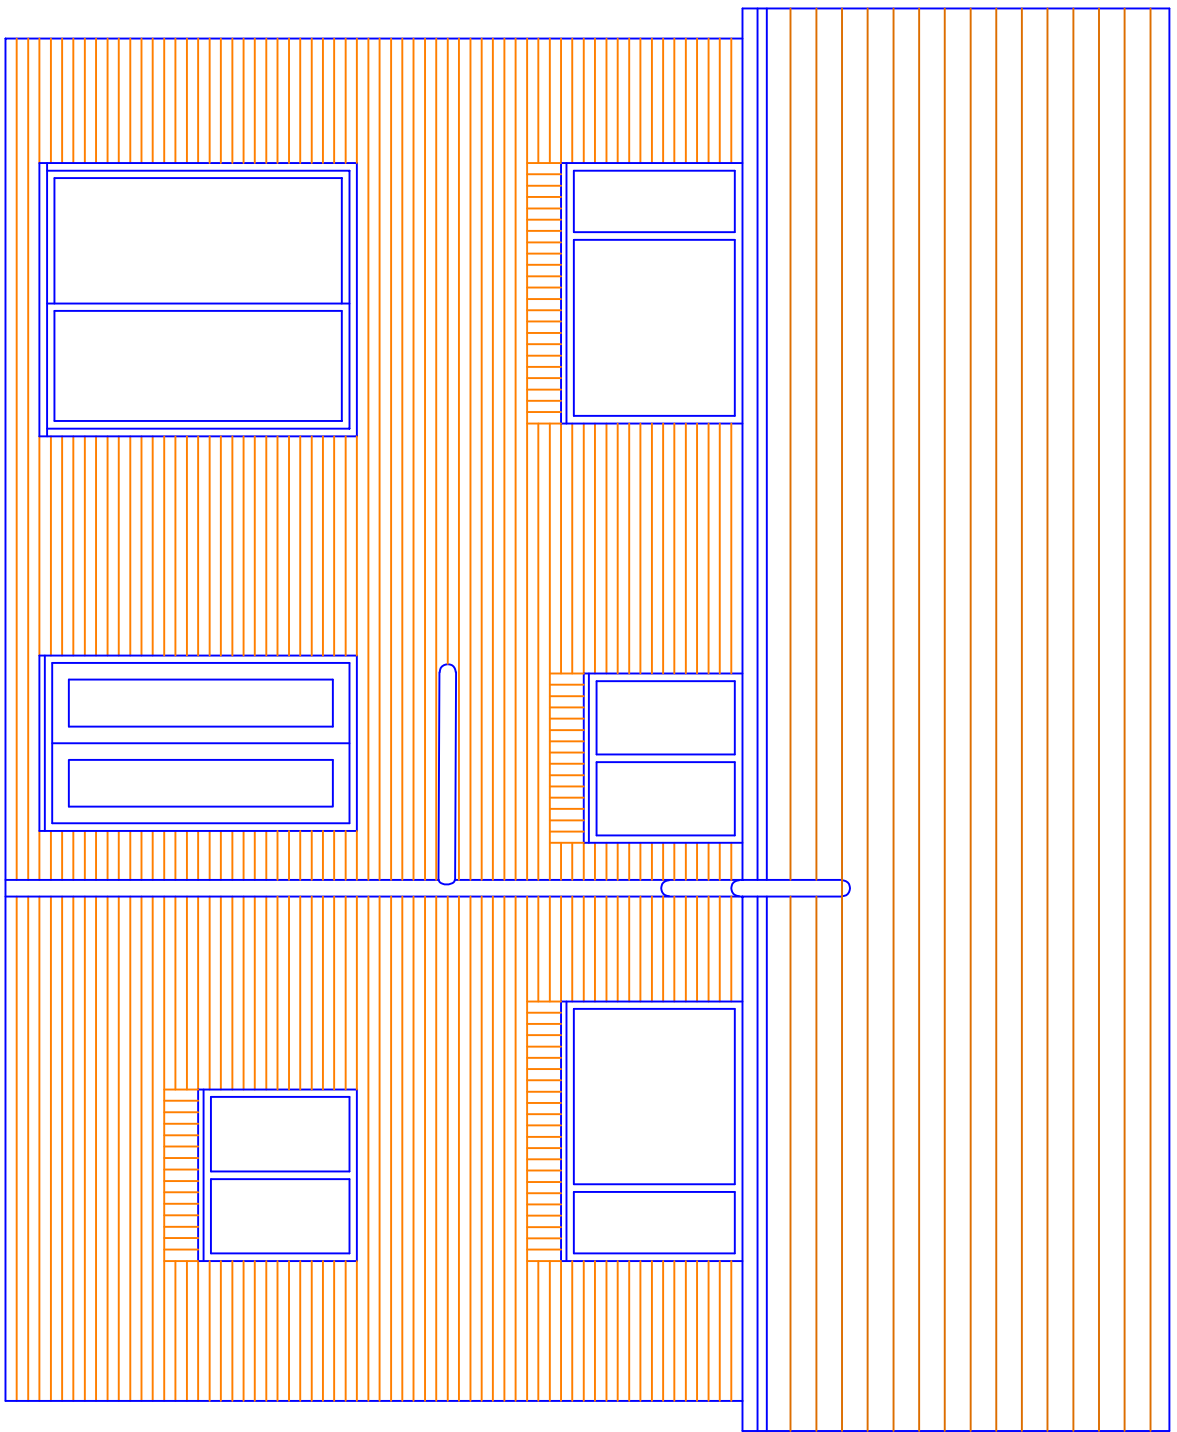


Existing Rear Elevation

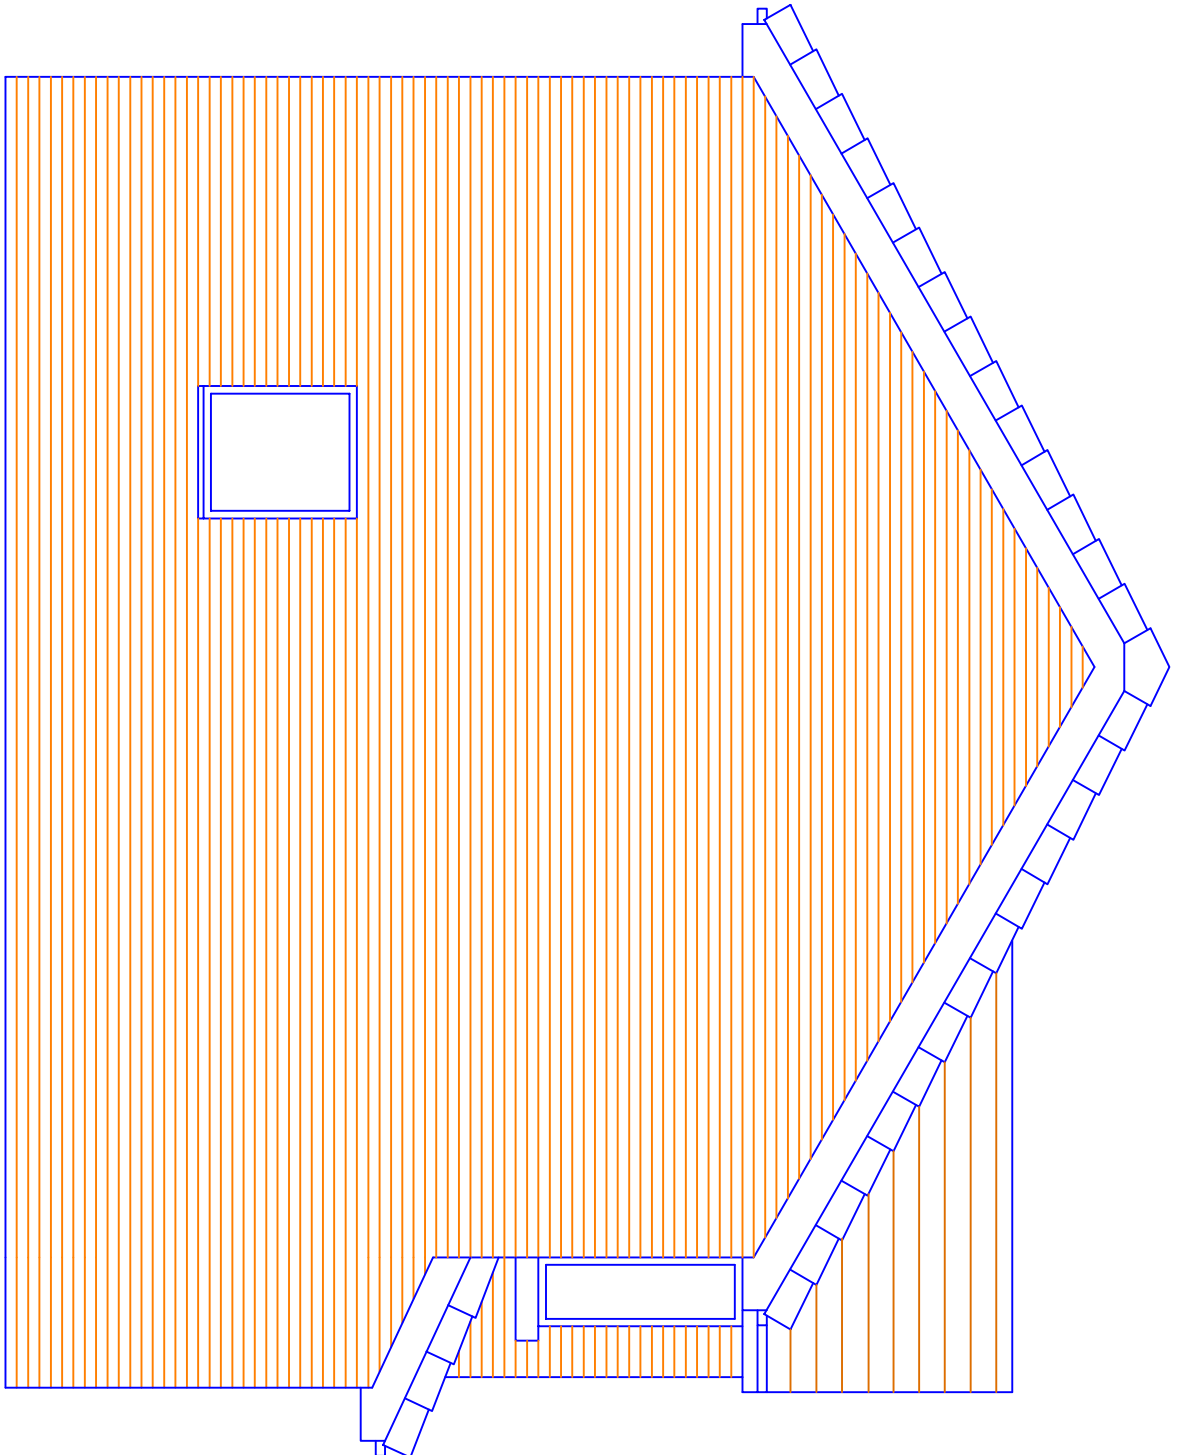


Existing Side Elevation

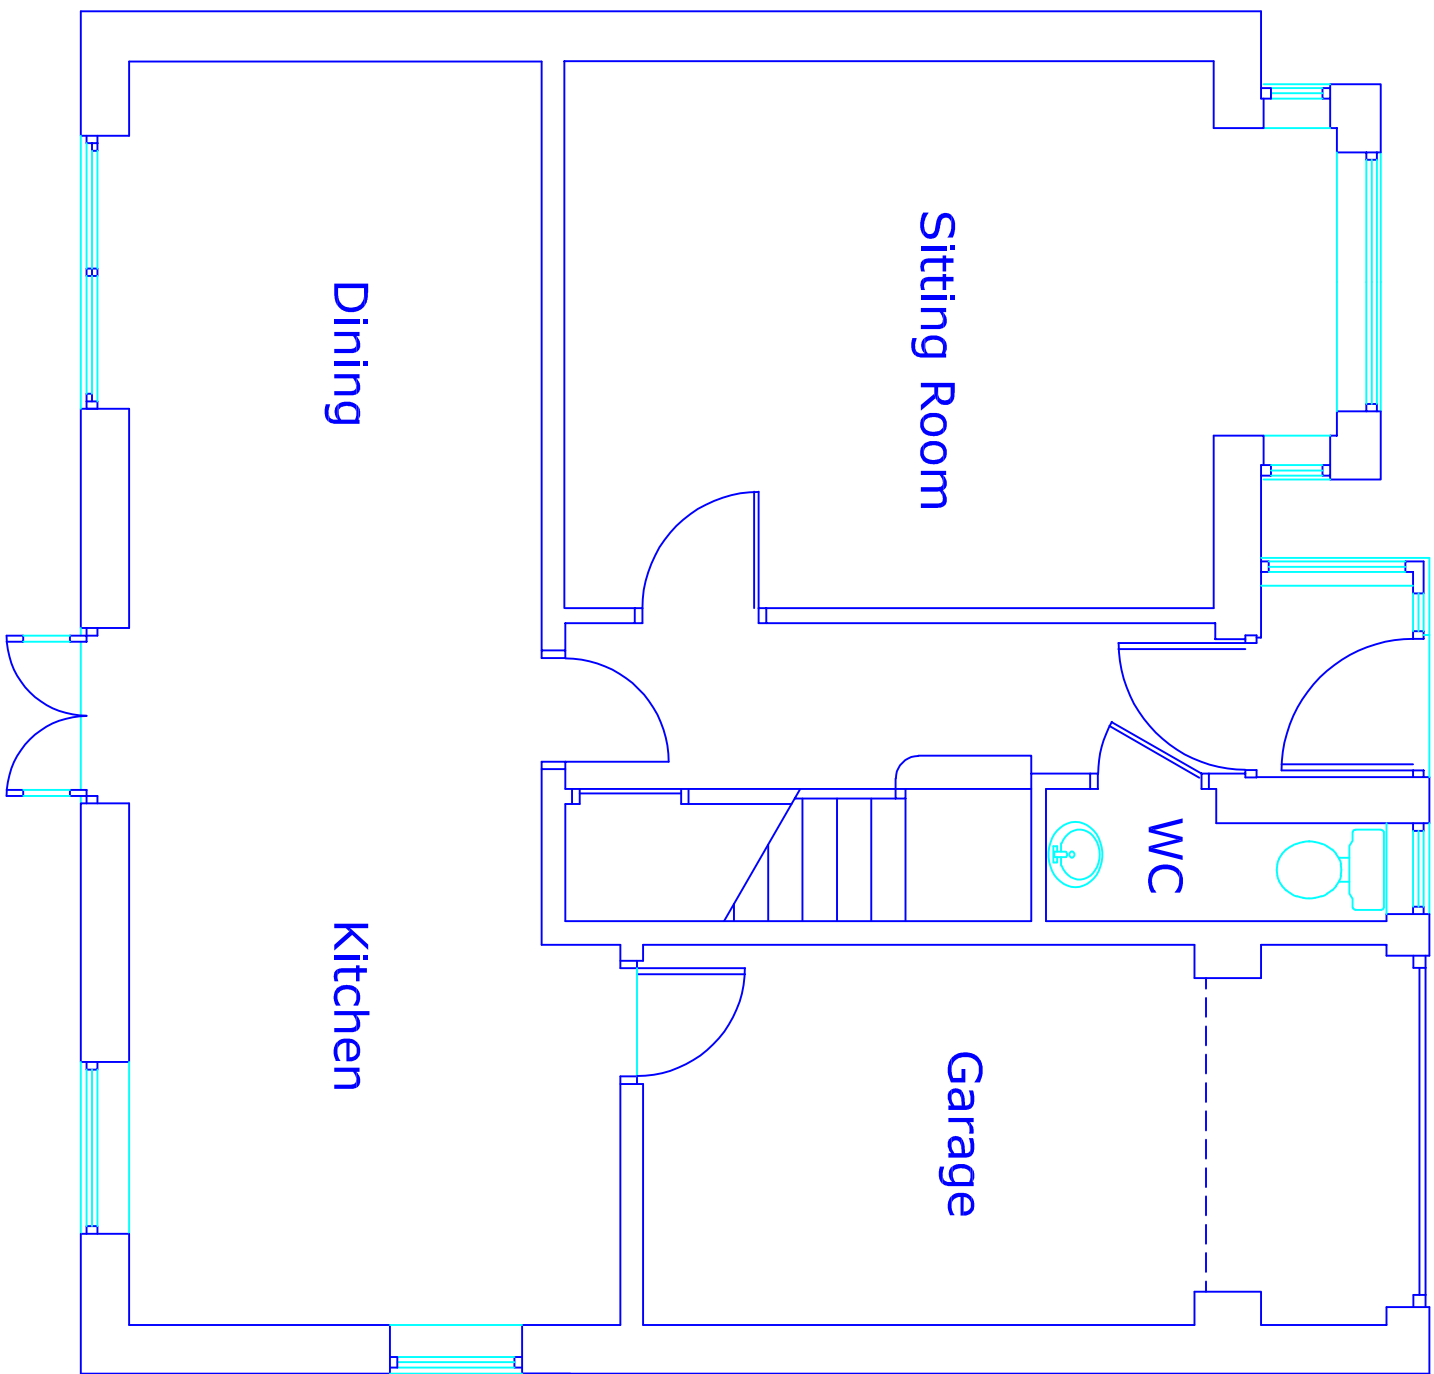

Existing Plan
Ground Floor

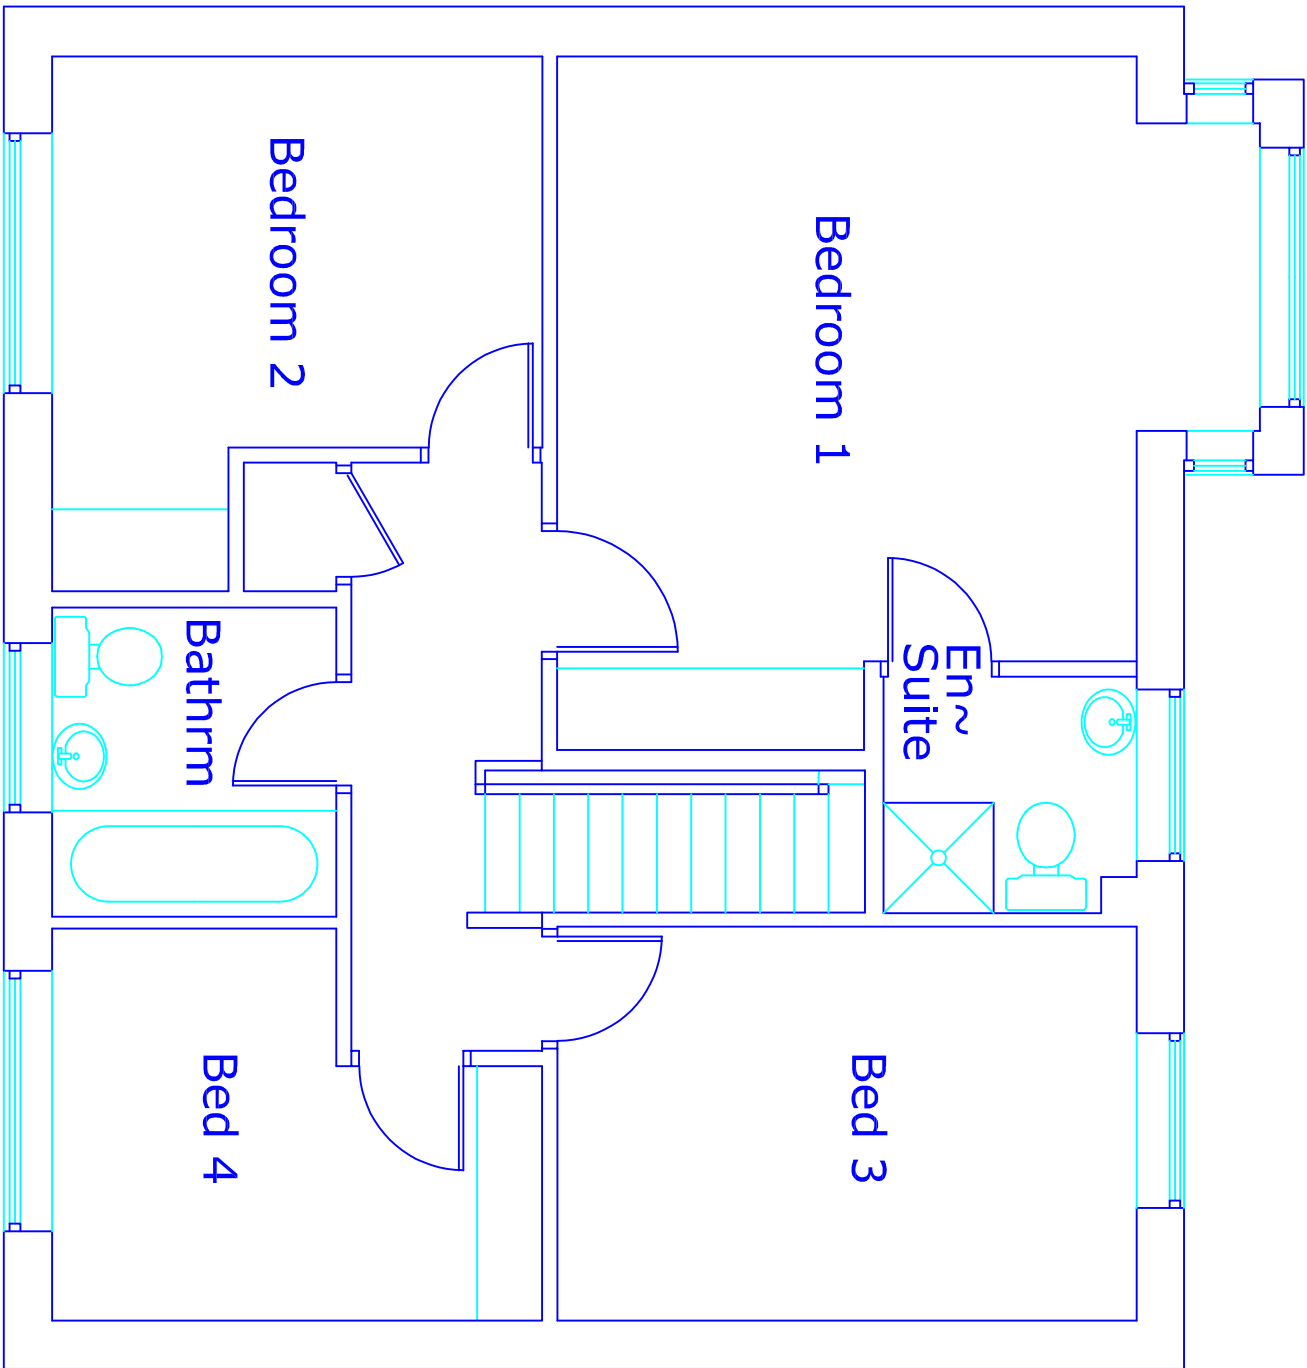

Existing Plan
First Floor

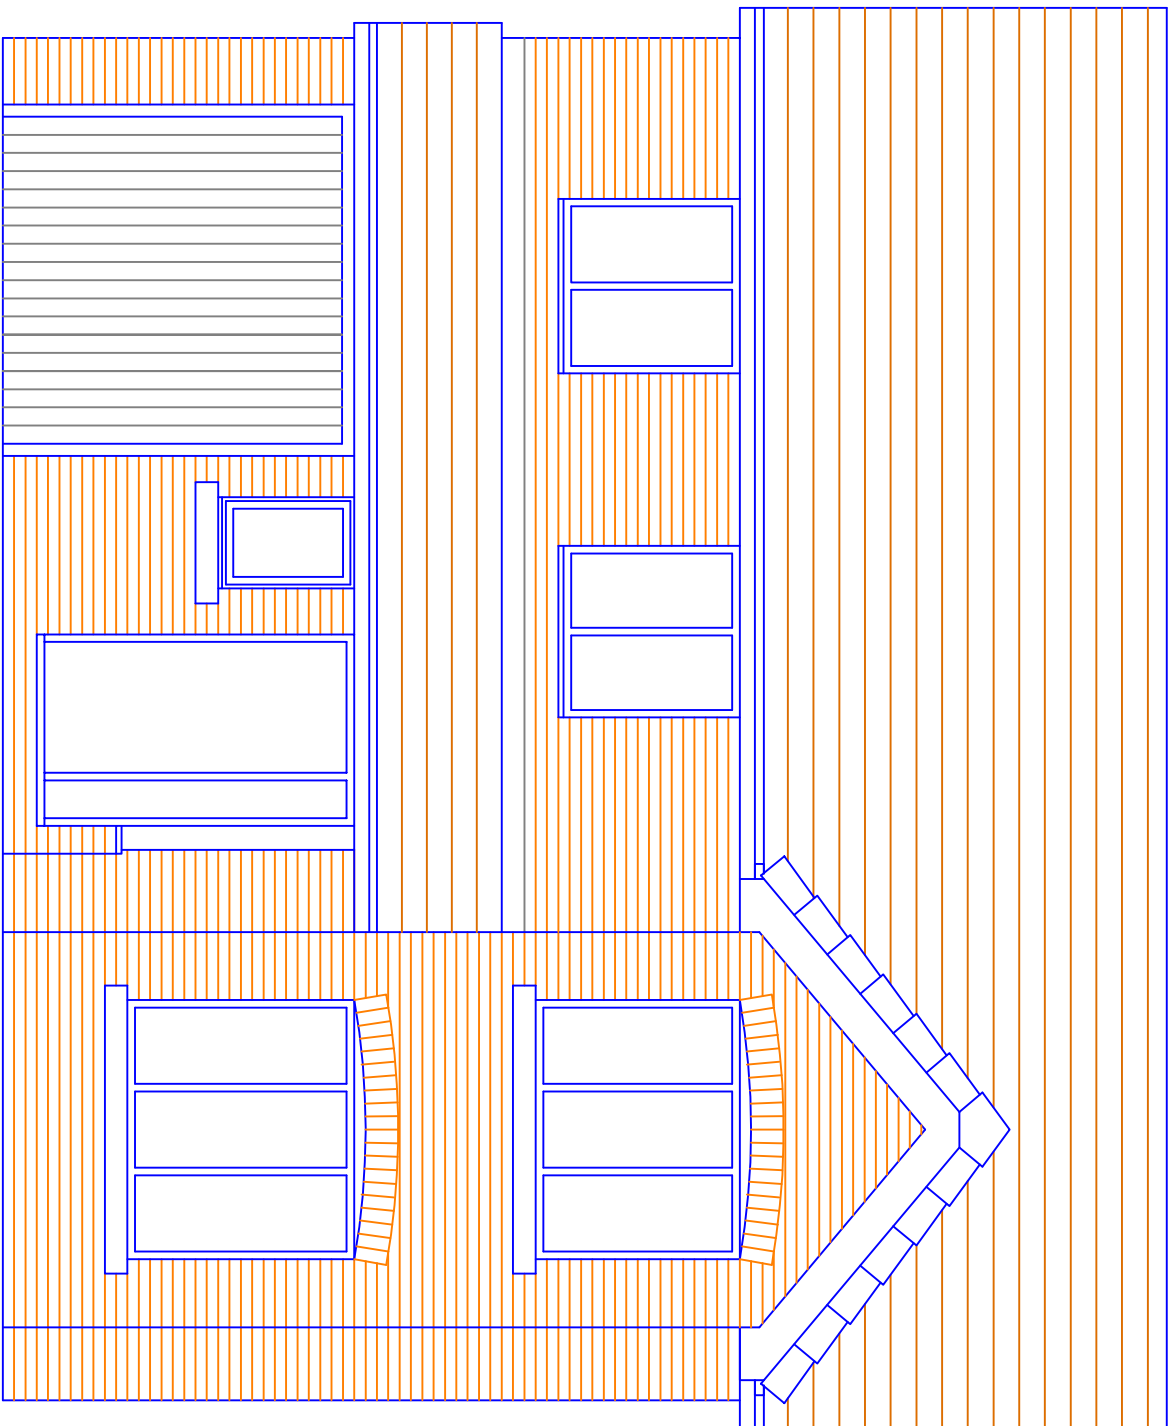

Existing Front Elevation

This drawing and design concept is the property of PPV design. It should not be reproduced without written permission

21 Church Croft
Unsworth
Bury
BL9 8JD

2 Helmshore Road, Holcombe Village
Ramsbottom, Lancashire BL8 4PA

Gary Dearden (JK hons) Dyfrch R13A
gdm@ppv-design.co.uk www.ppv-design.co.uk
T. 01706 622751 M. 07712 669482

scale 1:50 at A1
November 2024
Existing Plans
and Elevations

AD7-01

PPV design Ltd