




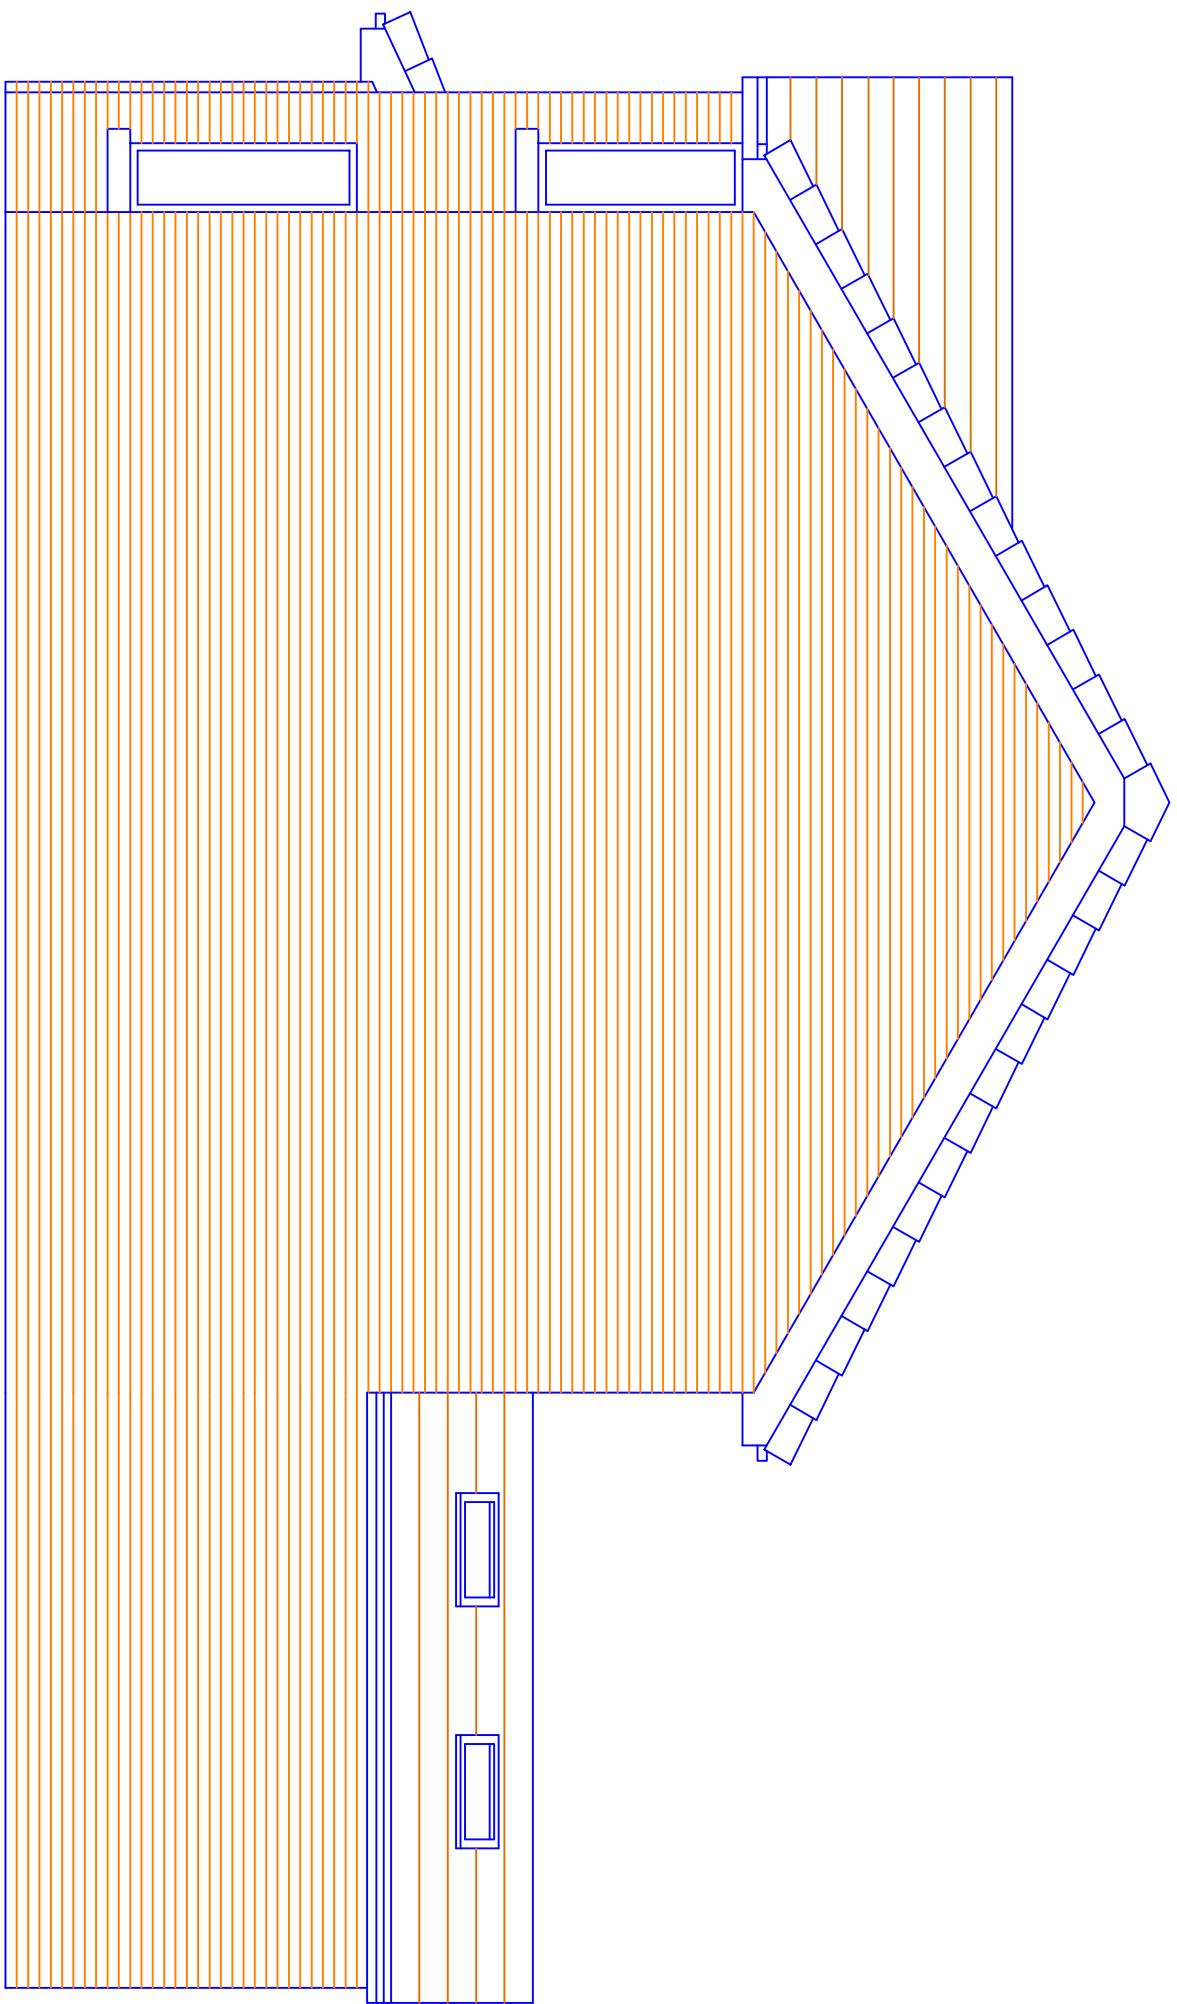


Proposed Side Elevation

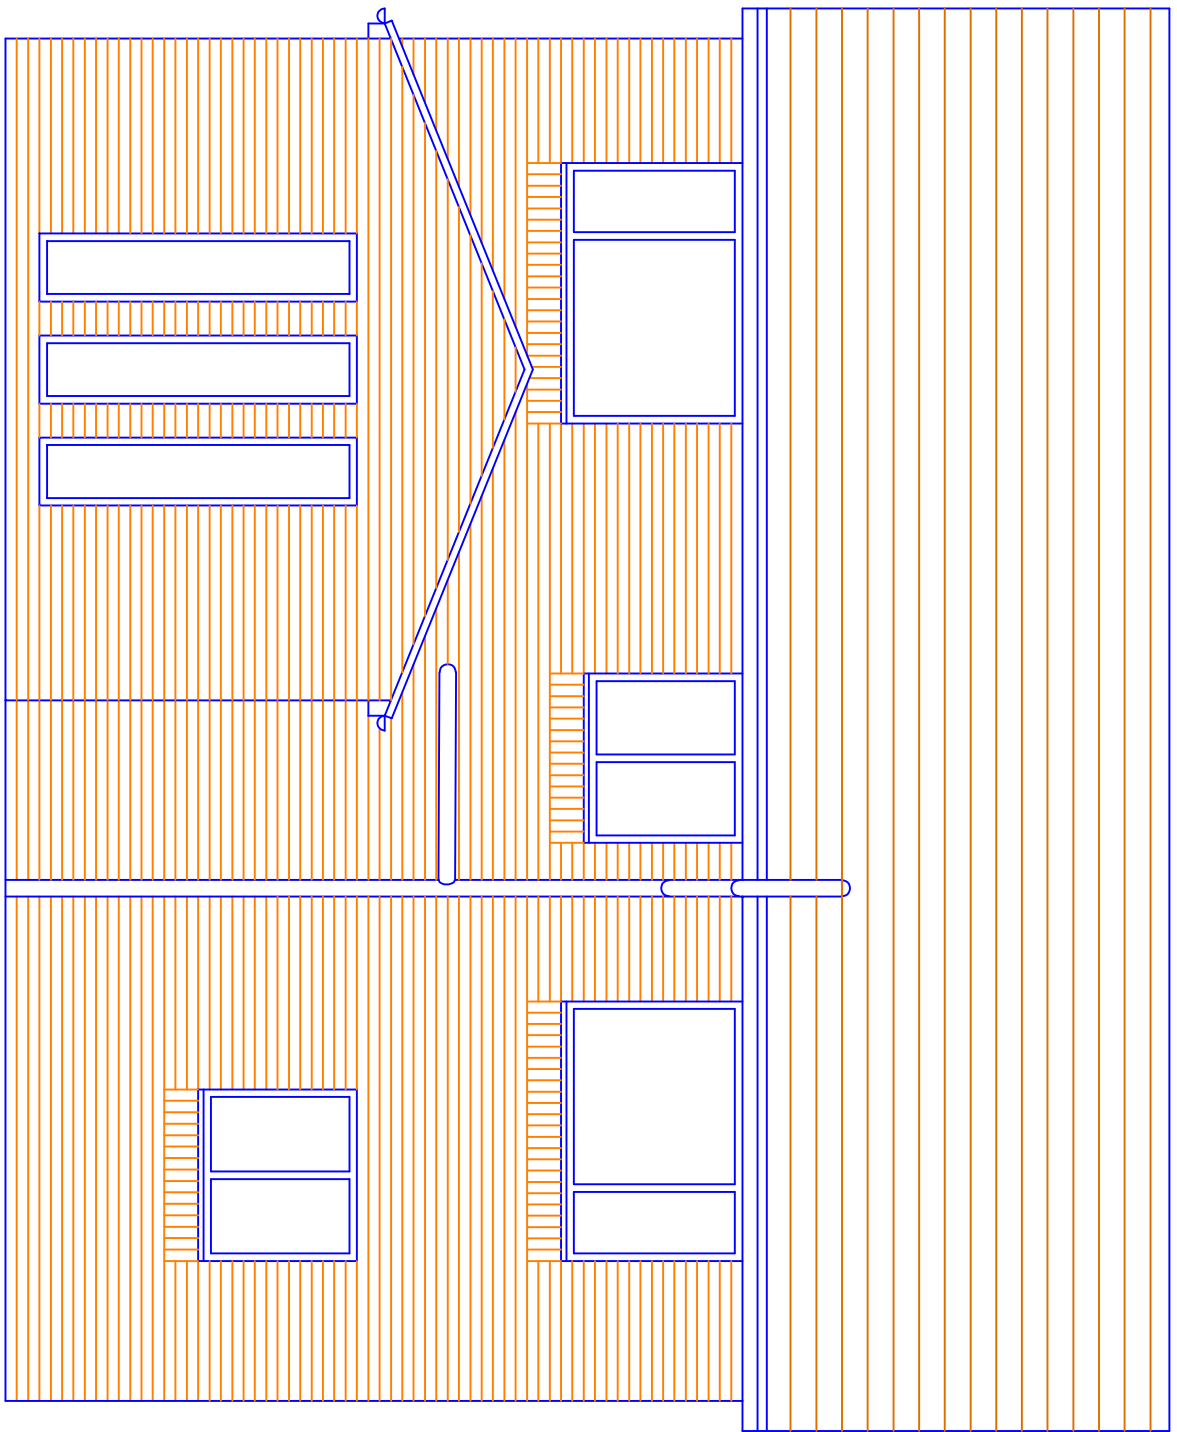


Proposed Rear Elevation

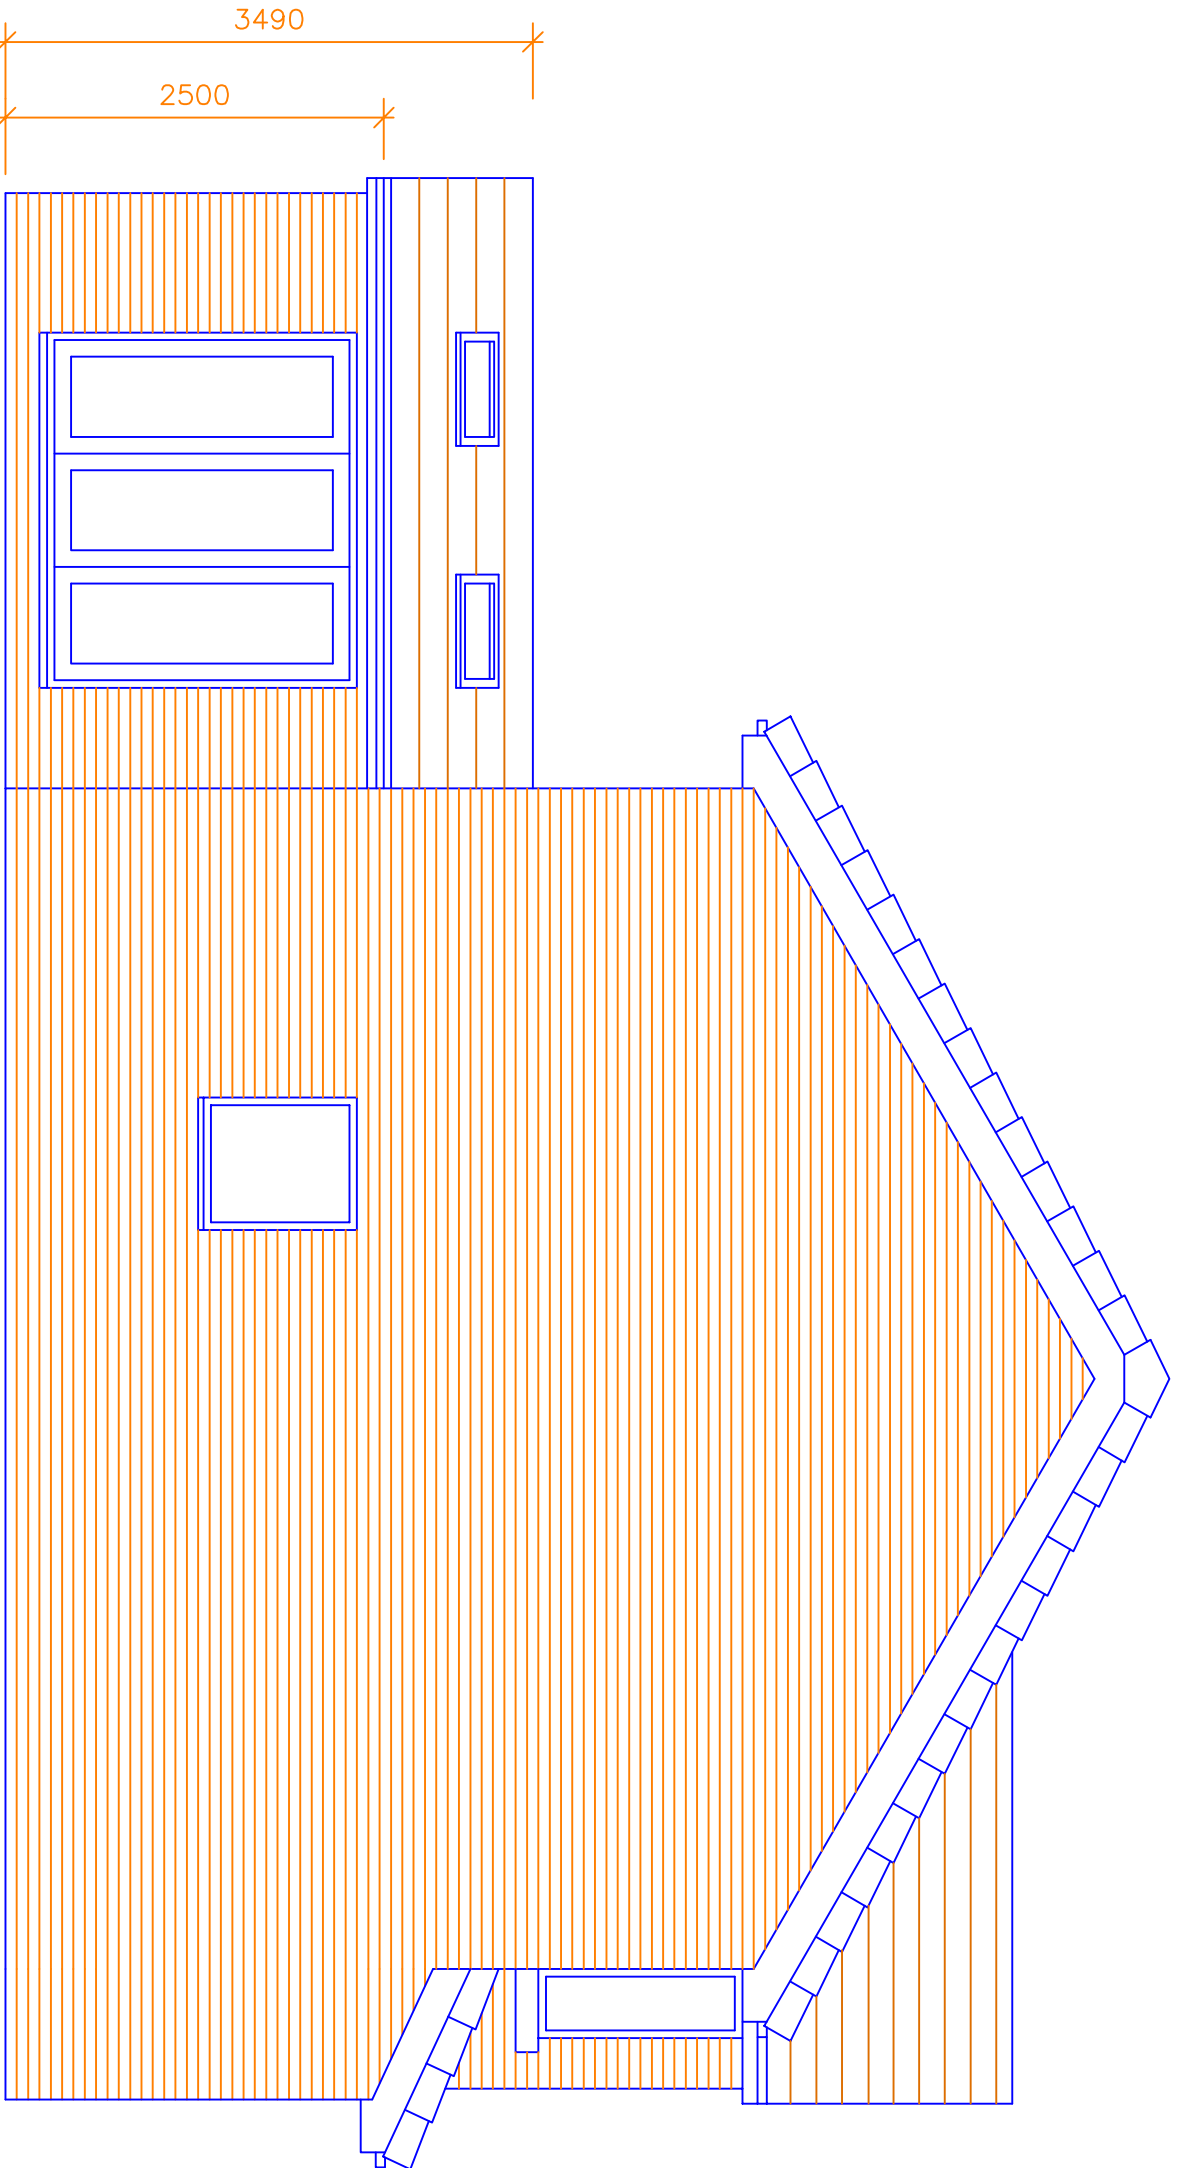


Proposed Side Elevation

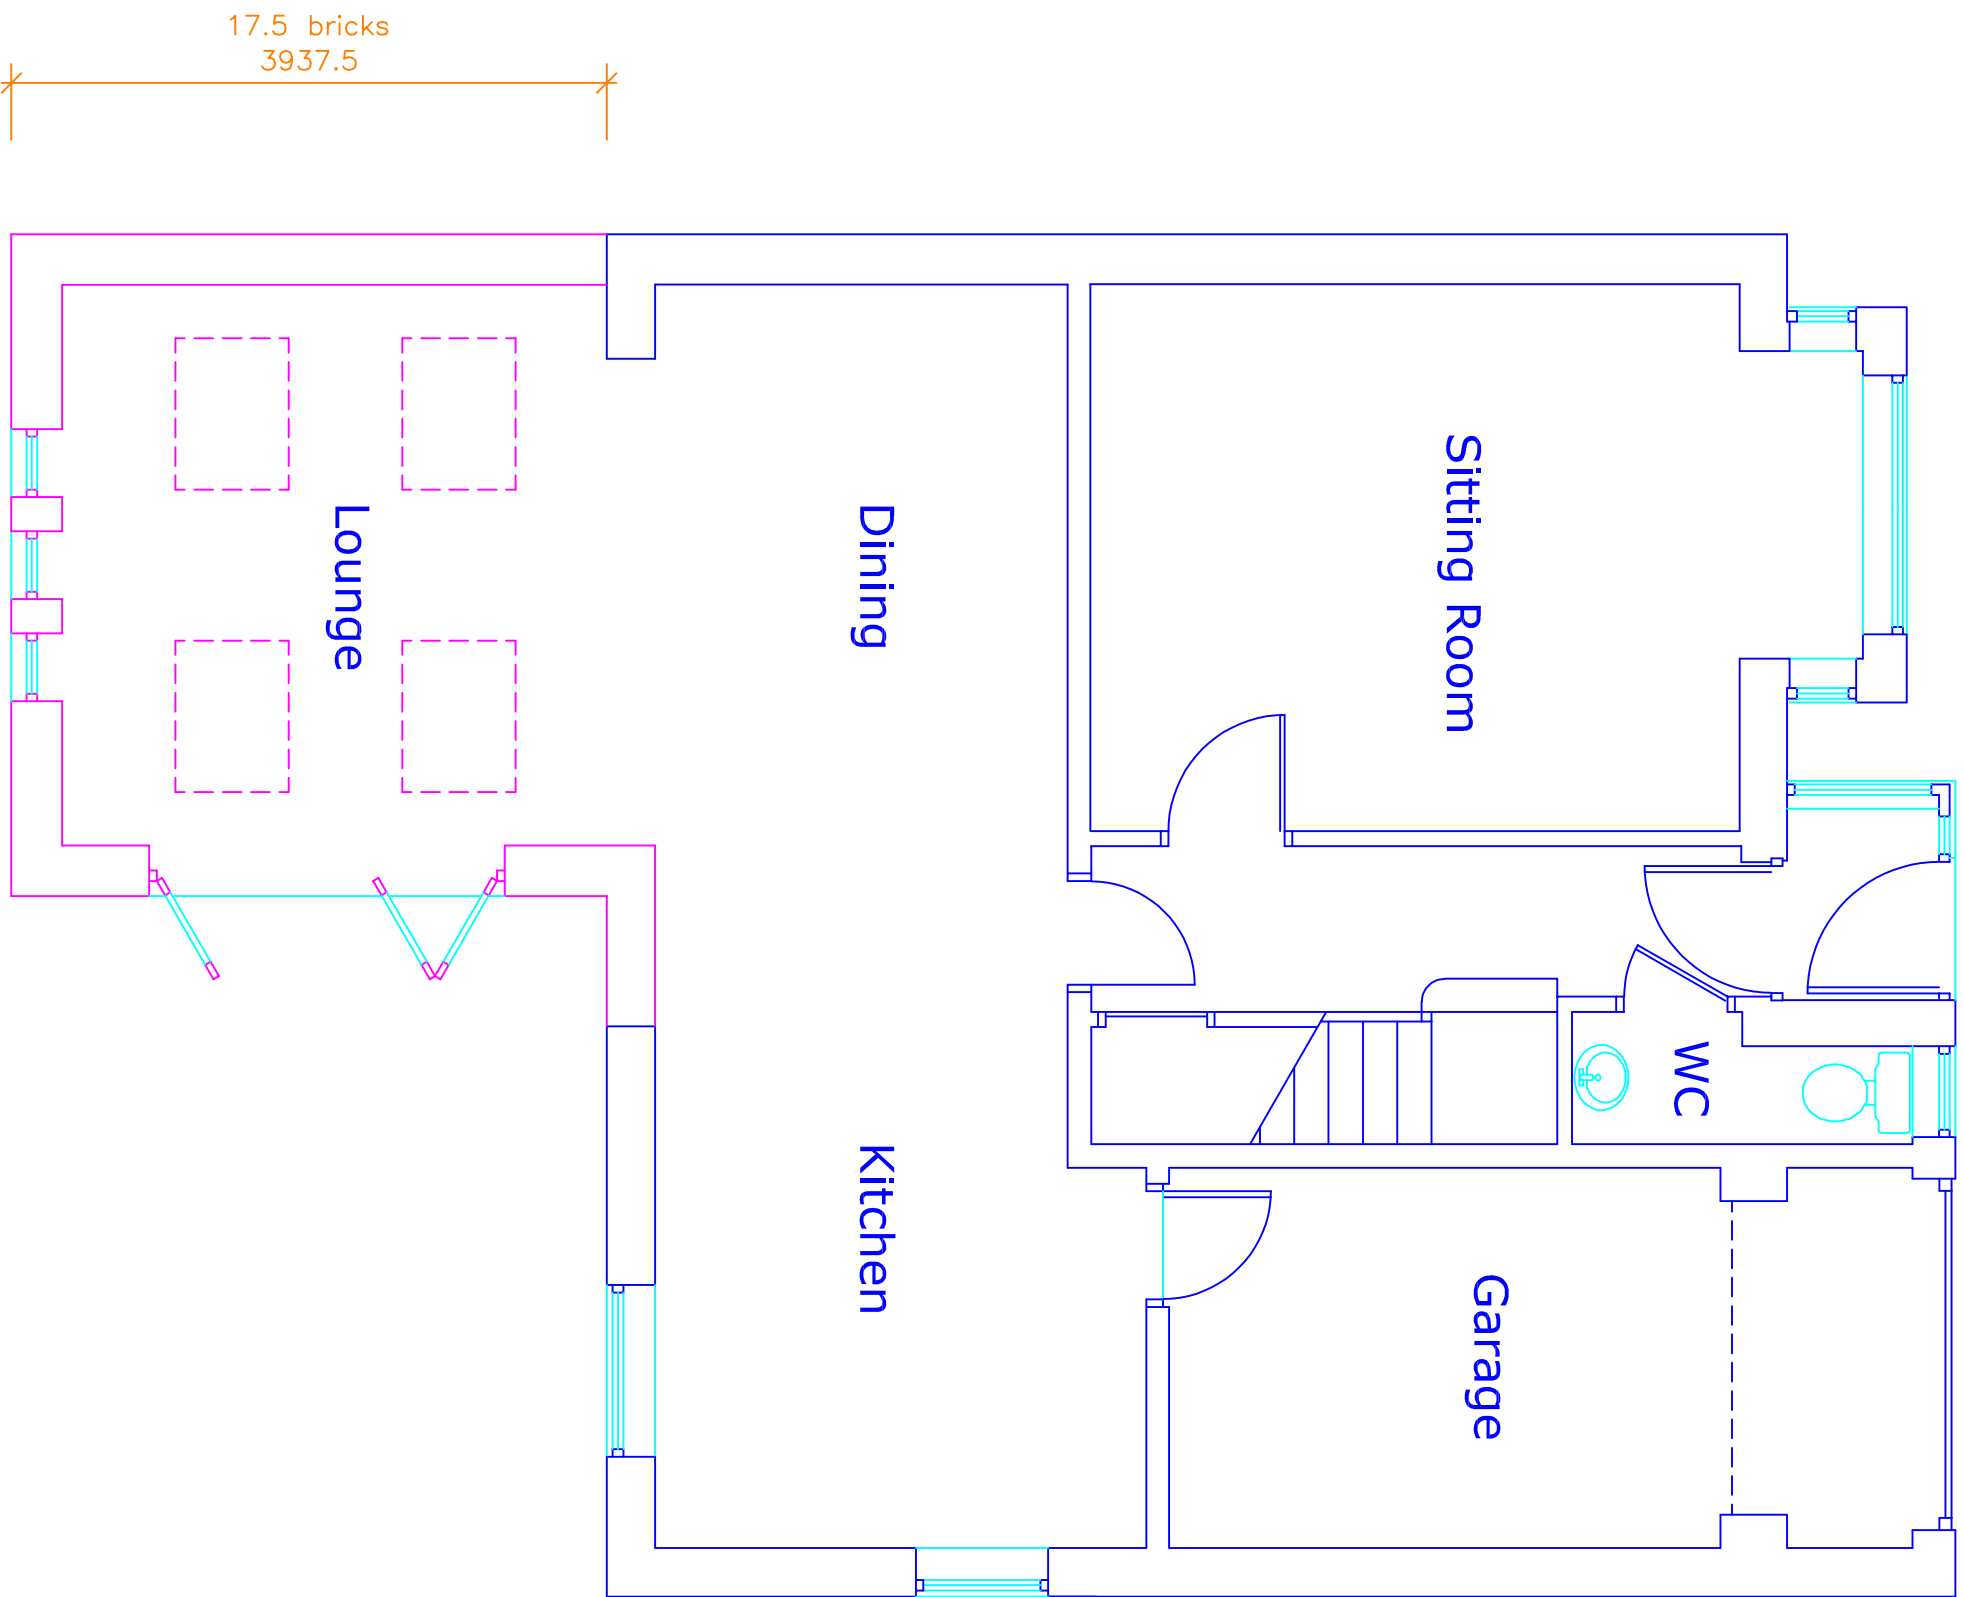

Proposed Plan
Ground Floor

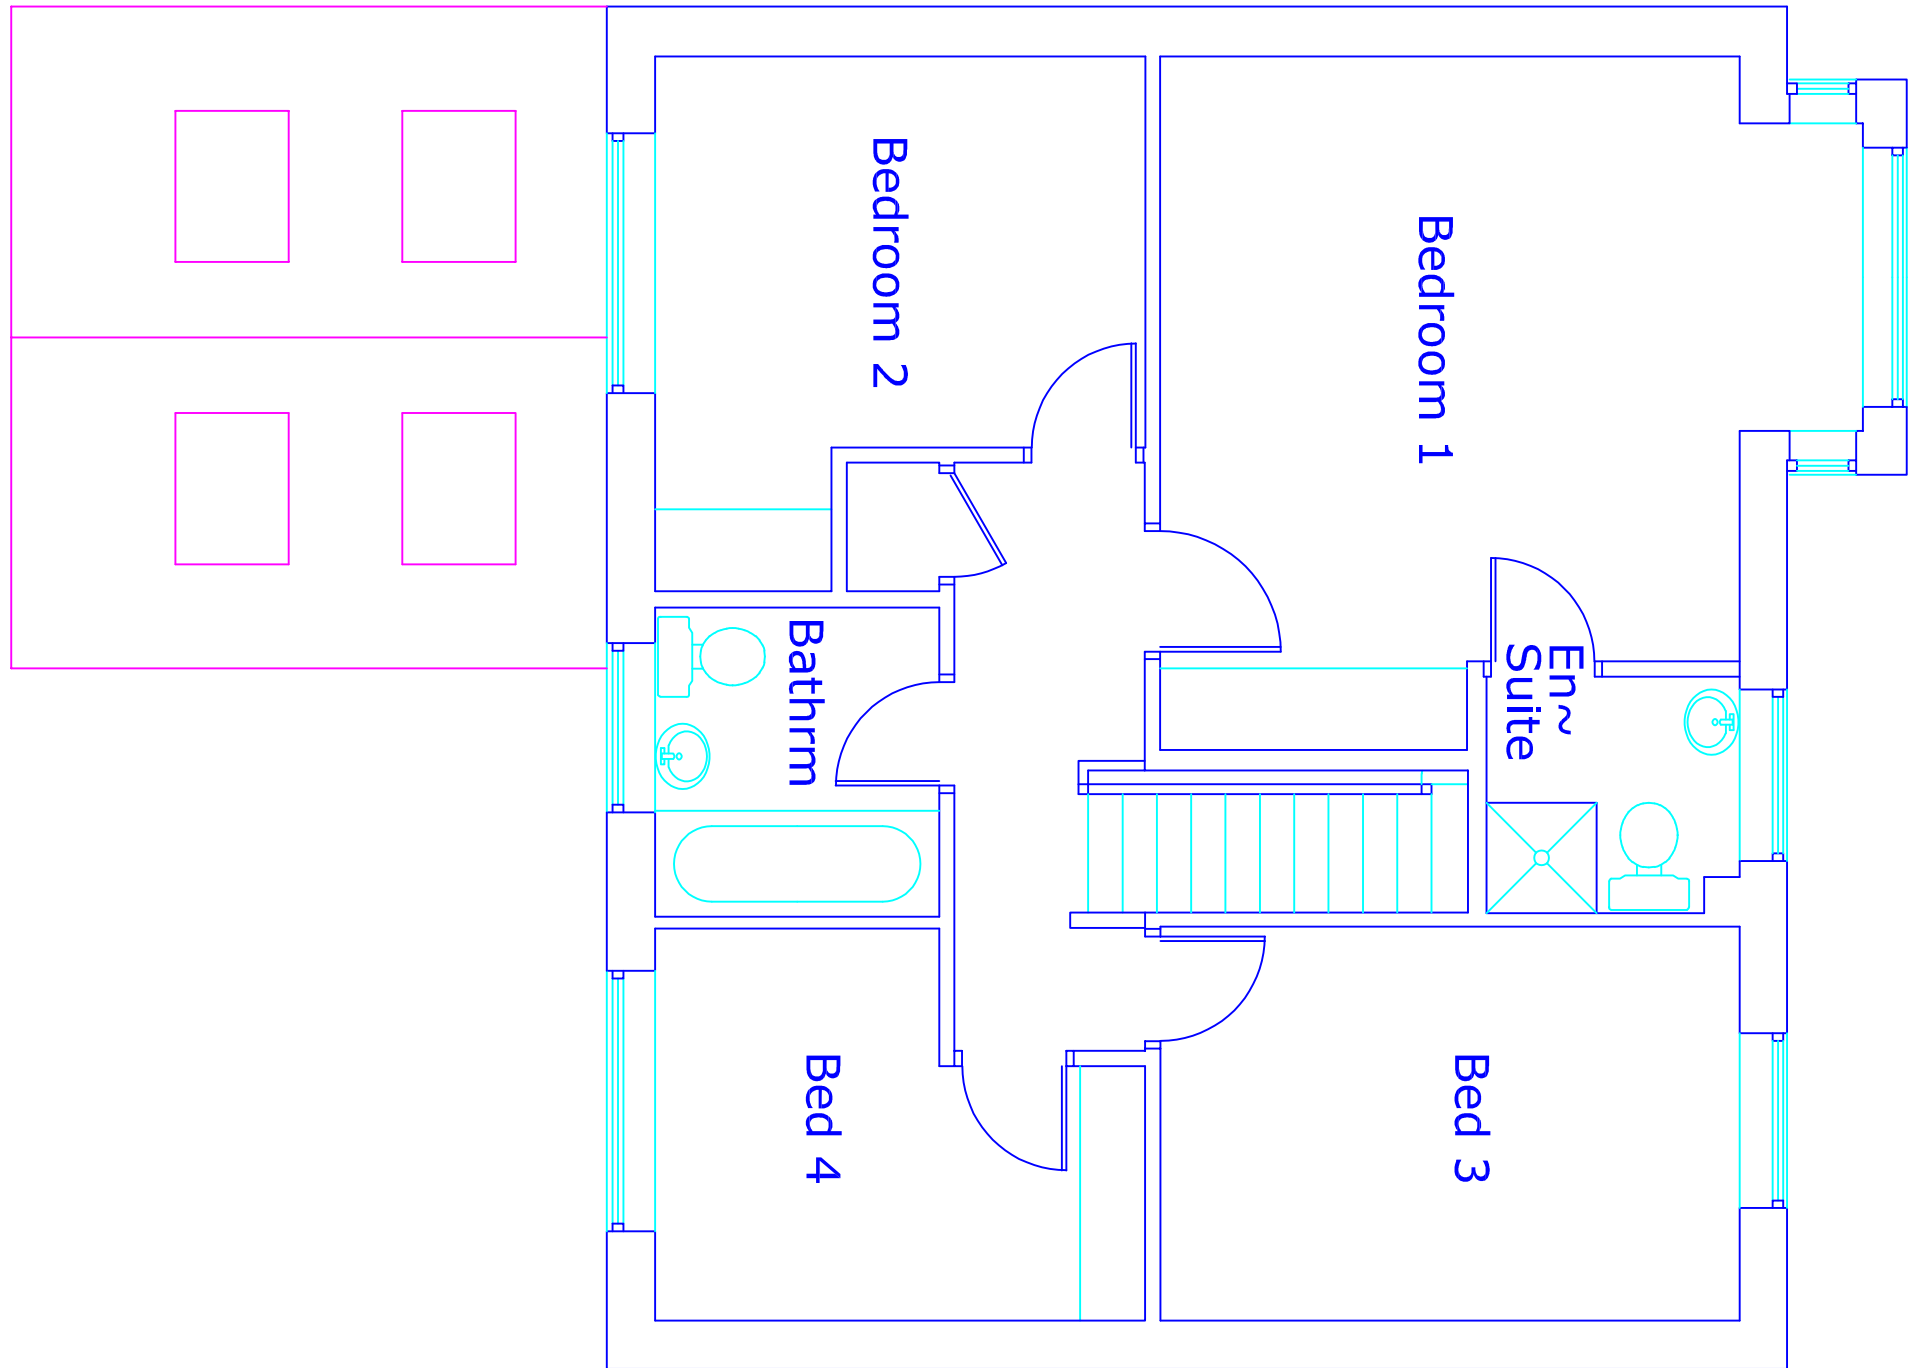

Proposed Plan
First Floor

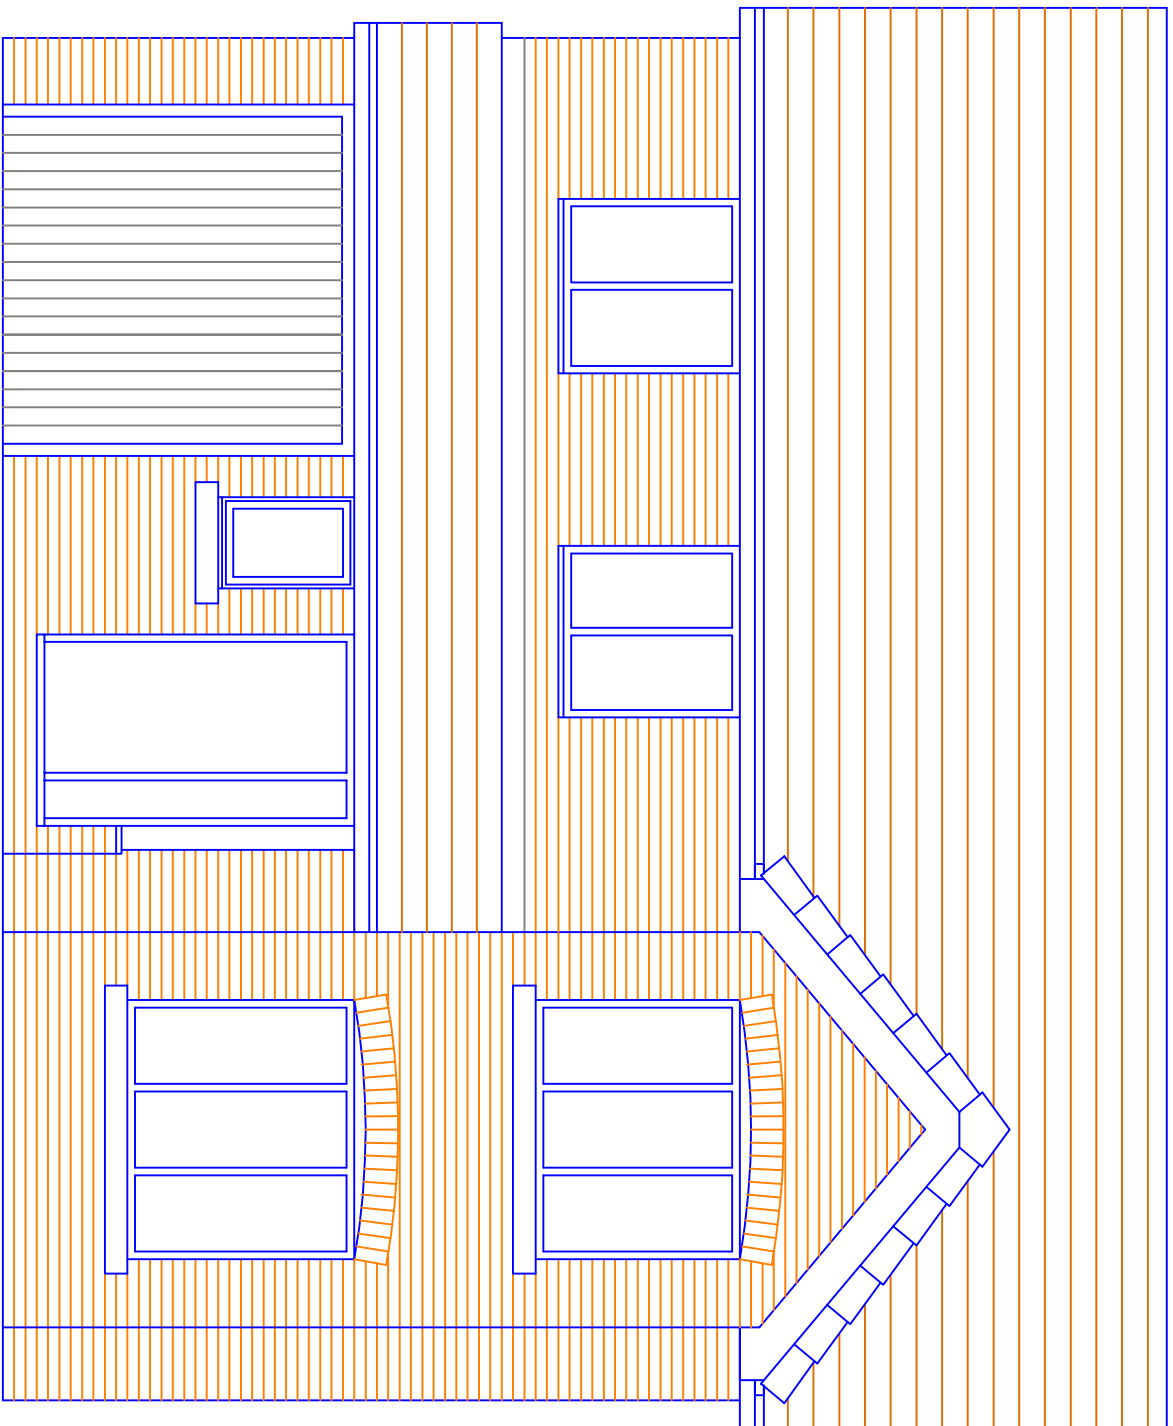

Proposed Front Elevation
No change

This drawing and design concept is the property of PPV design. It should not be reproduced without written permission

21 Church Croft
Bury
BL9 8JD
November 2024
scale 1:50 at A1
Proposed Plans
and Elevations
PPV design Ltd
Gary Dearden (BAK hons) Diphych RL3A
gdm@ppv-design.co.uk www.ppv-design.co.uk
T. 0706 622751 M. 07712 669482