




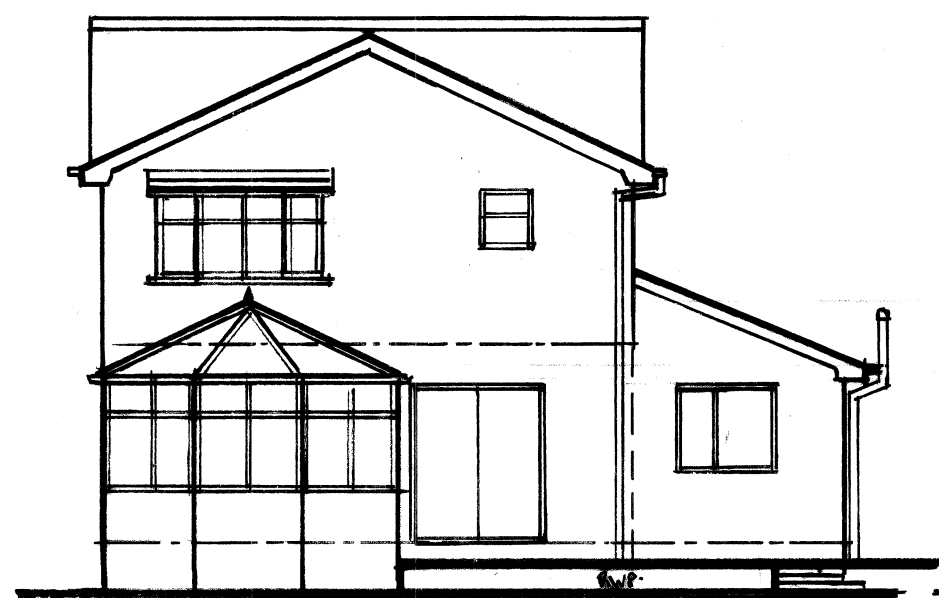


REAR ELEVATION. 1:100

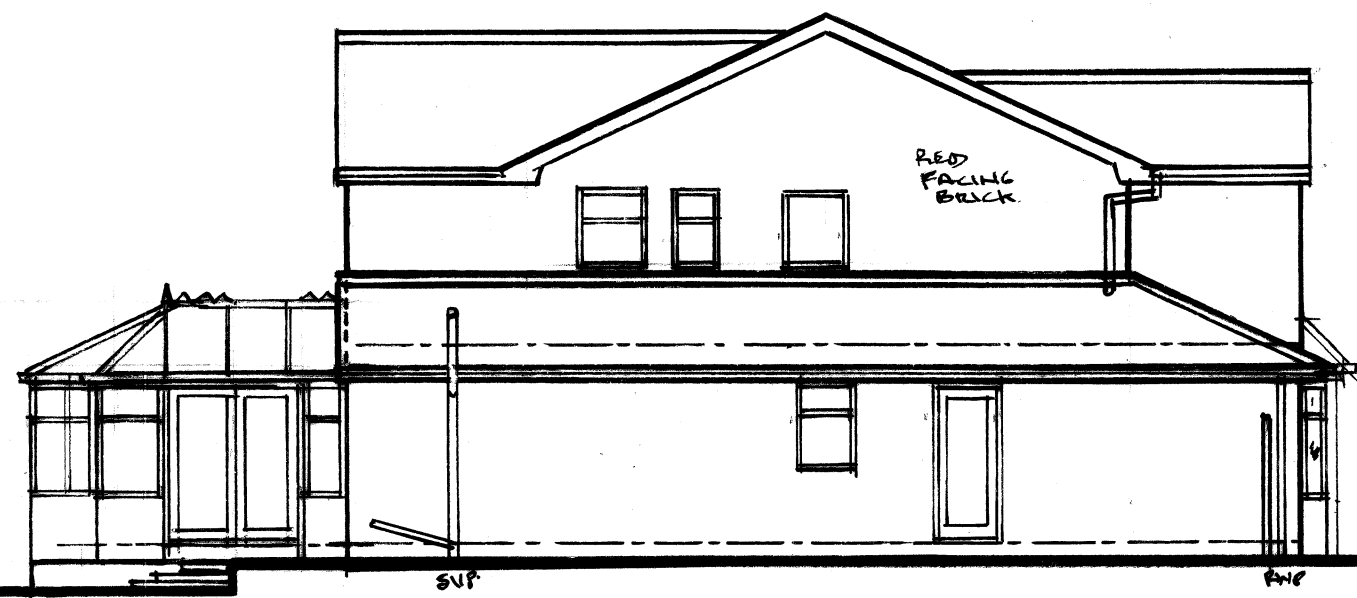


L.H. SIDE ELEVATION

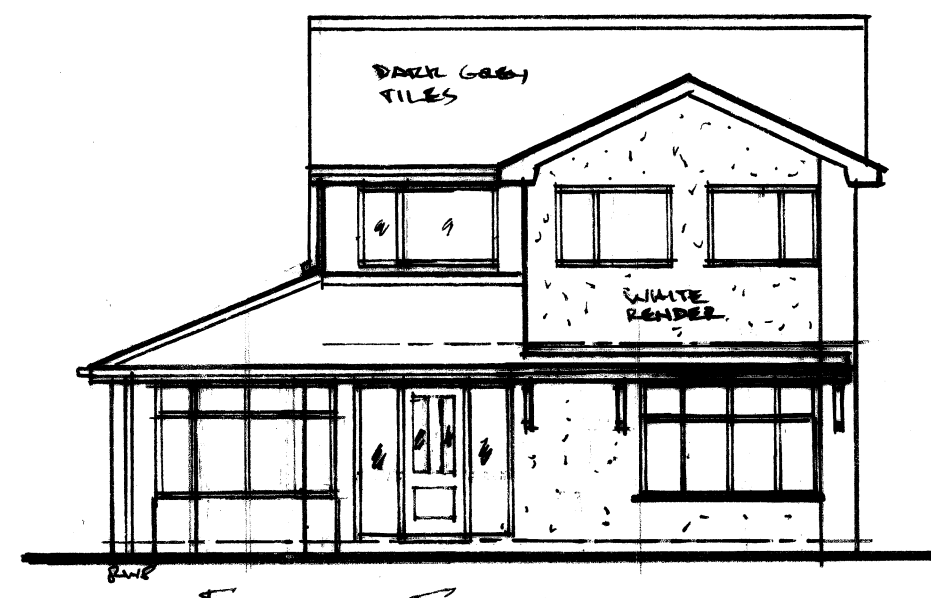


FRONT ELEVATION

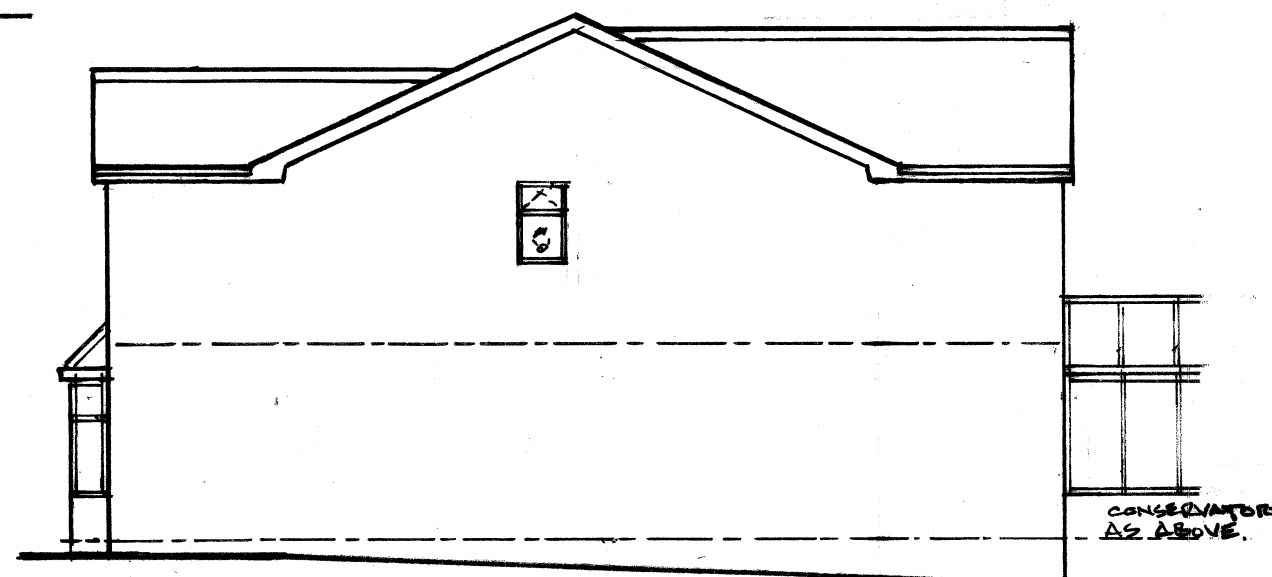


R.H. SIDE ELEVATION

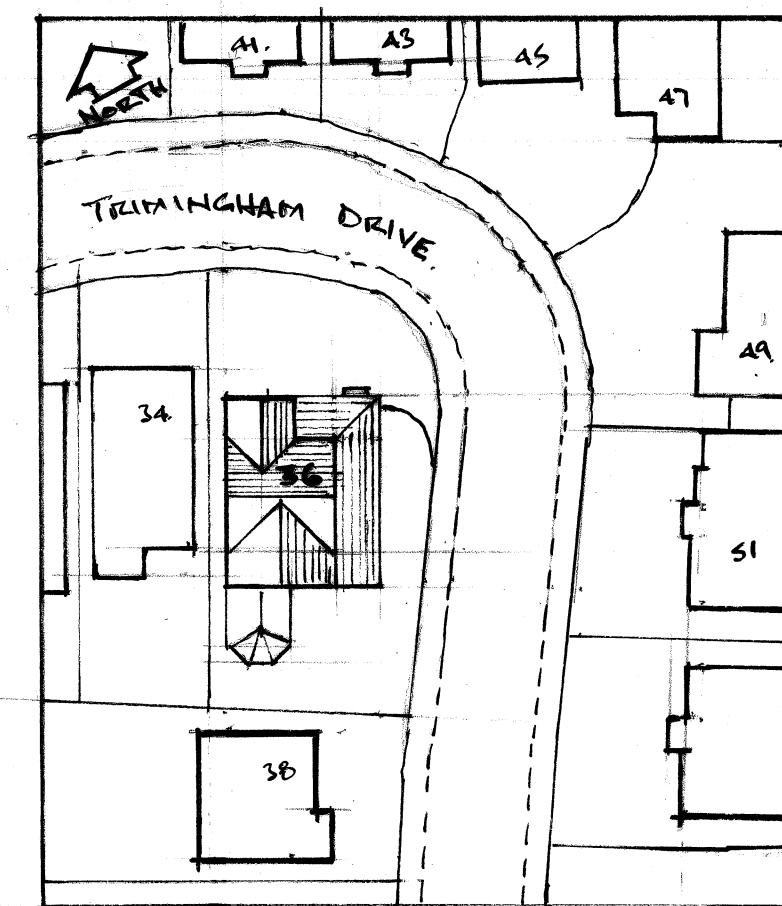

EXISTING SITE PLAN. 1:50

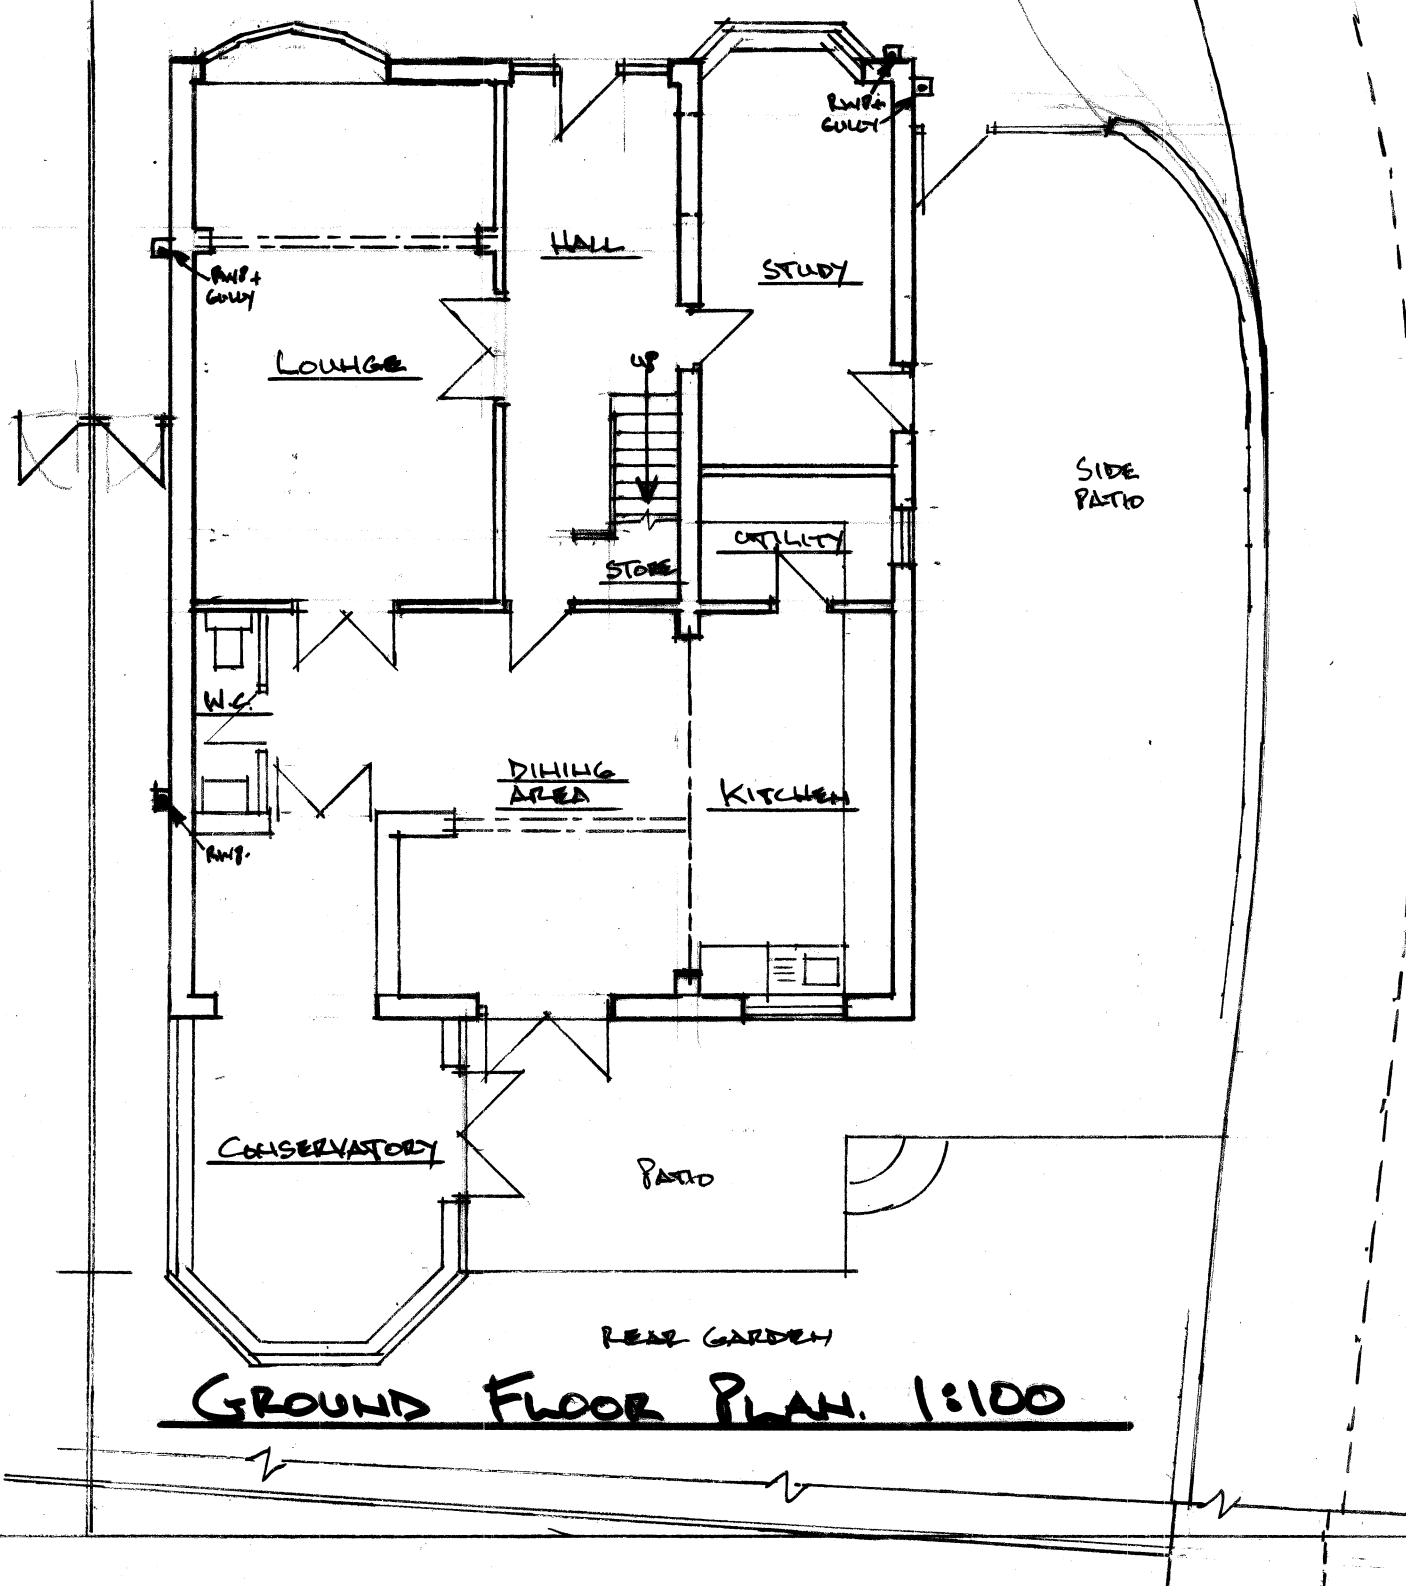

GROUND FLOOR PLAN. 1:100

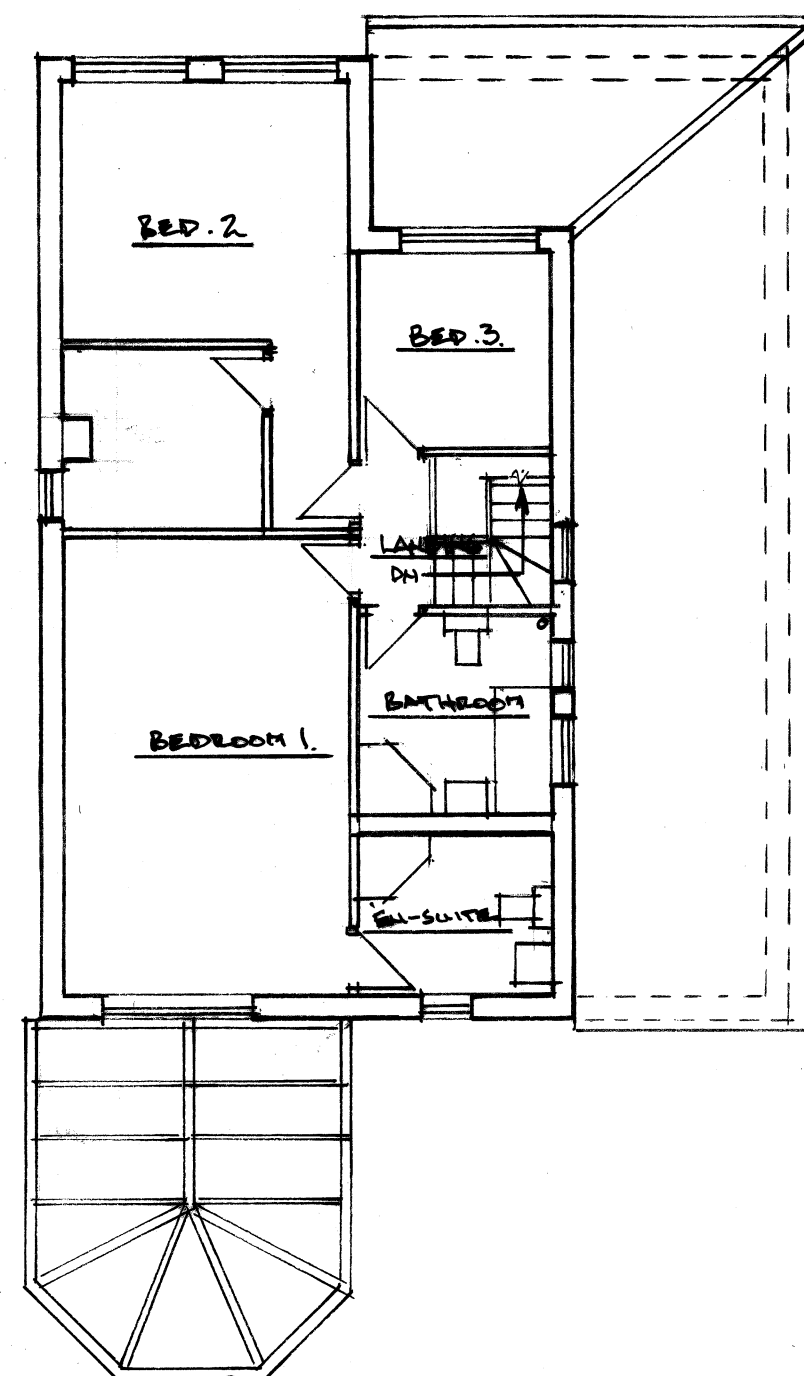

FIRST FLOOR PLAN

Architectural & Building Services

NEIL BUTTERWORTH

Tel: 07785 275483
Mobile: 07785 275483

89 Higher Ainsworth Road, Radcliffe,
Manchester, M26 4JJ.



Job Title **PROPOSED FIRST FLOOR SIDE, FRONT & REAR
EXTENSIONS & GENERAL HOUSE REMODELLING,
AT 36 TRIMMINGHAM DRIVE, BURY,
FOR MR & MRS J. FRITH**

Drawing Title **PLANS & ELEVATIONS (EXISTING)**

Scale **1:100**

Date **FEB. 25**

Drawn by **N.B.**

Drawing No. **1**

©copyright.