



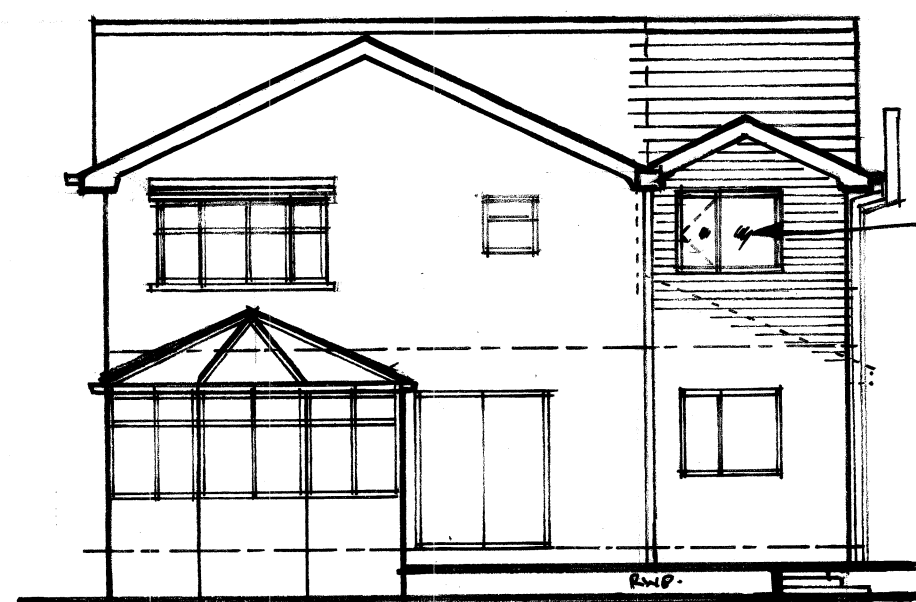


REAR ELEVATION 1:100

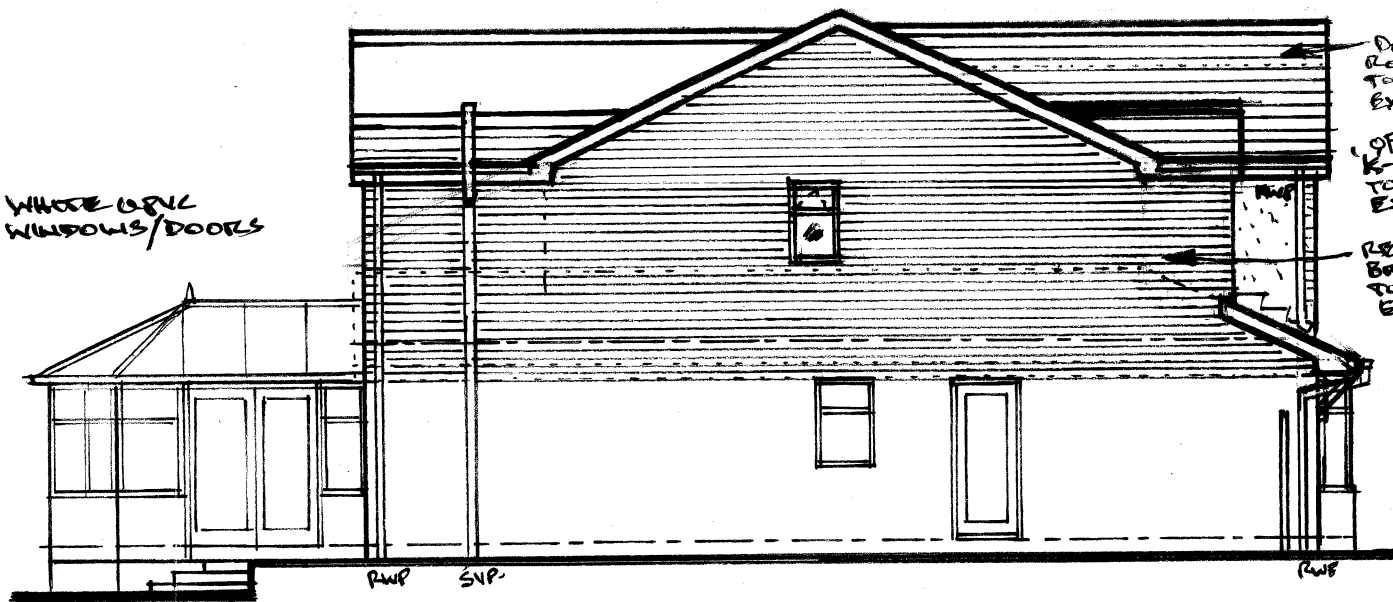


L.H. SIDE ELEVATION




FRONT ELEVATION

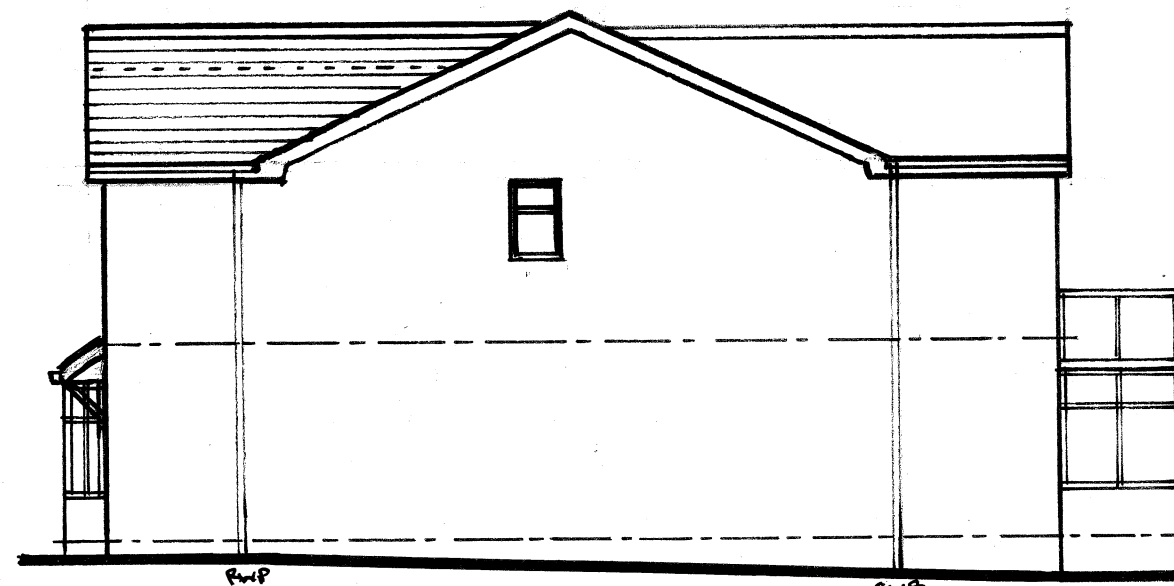


R.H. SIDE ELEVATION

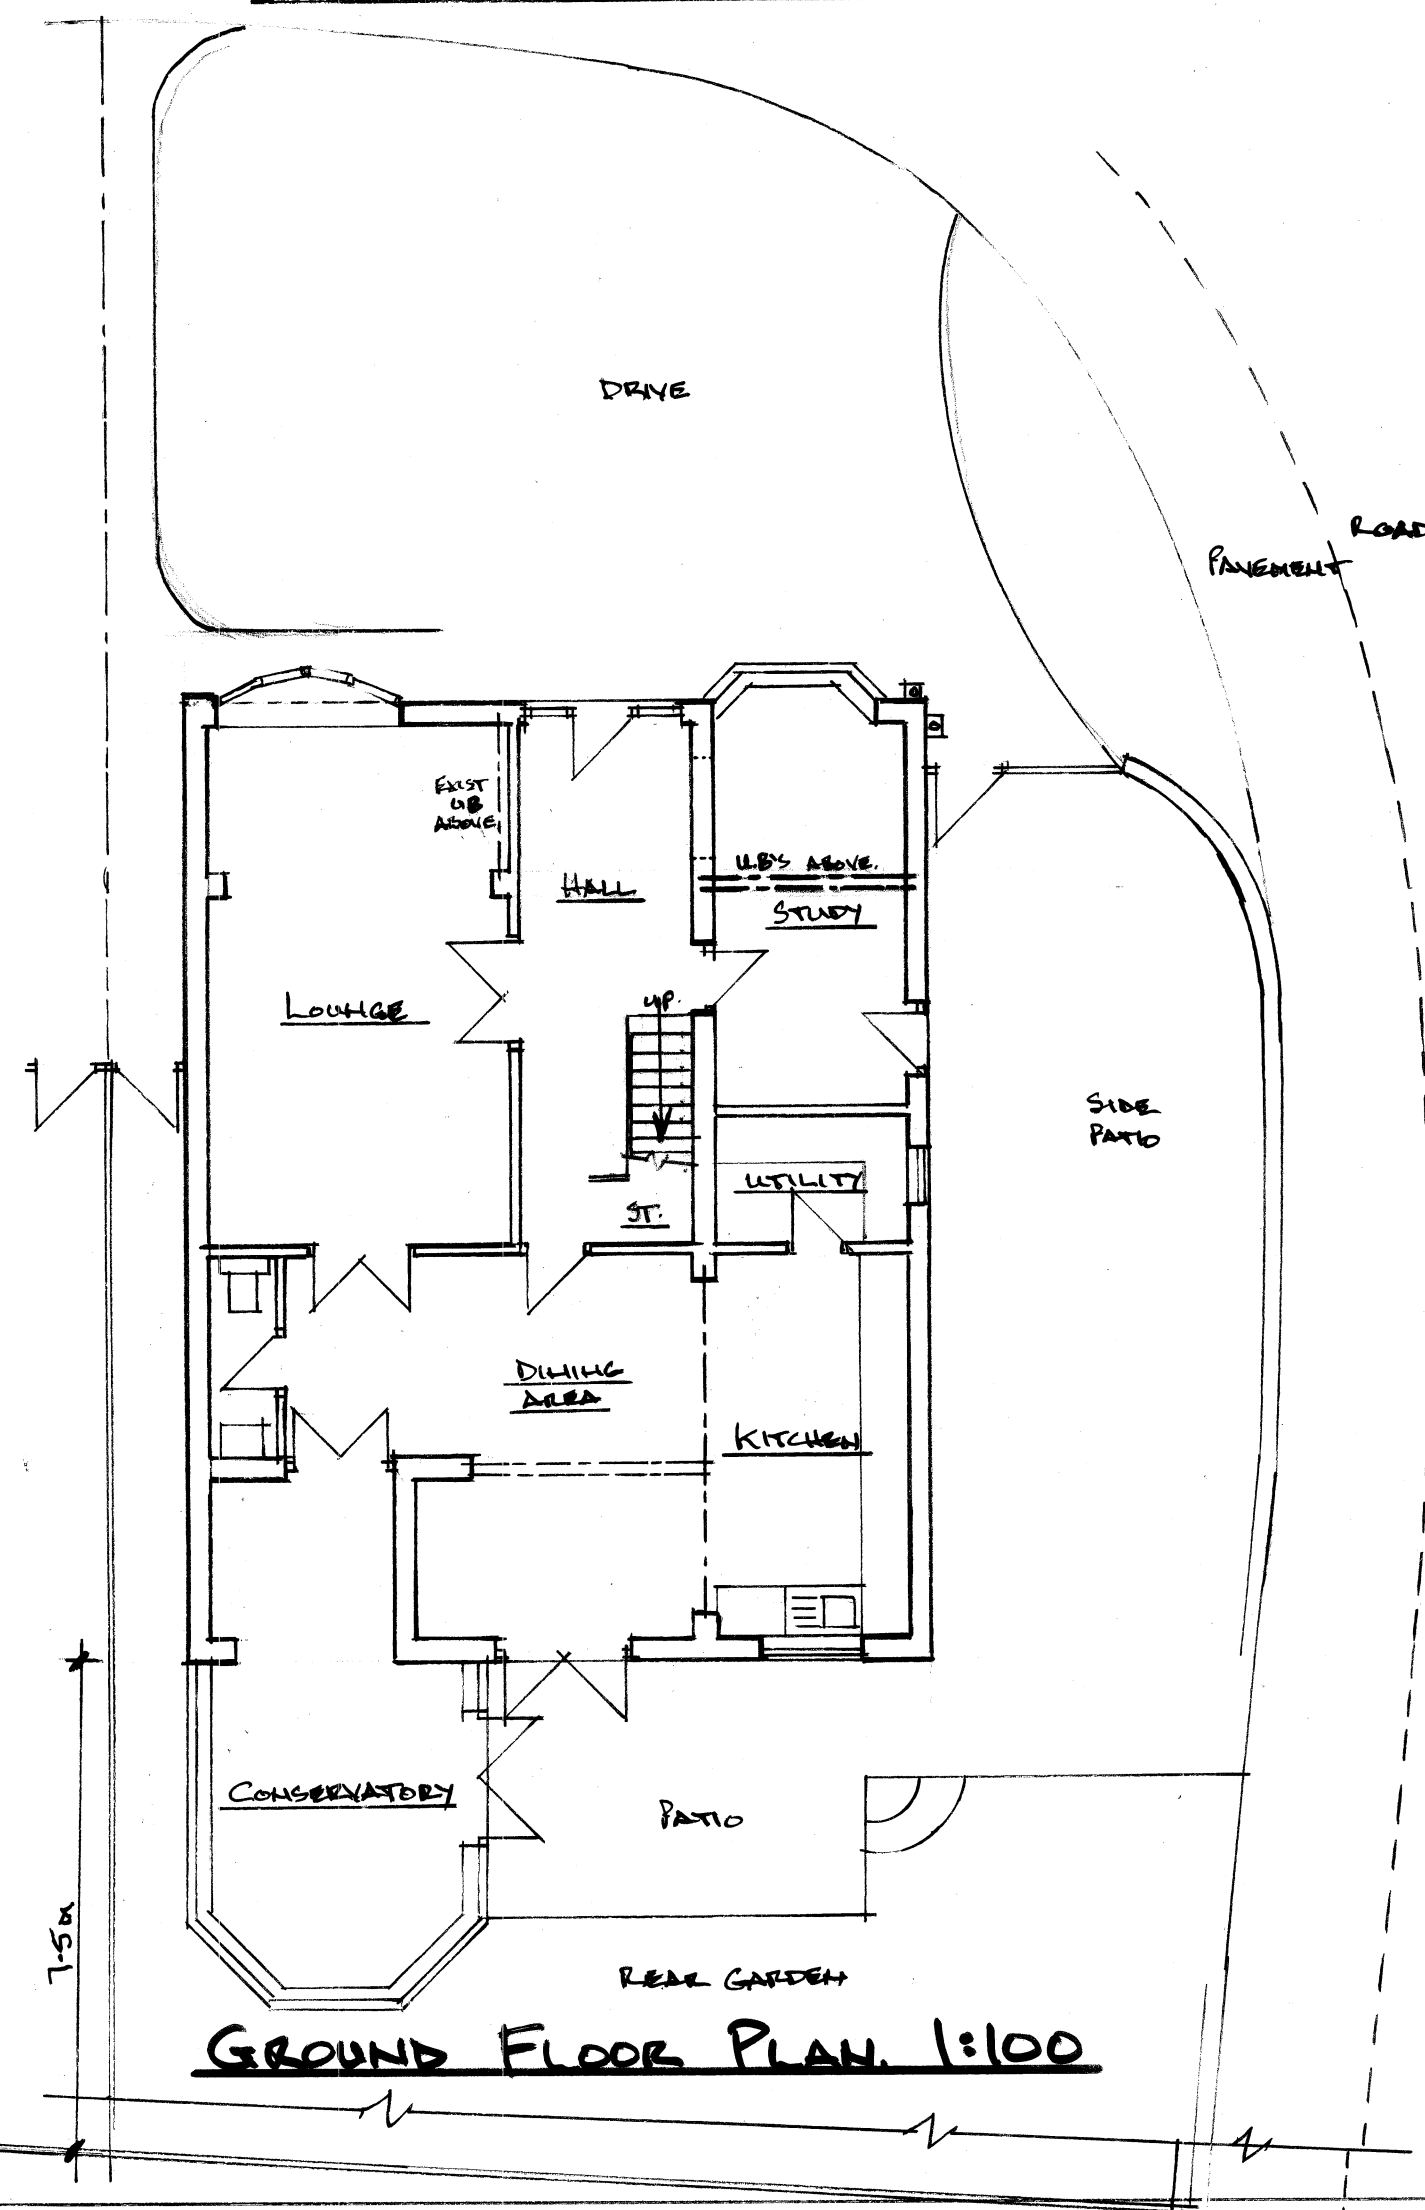

GROUND FLOOR PLAN 1:100

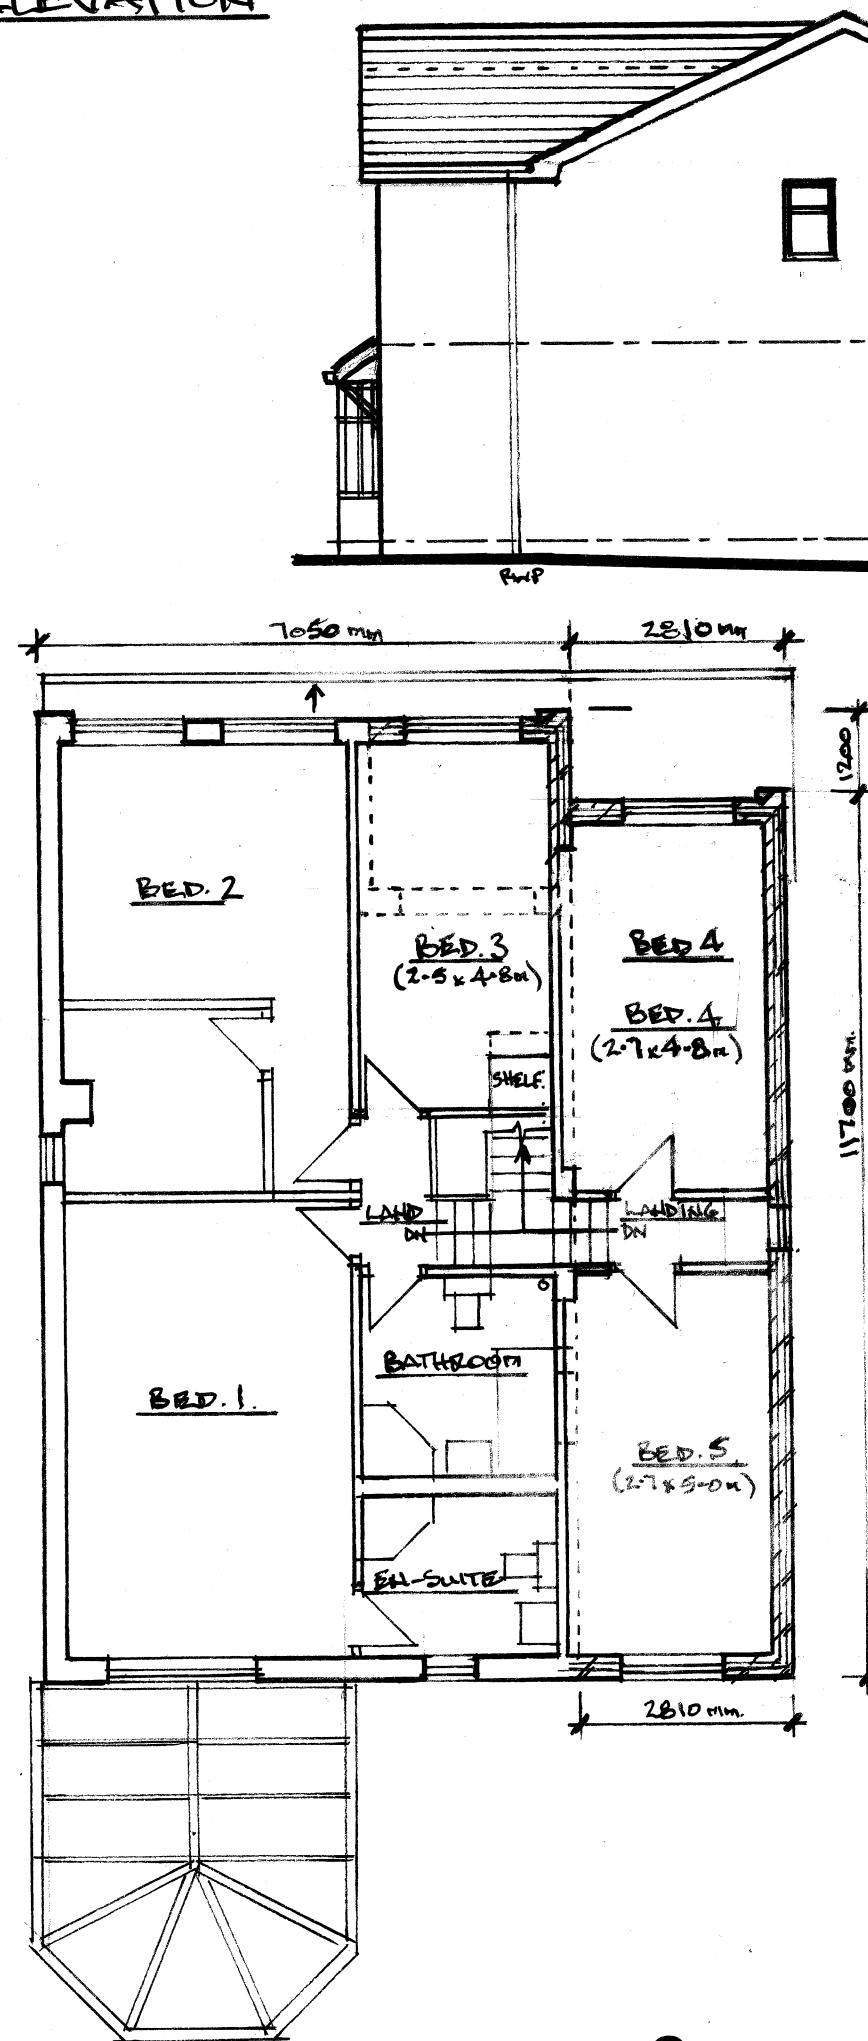

FIRST FLOOR PLAN

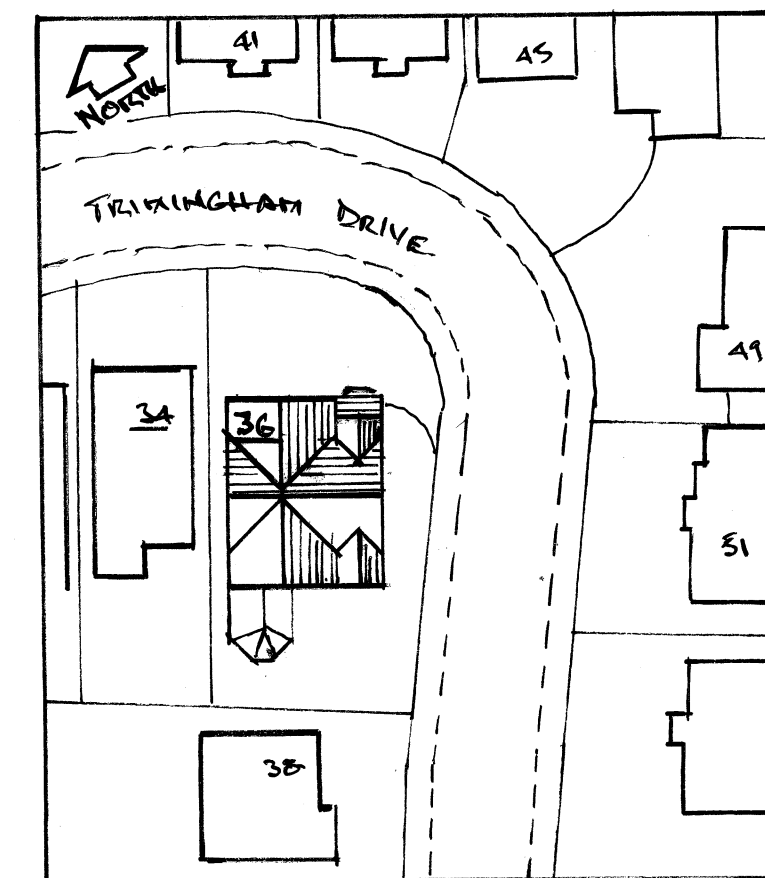

PROPOSED SITE PLAN 1:50



Architectural & Building Services

NEIL BUTTERWORTH

Tel:
Mobile: 07785 275483

89 Higher Ainsworth Road, Radcliffe,
Manchester, M26 4JJ.

Job Title **PROPOSED FIRST FLOOR SIDE, FRONT & REAR
EXTENSIONS & GENERAL HOUSE REMODELLING,
AT 36 TRIMMINGHAM DRIVE, BURY,
FOR MR & MRS J. FRITH**

Drawing Title **PLANS & ELEVATIONS (PROPOSED)**

Scale 1:100	Date FEB. 25	Drawn by N.B.	Drawing No. 2
-----------------------	------------------------	-------------------------	-------------------------