



kieranhibbsarchitecture			kieranhibbs@gmail.com
27 Pioneer Road			Mobile: 07584049322
Macclesfield			
SK11 7ZB			
E	additional elevation added	04.03.2022	
D	for planning	17.02.2022	
C	window omitted to utility and rooflight added	06.02.2022	
B	updated Option 1	02.02.2022	
A	revised dormers to suit client comments / sections added	28.01.2022	
revision	description		date

KH410-102

drawing number

Jan 2022

date

1:50@A1

scale

klh

drawn by

19 Longsight Road

Ramsbottom


BL0 9SL

project

Proposed Elevations

Scale 1:50


0 1 2 3 4 5

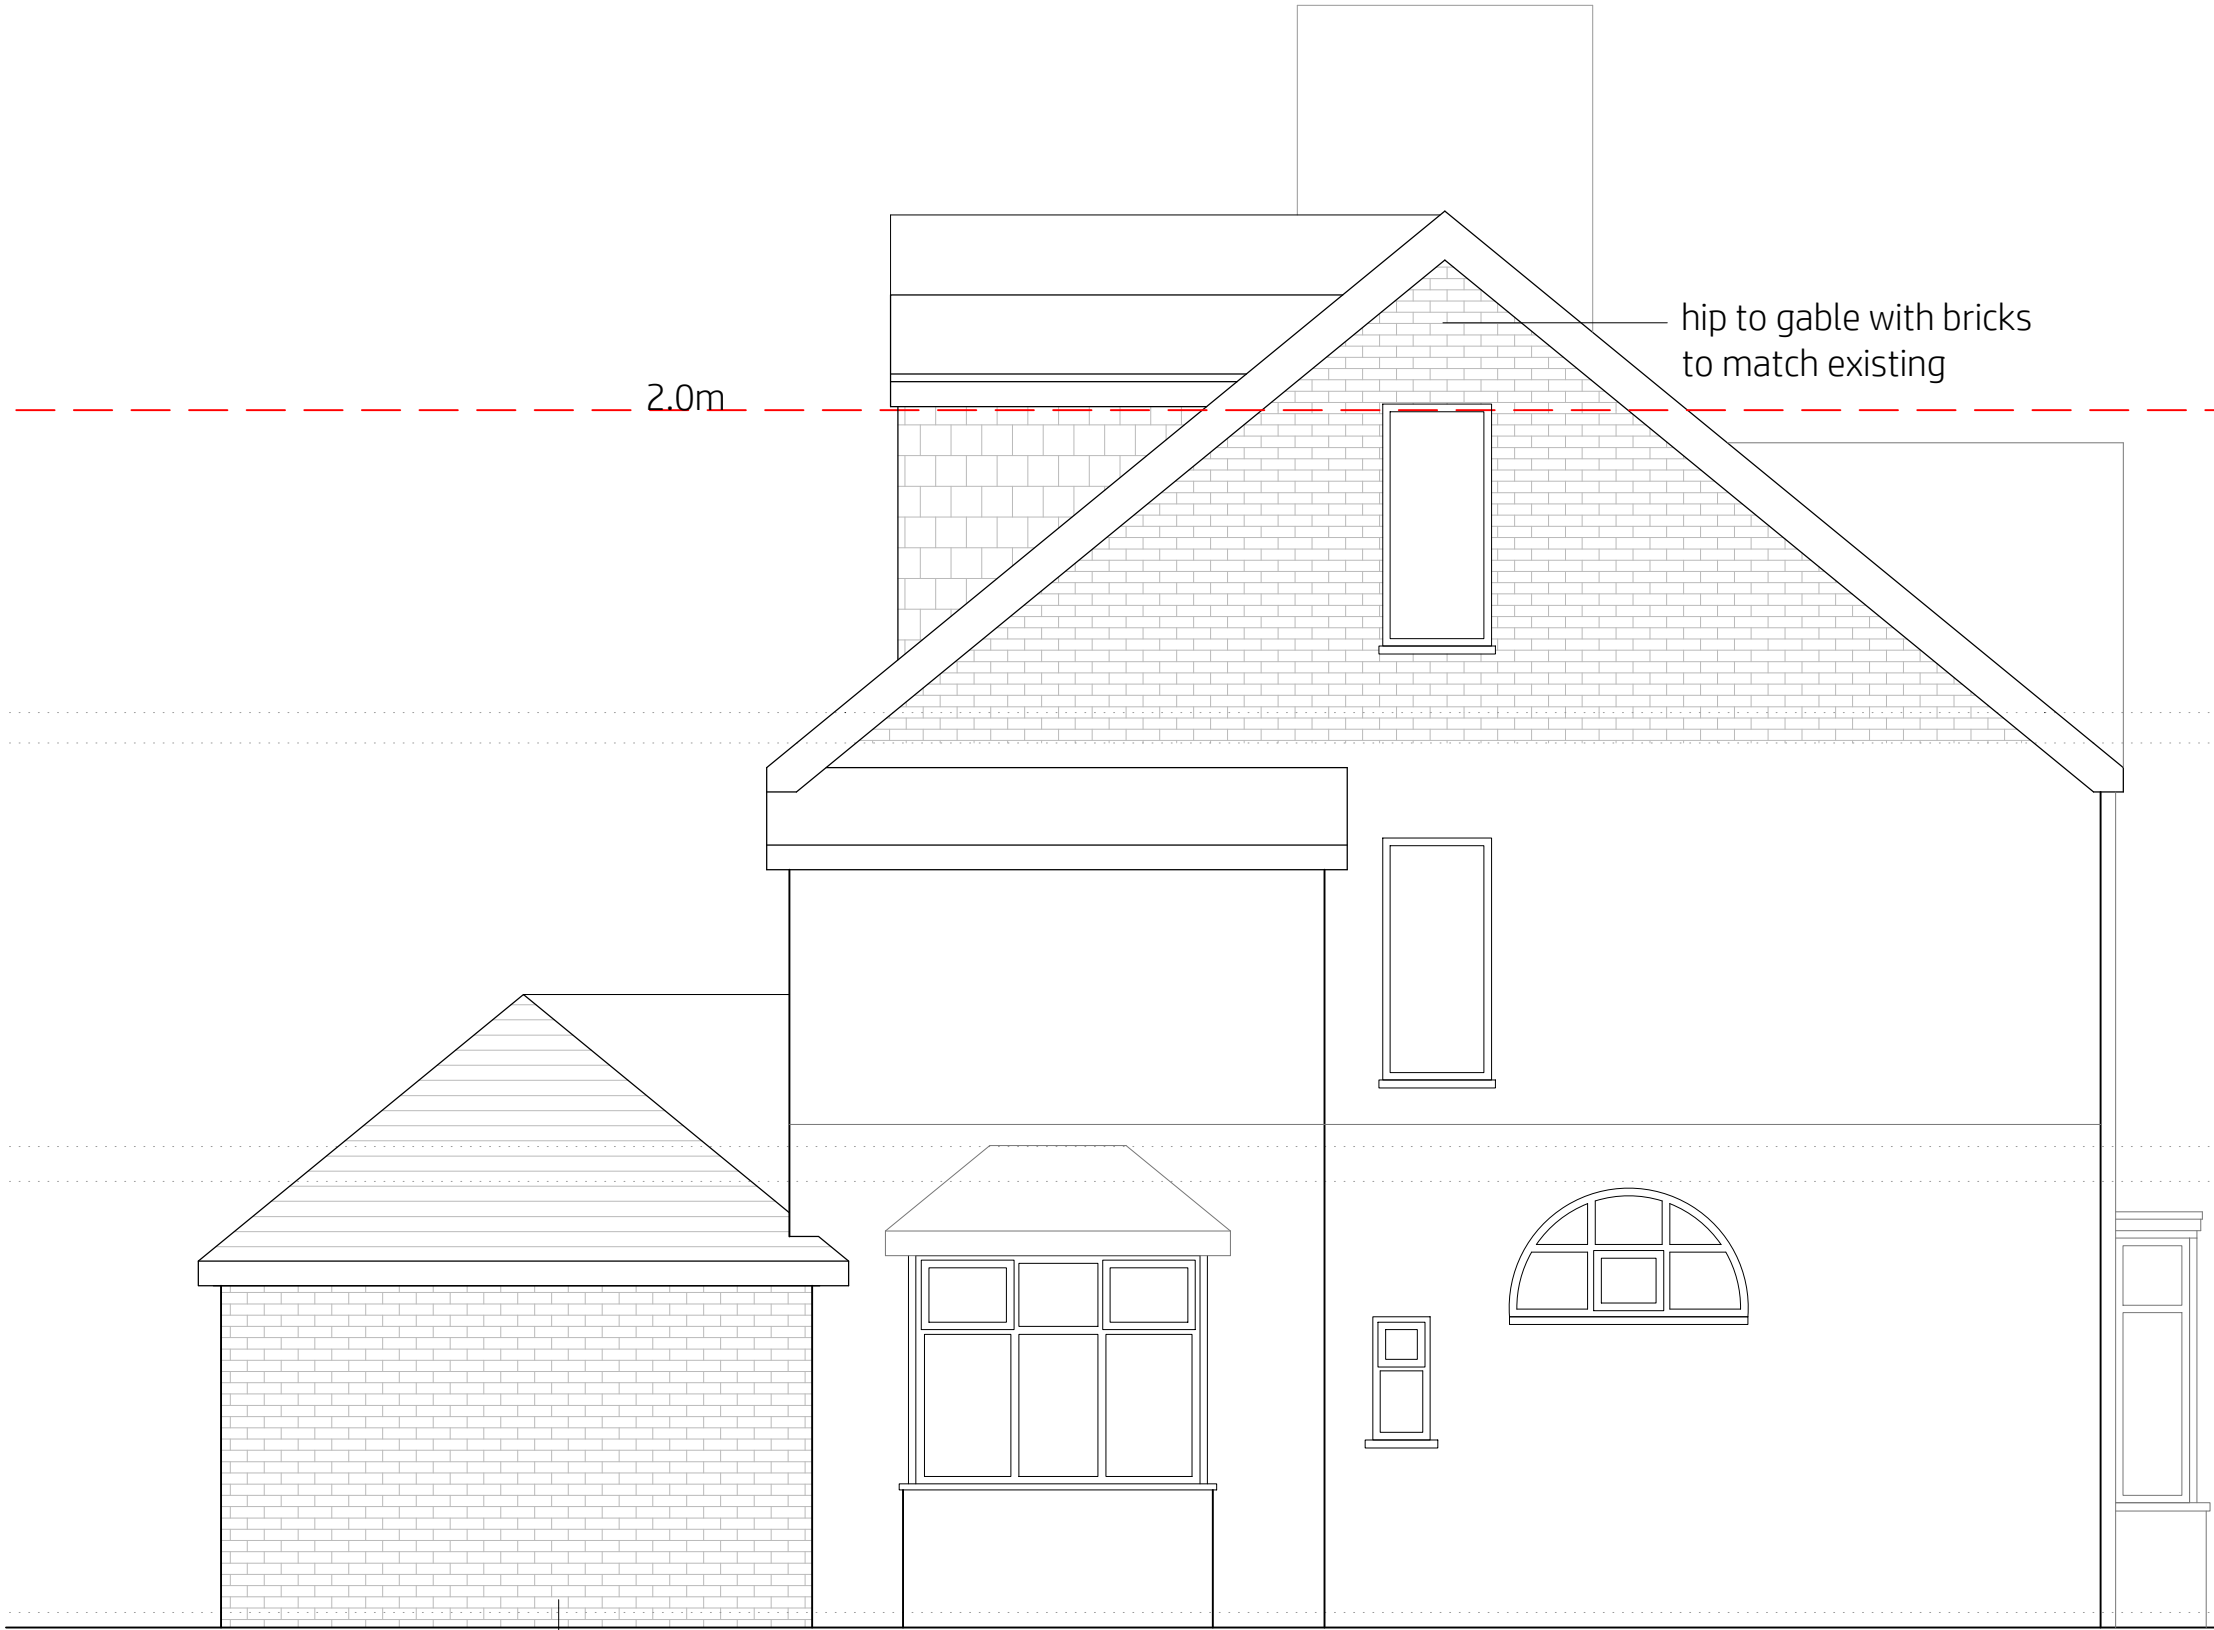


Proposed Side Elevation



Proposed Front Elevation

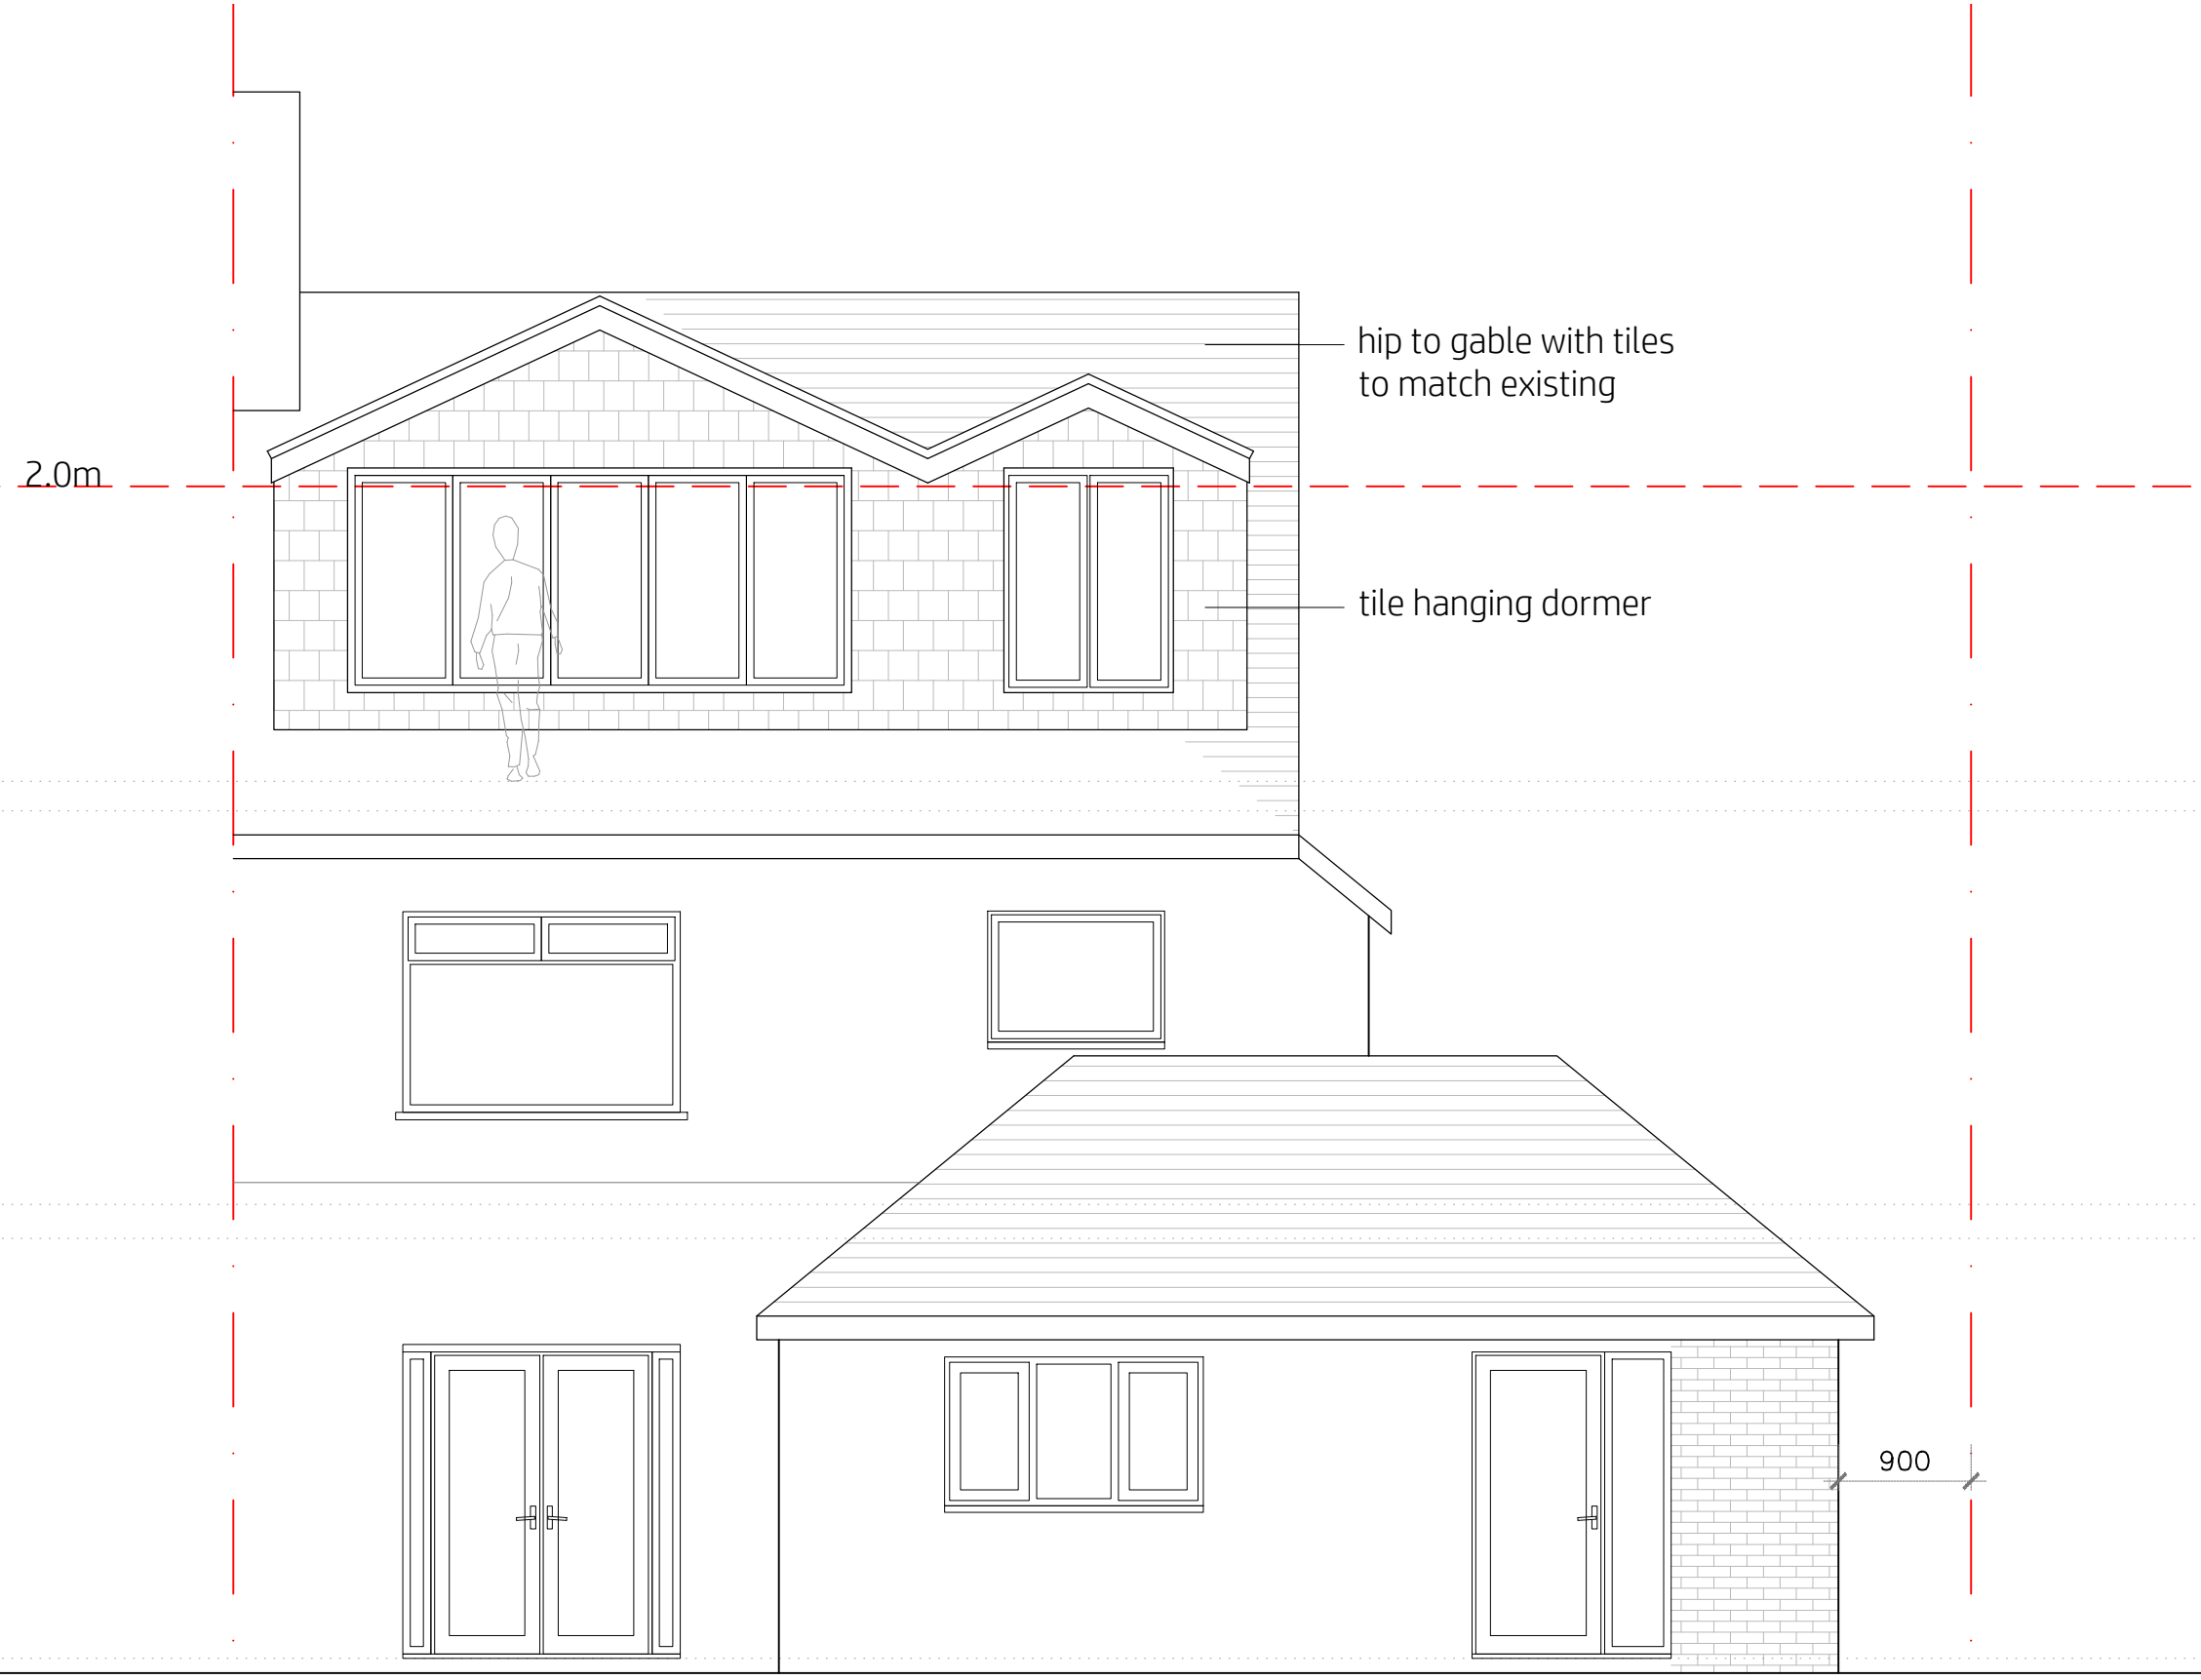

Proposed Rear Elevation

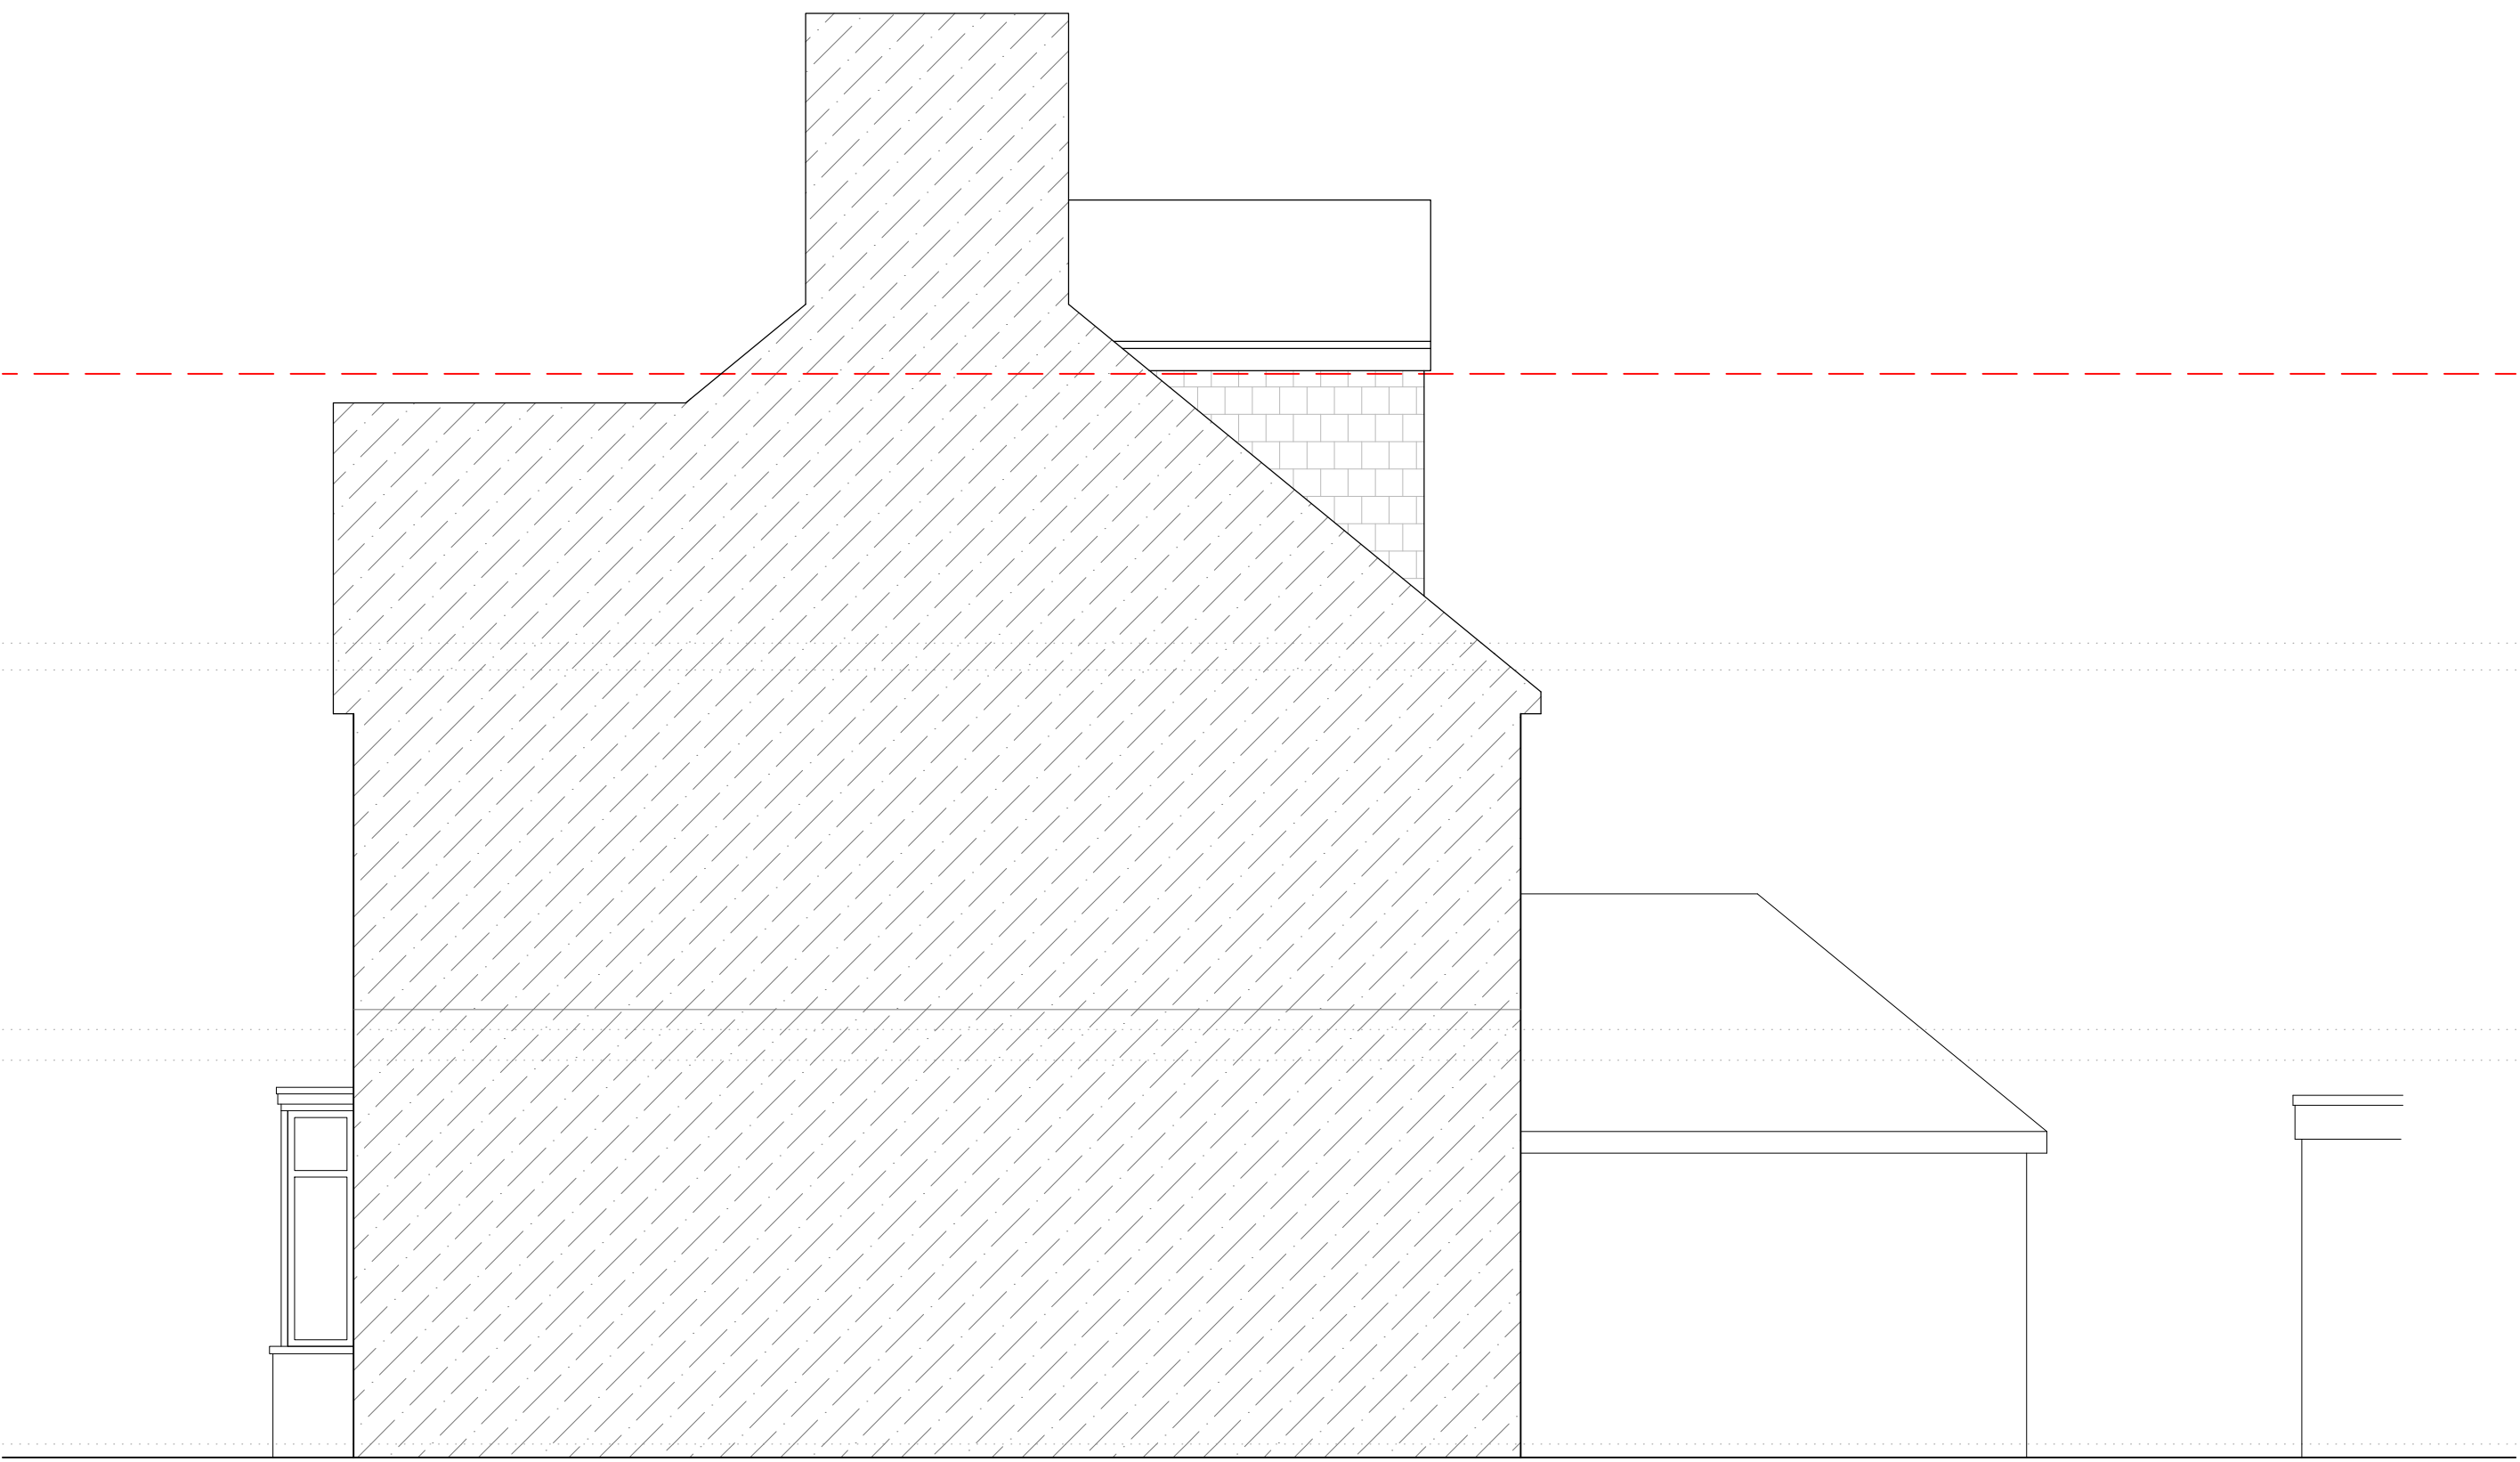

Proposed Side Elevation