



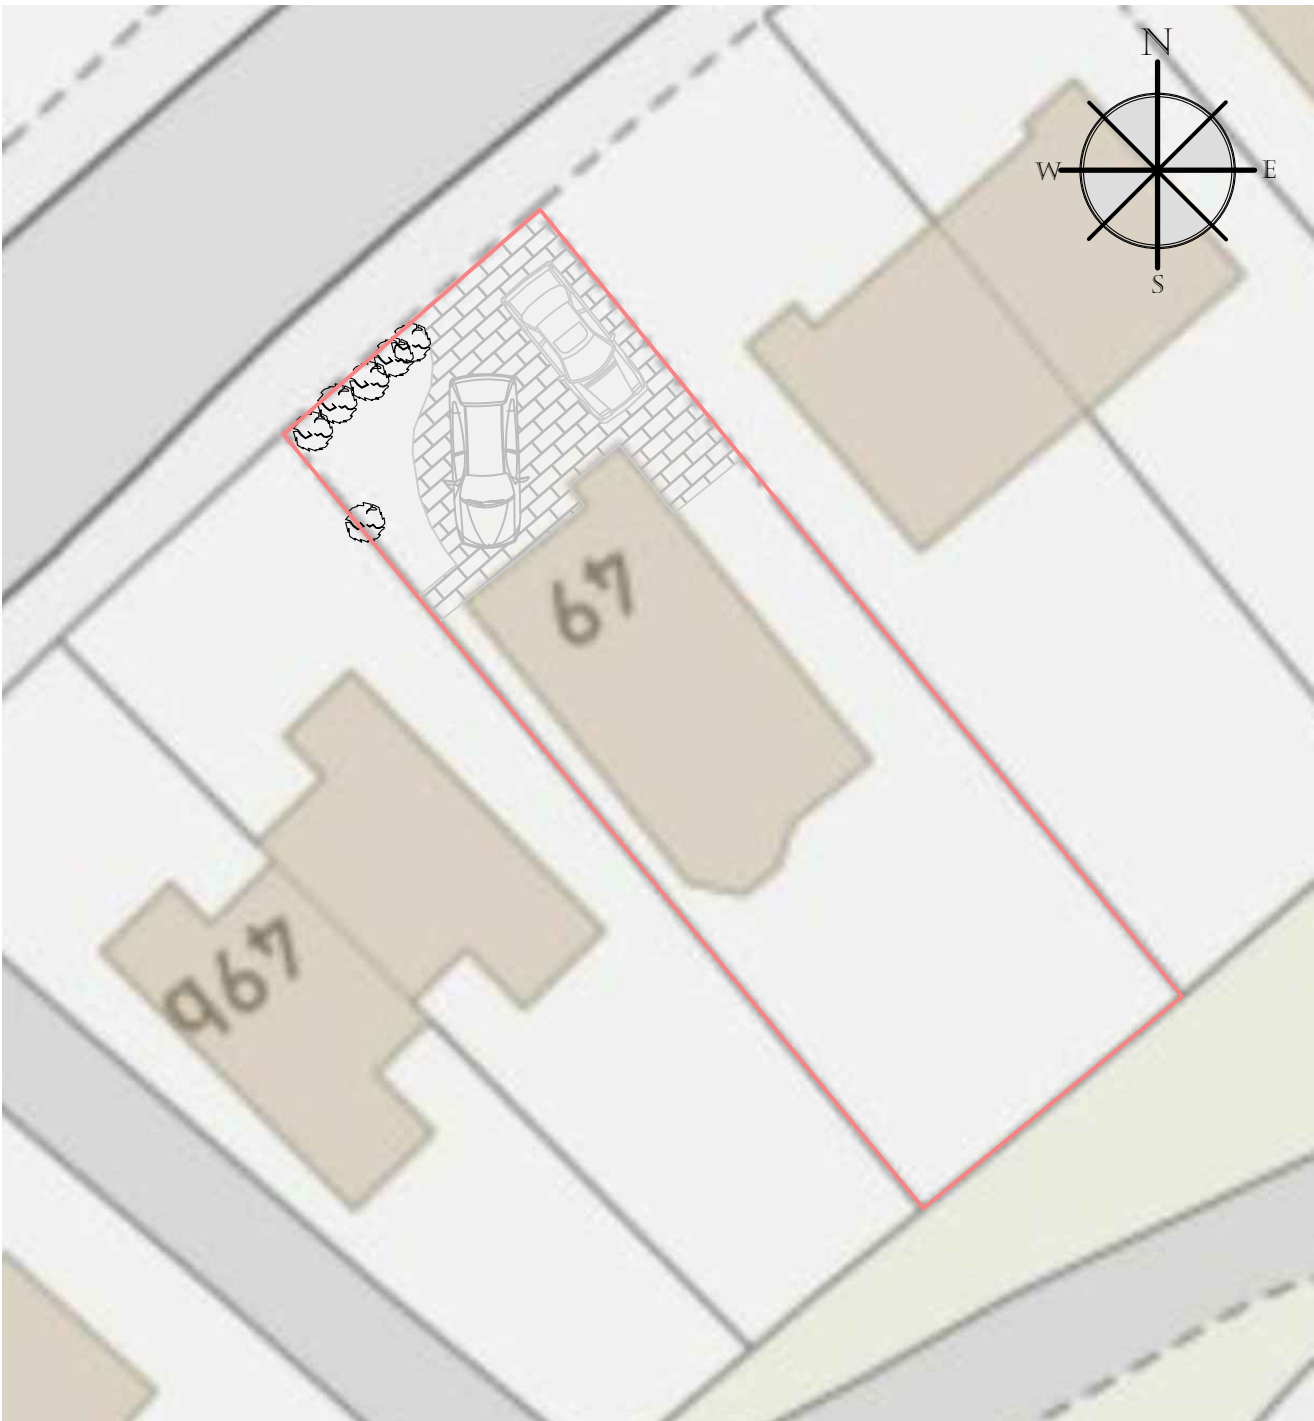

Existing Site Plan - 1:200 @ A3

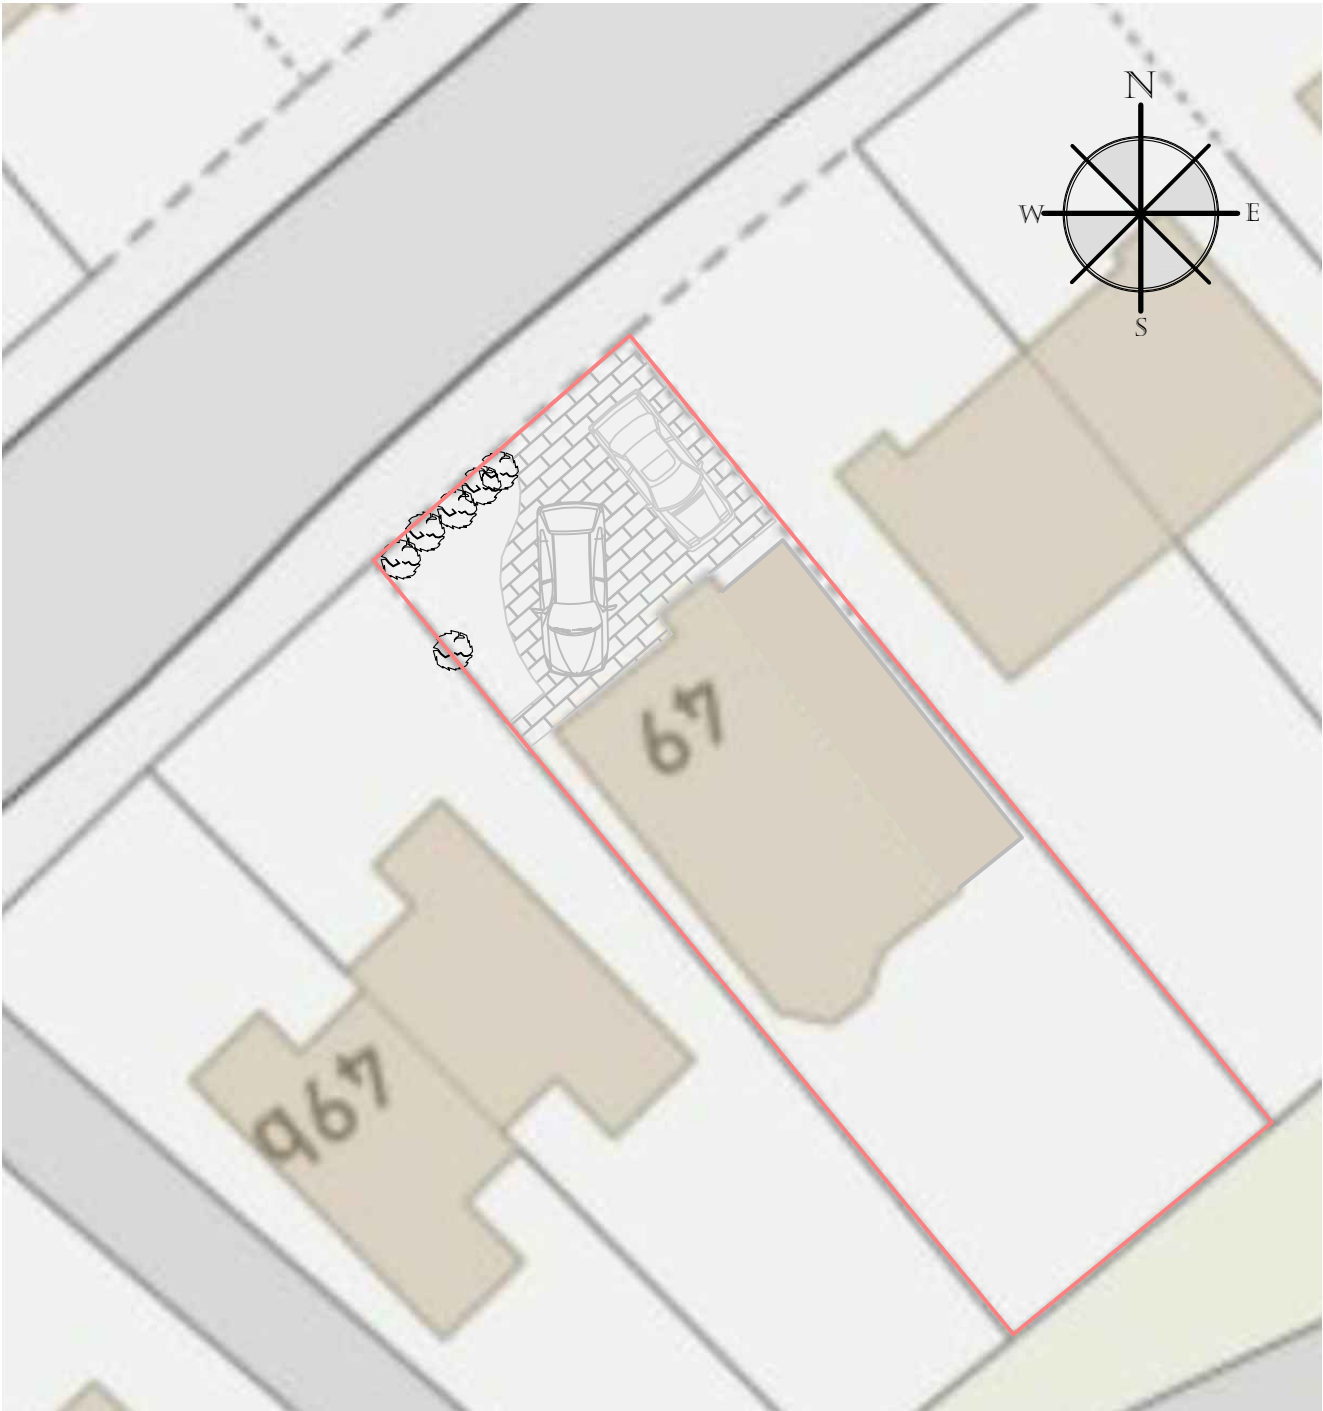

Proposed Site Plan - 1:200 @ A3

Revisions		Dates
Scheme		Date 02/11/2021
49 Harper Fold Road, Radcliffe		Drawn MD
Client		Approved --
Mr & Mrs Ashworth		Scale As shown
Drawing title		Job No 2021.01.01
E & P Site Layout Plan		Dwg. No. 03