


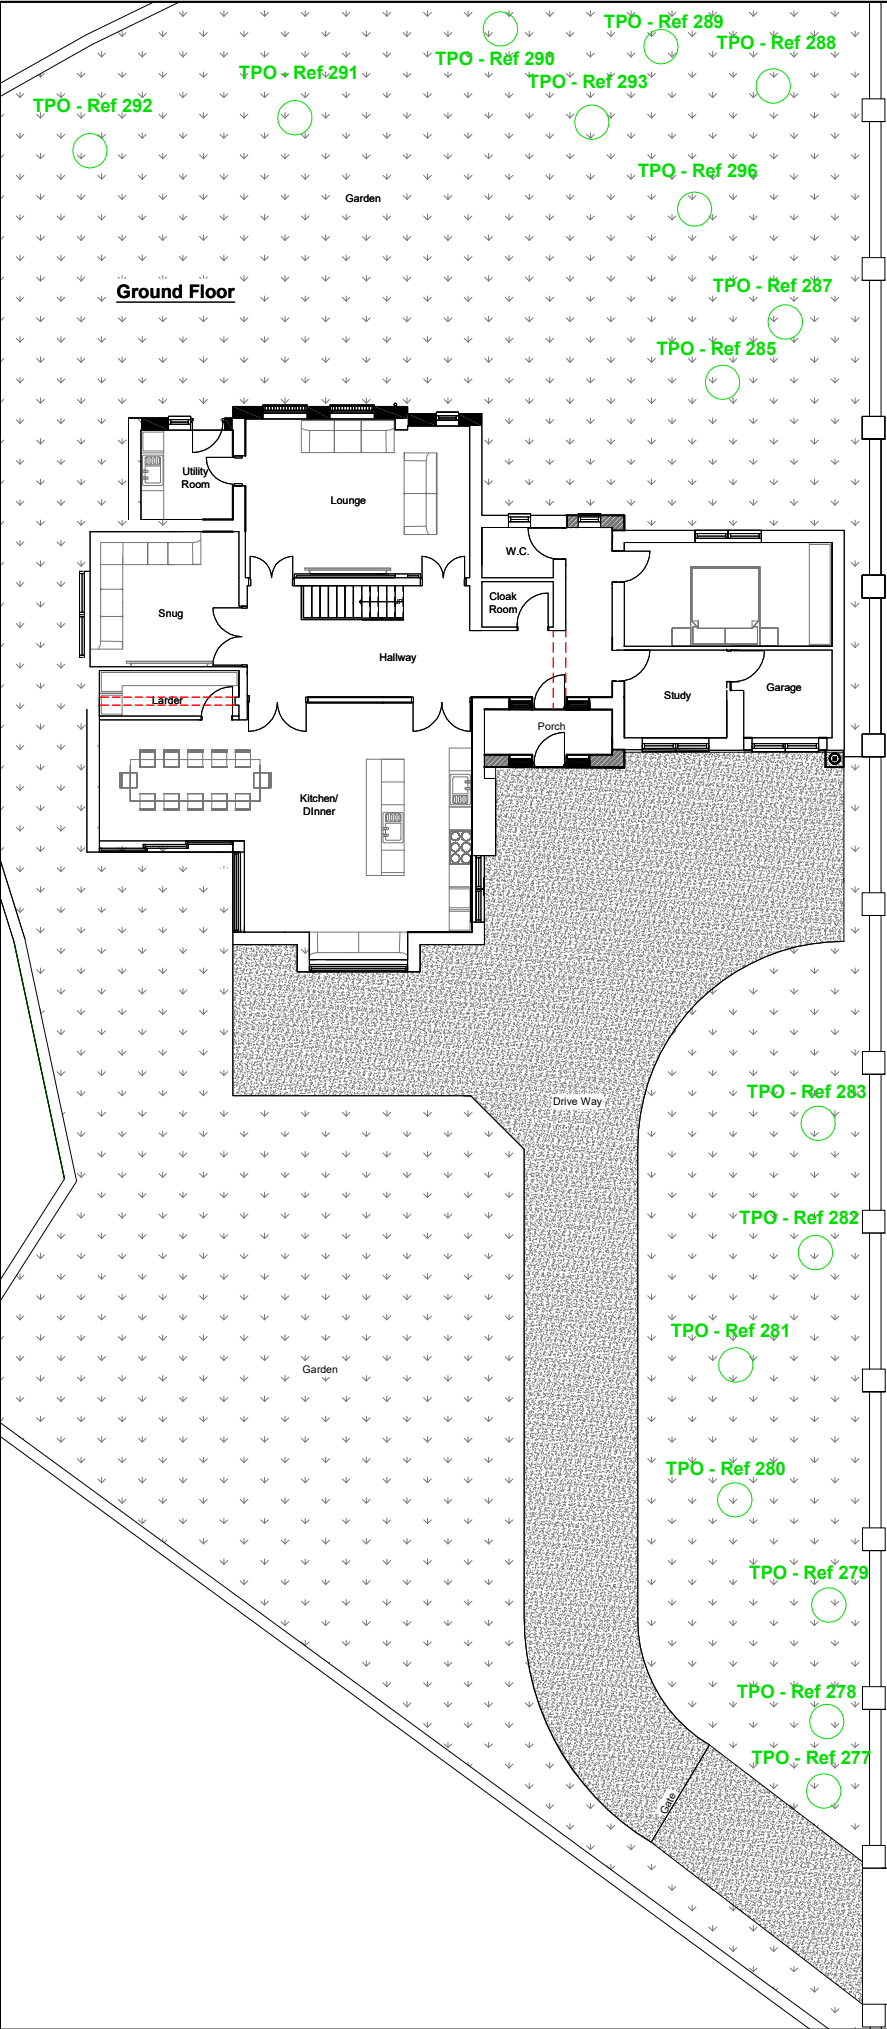

Stand Lane

NOTES:

Proposed - Floor Plans



Contacts:
Tel: 07976 928 789
E-Mail: joel.gray@greatplans.co.uk

Client:

Location:
298 Stand Lane
Radcliffe
Whitefield
Manchester
M26 1JB

Scale: 1:200 @ A4
Scale: 1:100 @ A2



Date: 16-01-23
Drawn By: Joel Gray

Drg No: 04