



- do not scale dimensions from this drawing
- all dimensions to be checked on-site and
discrepancies to be reported to the architects

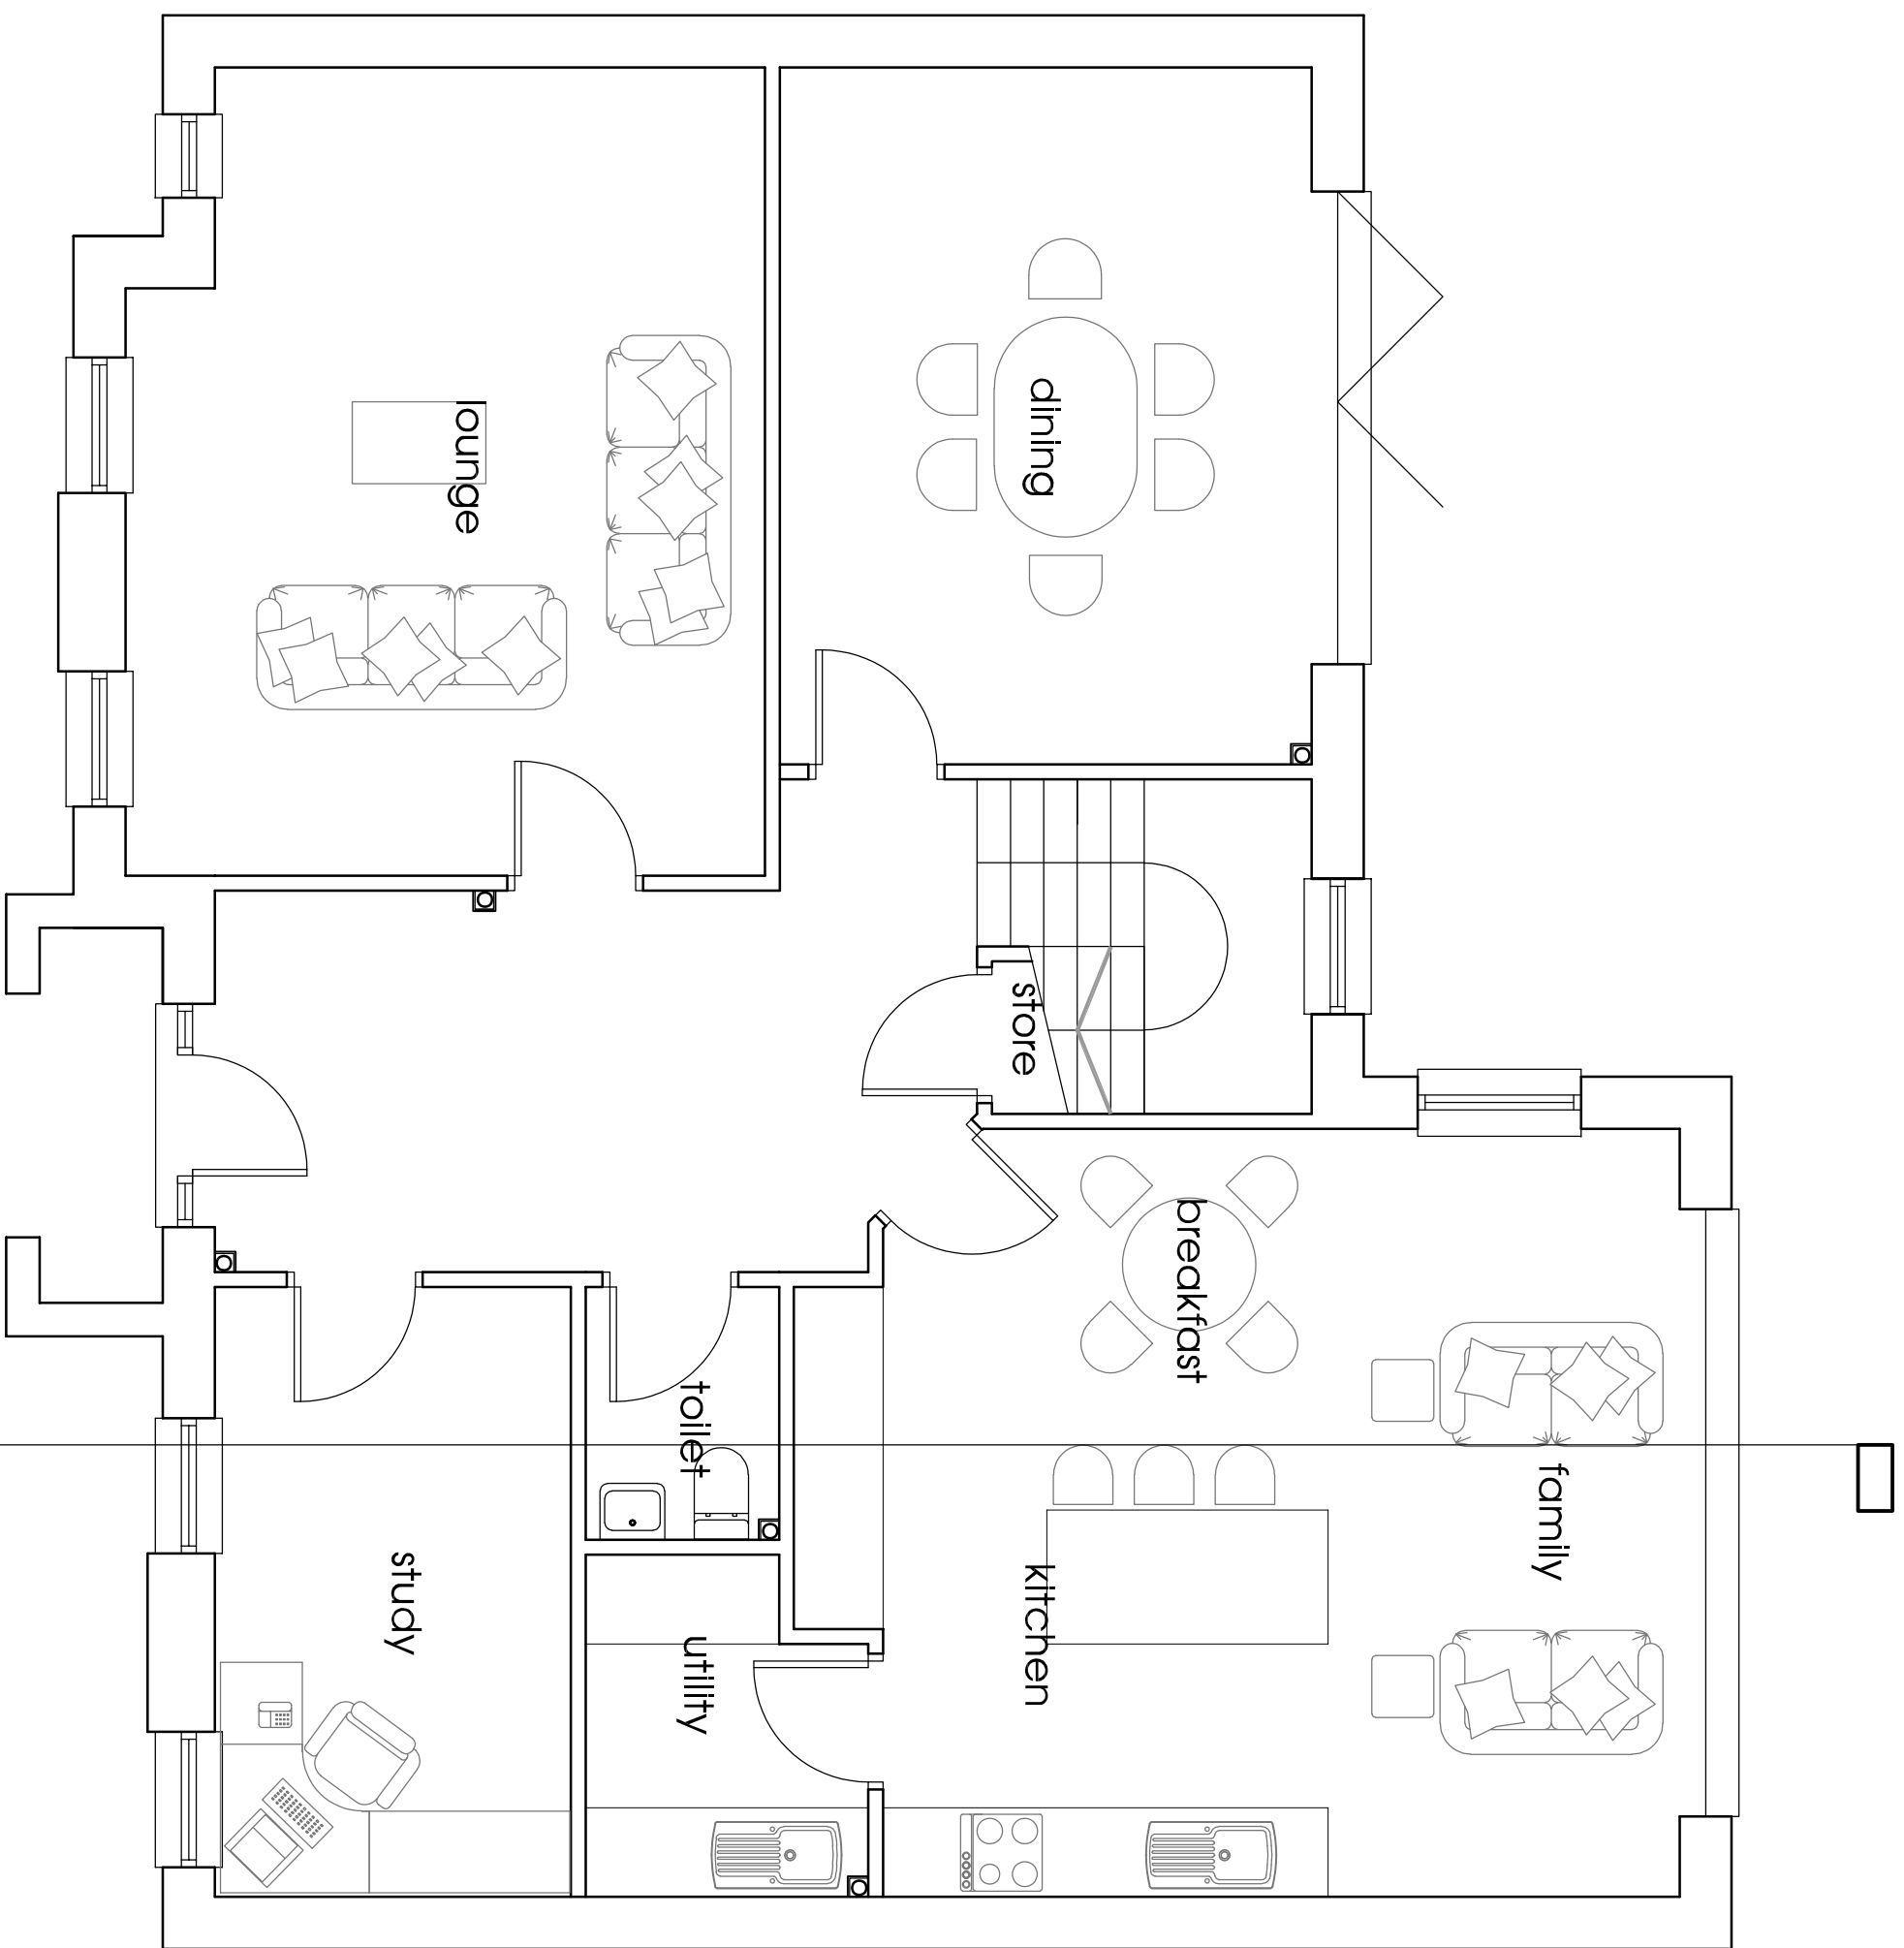


Ground Floor Plan

SCALE
0 5 metres
255.2sq.m. (2747/sq.ft.) GIFA

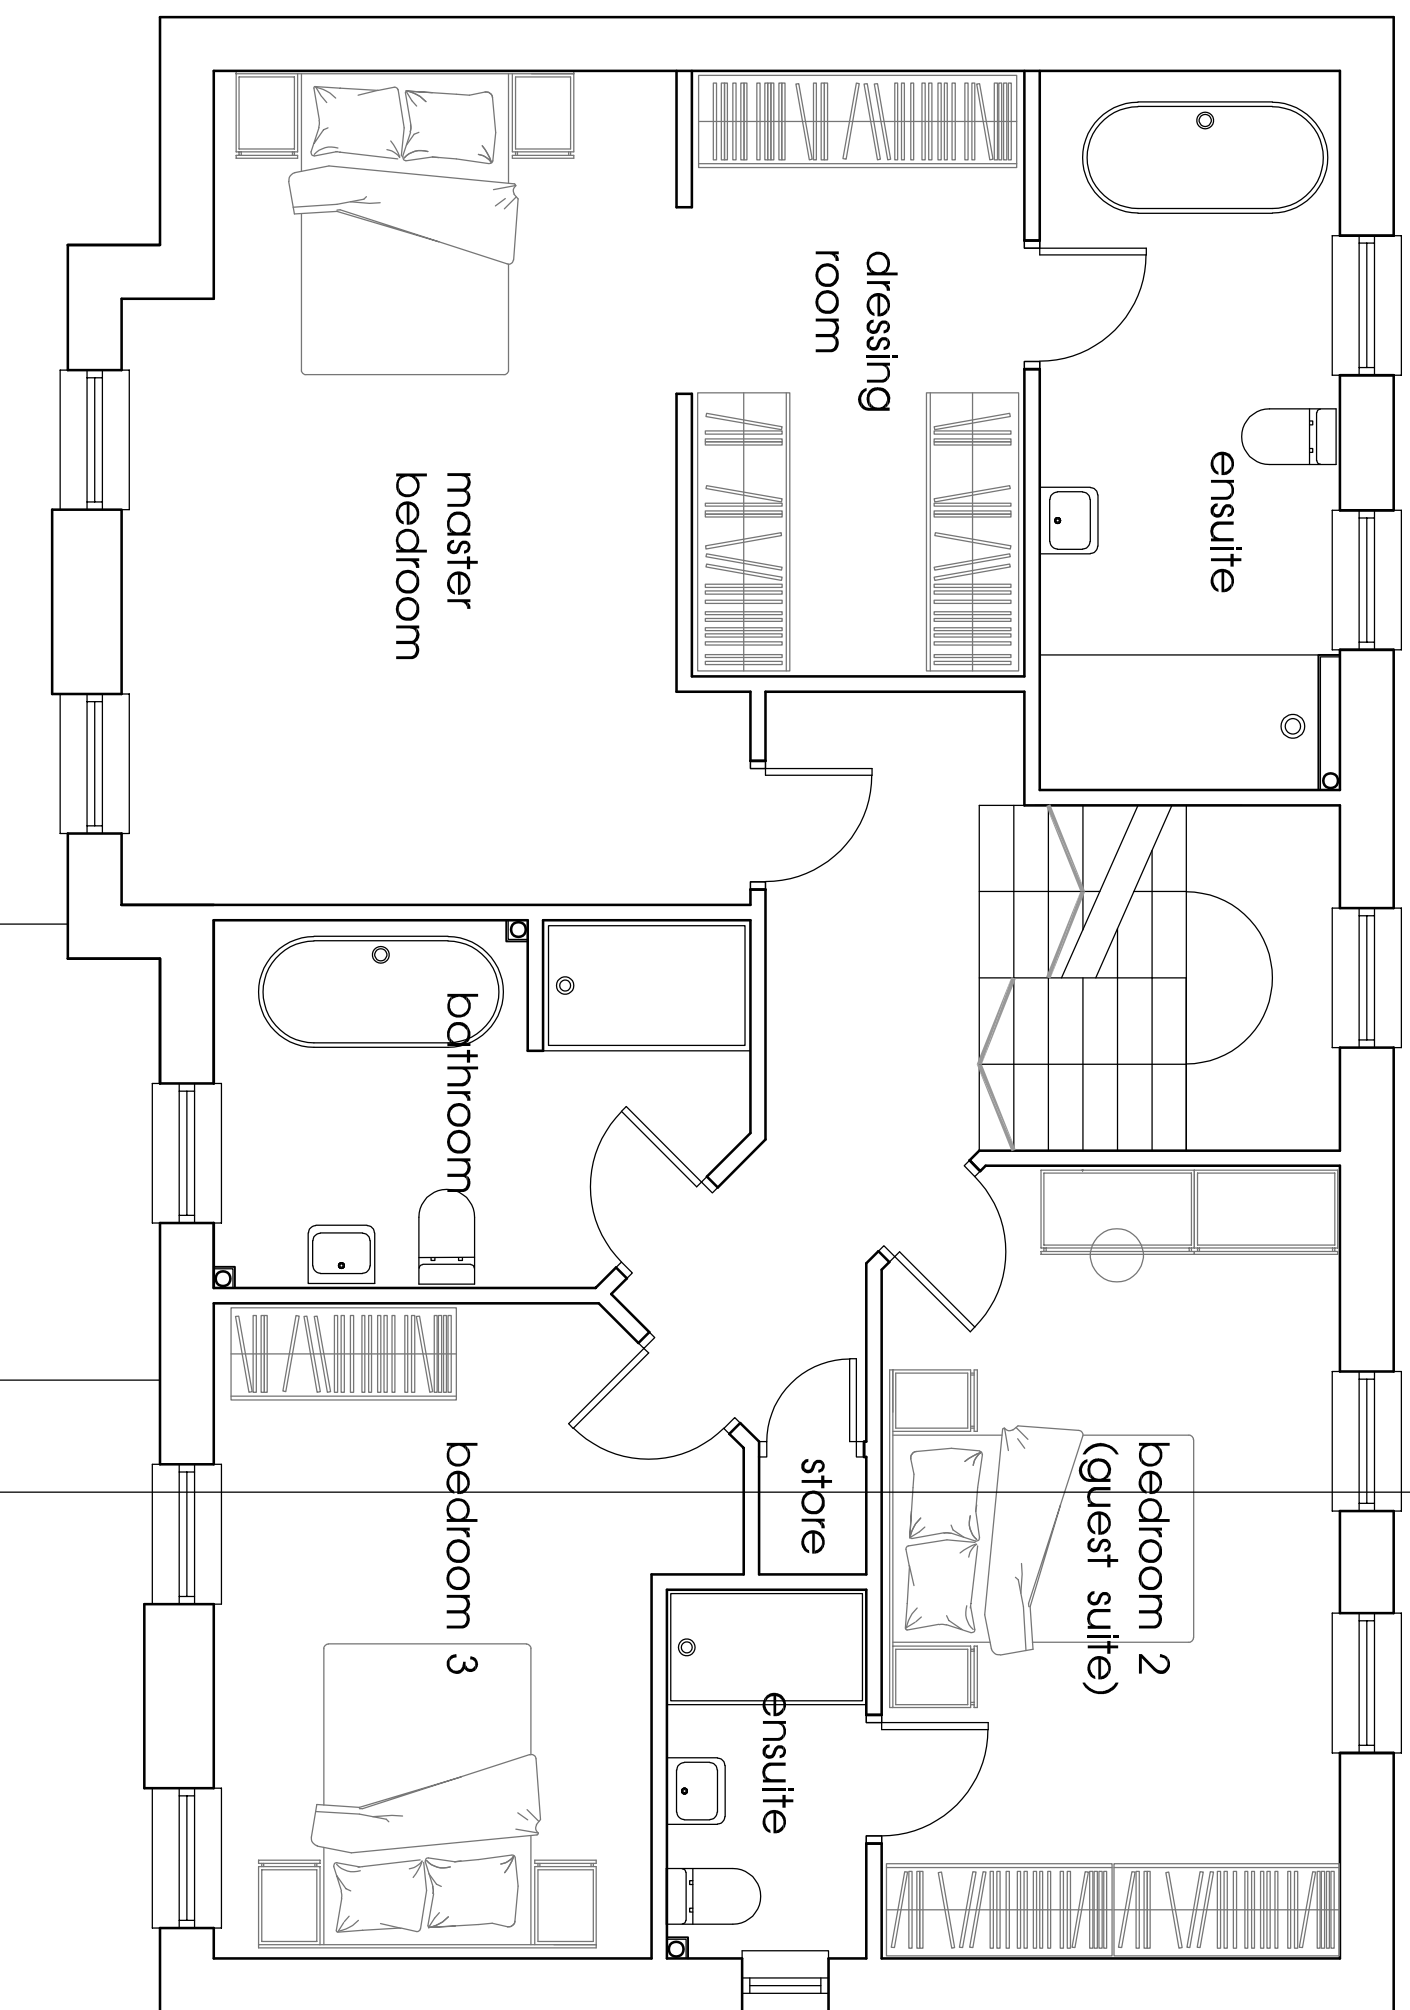


First Floor Plan

SCALE
0 5 metres
2521.4 sq.m. (2714 sq.ft.) GIFA

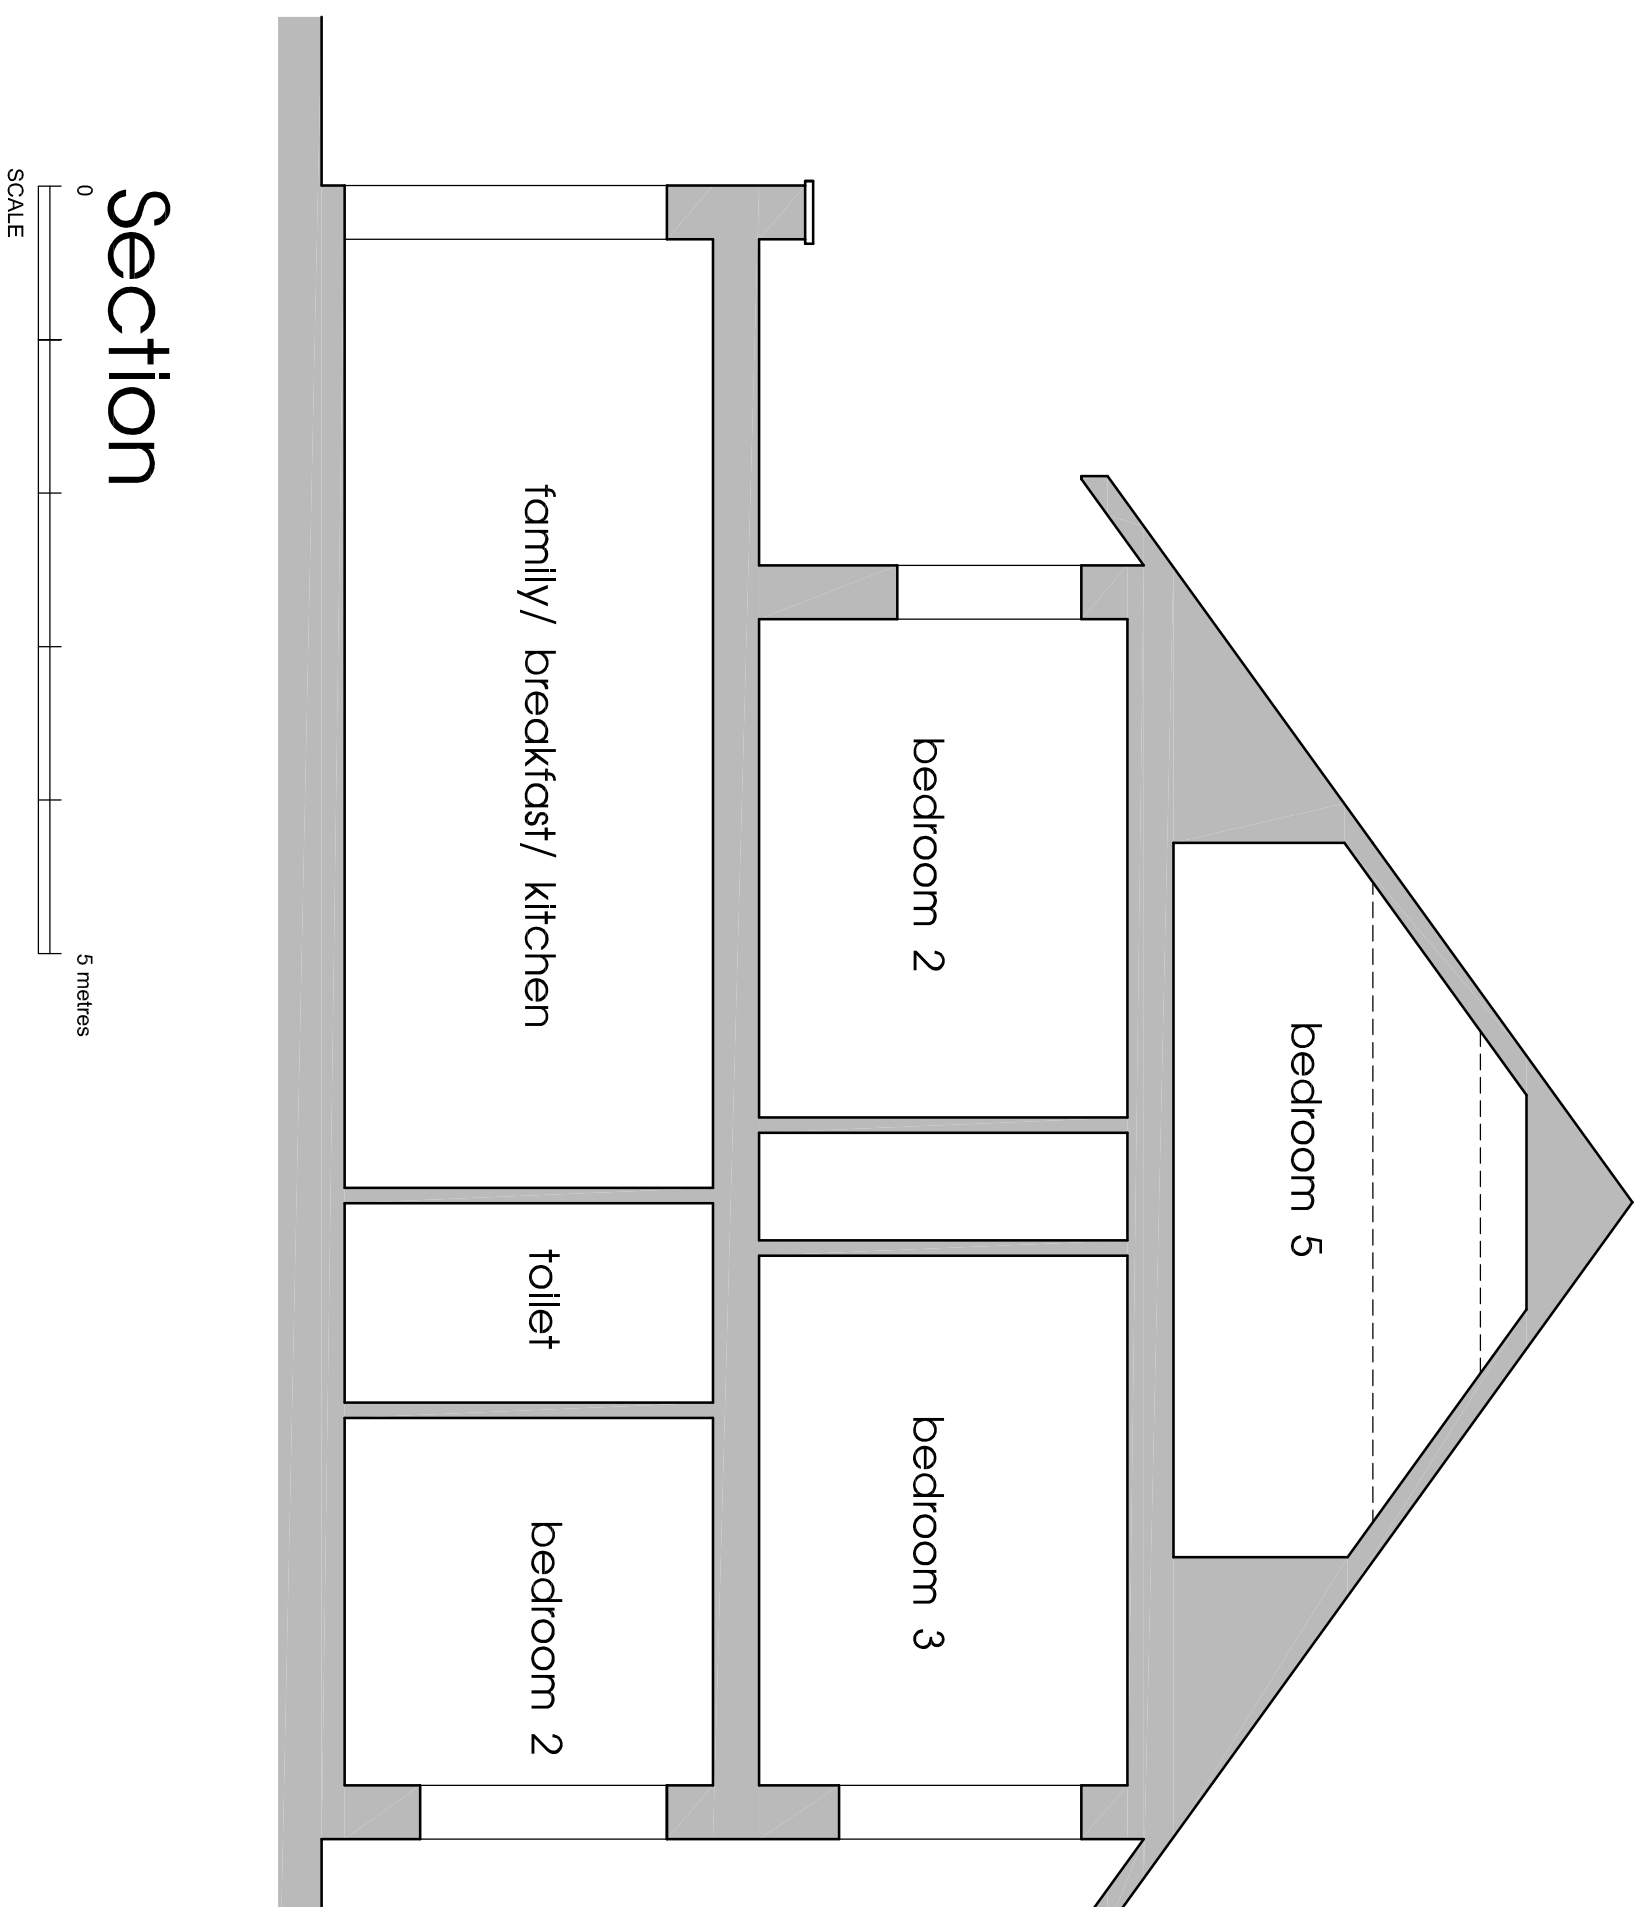

Section

SCALE
0 5 metres

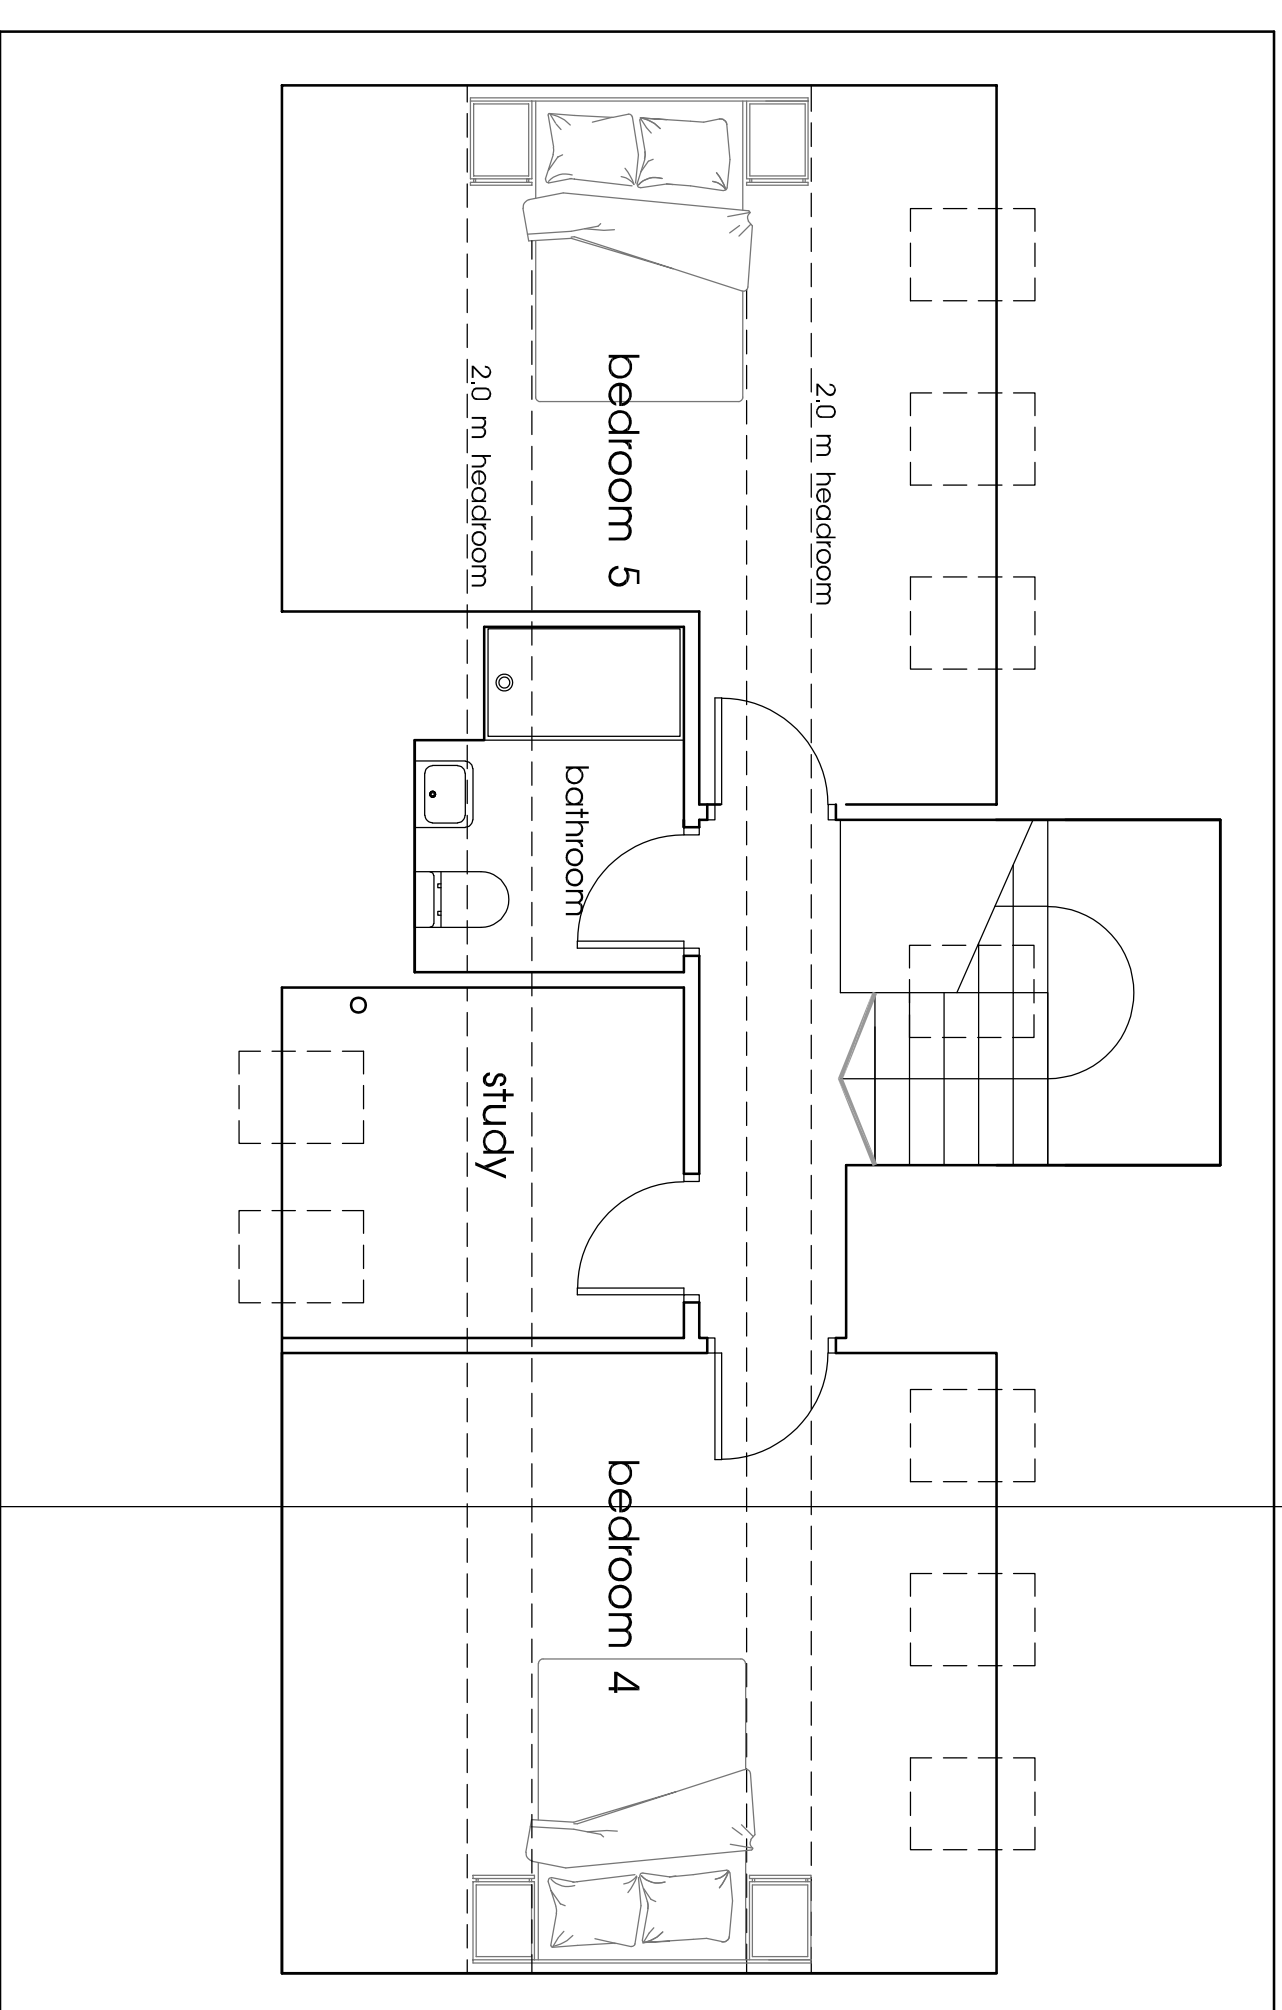

Roof Level Floor Plan

SCALE
0 5 metres

Client

Project
Proposed Residential Development
73 Higher Lane, Whitefield,
Manchester, M45 7EZ

Title
Floor Plan Dwelling

Drawing Number
3433.21

Scale
1:50 A1

Date
Aug 22

Drawn by

Staus

fisk
& associates
architects

20 Chorley road, swinton, manchester, m27 5dJ
t - 0161 793 5300 e - info@rnfisk.co.uk

