

This drawing is the property of Equilibrium Architects and copyright is reserved by them. This drawing is not to be copied or disclosed by or to any unauthorised persons without the prior written consent of Equilibrium Architects.

Do not scale from this drawing.

All dimensions are to be checked on site prior to construction, manufacture of any components and ordering of materials and equipment.

Any discrepancies are to be reported to the architect for clarification.

All materials and workmanship to be in accordance with the current British Standards and codes of practice.

This drawing is to be read in conjunction with all relevant Architectural, Structural Engineers, Mechanical Engineers, Electrical Engineers and Specialists drawings and specifications.

Planning Drawing

A. Site boundary between house no.8 & no.9 (approximate). Site extension wall amended to suit. 3.11.22
Notes of alterations reduced to suit comments by neighbours

REV DESCRIPTION CHECK DATE

CLIENT
Mr & Mrs R Bennet

PROJECT
Proposed Extension and Driveway at
9 Swan Road, Greenmount, Bury, BL8 4ES



DRAWINGS

Proposed Ground Floor Plan and Site Layout

SCALE	DATE	DRAWN	CHECKED
A1 1:50	August 2022	MH	
DRAWING NO.	CAD REFERENCE NO.	REVISION	
R0469-13		A	



Proposed Ground Floor Plan1:50

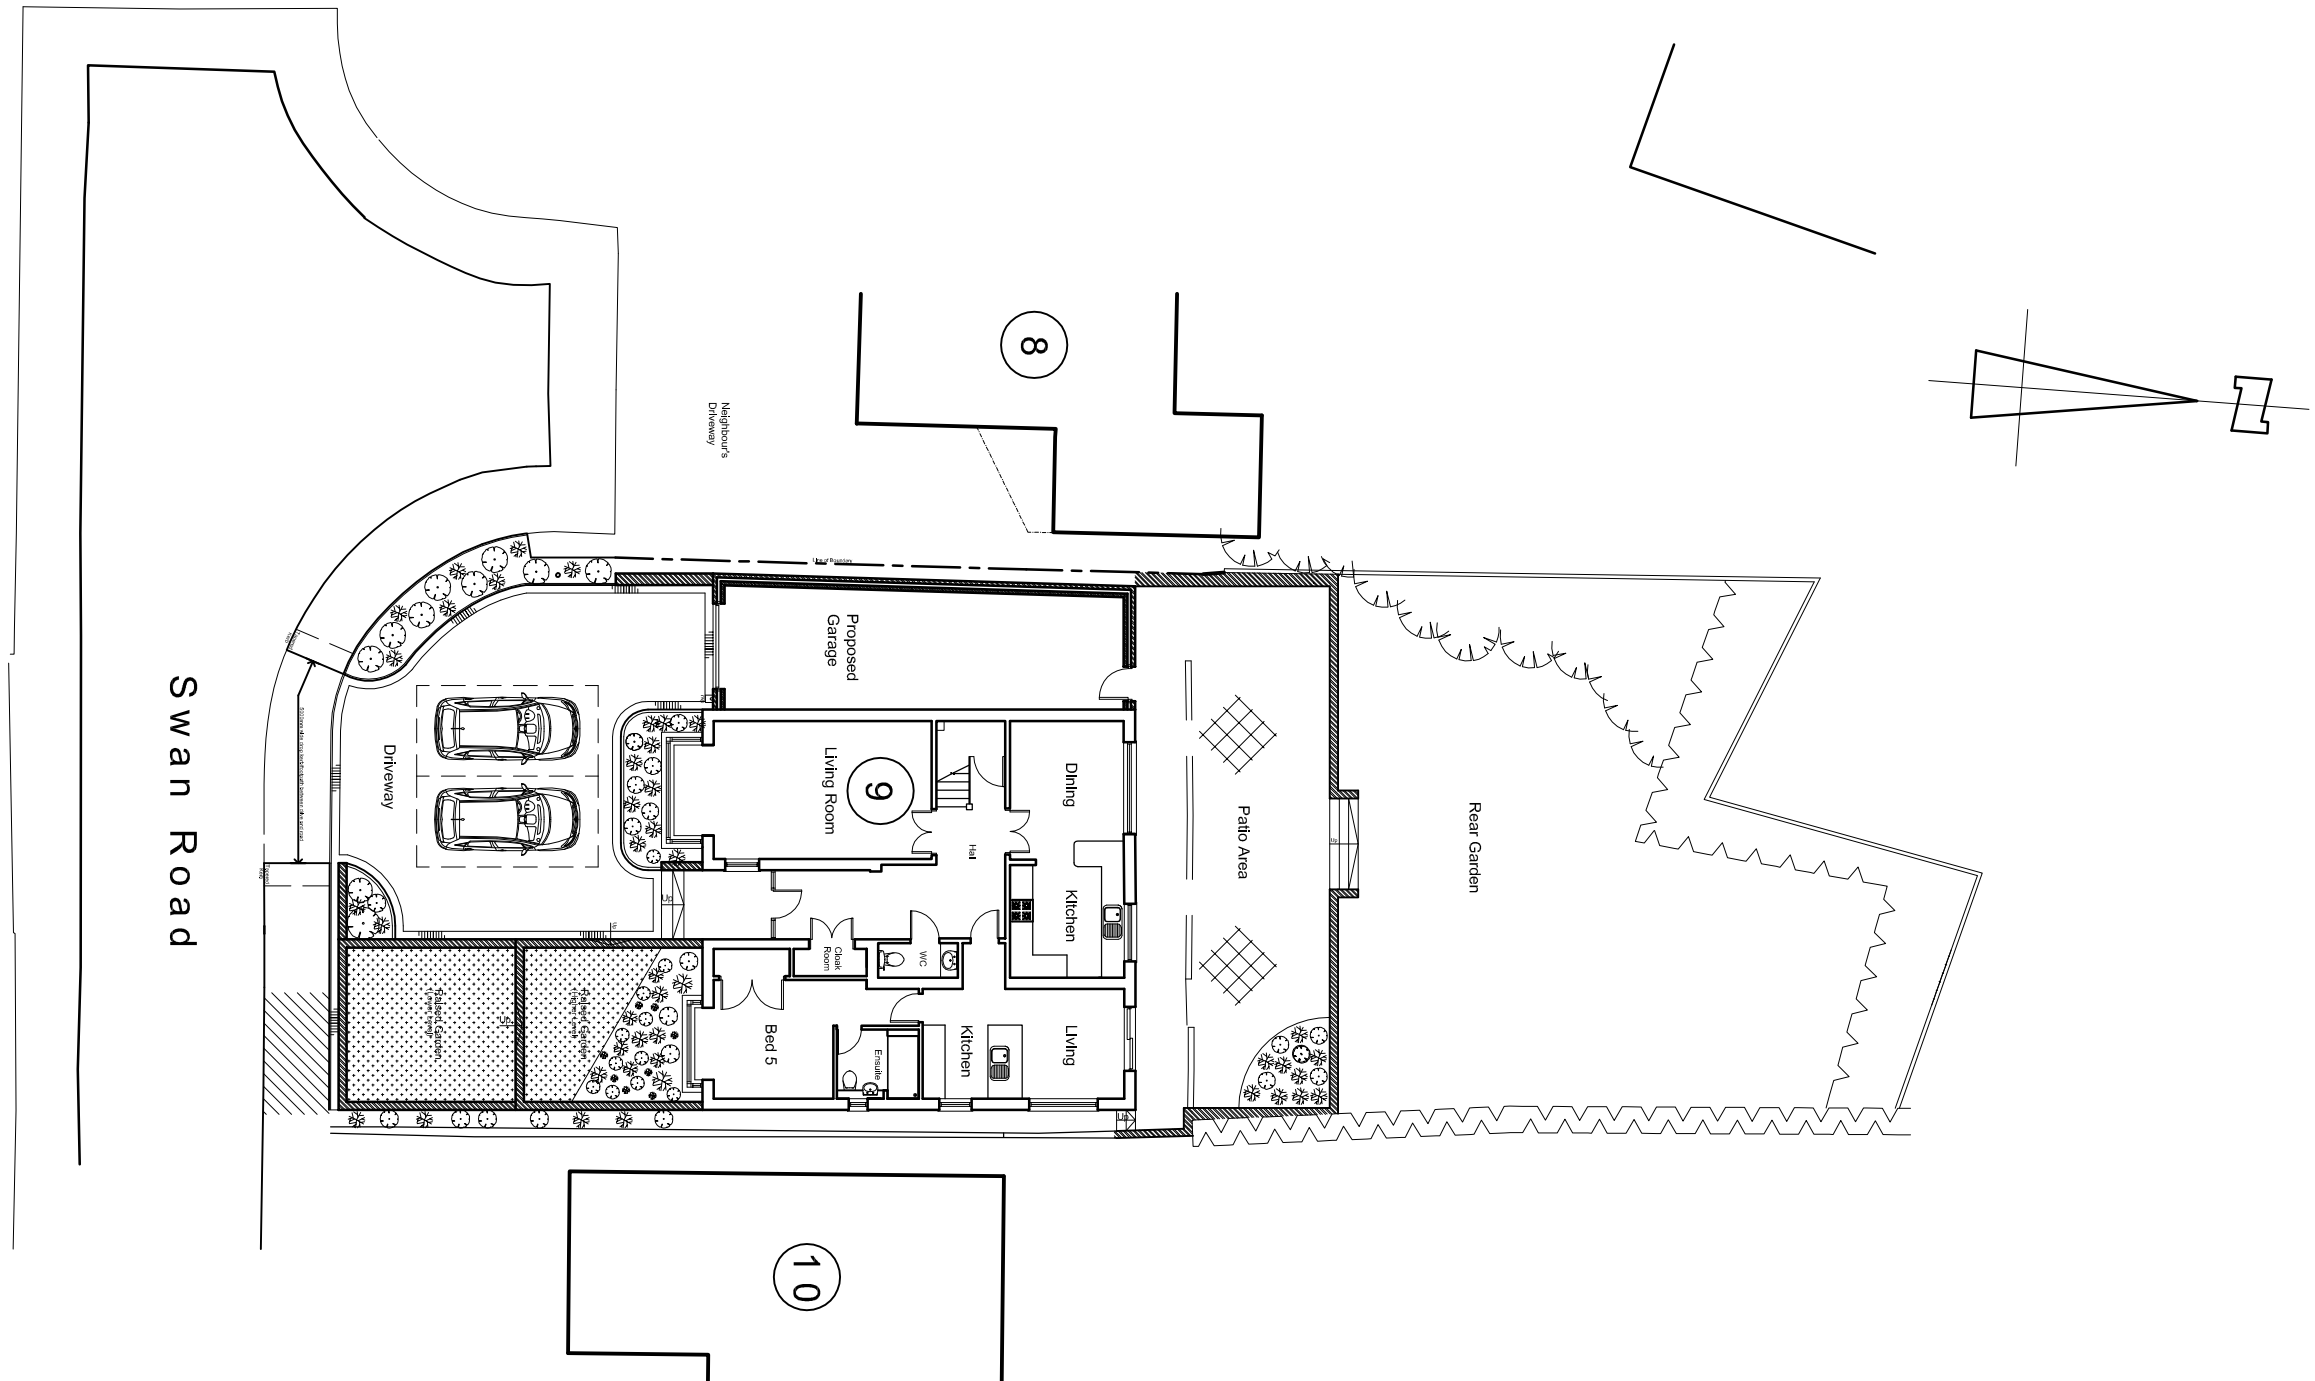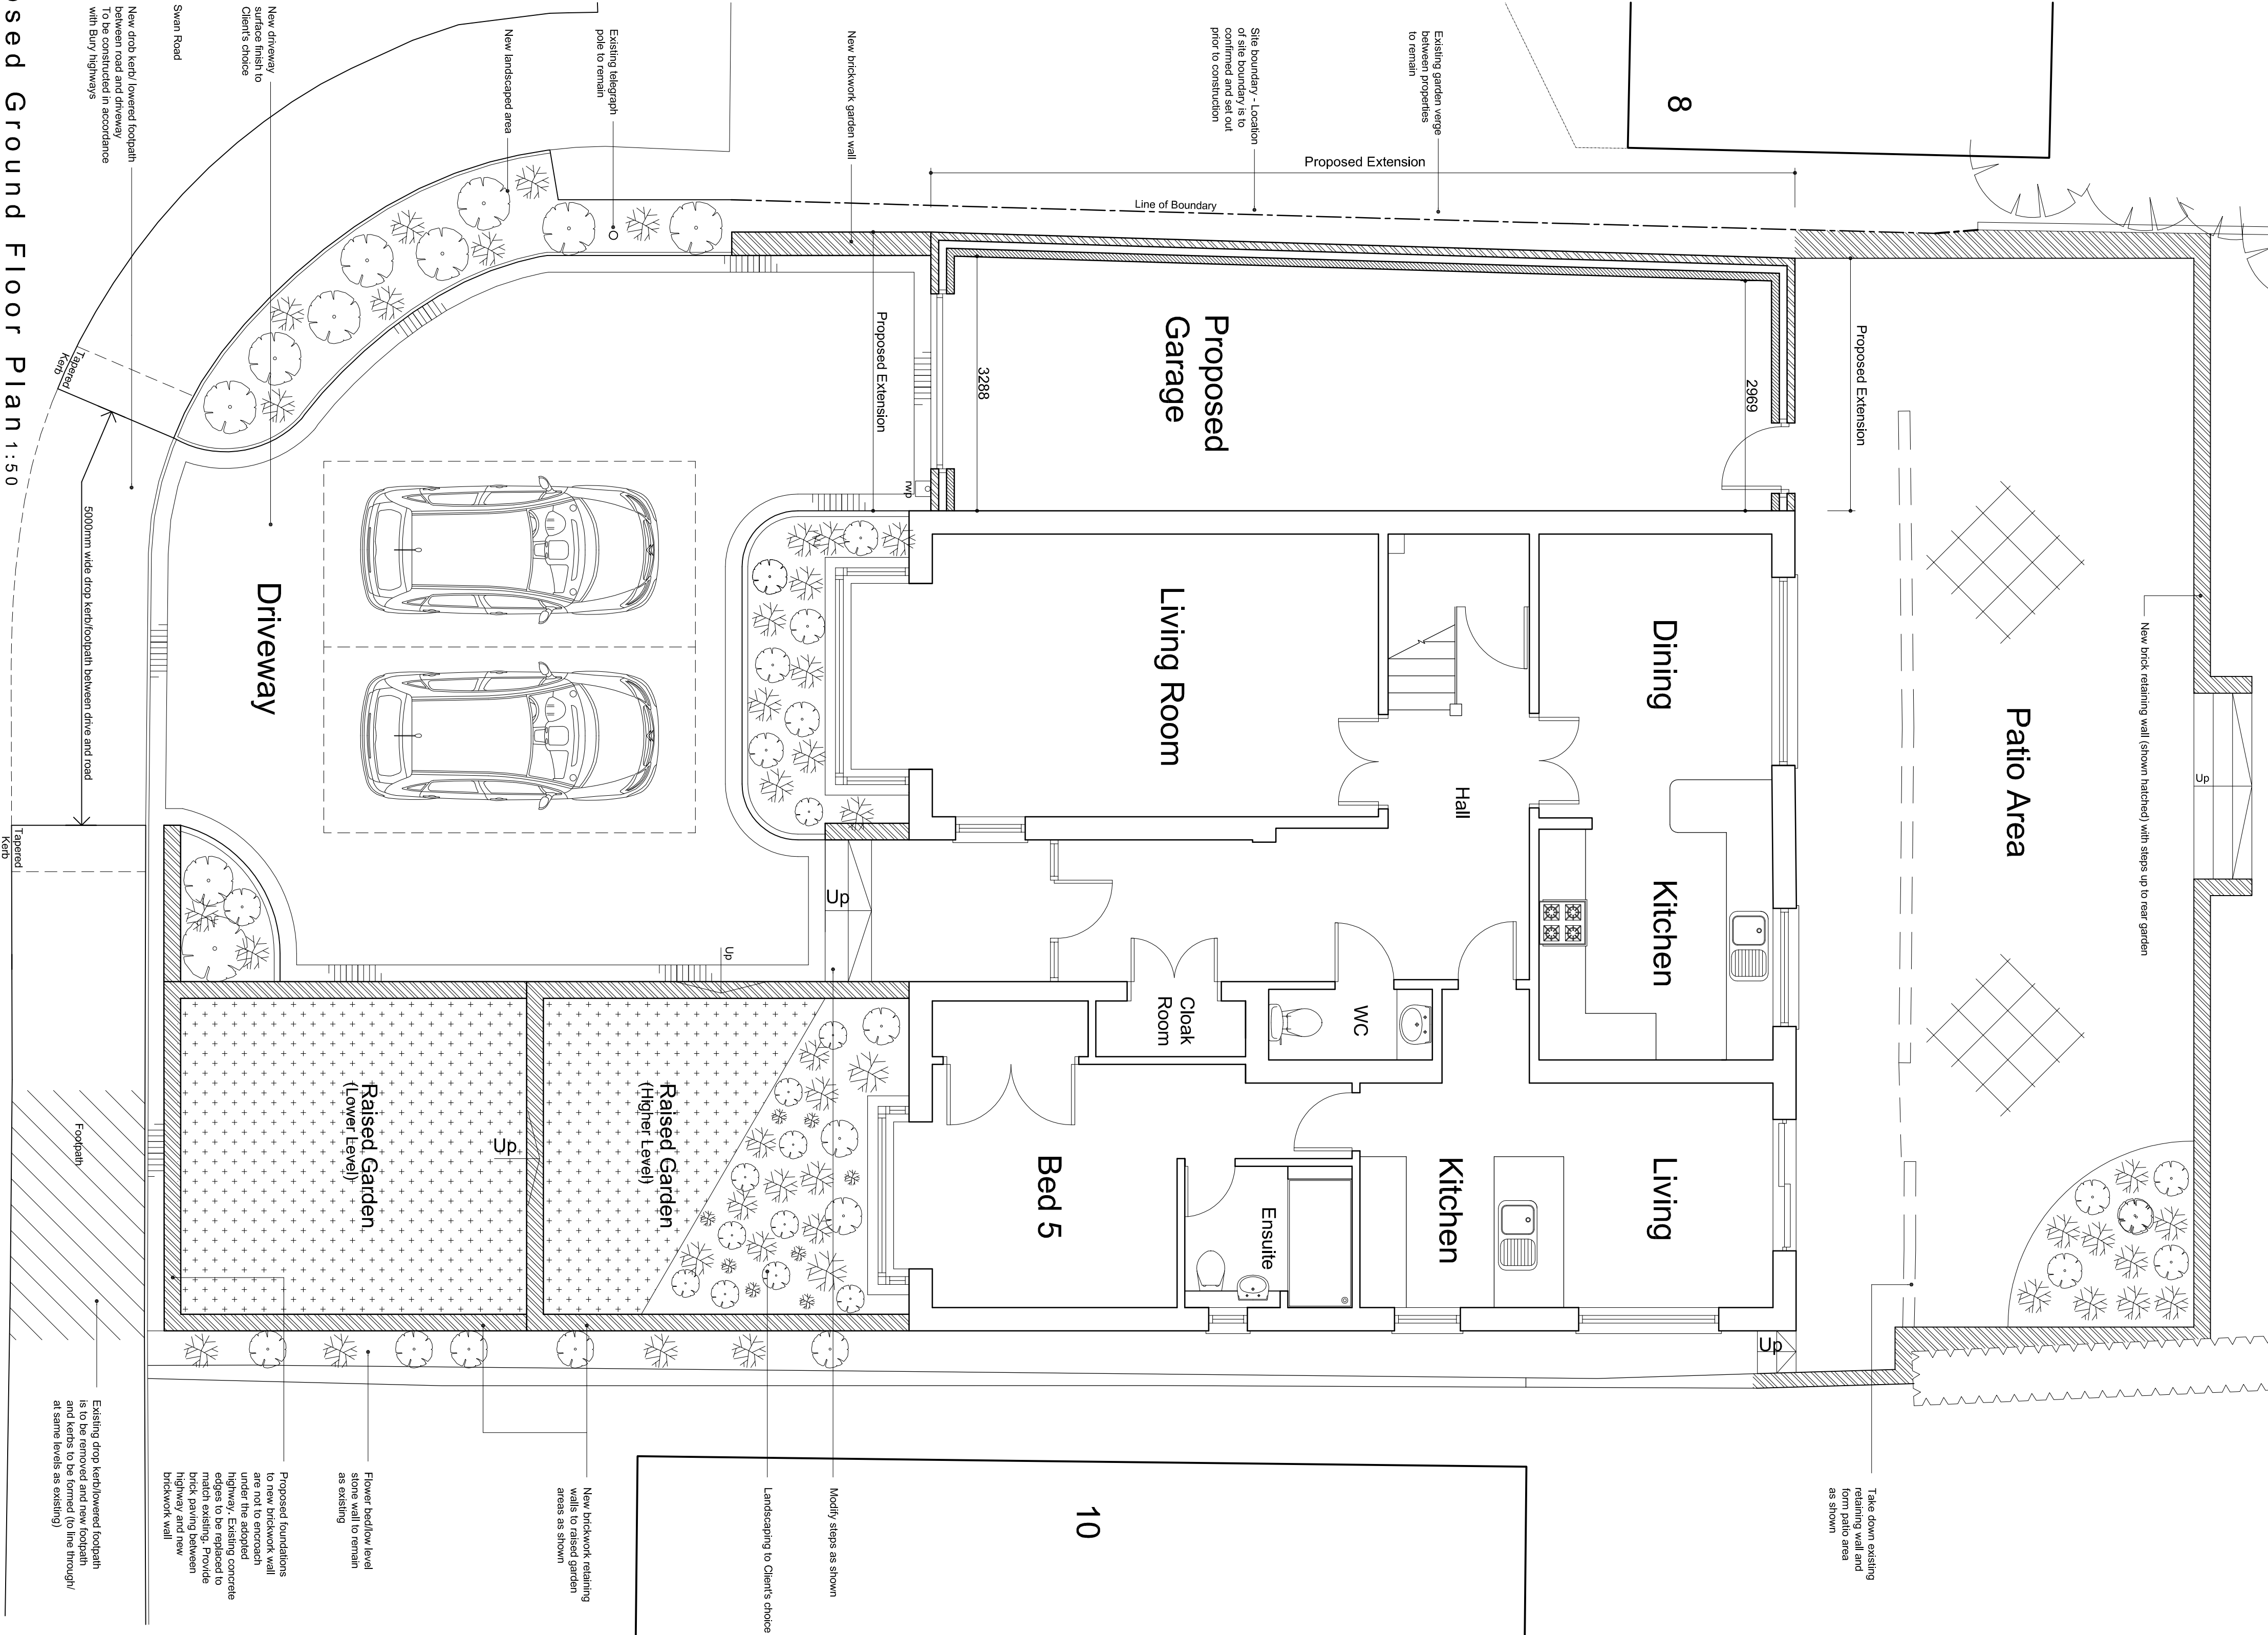

Proposed Site Layout 1:200