



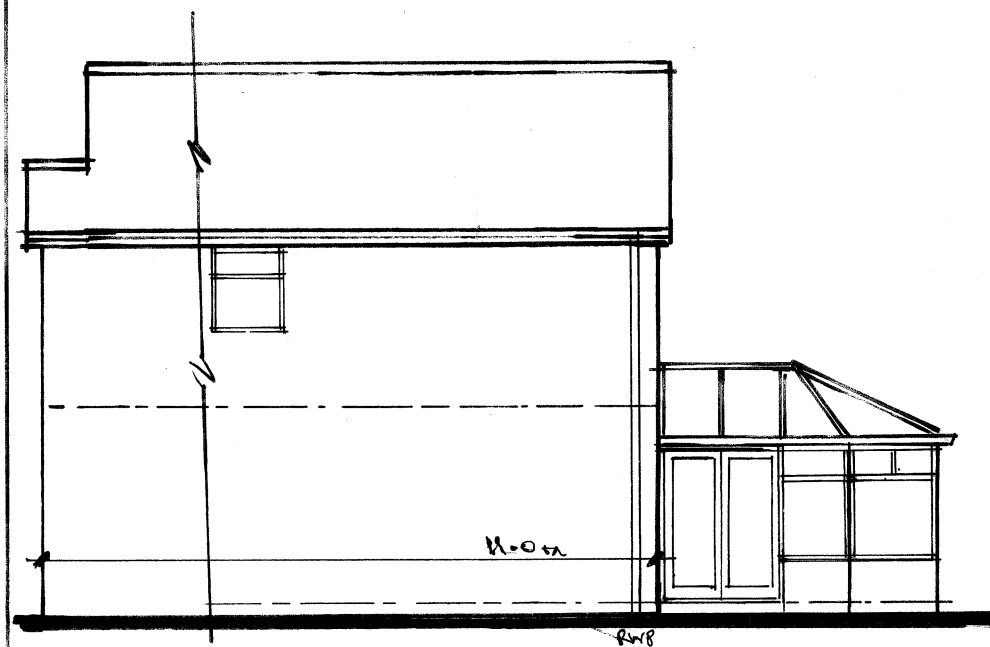



**L.H. SIDE ELEVATION
(FROM REAR)**




EXISTING REAR ELEVATION

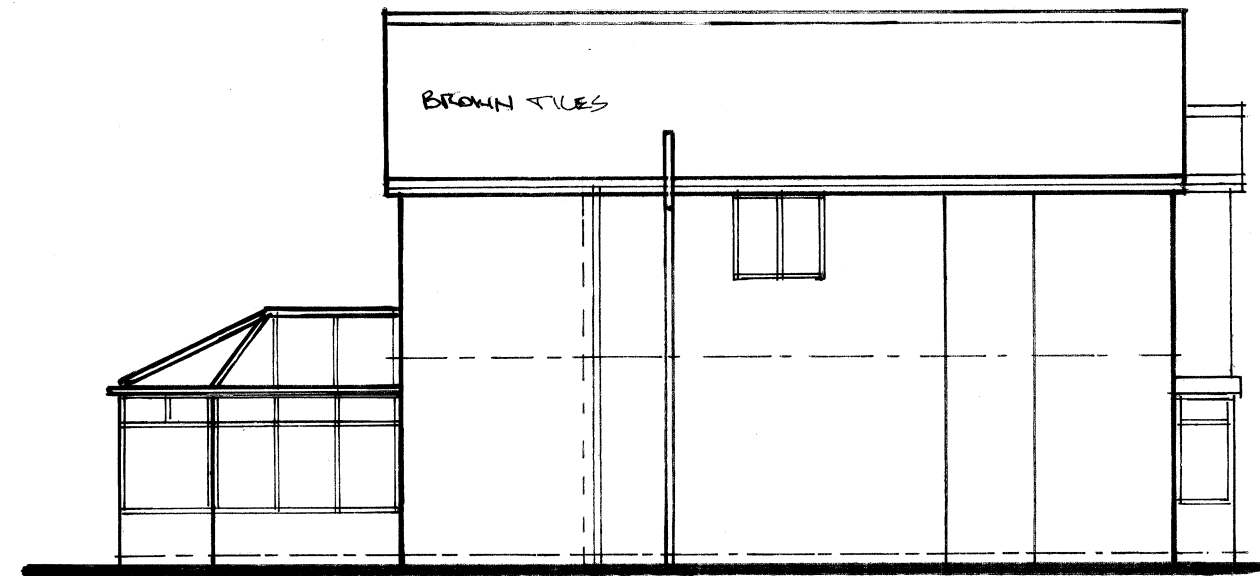


R.H. SIDE ELEVATION

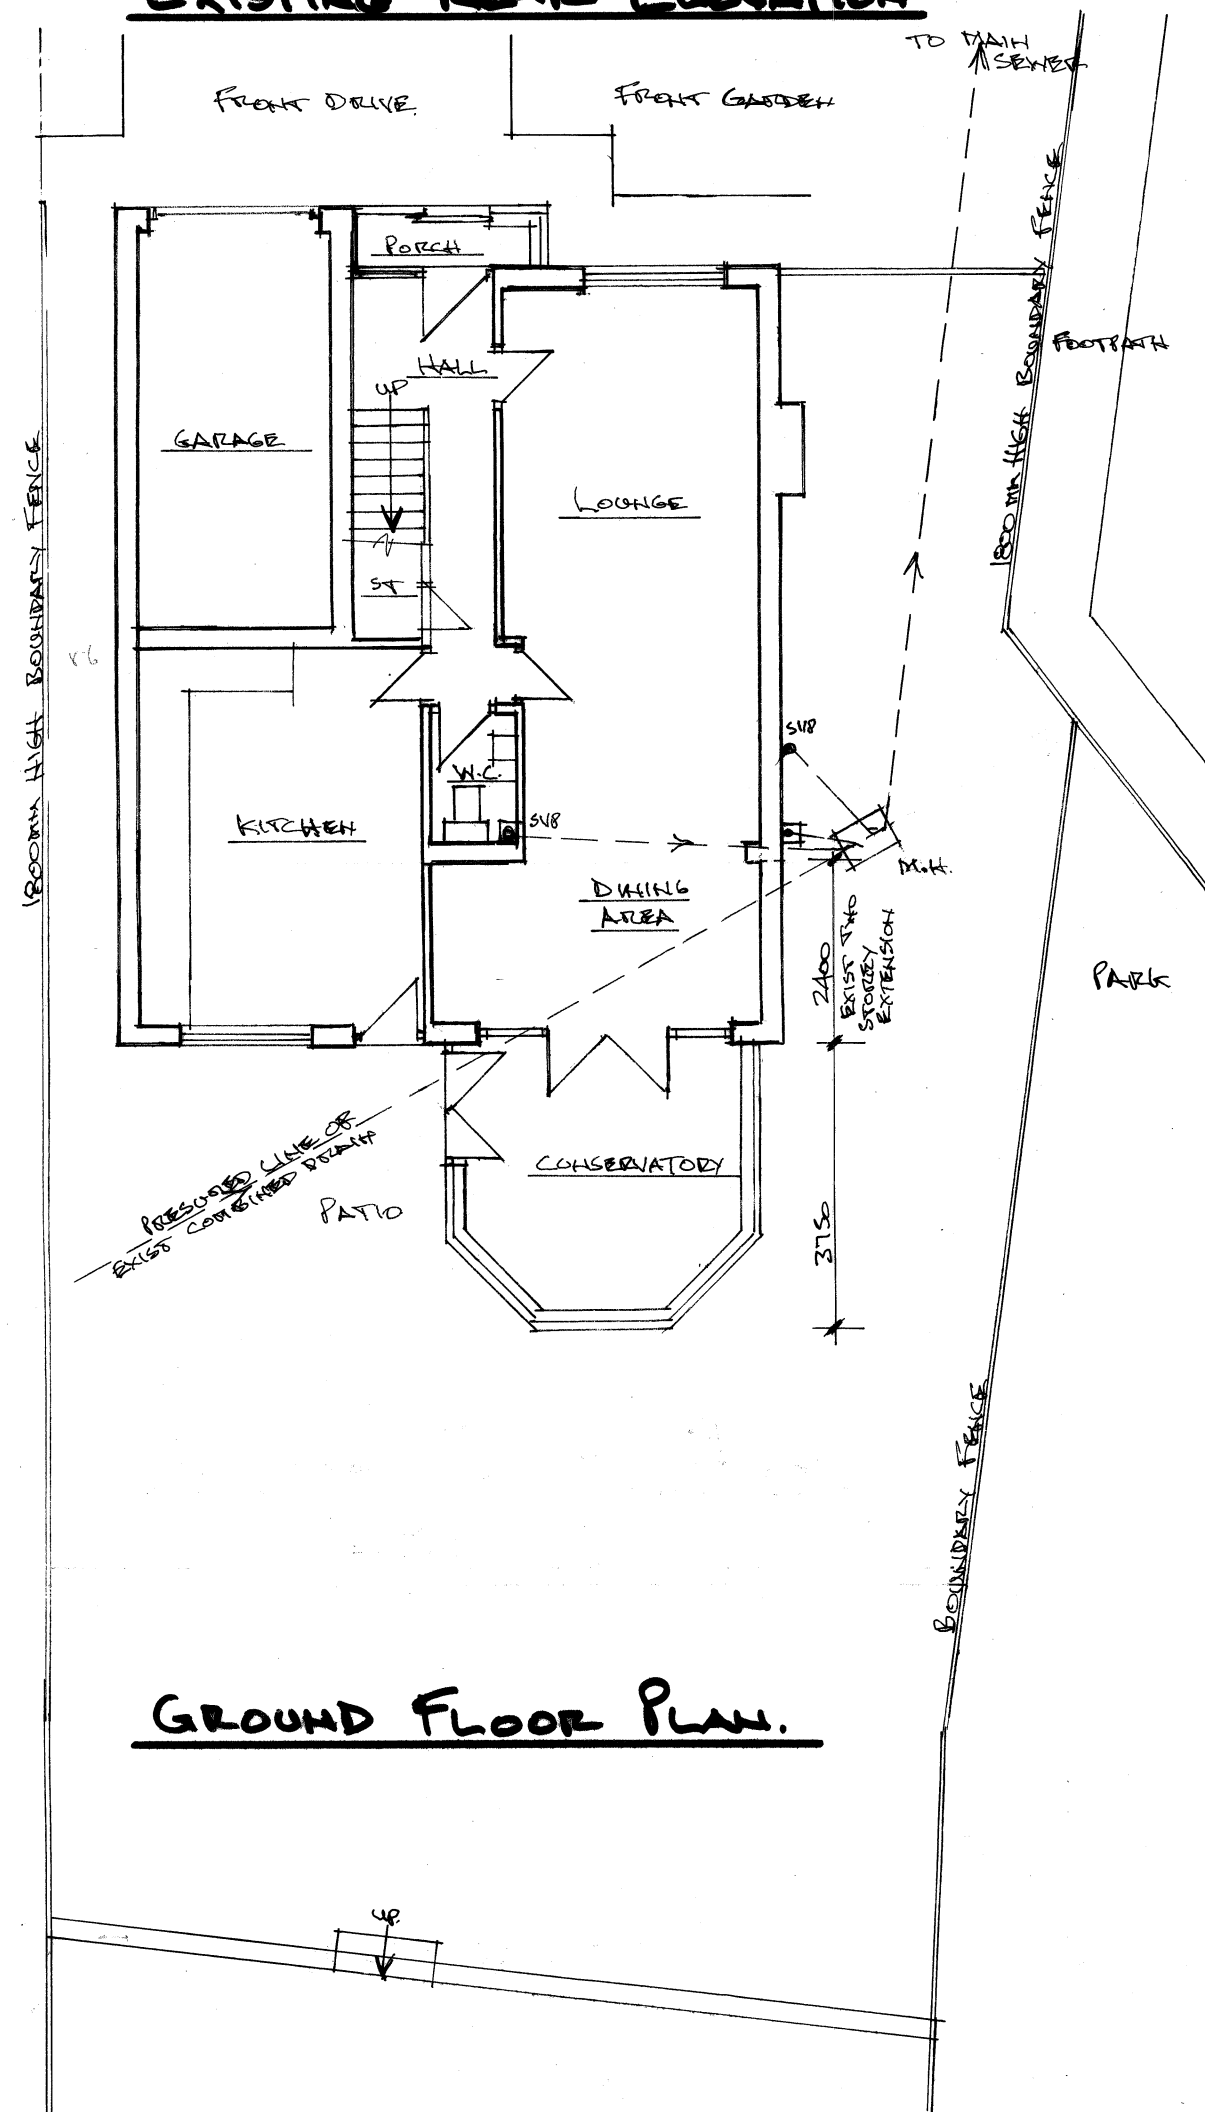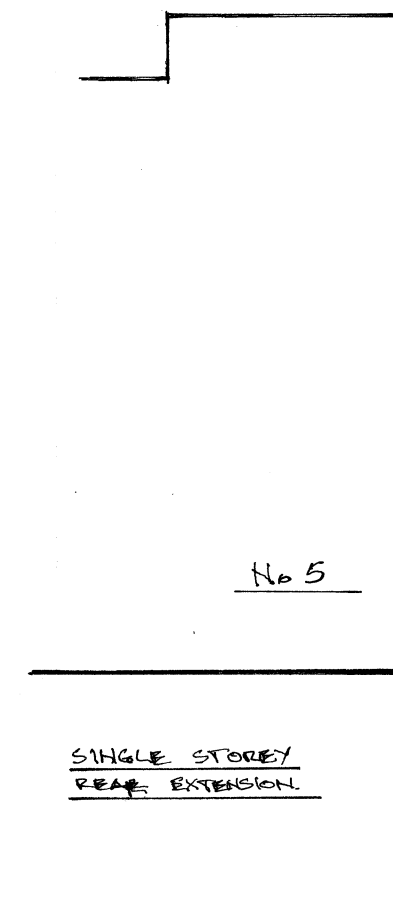

GROUND FLOOR PLAN.

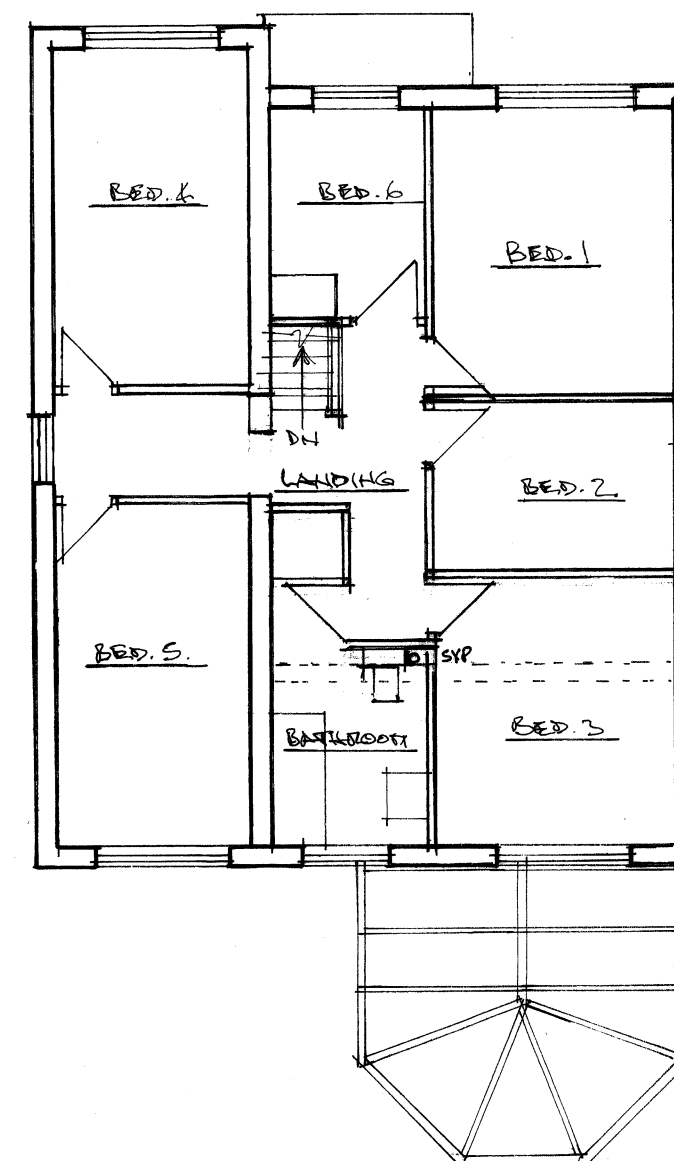

FIRST FLOOR PLAN.

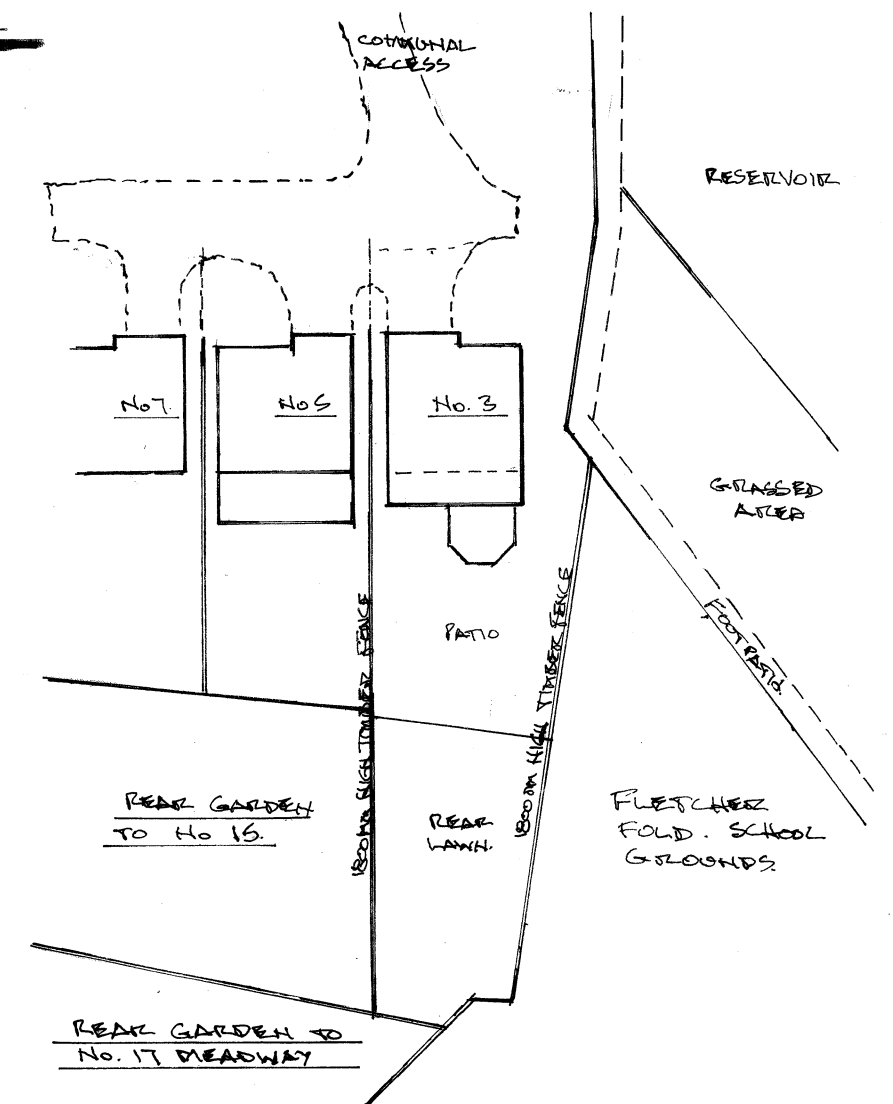

SITE PLAN 1:500



Architectural & Building Services

NEIL BUTTERWORTH

Tel:
Mobile: 07785 275483

89 Higher Ainsworth Road,
Radcliffe, Manchester, M26 4JJ.

Job Title **PROPOSED SINGLE STOREY REAR
EXTENSION, & INTERNAL ALTERATIONS,
AT 3 MEADWAY, BURY,
FOR MR & MRS D. COOKSON.**

Drawing Title **EXISTING PLANS & ELEVATIONS.**

Scale

1:100

Date

NOV. 21

Drawn by

N.B.

Drawing No.

1